


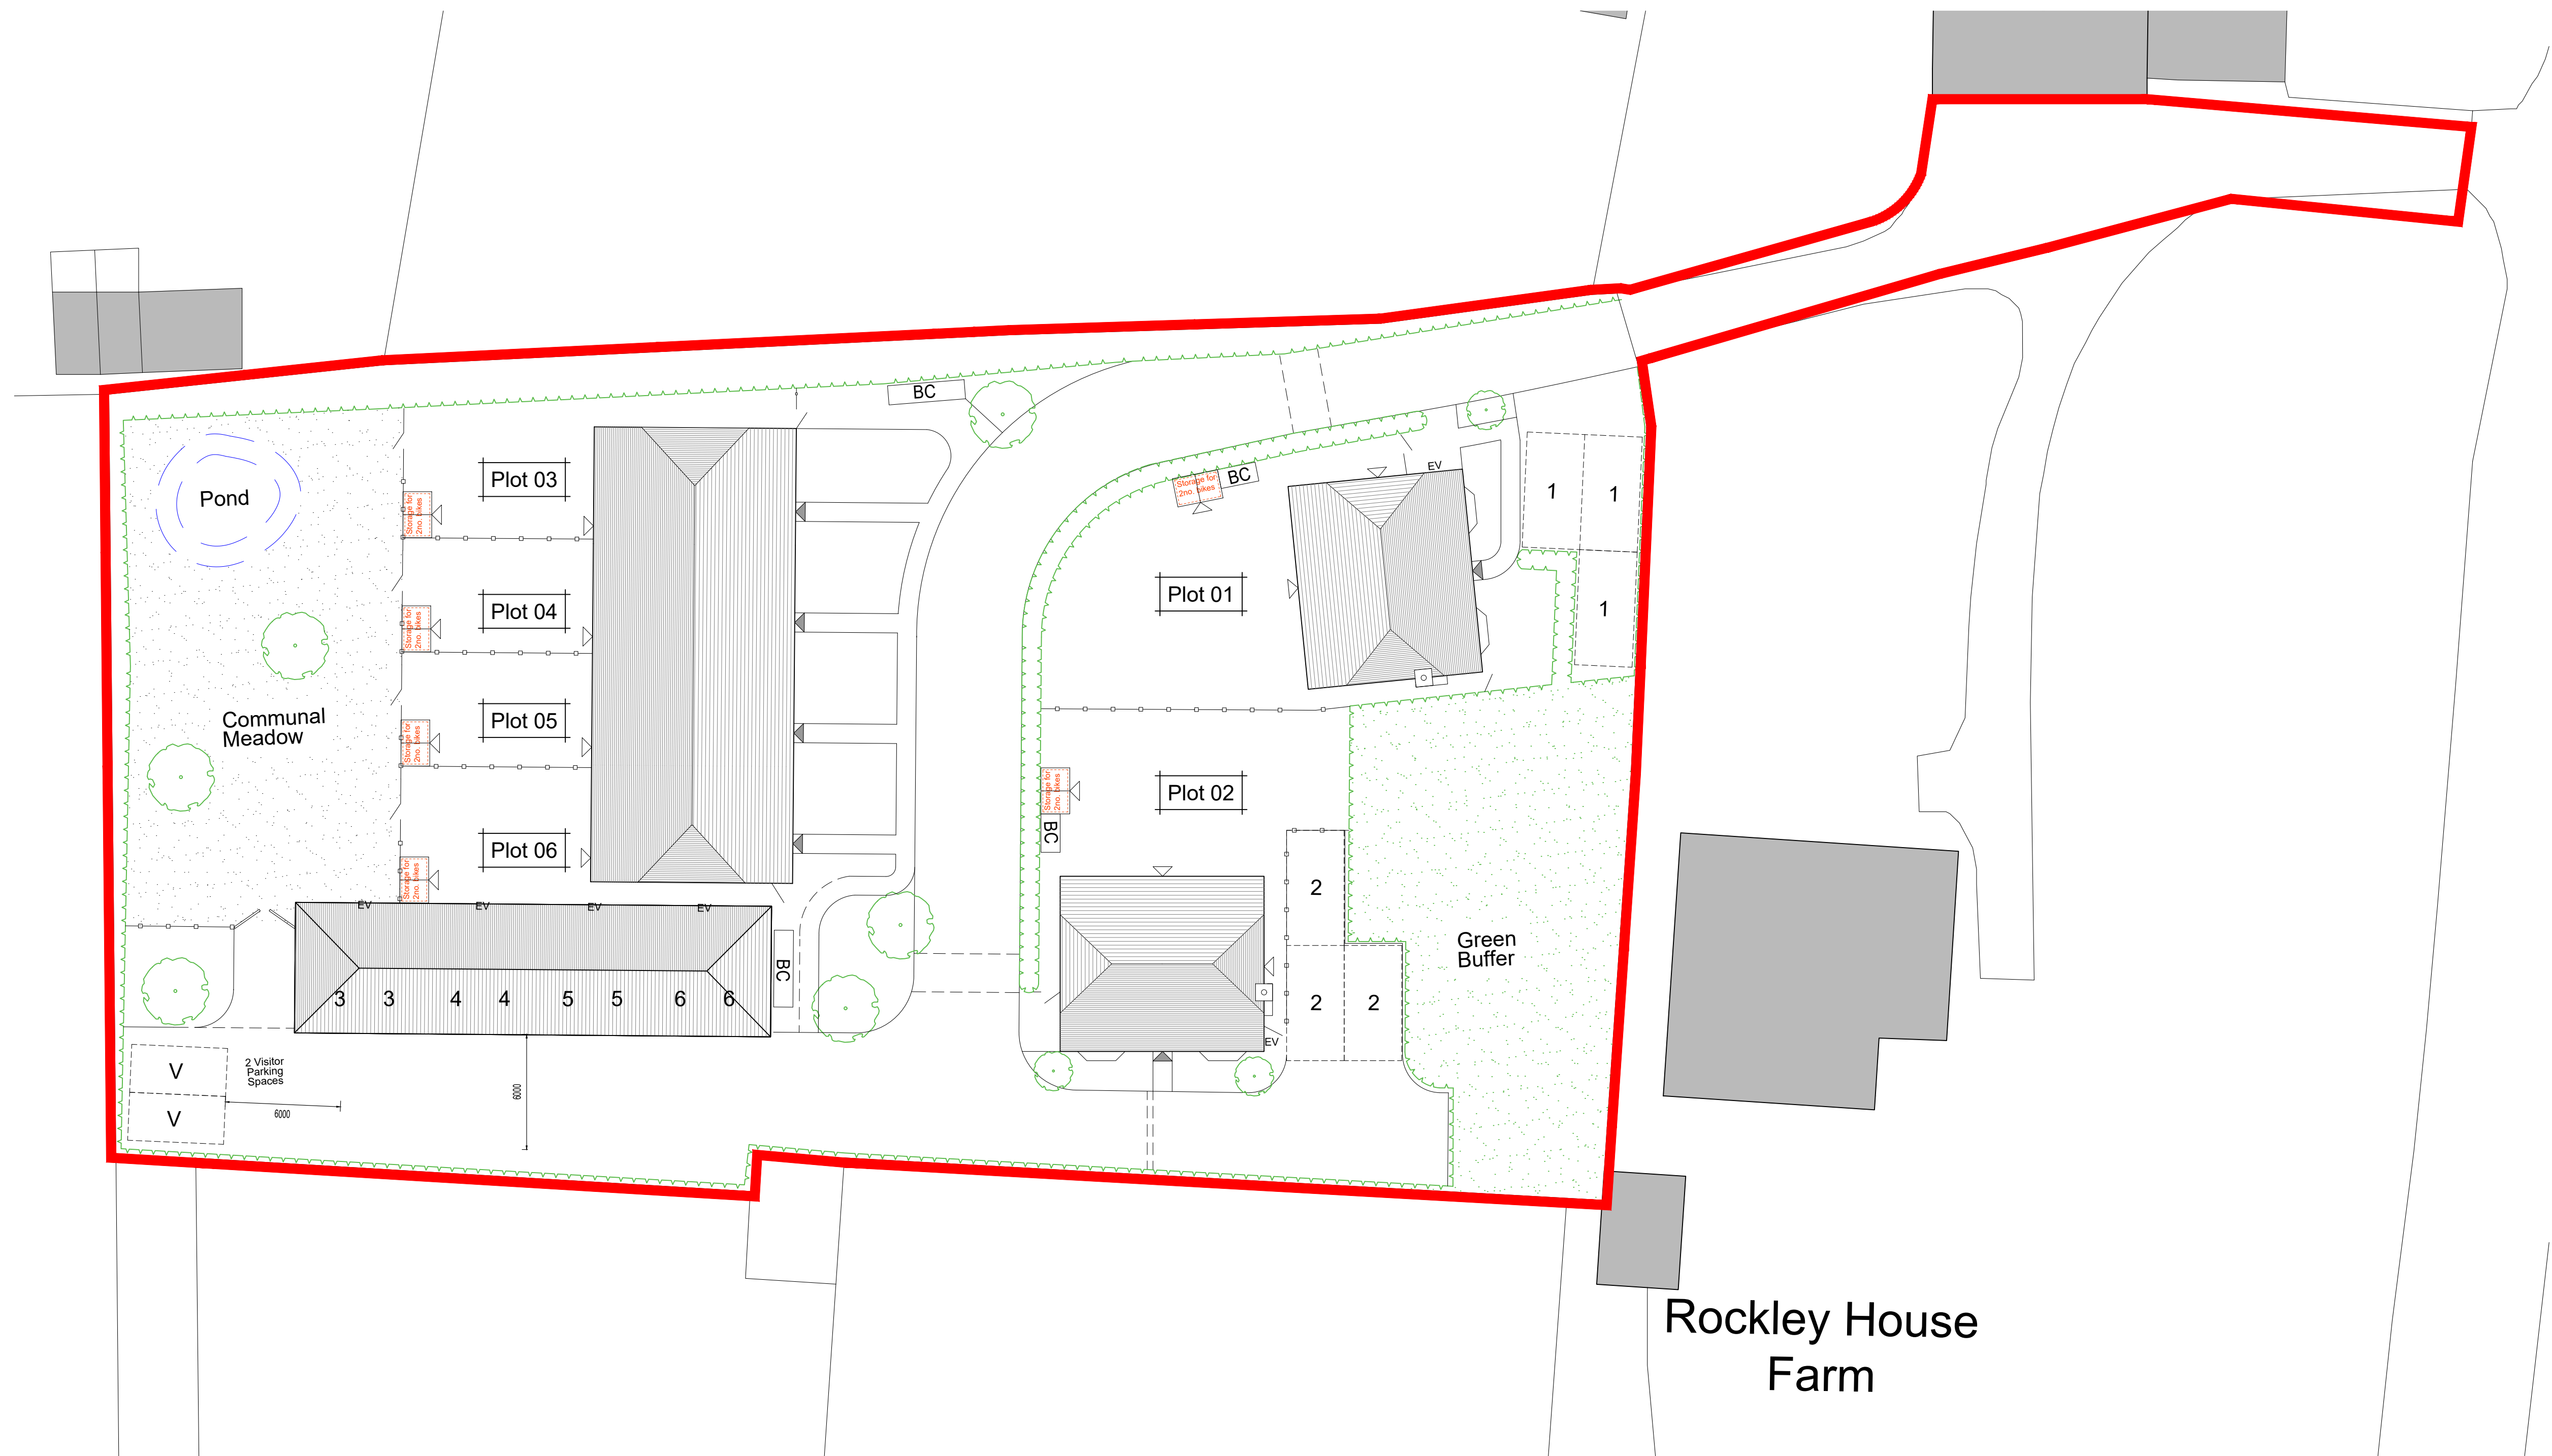

Planning

REV. DATE REVISIONS:			BY REV. DATE REVISIONS:			BY STATUS:			CLIENT: Private Client		PROJECT: Rockley House, Wrotham Road, Culverstone		 architecture Broadmeade House, Farnham Business Park, Weydon Lane, Farnham, Surrey GU9 8QT. info@osparchitecture.com www.osparchitecture.com Tel. 01252 267878
A 22/10/25	Roof plans amended to suit house types, amendments made to landscaping. Dimensions added.		AF						SCALE: 1:200 (A1 ORIGINAL)		DRAWING: Proposed Site Plan		
B 07/11/25	Red line boundary amended-drawing reformatted to suit. Cycle stores added.		AF						DRAWN: AF DATE: 02/09/25	25099	P101	E	
C 19/11/25	Minor amendments per transport consultant advice.		AF										
D 09/12/25	Minor amendments per transport consultant advice.		AF										
E 24/03/26	Building setting out updated.		AF										
© COPYRIGHT EXISTS ON THE DESIGNS AND INFORMATION SHOWN ON THIS DRAWING			This drawing may be scaled or cross referenced to the scale bar for planning application purposes only. Do not scale for any other purpose, use figured dimensions only. Subject to site survey and all necessary consents. All dimensions to be checked by user and any discrepancies, errors or omissions to be reported to the Architect before work commences. This drawing is to be read in conjunction with all other relevant materials.						OS Licence No. AD000008915327				