




Front Elevation

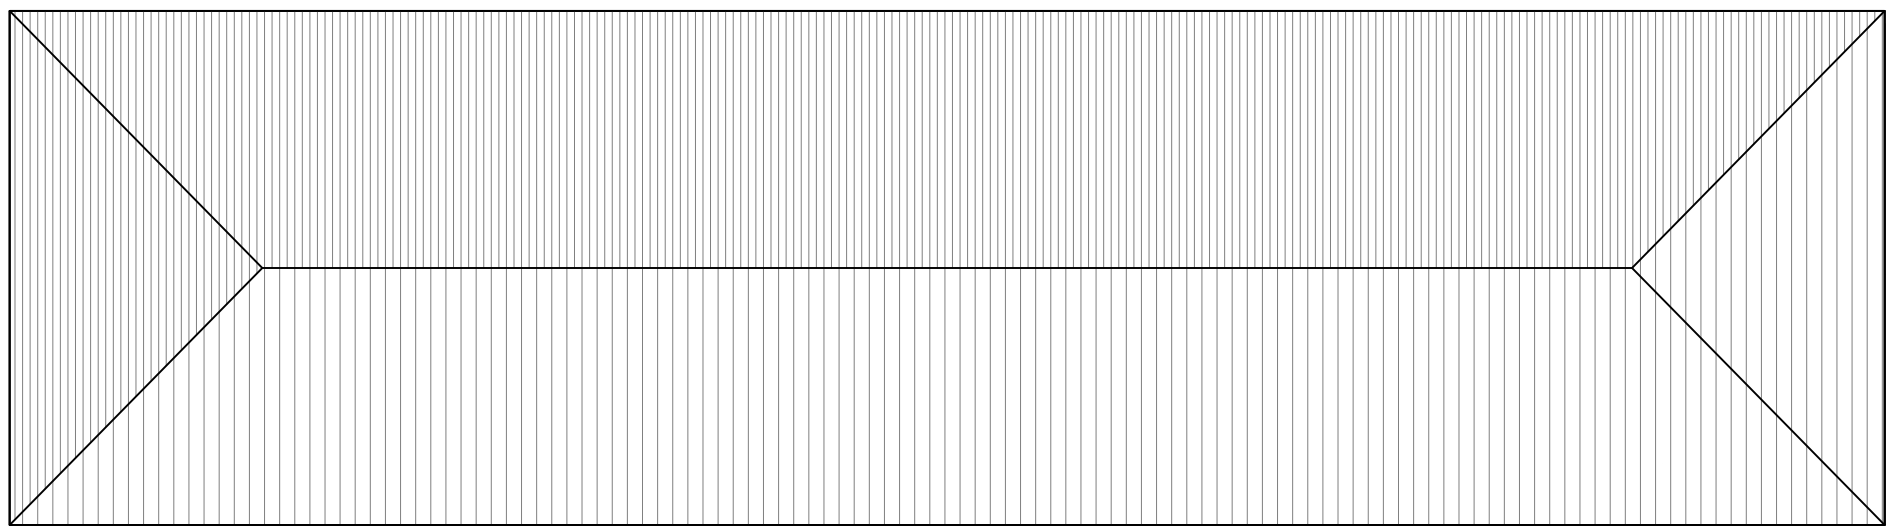


Roof Plan

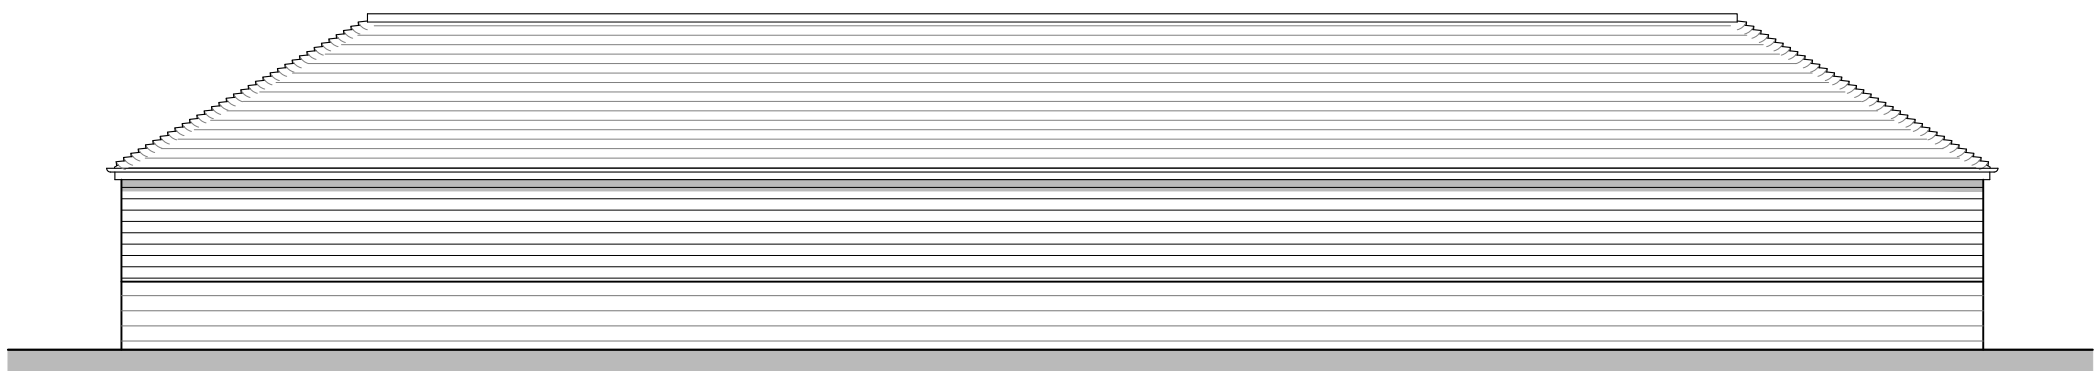


Rear Elevation

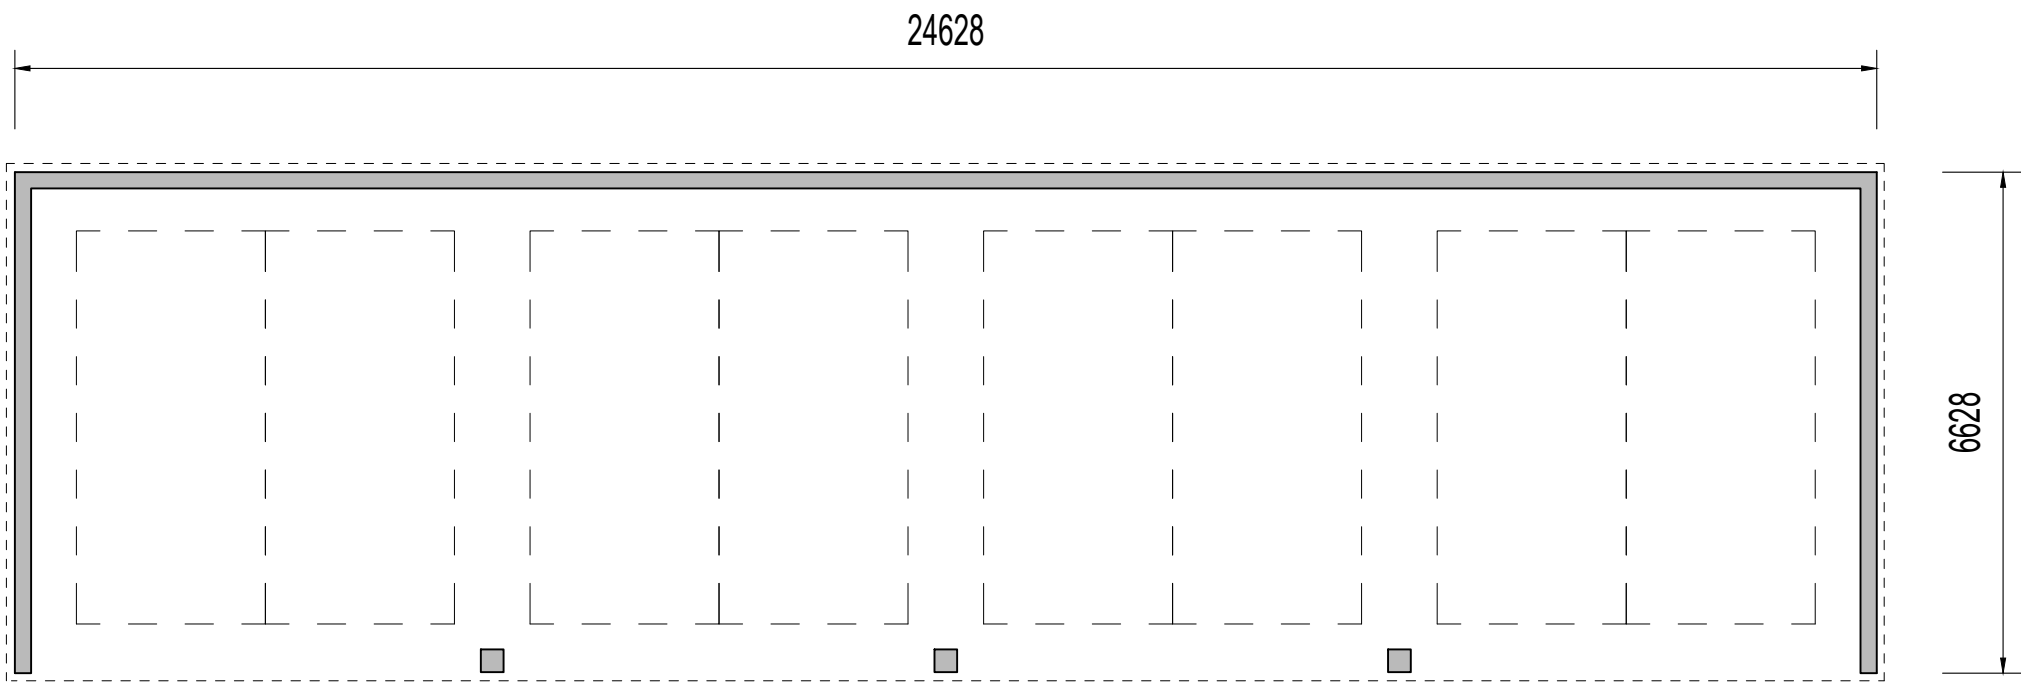

Ground Floor Plan

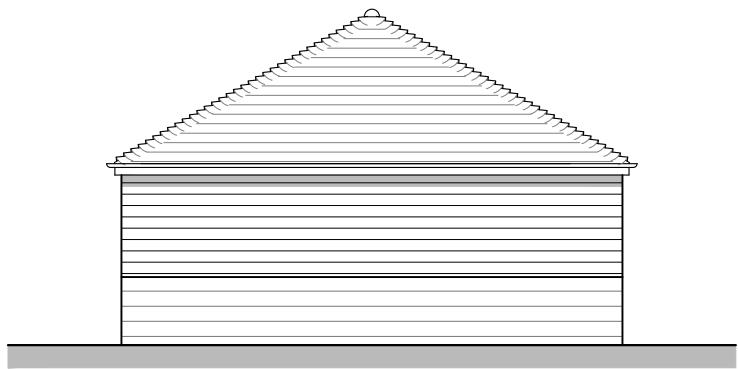

Side Elevation

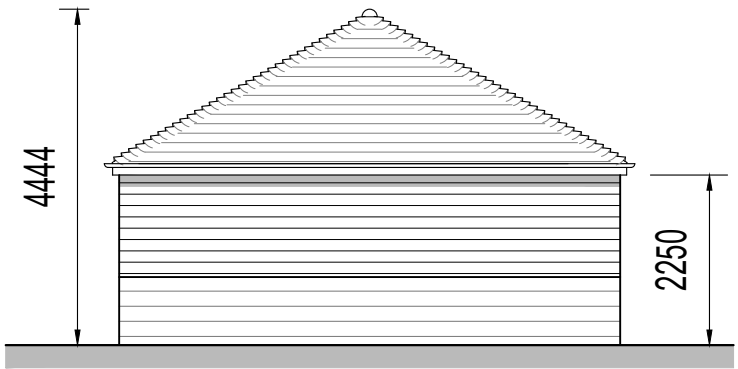

Side Elevation

REV.	DATE	REVISIONS:

BY	REV.	DATE	REVISIONS:

BY	REV.	DATE	REVISIONS:

BY	REV.	DATE	REVISIONS:

BY	STATUS:

Planning

CLIENT: Private Client	PROJECT: Rockley House, Wrotham Road, Culverstone
SCALE: 1:100 (A1 ORIGINAL)	DRAWING: Car Port Plans and Elevations
DRAWN: AF DATE: 22/10/25	25099

P112	—
------	---



OSP
architecture

Broadmede House, Farnham Business Park,
Weydon Lane, Farnham, Surrey GU9 8QT.
info@osparchitecture.com · www.osparchitecture.com
Tel: 01252 267878