



Datum 160.000

Front Elevation

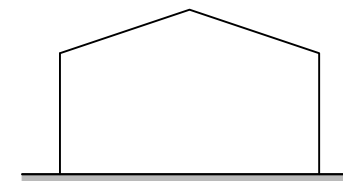


Datum 160.000


Side Elevation A

 

Roof Plan

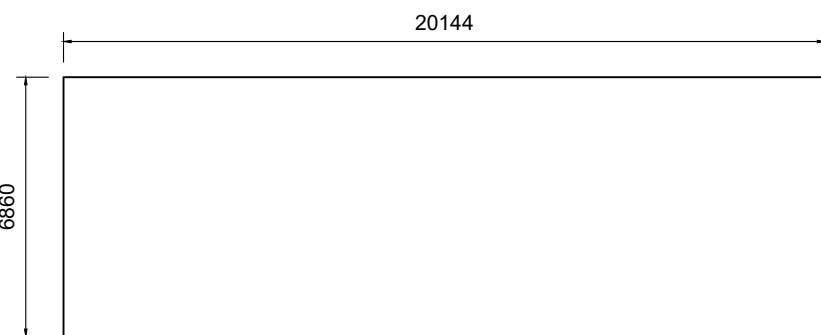


Ground Floor Plan

 

Datum 160.000

Rear Elevation

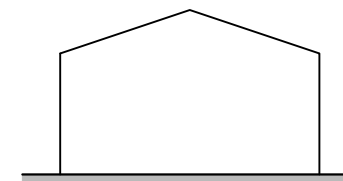

Datum 160.000

Side Elevation B

REV.	DATE	REVISIONS:	BY	REV.	DATE	REVISIONS:	BY	STATUS:	CLIENT: Private Client		PROJECT: Rockley House, Wrotham Road, Culverstone		 architecture Broadmeade House, Farnham Business Park, Weydon Lane, Farnham, Surrey GU9 8QT. info@osparchitecture.com www.osparchitecture.com Tel: 01252 267878	
									SCALE: 1:200 (A3 ORIGINAL)		DRAWING: Existing Plans & Elevations Stables / Barn			
									DRAWN: NL		25099			S110
									DATE: 05/06/2025		—			
© COPYRIGHT EXISTS ON THE DESIGNS AND INFORMATION SHOWN ON THIS DRAWING									Planning					
									This drawing may be scaled or cross referenced to the scale bar for planning application purposes only. Do not scale for any other purpose, use figured dimensions only. Subject to site survey and all necessary consents. All dimensions to be checked by user and any discrepancies, errors or omissions to be reported to the Architect before work commences. This drawing is to be read in conjunction with all other relevant materials. OS Licence No: AC0000851327					