



Roof Plan

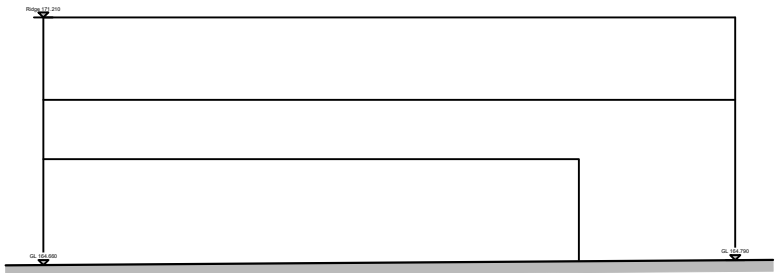


Datum 160.000

Front Elevation

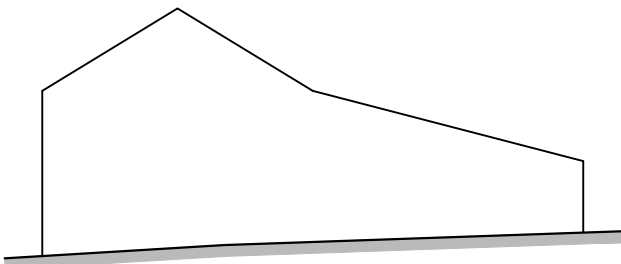


Datum 160.000

Side Elevation A

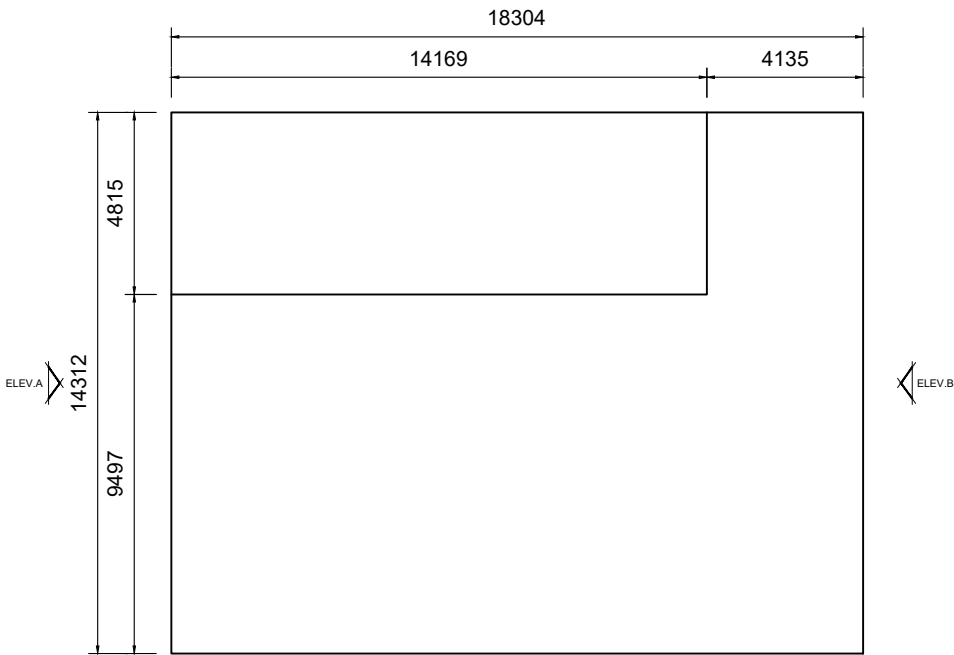


Ground Floor Plan

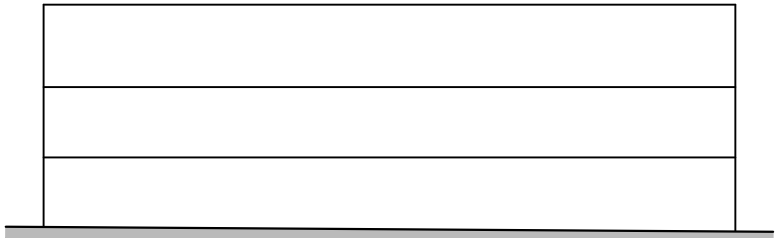

Datum 160.000

Rear Elevation

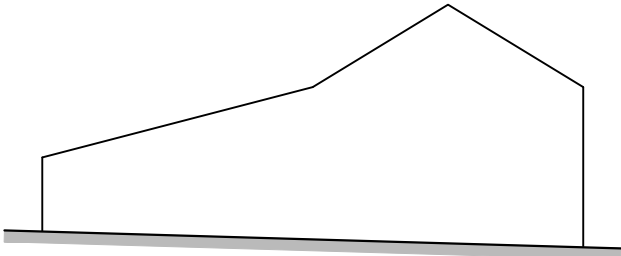

Datum 160.000

Side Elevation B

DATE		REVISIONS:		BY		REV.		DATE		REVISIONS:		BY		STATUS:		CLIENT: Private Client		PROJECT: Rockley House, Wrotham Road, Culverstone		 OSP architecture Broadmeade House, Farnham Business Park, Weydon Lane, Farnham, Surrey GU9 8QT. info@osparchitecture.com www.osparchitecture.com Tel: 01252 267878				
Planning This drawing may be scaled or cross referenced to the scale bar for planning application purposes only. Do not scale for any other purpose, use figured dimensions only. Subject to site survey and all necessary consents. All dimensions to be checked by user and any discrepancies, errors or omissions to be reported to the Architect before work commences. This drawing is to be read in conjunction with all other relevant materials. OS Licence No. AC0000851327																SCALE: 1:200		(A3 ORIGINAL)			DRAWING: Existing Plans & Elevations Stables / Open Sided Barn			
																DRAWN: NL		25099			S111		-	
																DATE: 05/06/2025								
																© COPYRIGHT EXISTS ON THE DESIGNS AND INFORMATION SHOWN ON THIS DRAWING								

Planning