



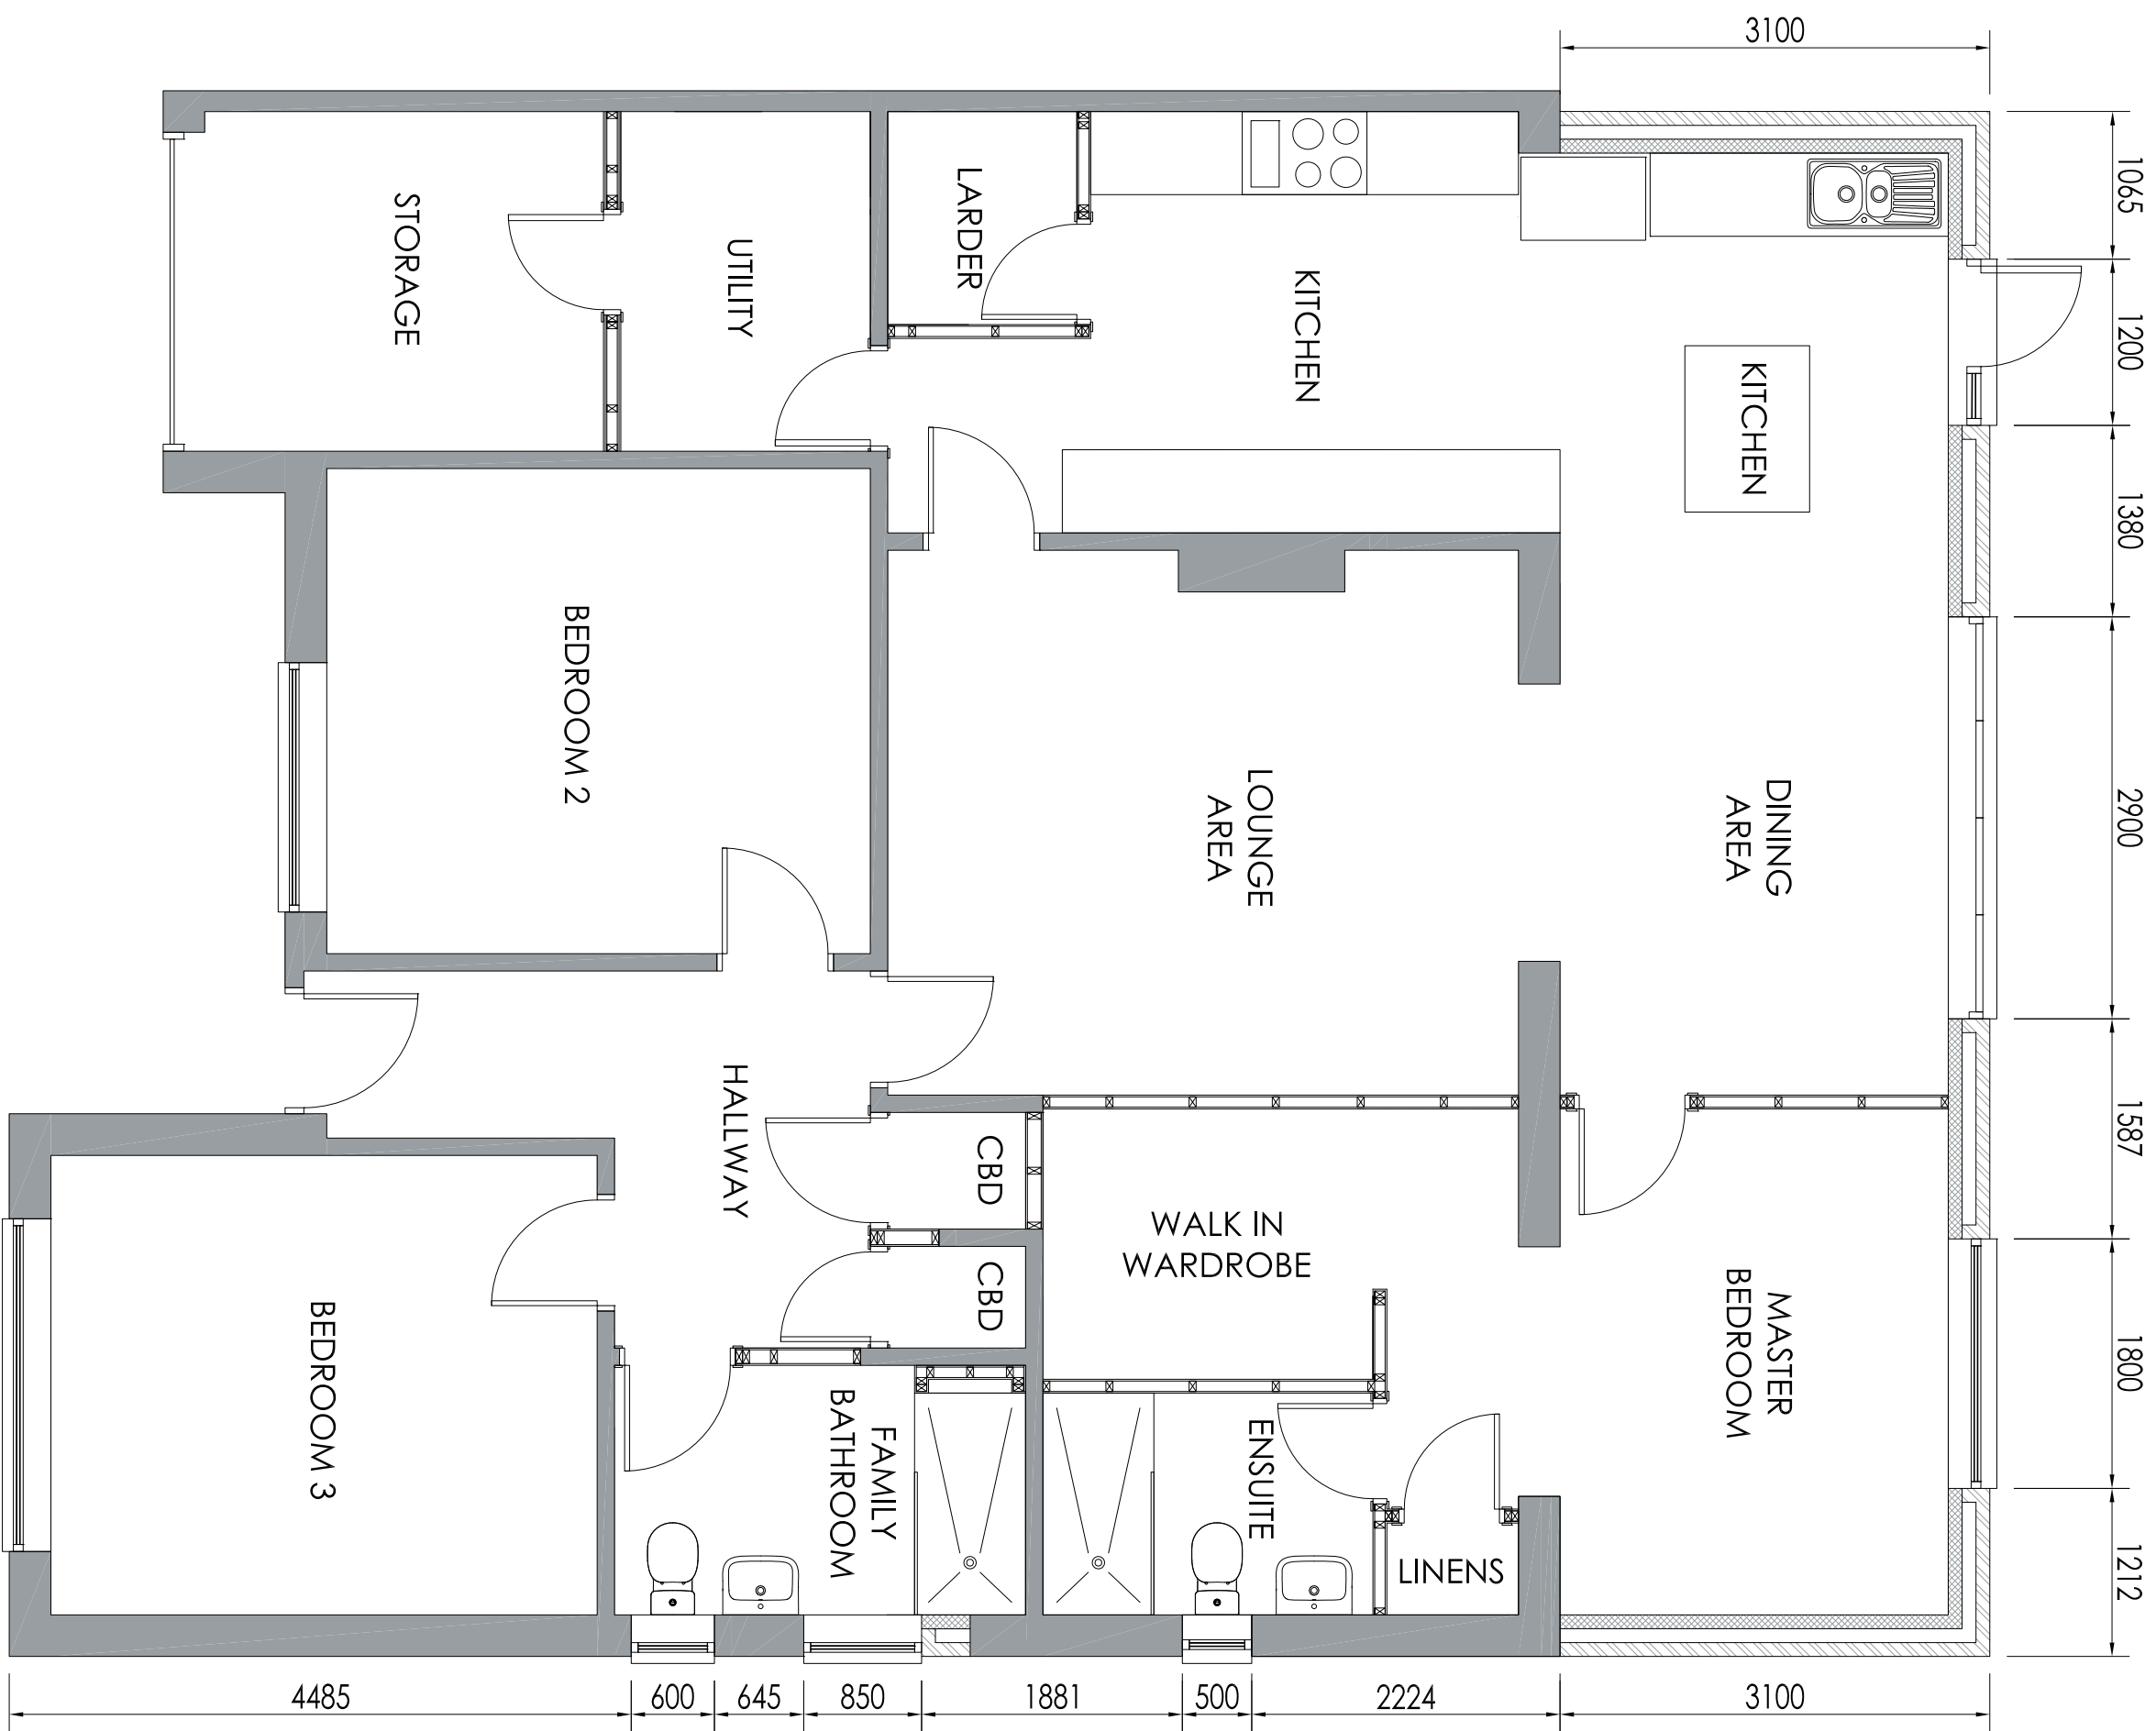

42 MARLING WAY
PROPOSED PLAN

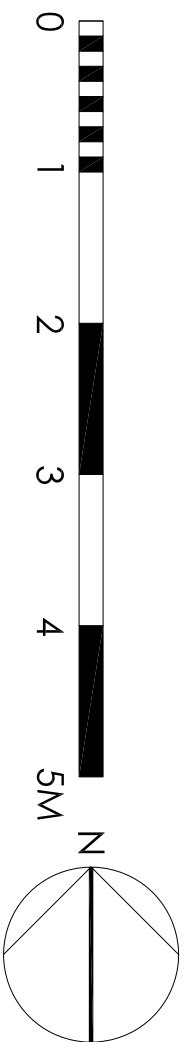

© PUFFIN DESIGN • info@puffin-design.com

42 MARLING WAY
GRAVESEND
DA12 4DN

PROPOSED GROUND
FLOOR PLAN

Drawn Date	10-01-26	Drawn By	SUE JONES
Scales	1:50 @ A2		
Drawing Number	6097 PROP L001		
© Copyright Puffin Design			