




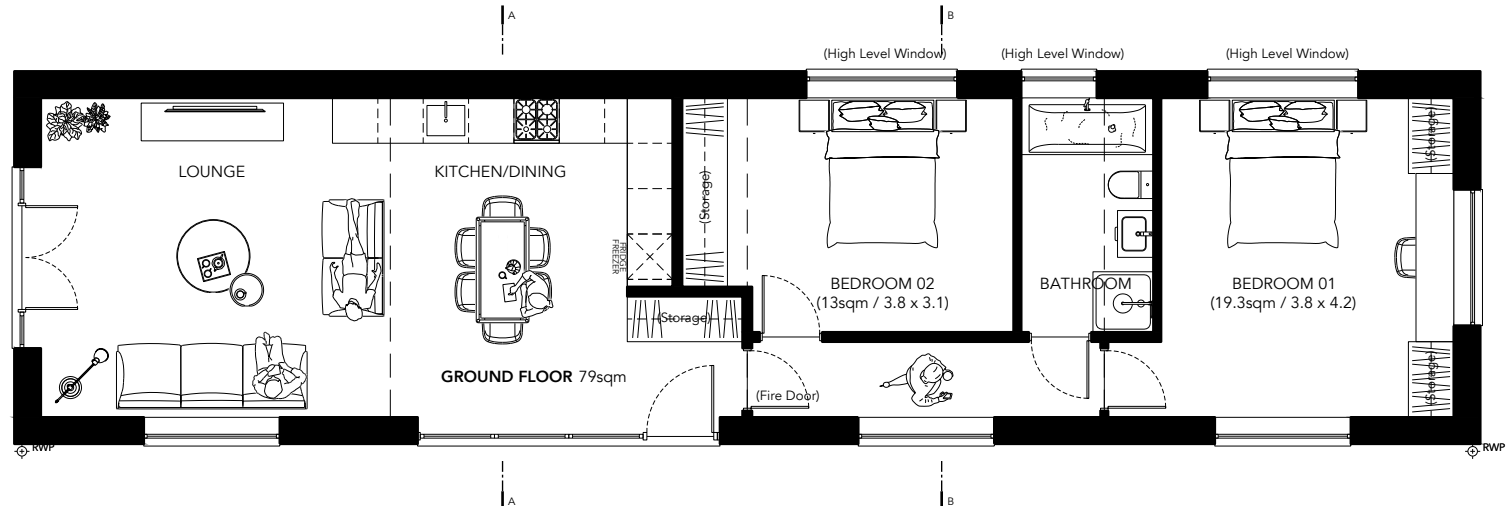

01 | 1:100 | GROUND FLOOR

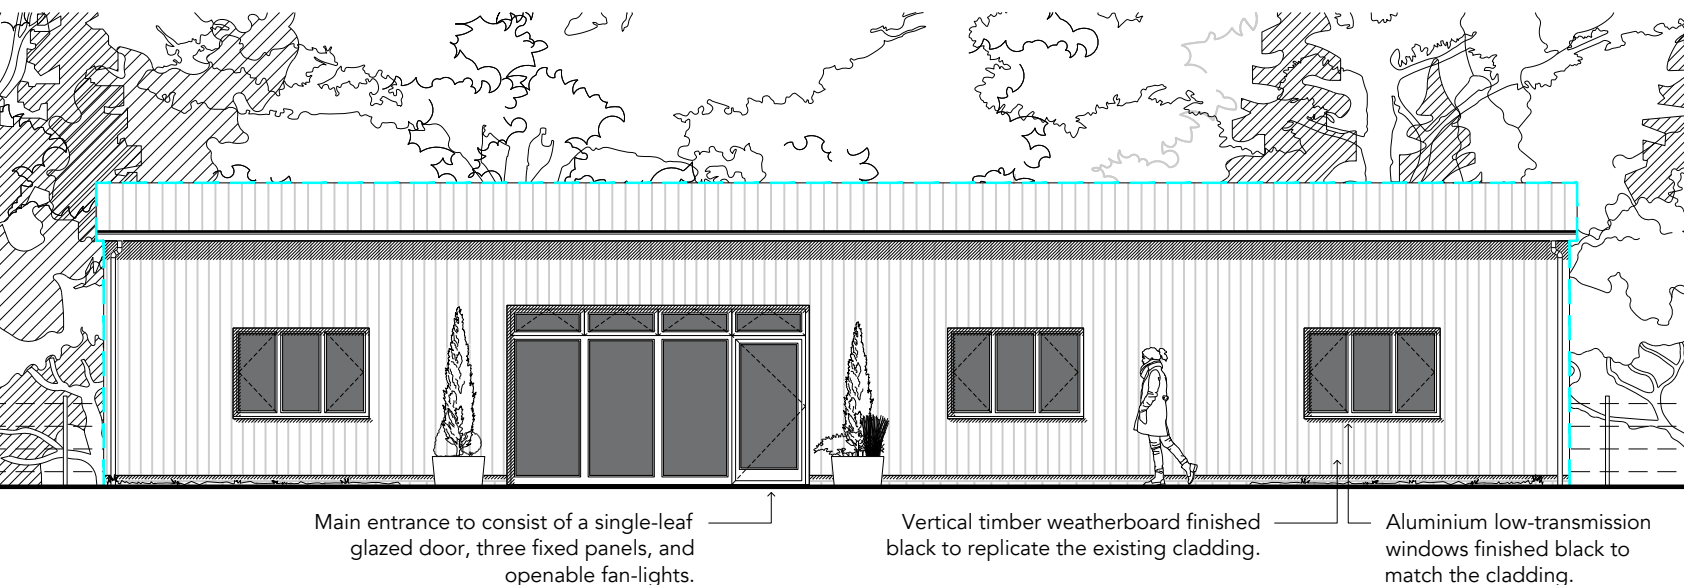

02 | 1:100 | FRONT ELEVATION

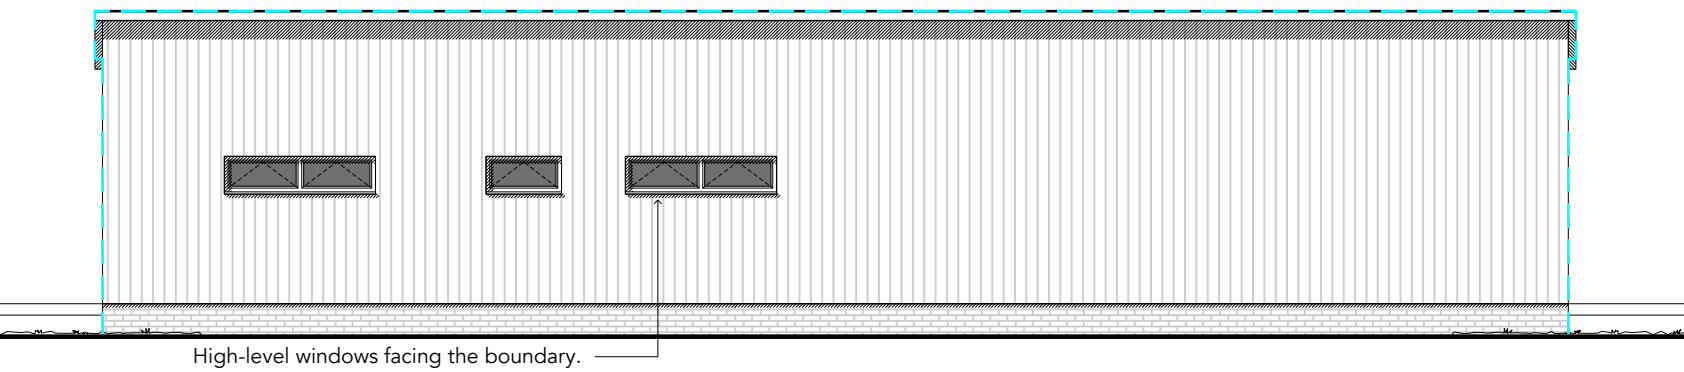

04 | 1:100 | REAR ELEVATION


JRD

DRAWING INFORMATION


Drawing copyright of JRD Kent. Do not scale from drawings. Report all discrepancies, errors & omissions. Check dimensions on site before commencing works. Materials, Components & Workmanship to comply with British & European Standards. JRD Kent Ltd | info@jrdkent.com | 07506 911494

DRAWING REVISIONS

NO.	DESCRIPTION	DATE
1	Issue for planning	2024-10-01

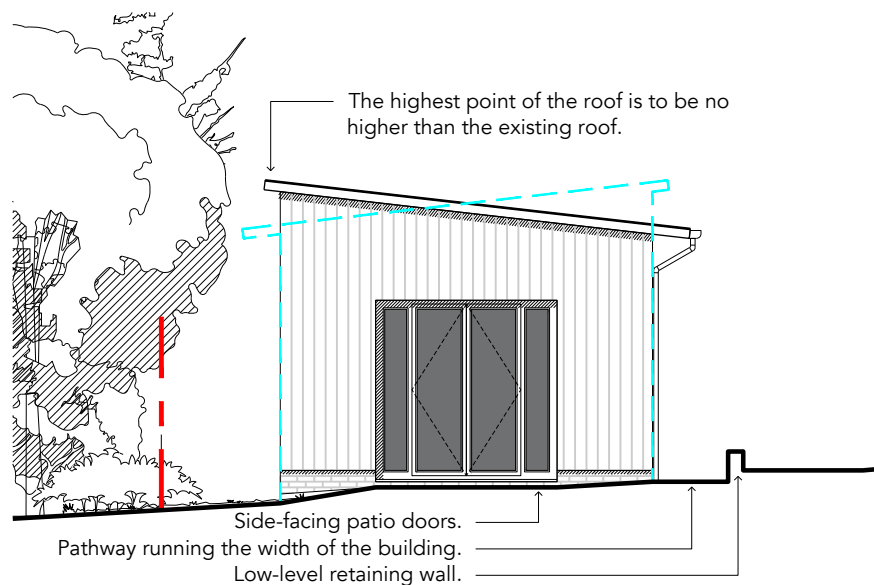

03 | 1:100 | SIDE ELEVATION

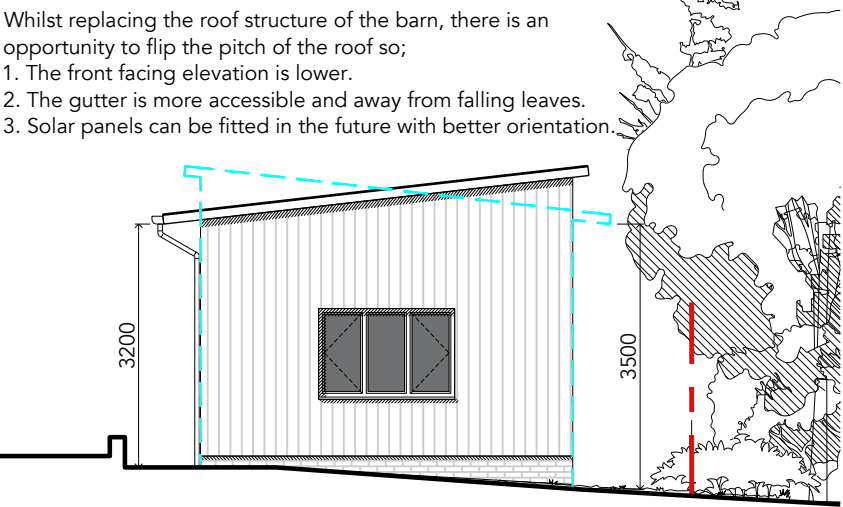

05 | 1:100 | SIDE ELEVATION



--- Application Boundary

--- Site Ownership

DRAWING KEY

STONEY WOOD, SOUTH STREET,
MEOPHAM DA13 0QJ
PROPOSED BARN PLANS &
ELEVATIONS
SCALE 1:100 @ A3
DATE OCTOBER
PURPOSE PLANNING
REFERENCE 2421 P 120 REV A