


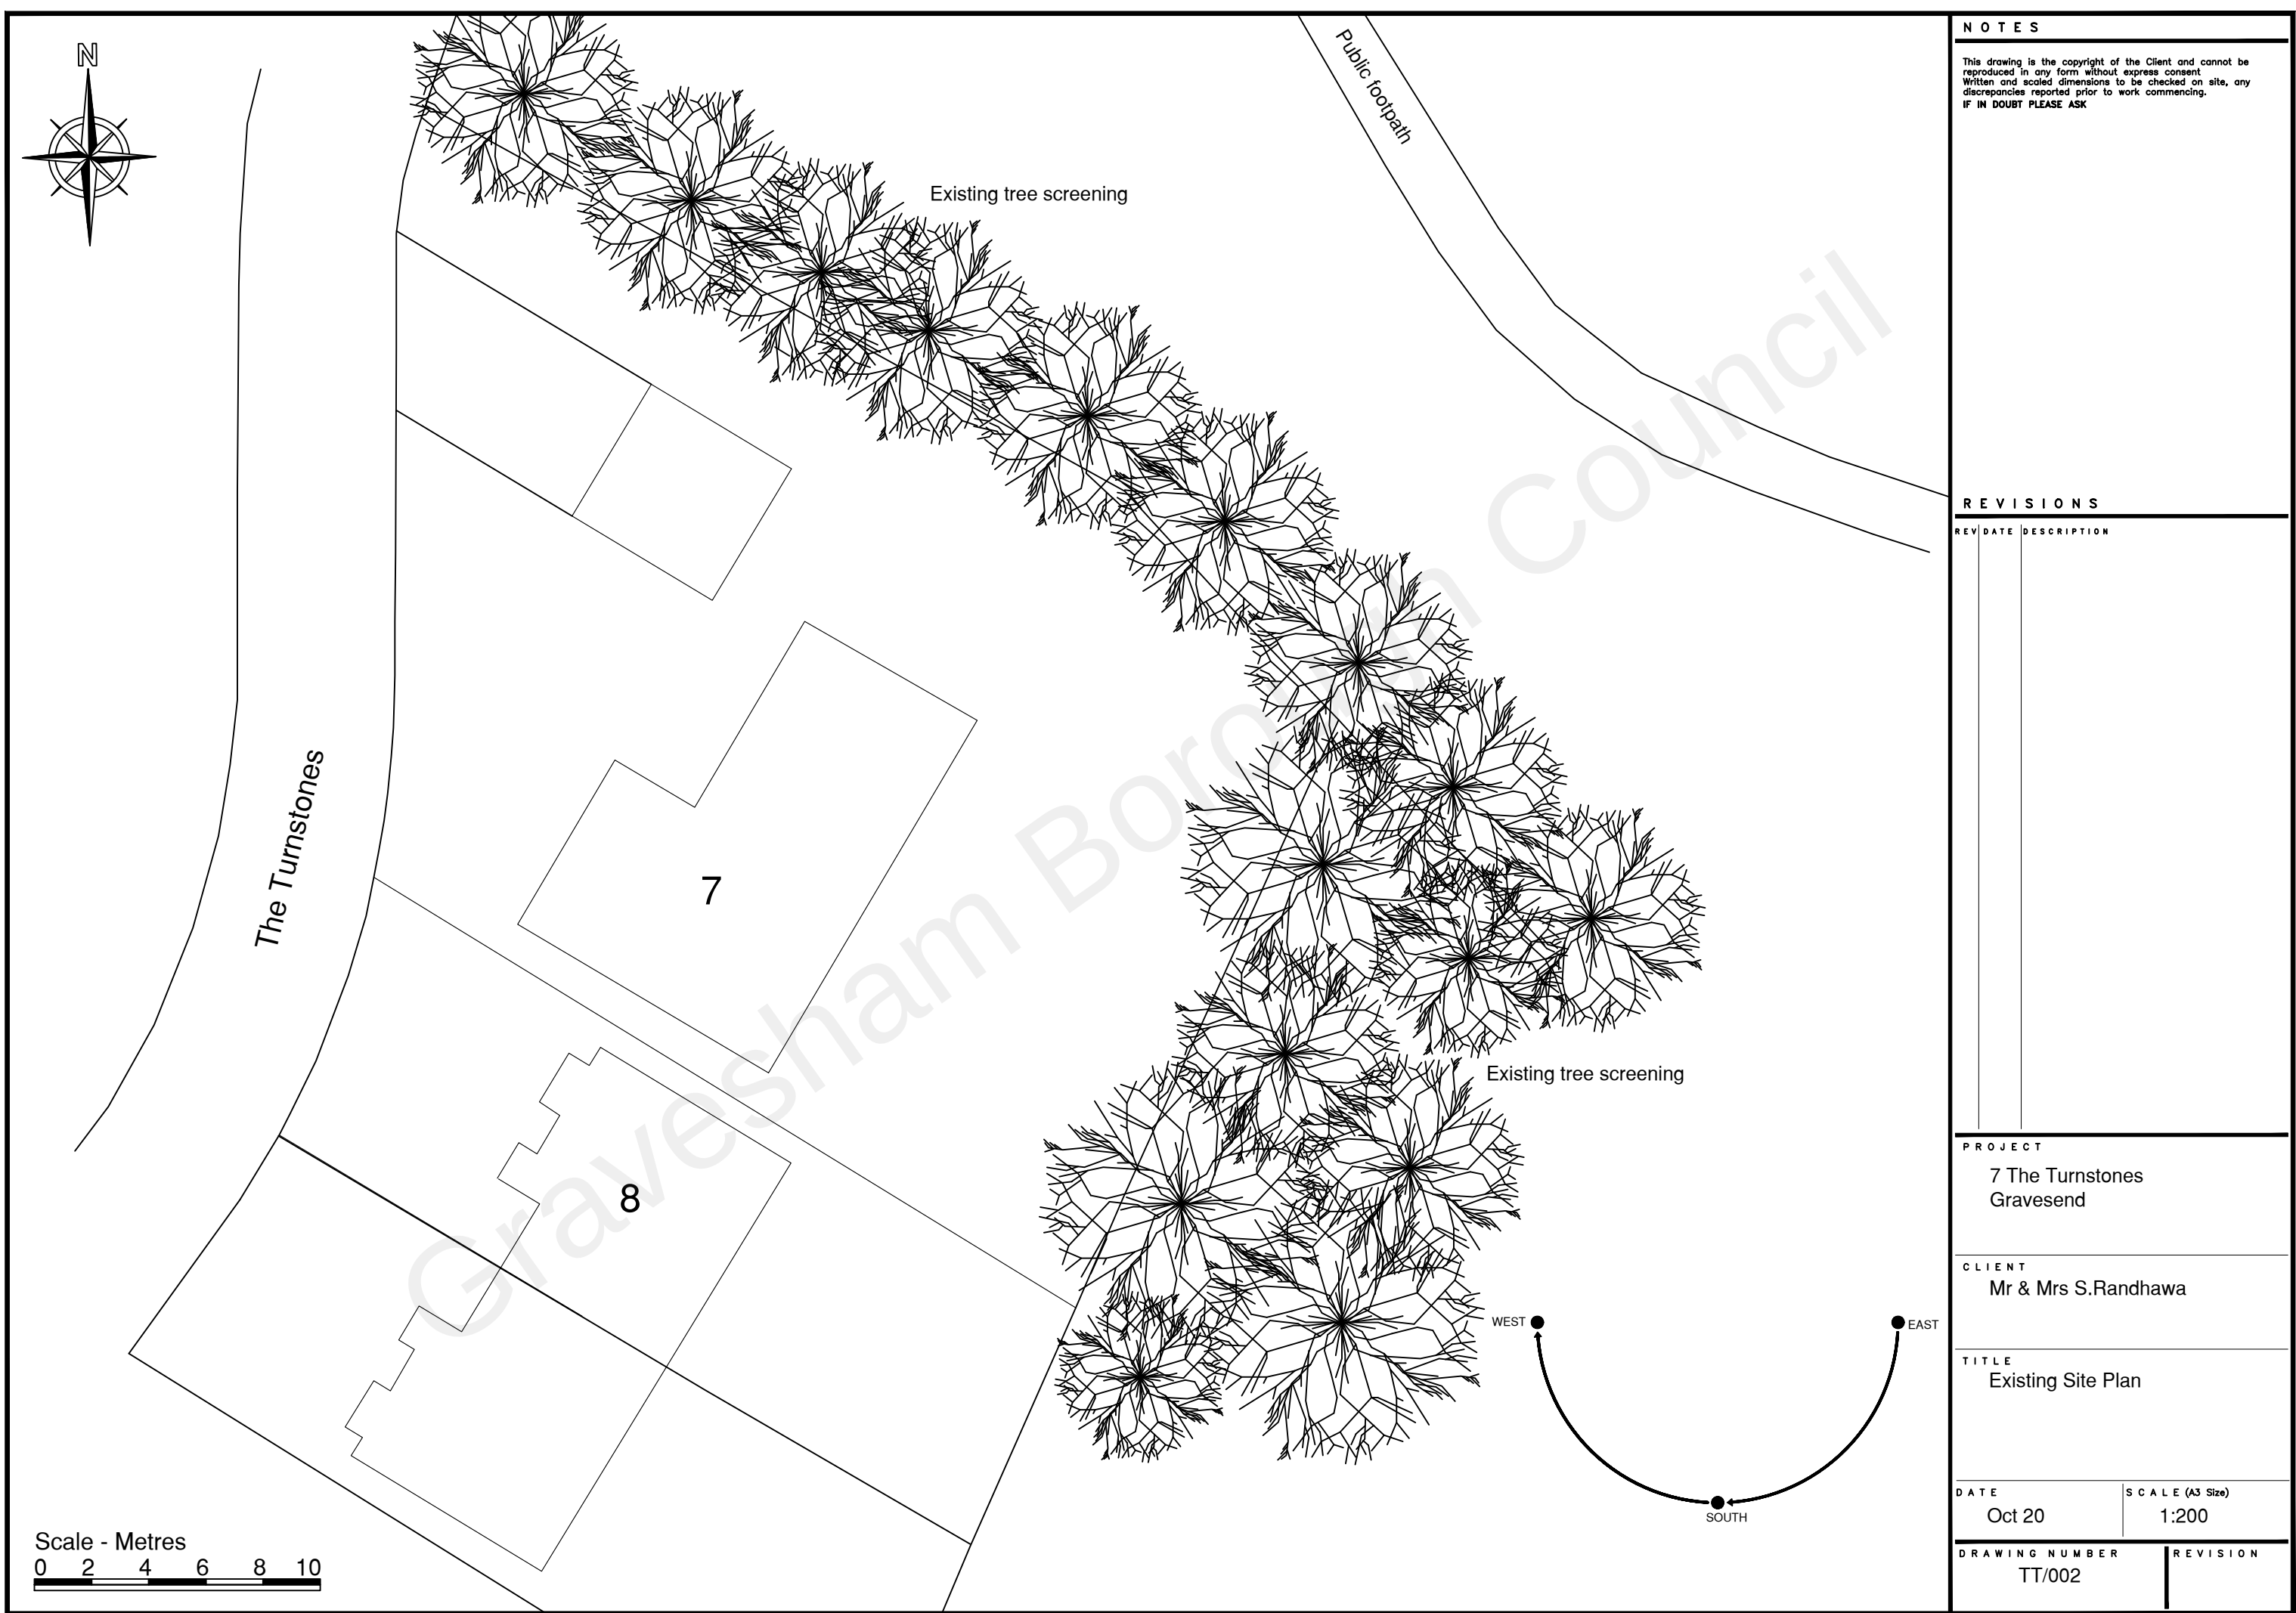

This drawing is the copyright of the Client and cannot be reproduced in any form without express consent. Written and scaled dimensions to be checked on site, any discrepancies reported prior to work commencing.

**IF IN DOUBT PLEASE ASK**

| REV | DATE | DESCRIPTION |
|-----|------|-------------|
|-----|------|-------------|

[illegible]

## 7 The Turnstones

### Gravesend

## Mr &amp; Mrs S.Randhawa

Existing Site Plan

DATE  
Oct 20

SCALE (A3 Size)  
1:200

DRAWING NUMBER  
TT/002

## REVISION