




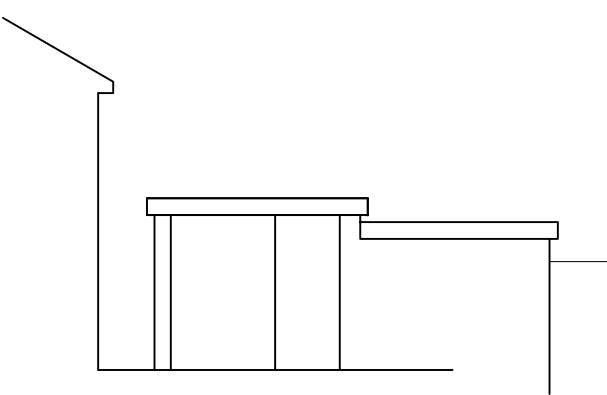


NORTH WEST ELEVATION (REAR)

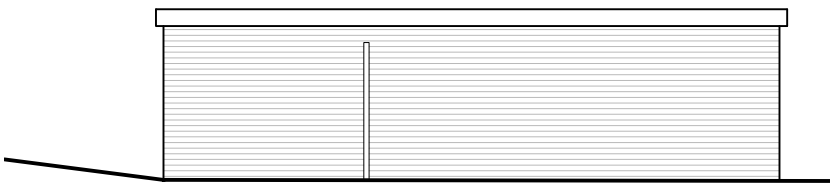


NORTH EAST ELEVATION

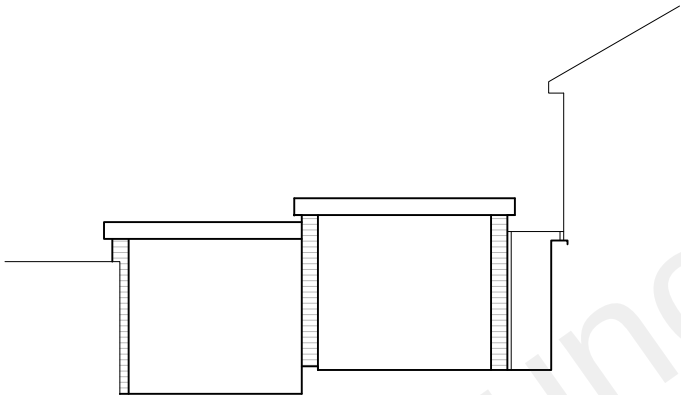


SOUTH EAST ELEVATION (FRONT)

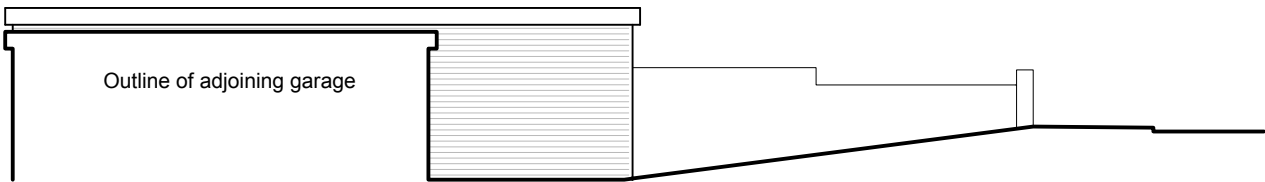

SOUTH WEST ELEVATION

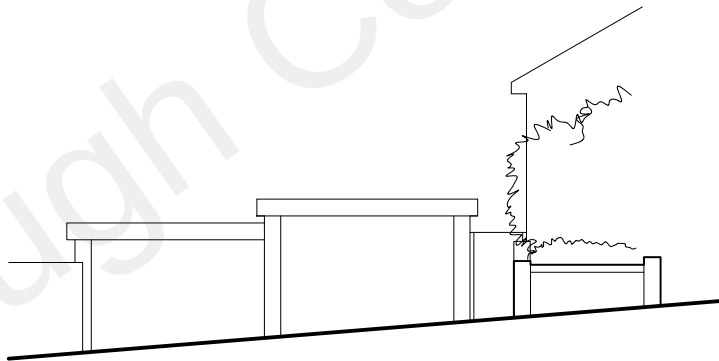

STREET ELEVATION

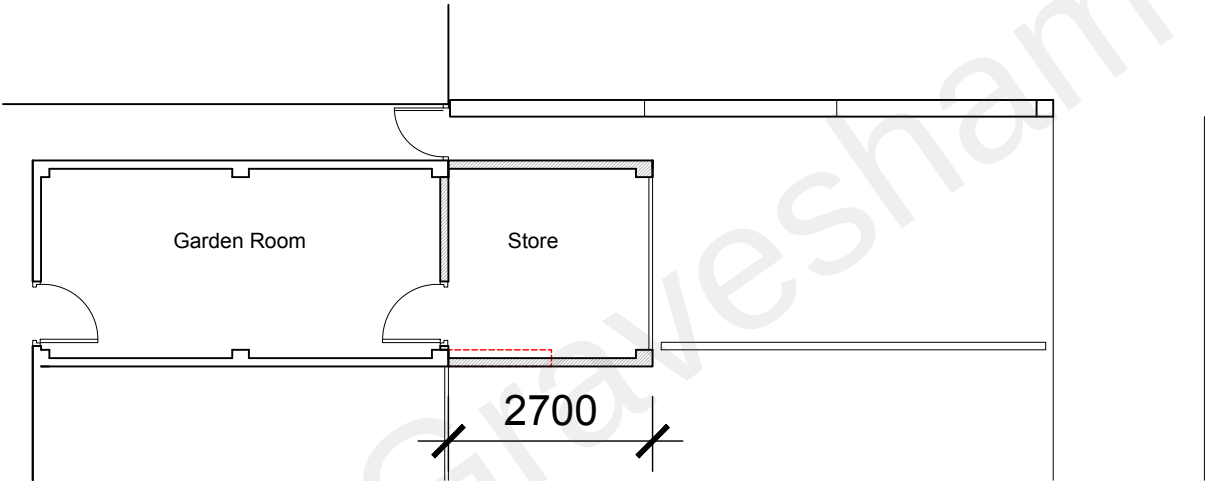

FLOOR PLAN

REAR GARAGE AS PROPOSED @ 1:100

METERS @ 1:50	METERS @ 1:100	METERS @ 1:200	METERS @ 1:500	METERS @ 1:1250	Hudson Madigan Ltd 67 Church Road, Hove, BN3 2BD T: 0173 251608 E: studio@hudsonmadigan.com Company No. 1009617 Registered Address: 12a Marlborough Place, Brighton, BN1 1WN
1 2 1 2 3 1 2 3 1 2 3 1 2 3 

- NOTES:
1. This drawing remains the copyright of Hudson Madigan Ltd. and shall not be copied in any format without written consent. The issue of the drawing in digital format only entitles the recipient to use the information visible in paper-space at the time of issue for the purposes of the named project only.
 2. All dimensions to be checked on site by those undertaking the work.
 3. Where reference is given to a written specification that shall take precedence over the drawing.
 4. Where two or more drawings illustrate the same element, the larger scale drawing takes precedence.
 5. Later drawing revisions and/or issue dates always take precedence over earlier versions.
 6. Elements that are subject to detailed design by others are purely indicative and you should make reference to the relevant information provided by those designers which will at all times take precedence over this drawing.
 7. All works are to be carried out to the satisfaction of Building Control and in accordance with current British Standards.
 8. Steel work design to be submitted by engineers- these takes precedence over these drawings and any discrepancies must be reported immediately.
 9. Full M&E design to be submitted by engineers - these takes precedence over these drawings and any discrepancies must be reported immediately.
 10. Flues in walls to be surveyed prior to installation of beams.

No.	Date	Description	Drawn	Chkd

Revisions

Hudson+Madigan

PROJECT TITLE:
145 Downs Road, Istead Rise, GRAVESEND,
DA13 9HD

DRAWING TITLE:
Garage as Proposed

DRAWING No: 05 REVISION: -

DATE: 06.10.22 STATUS: PLANNING

JOB No: HM132 SCALE: 1:100 @ A3

DRAWN: GM CHECKED: -