




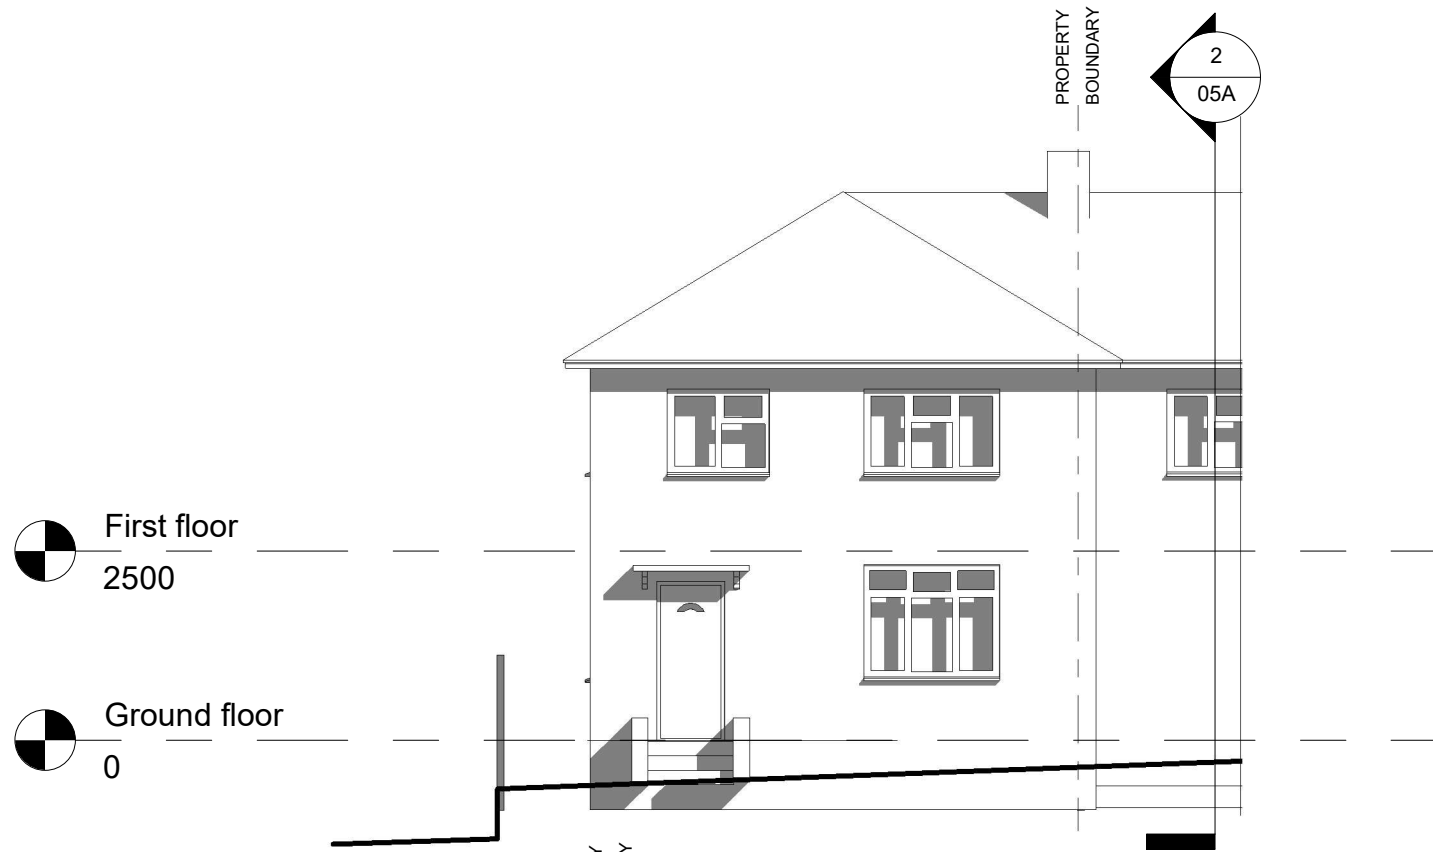

WEST (FRONT) ELEVATION

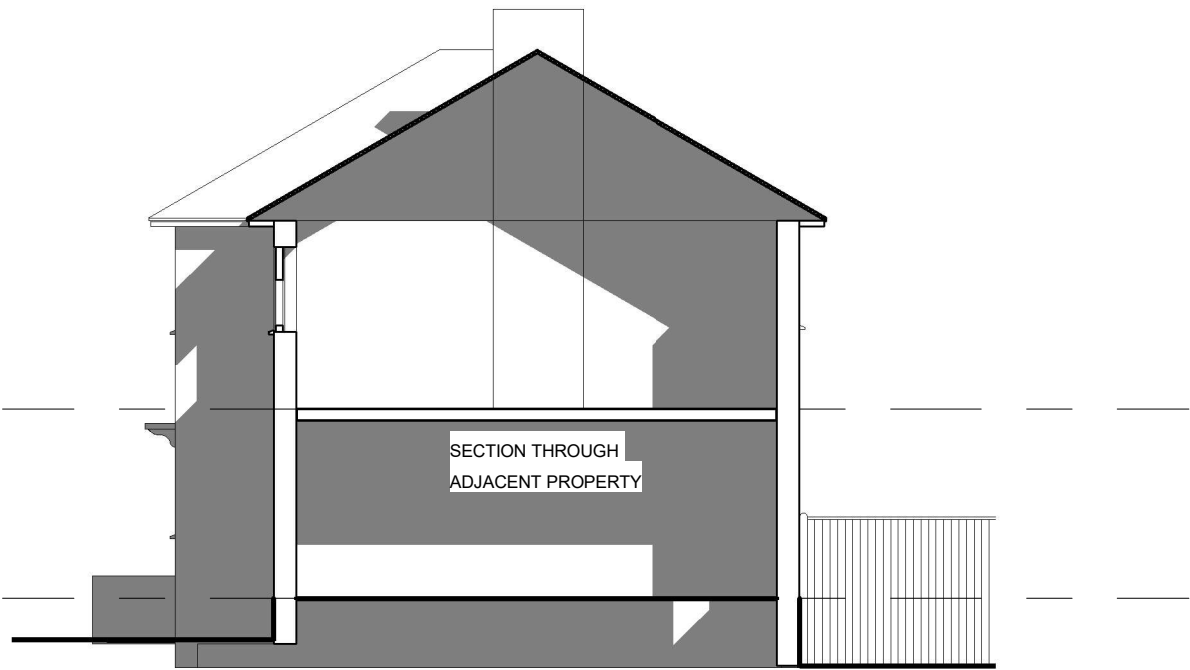


SOUTH ELEVATION/SECTION

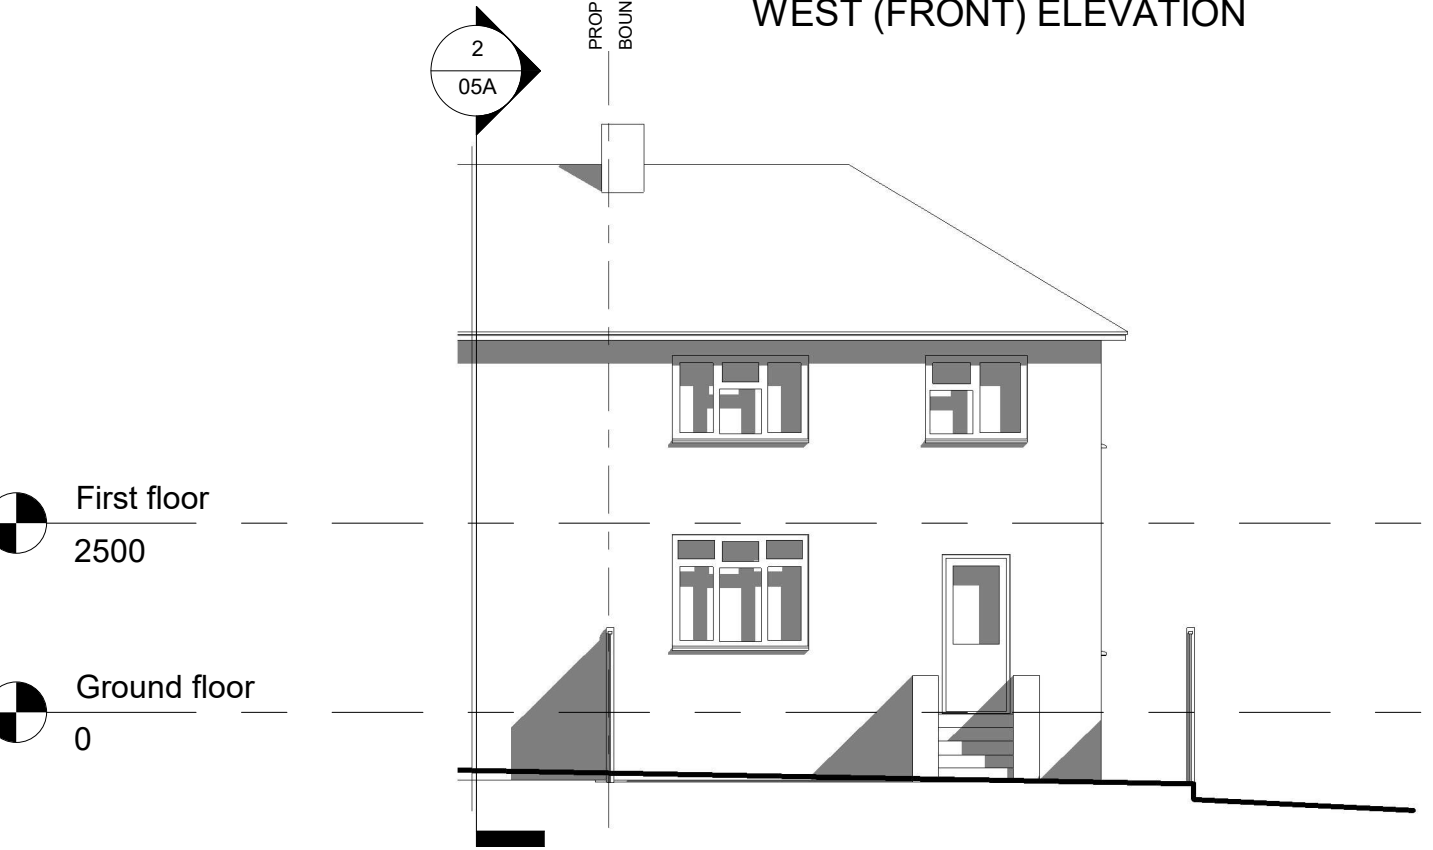

EAST (REAR) ELEVATION



NORTH ELEVATION

 

 PLANNING BY DESIGN FROM CONCEPT TO COMPLETION ALL DIMENSIONS TO BE VERIFIED ON SITE THIS DRAWING IS NOT FOR CONSTRUCTION	Rev	12 Cornwell Avenue Gravesend Kent DA12 5HS	PRE EXISTING ELEVATIONS			
	A 25.09.2025 DRAWING TITLE		Date	25.07.2024	Scale @ A3 1:100	No. 05A
			By	JL		
			Drwg ref:	12CornwellAvenuePreExistingElevationsV6		