


NOTE:
All measurements to be checked on site.
This drawing is prepared for planning purposes only.

www.theplanningman.co.uk
t: 01372 897891
e: enquiries@theplanningman.co.uk

THE
PLANNING
MAN.co.uk

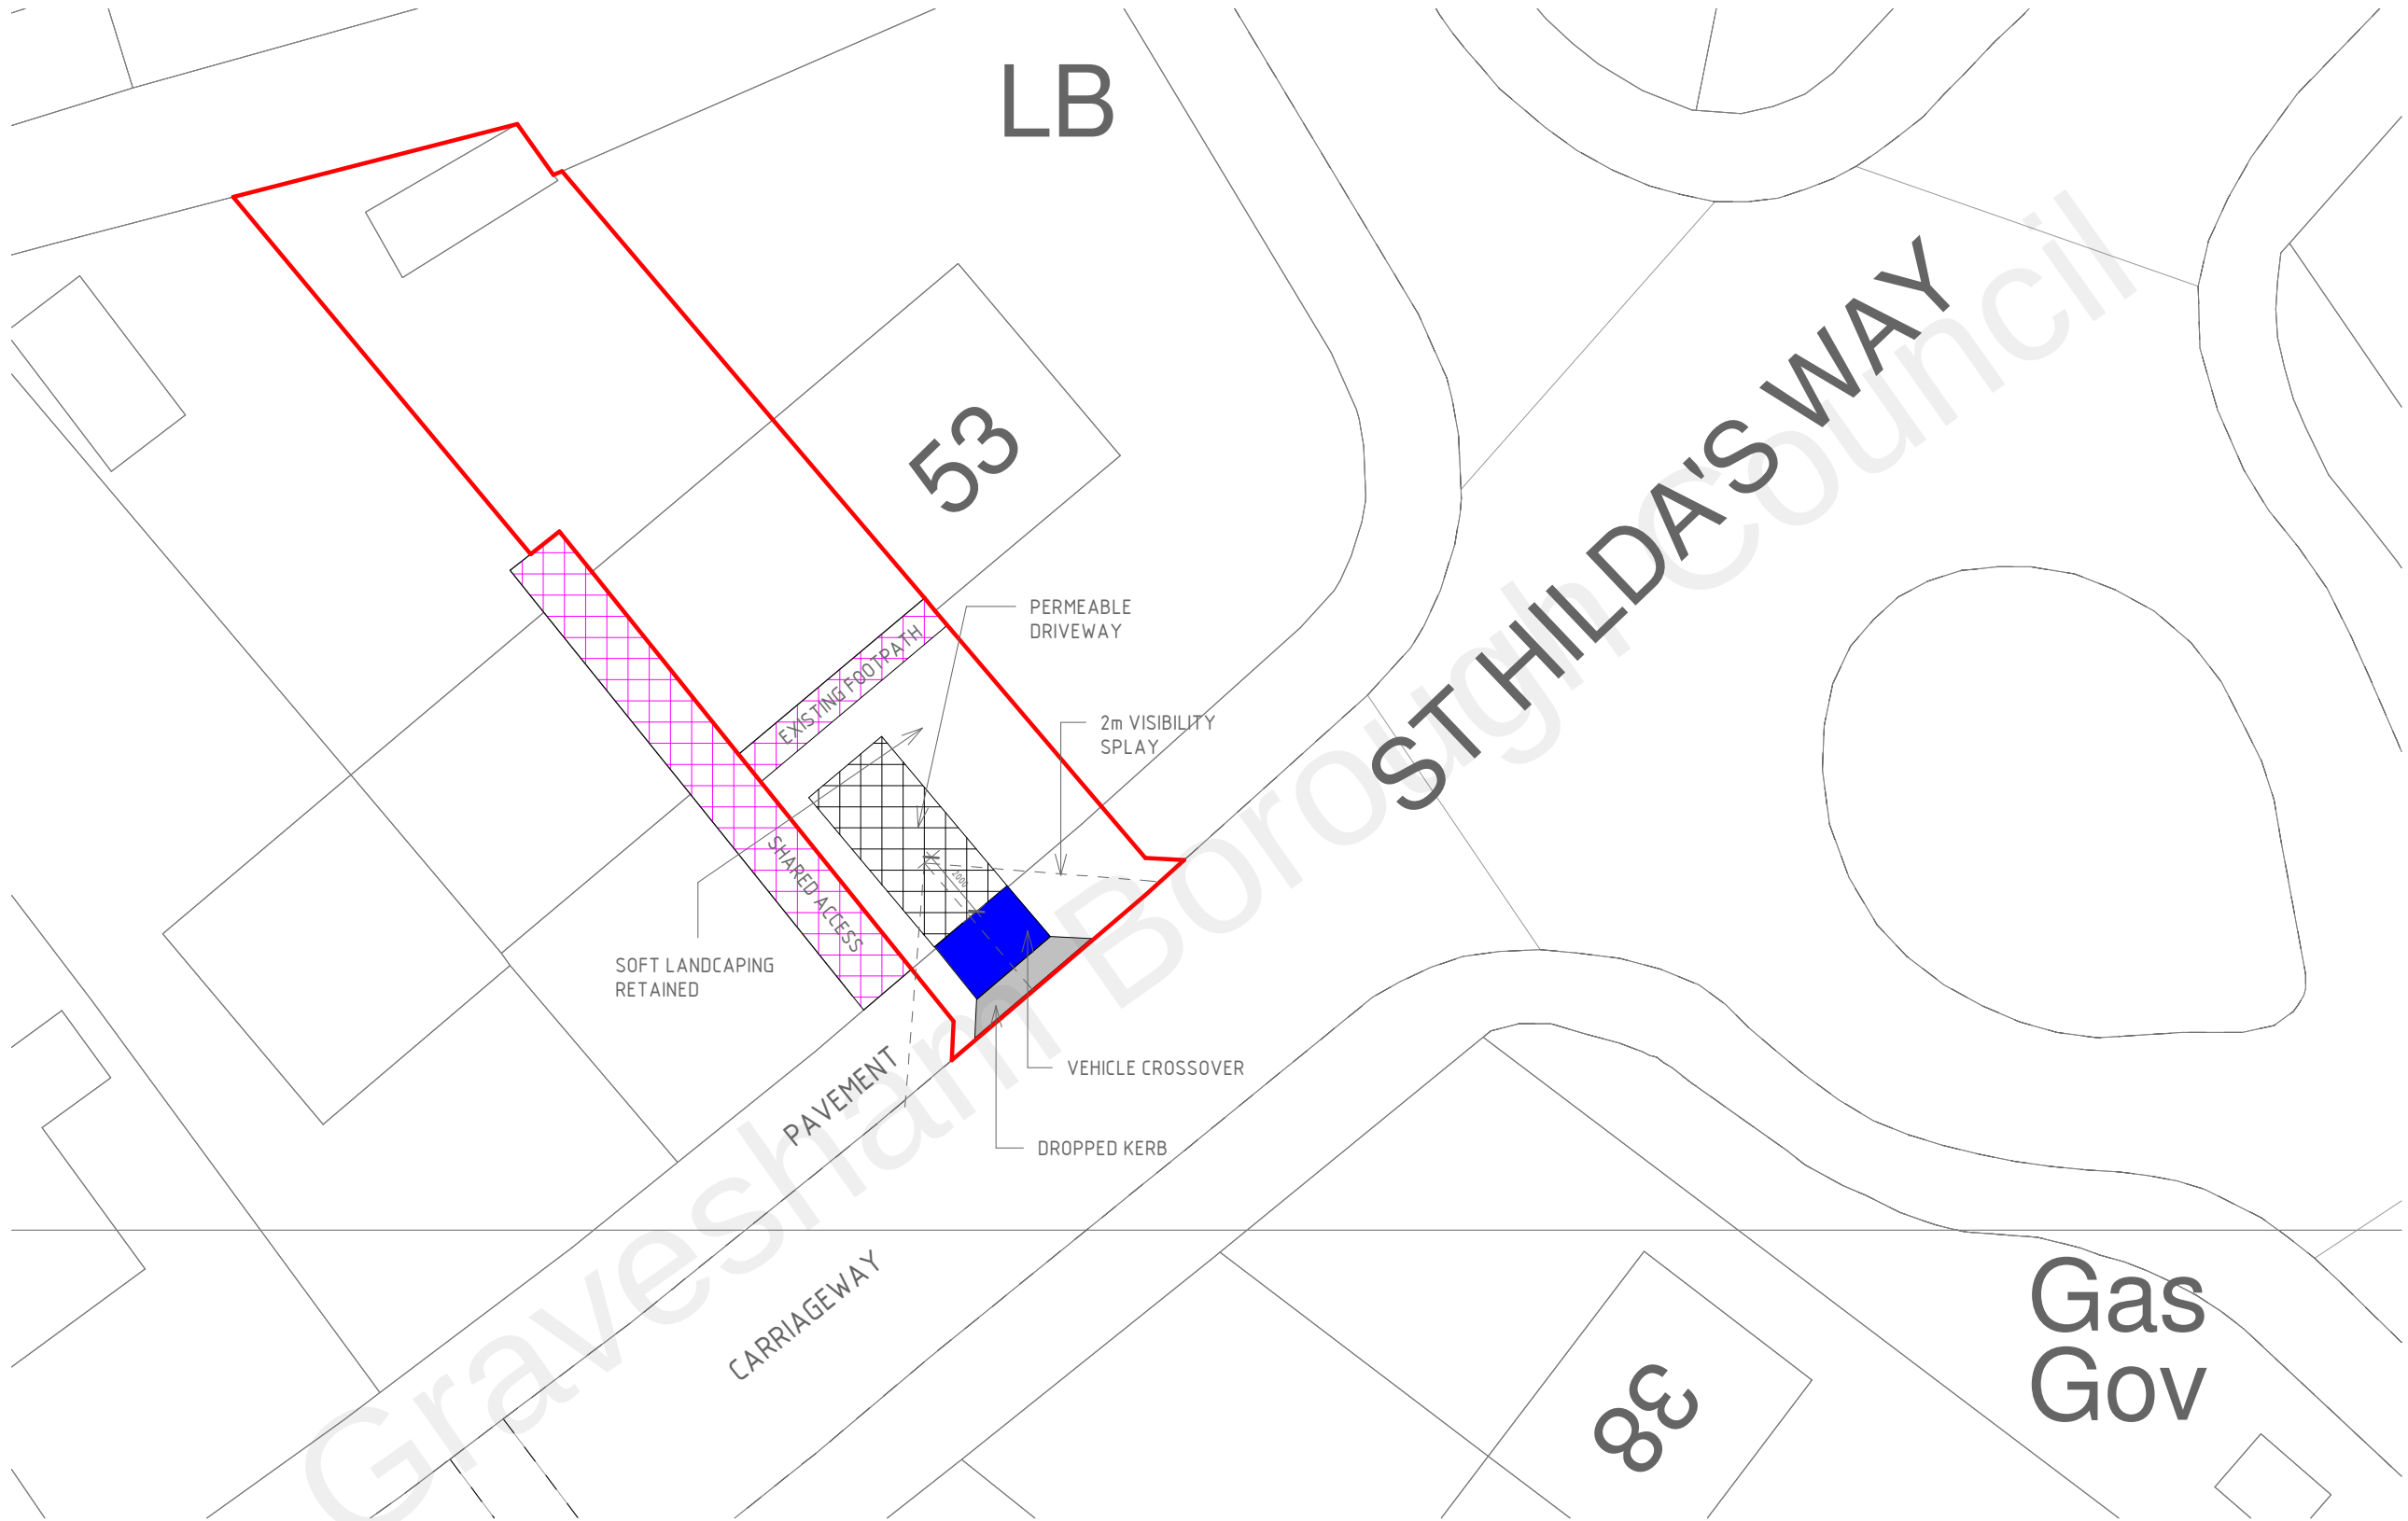

03/PSP - PROPOSED SITE PLAN
1: 200



VISUAL SCALE 1:200 @ A3

PROJECT NO.
596
PROJECT ADDRESS:
51 ST HILDA'S WAY GRAVESEND DA12 4AL
SHEET NO: 596/ 03
REV:
SCALE:
1: 200 @A3
DRAWING TITLE:
PROPOSED SITE PLAN
DATE:
SEPT 2022