


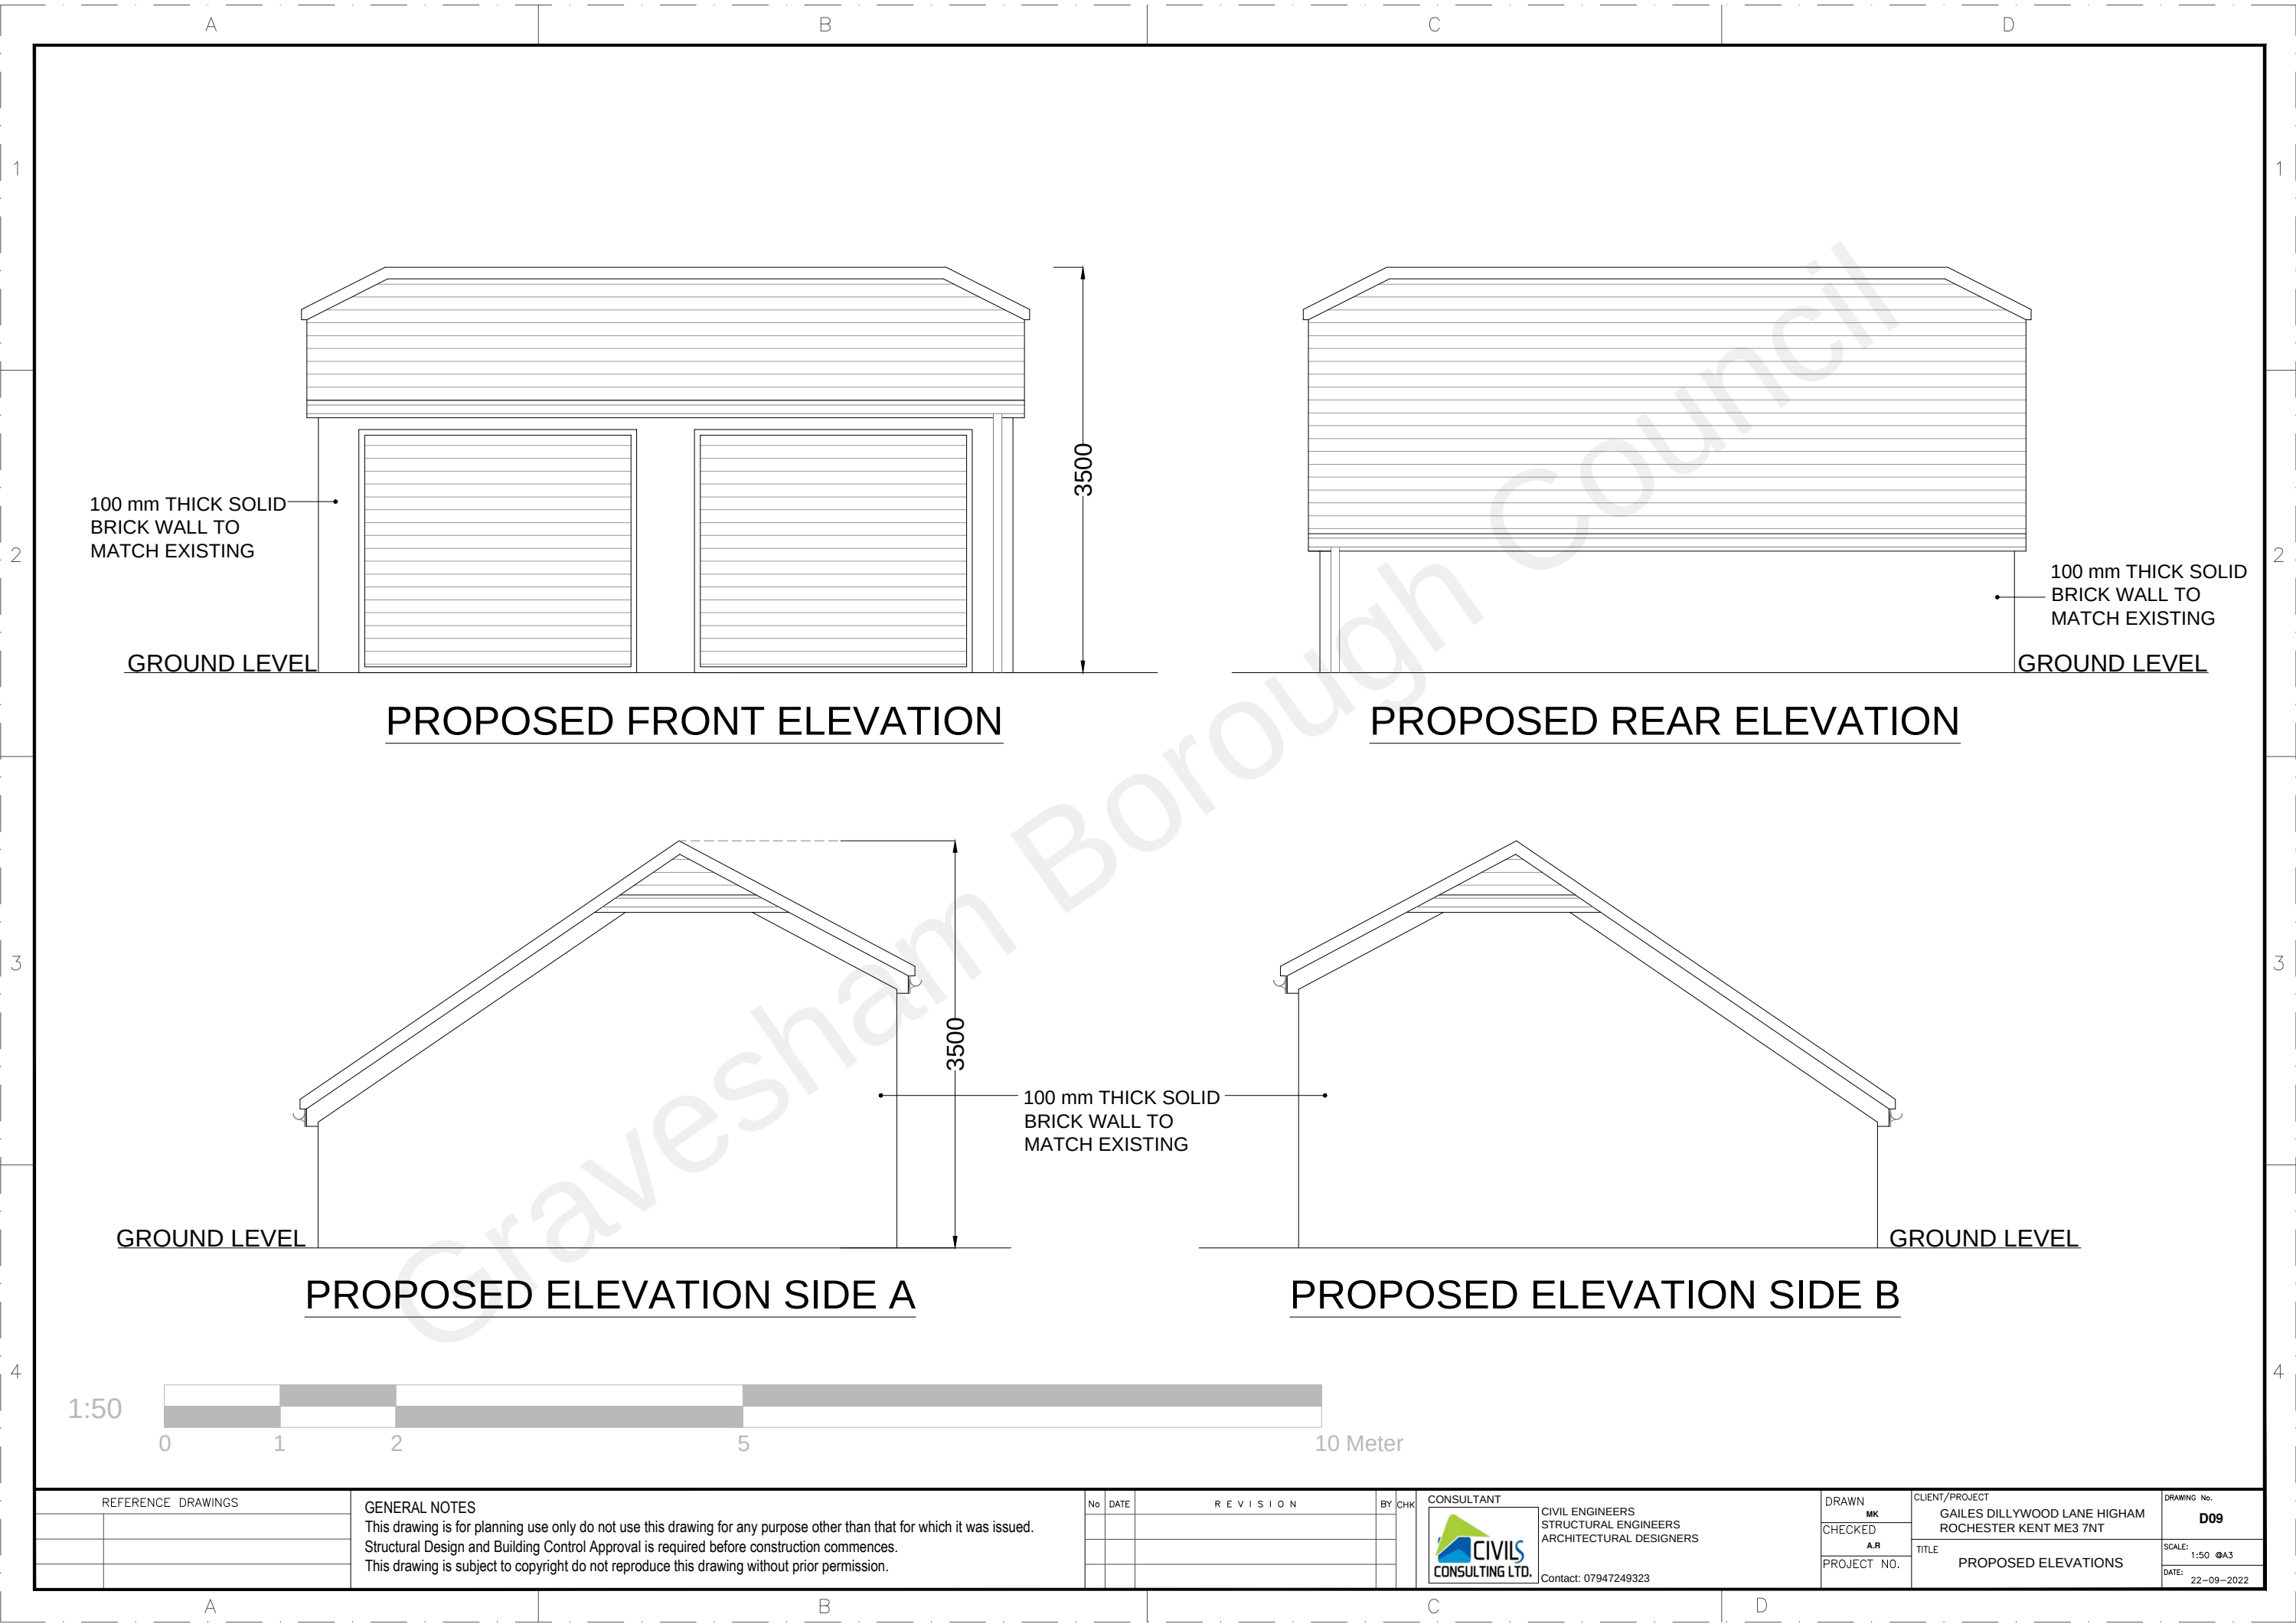

100 mm THICK SOLID
BRICK WALL TO
MATCH EXISTING

GROUND LEVEL

PROPOSED FRONT ELEVATION

100 mm THICK SOLID
BRICK WALL TO
MATCH EXISTING

GROUND LEVEL

PROPOSED REAR ELEVATION

100 mm THICK SOLID
BRICK WALL TO
MATCH EXISTING

GROUND LEVEL

PROPOSED ELEVATION SIDE A

GROUND LEVEL

PROPOSED ELEVATION SIDE B



REFERENCE DRAWINGS		GENERAL NOTES This drawing is for planning use only do not use this drawing for any purpose other than that for which it was issued. Structural Design and Building Control Approval is required before construction commences. This drawing is subject to copyright do not reproduce this drawing without prior permission.	No	DATE	REVISION	BY	CHK	CONSULTANT  CIVIL ENGINEERS STRUCTURAL ENGINEERS ARCHITECTURAL DESIGNERS Contact: 07947249323	DRAWN MK	CLIENT/PROJECT GAILES DILLYWOOD LANE HIGHAM ROCHESTER KENT ME3 7NT TITLE PROPOSED ELEVATIONS	DRAWING No. D09
									CHECKED A.R		SCALE: 1:50 @A3
									PROJECT NO.		DATE: 22-09-2022