




Roof plan

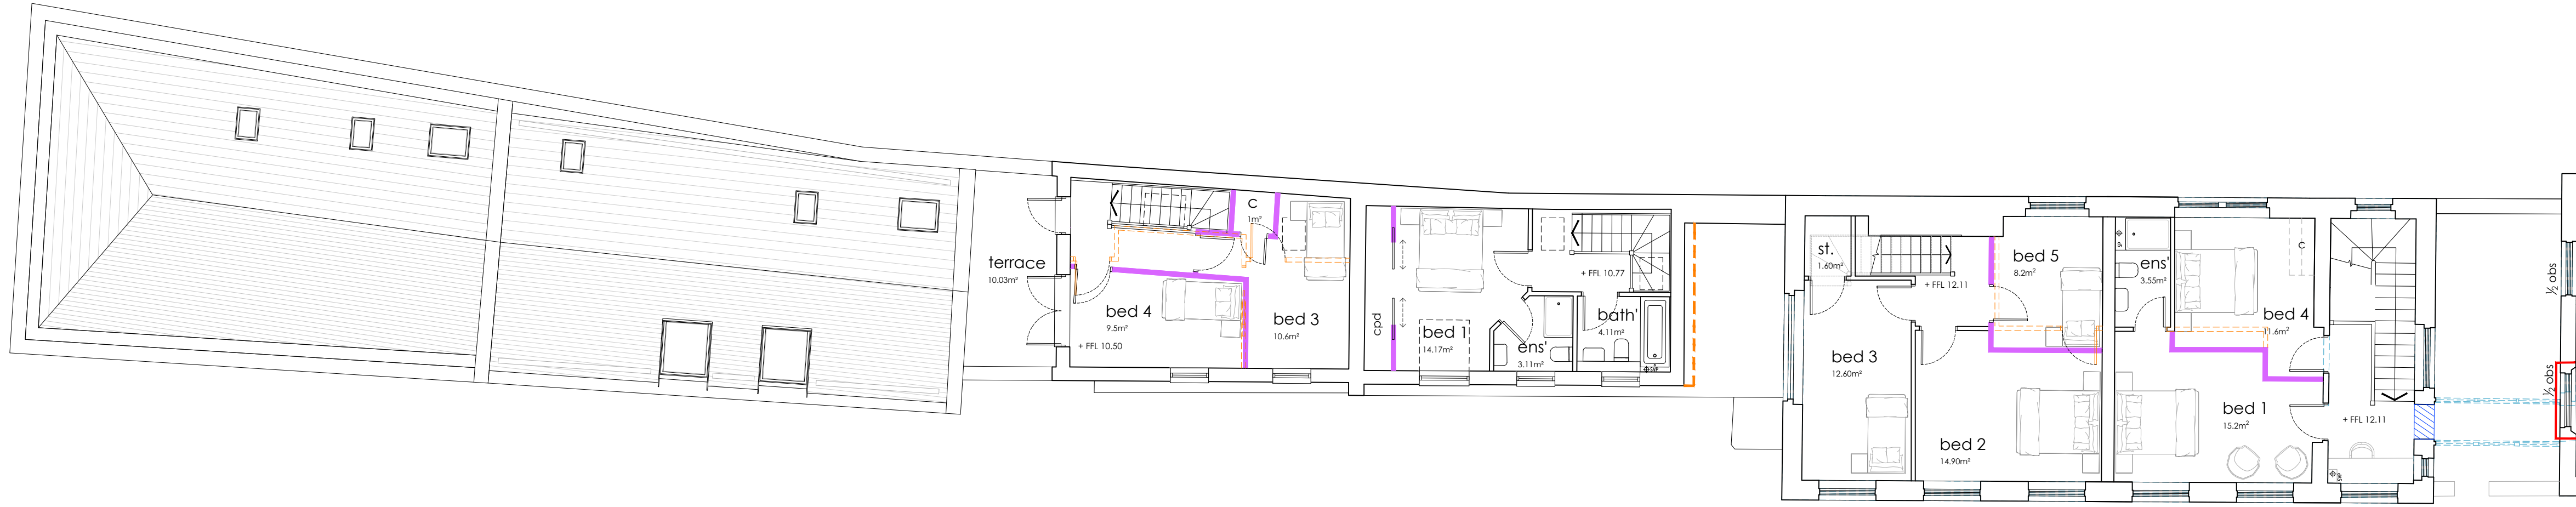


First floor plan

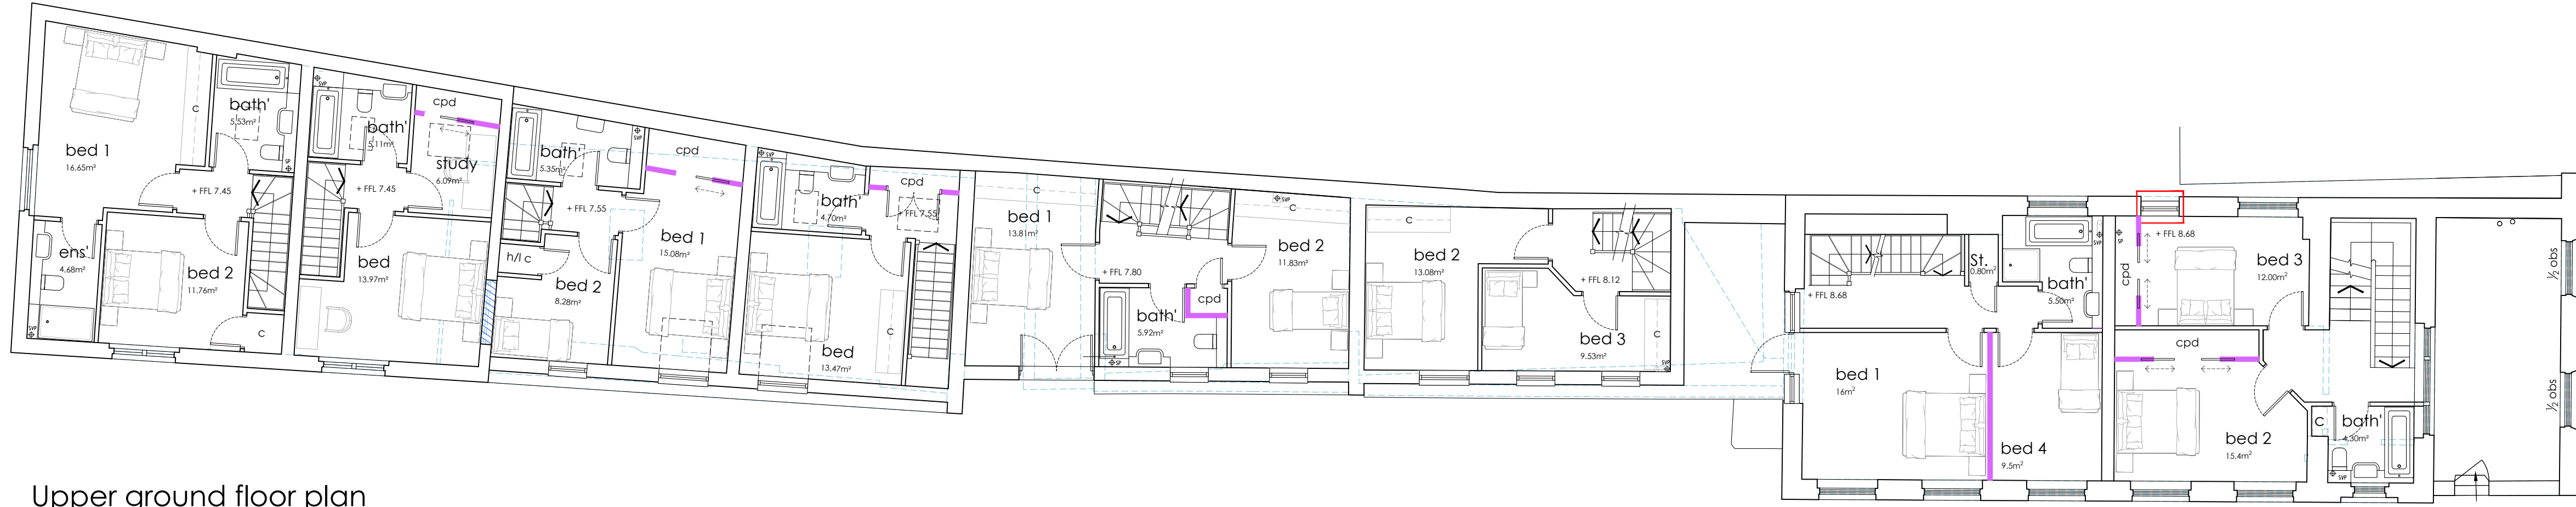

Upper ground floor plan

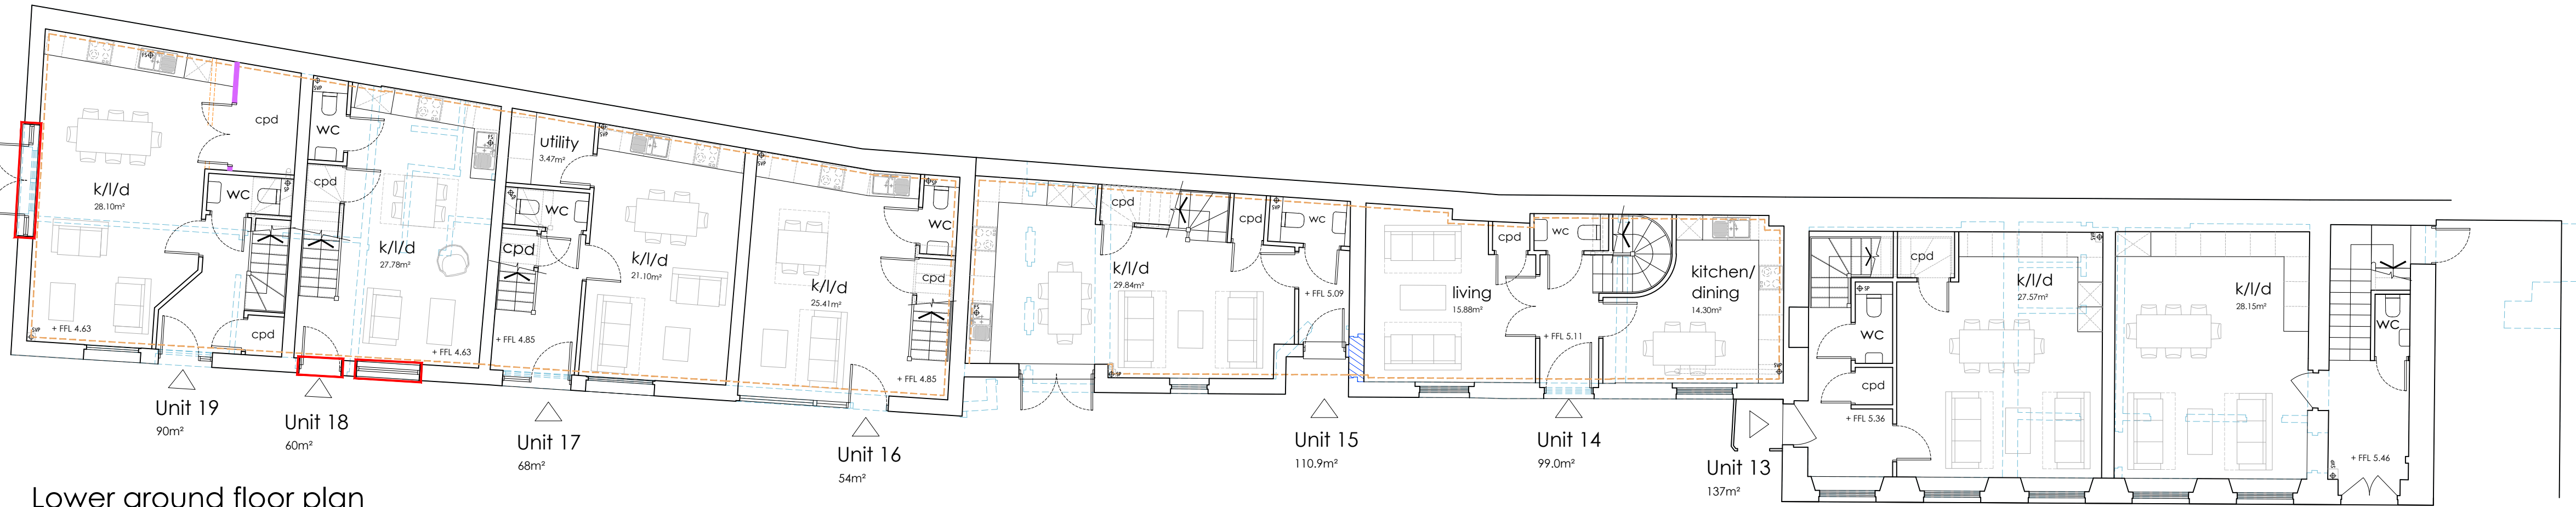

Lower ground floor plan

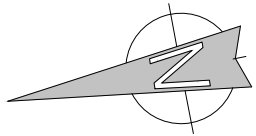


DO NOT SCALE FROM THIS DRAWING
ALL DIMENSIONS TO BE VERIFIED BY THE CONTRACTOR ON SITE

1:100 2 4 6 8 10m

Legend:

- Consented new opening as per planning consent ref: 20210757.
- Proposed new opening as part of proposed planning amendments.
- Proposed new walls as part of proposed planning amendments.
- Existing/Approved walls as per consented planning scheme ref: 20210757 are not being amended.
- Wall infill as per consented planning scheme ref: 20210757.
- Demo as per consented planning scheme ref: 20210757.
- Approved walls as per consented planning scheme ref: 20210757 which are to change following amendments.

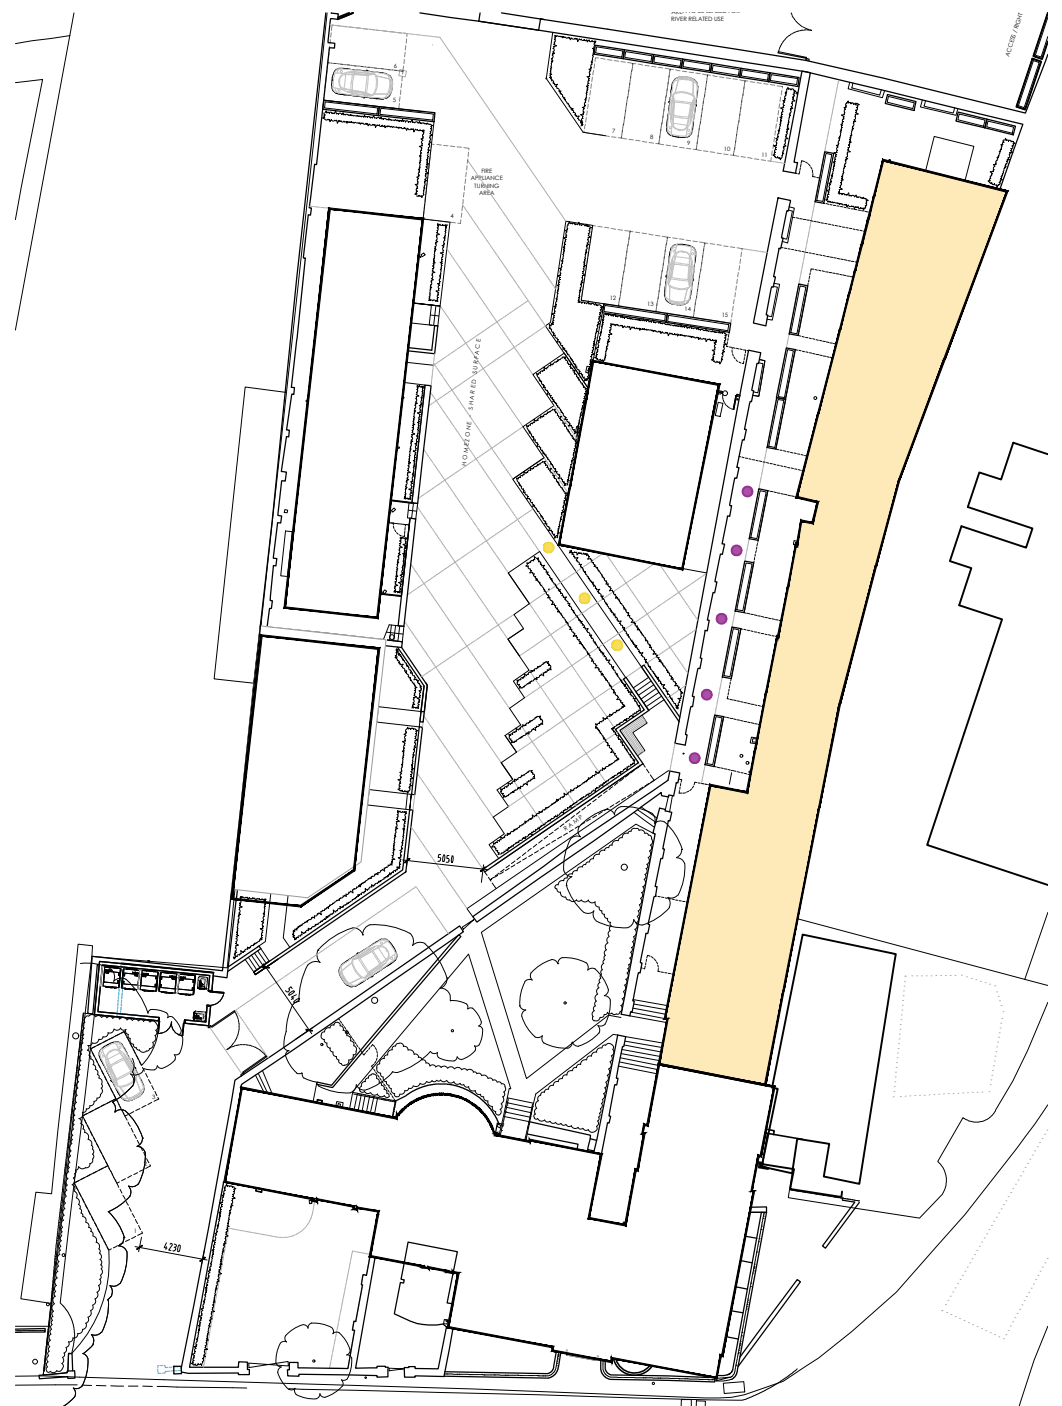

Key plan

SK-H	Window sizes amended.	Aug '24	RG
SK-G	Layout updates to unit 11, to suit client comments	June '24	NS
SK-F	Cupboard storage provisions updated.	May '24	NS
REV	DESCRIPTION	DATE	BY CHD

TURNER JACKSON+DAY ASSOCIATES

Radio House
Thanet Way, Whitstable
Kent CT15 3DX

client details
Custom House (Gravesend) Limited

project details
**Custom House
The Terrace, Gravesend, DA12 2DE**

drawing title
**Custom House Outbuildings
Proposed Plans**

date scale drawn by checked by
Feb '21 1:100@A1 NS

project no:	drawing no:	revision
1735	028	SK-H