




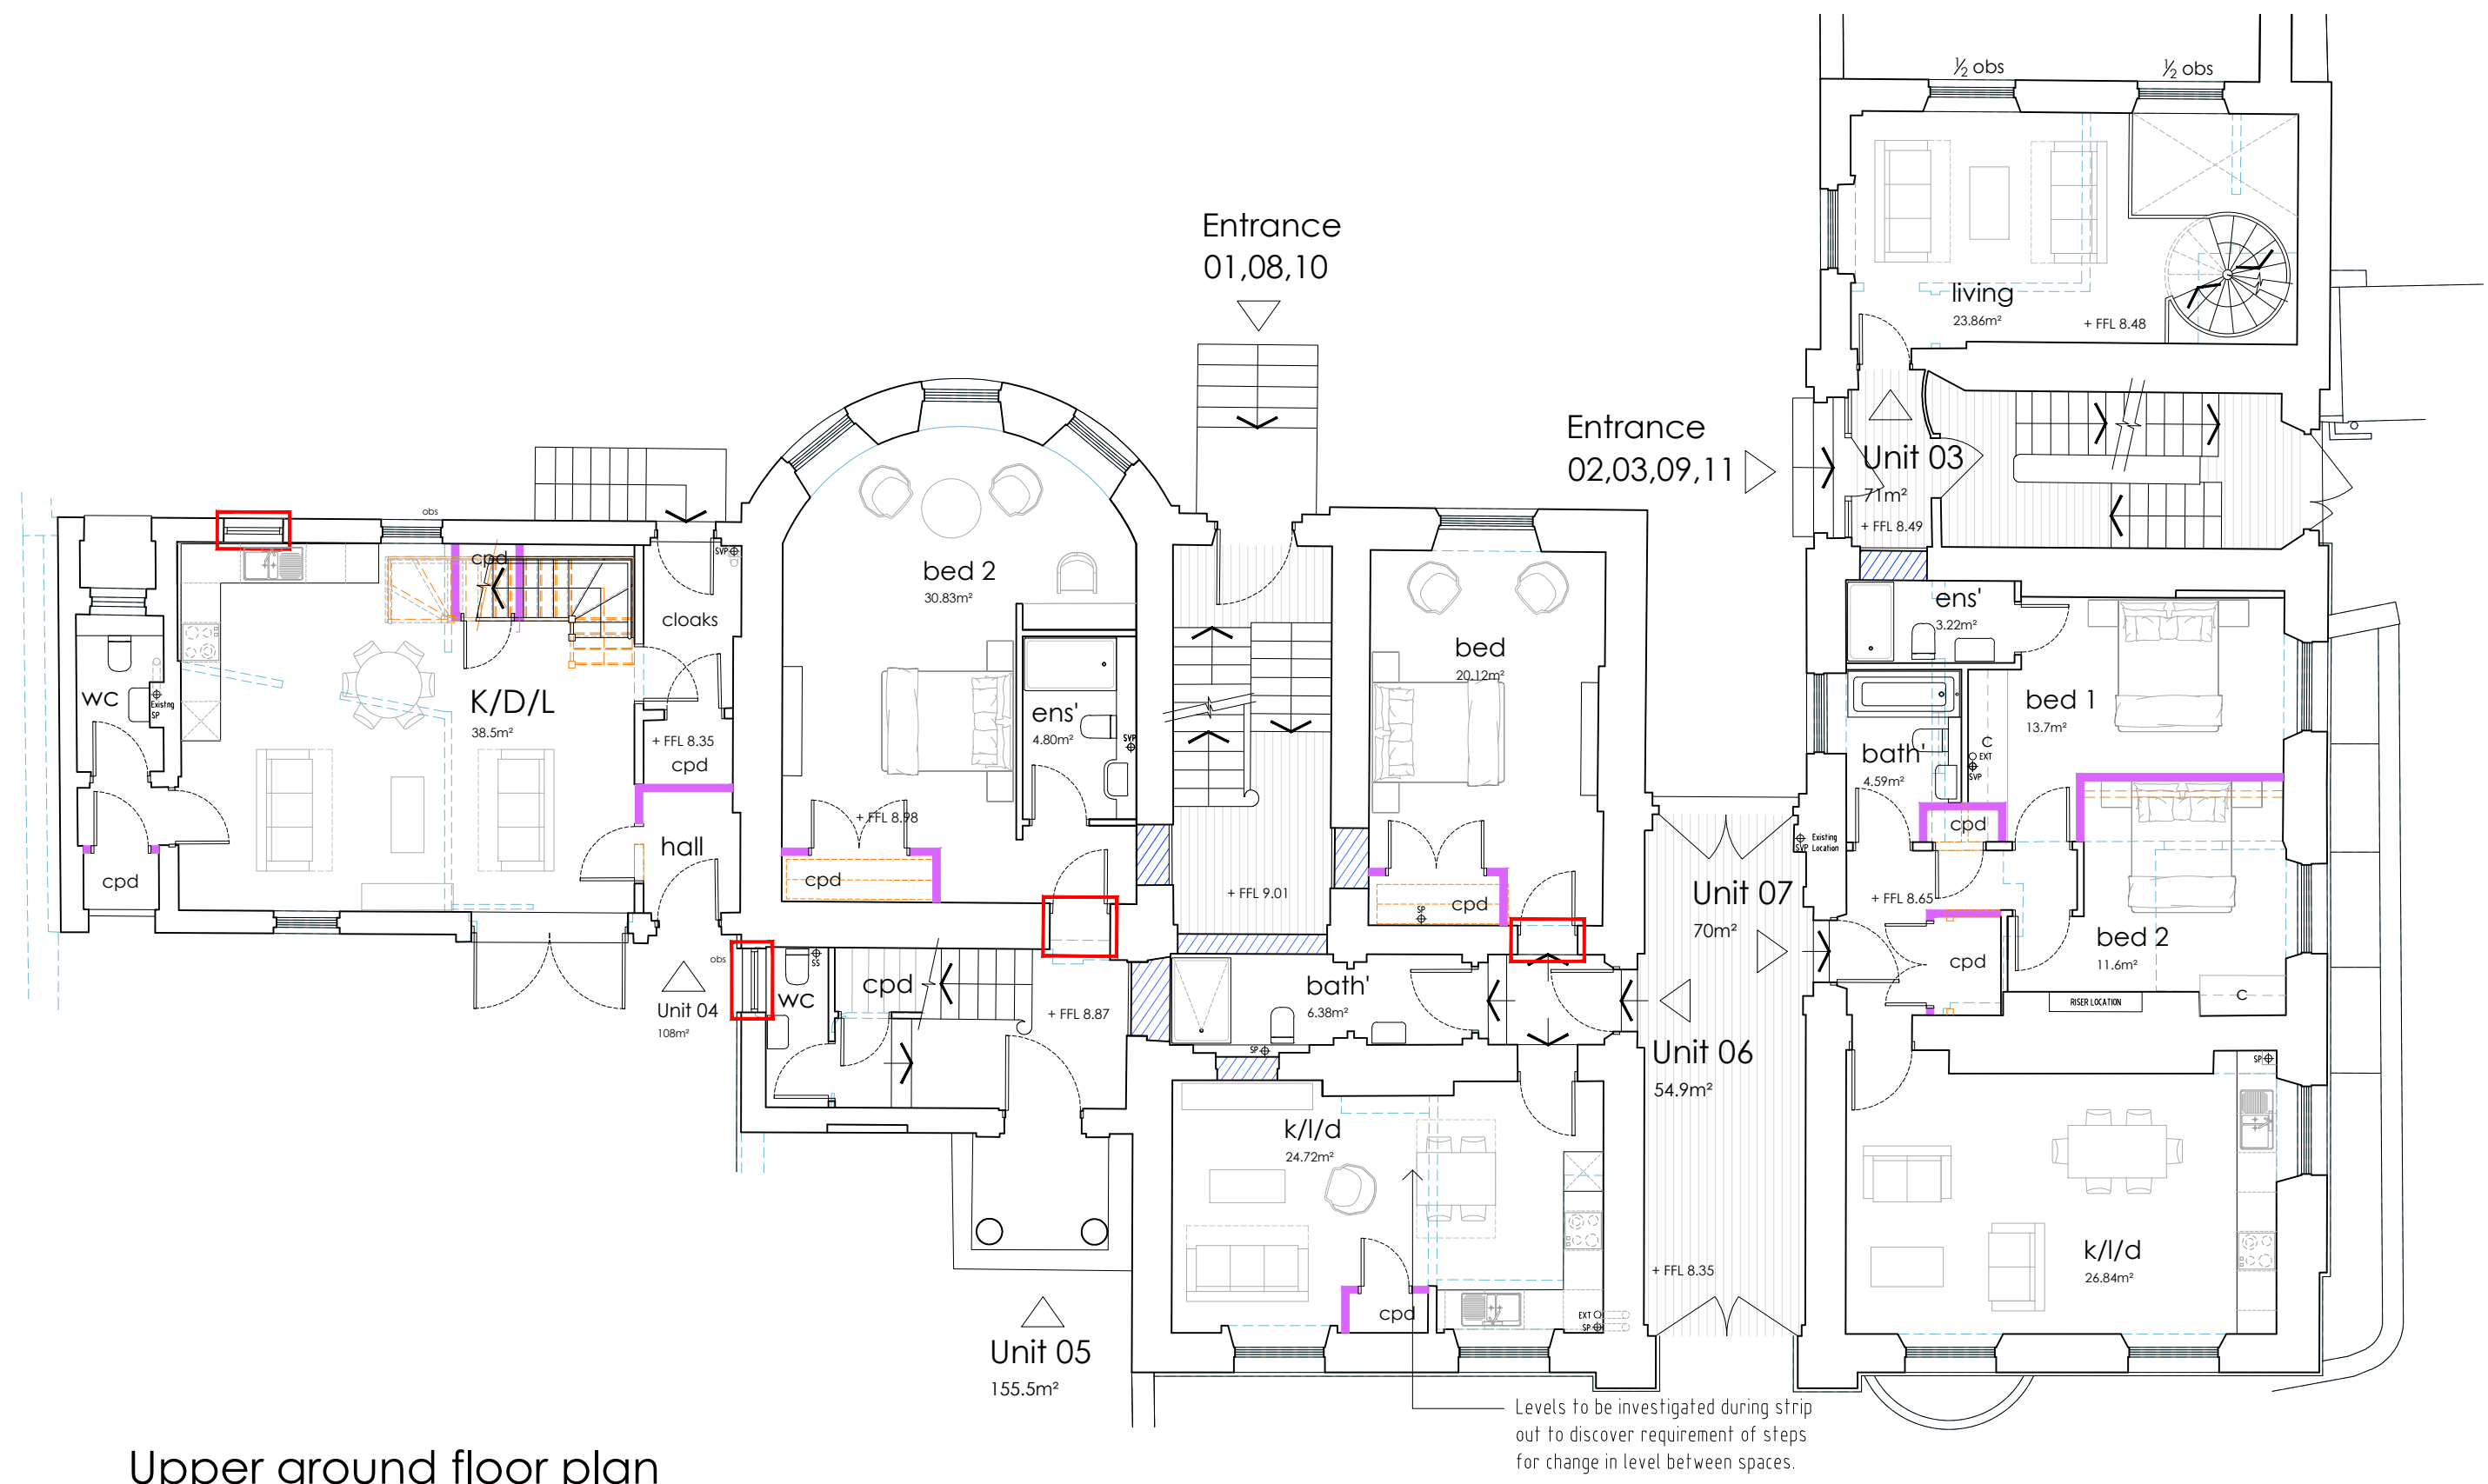

Upper ground floor plan

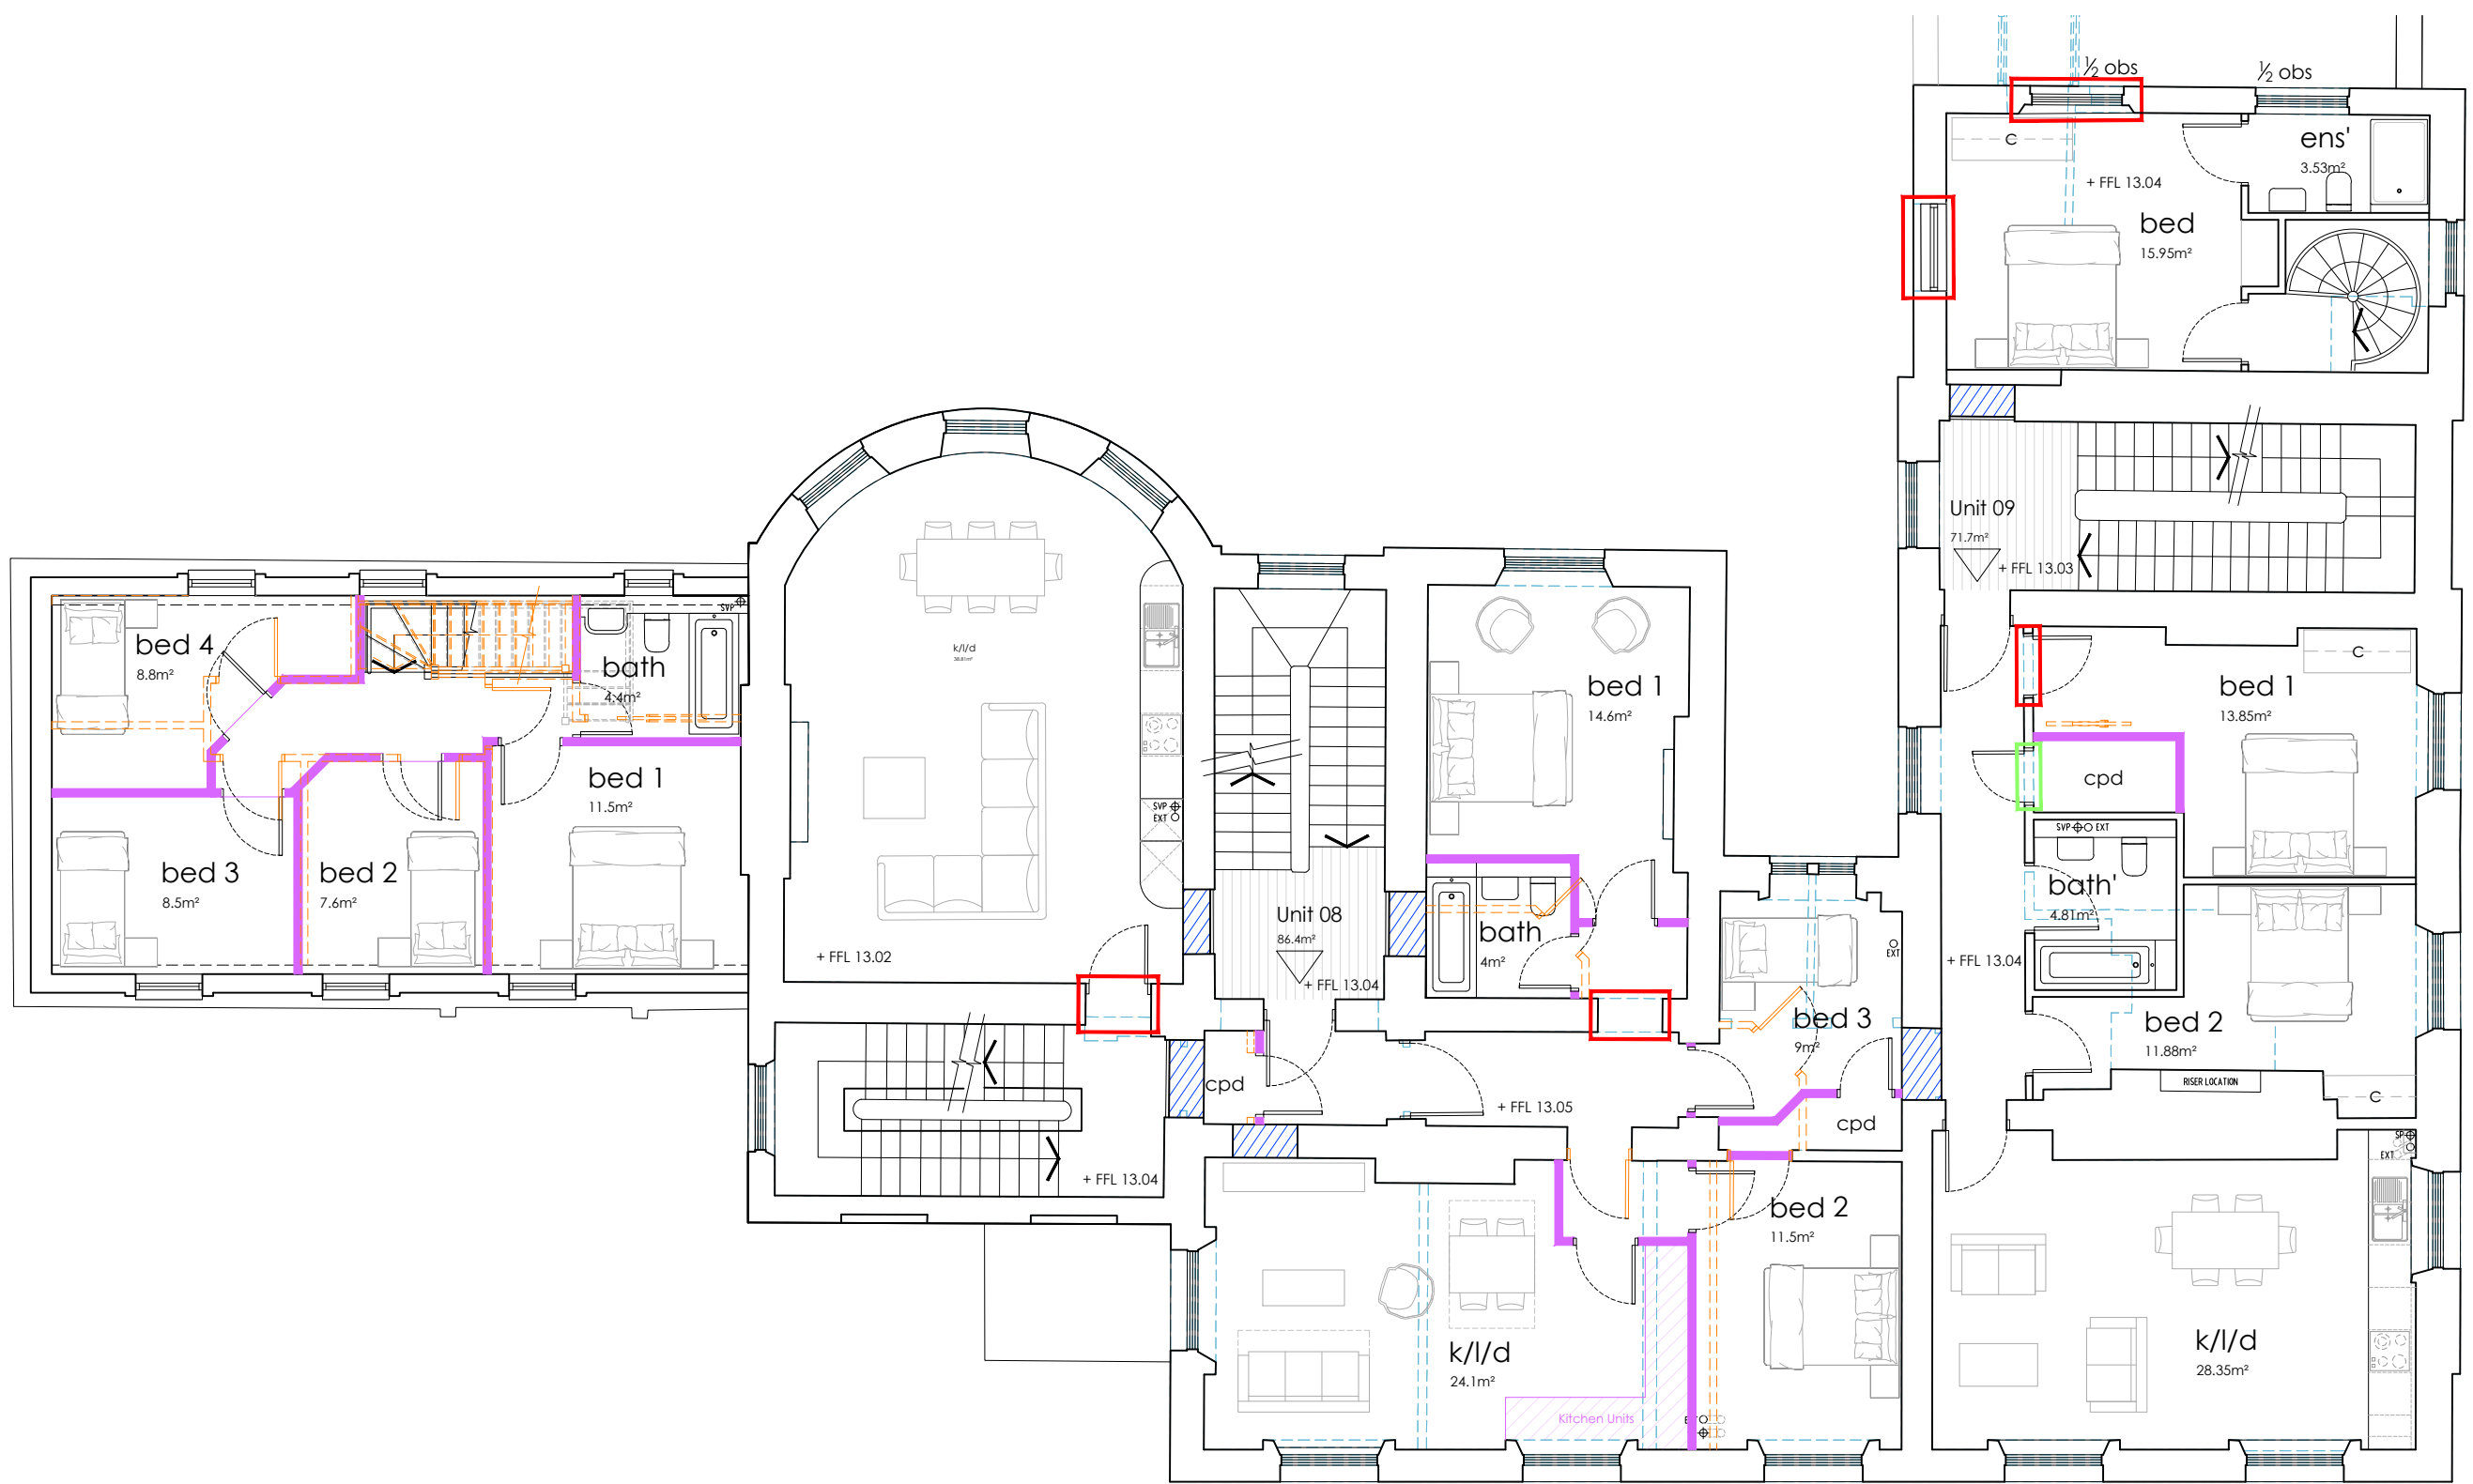


First floor plan

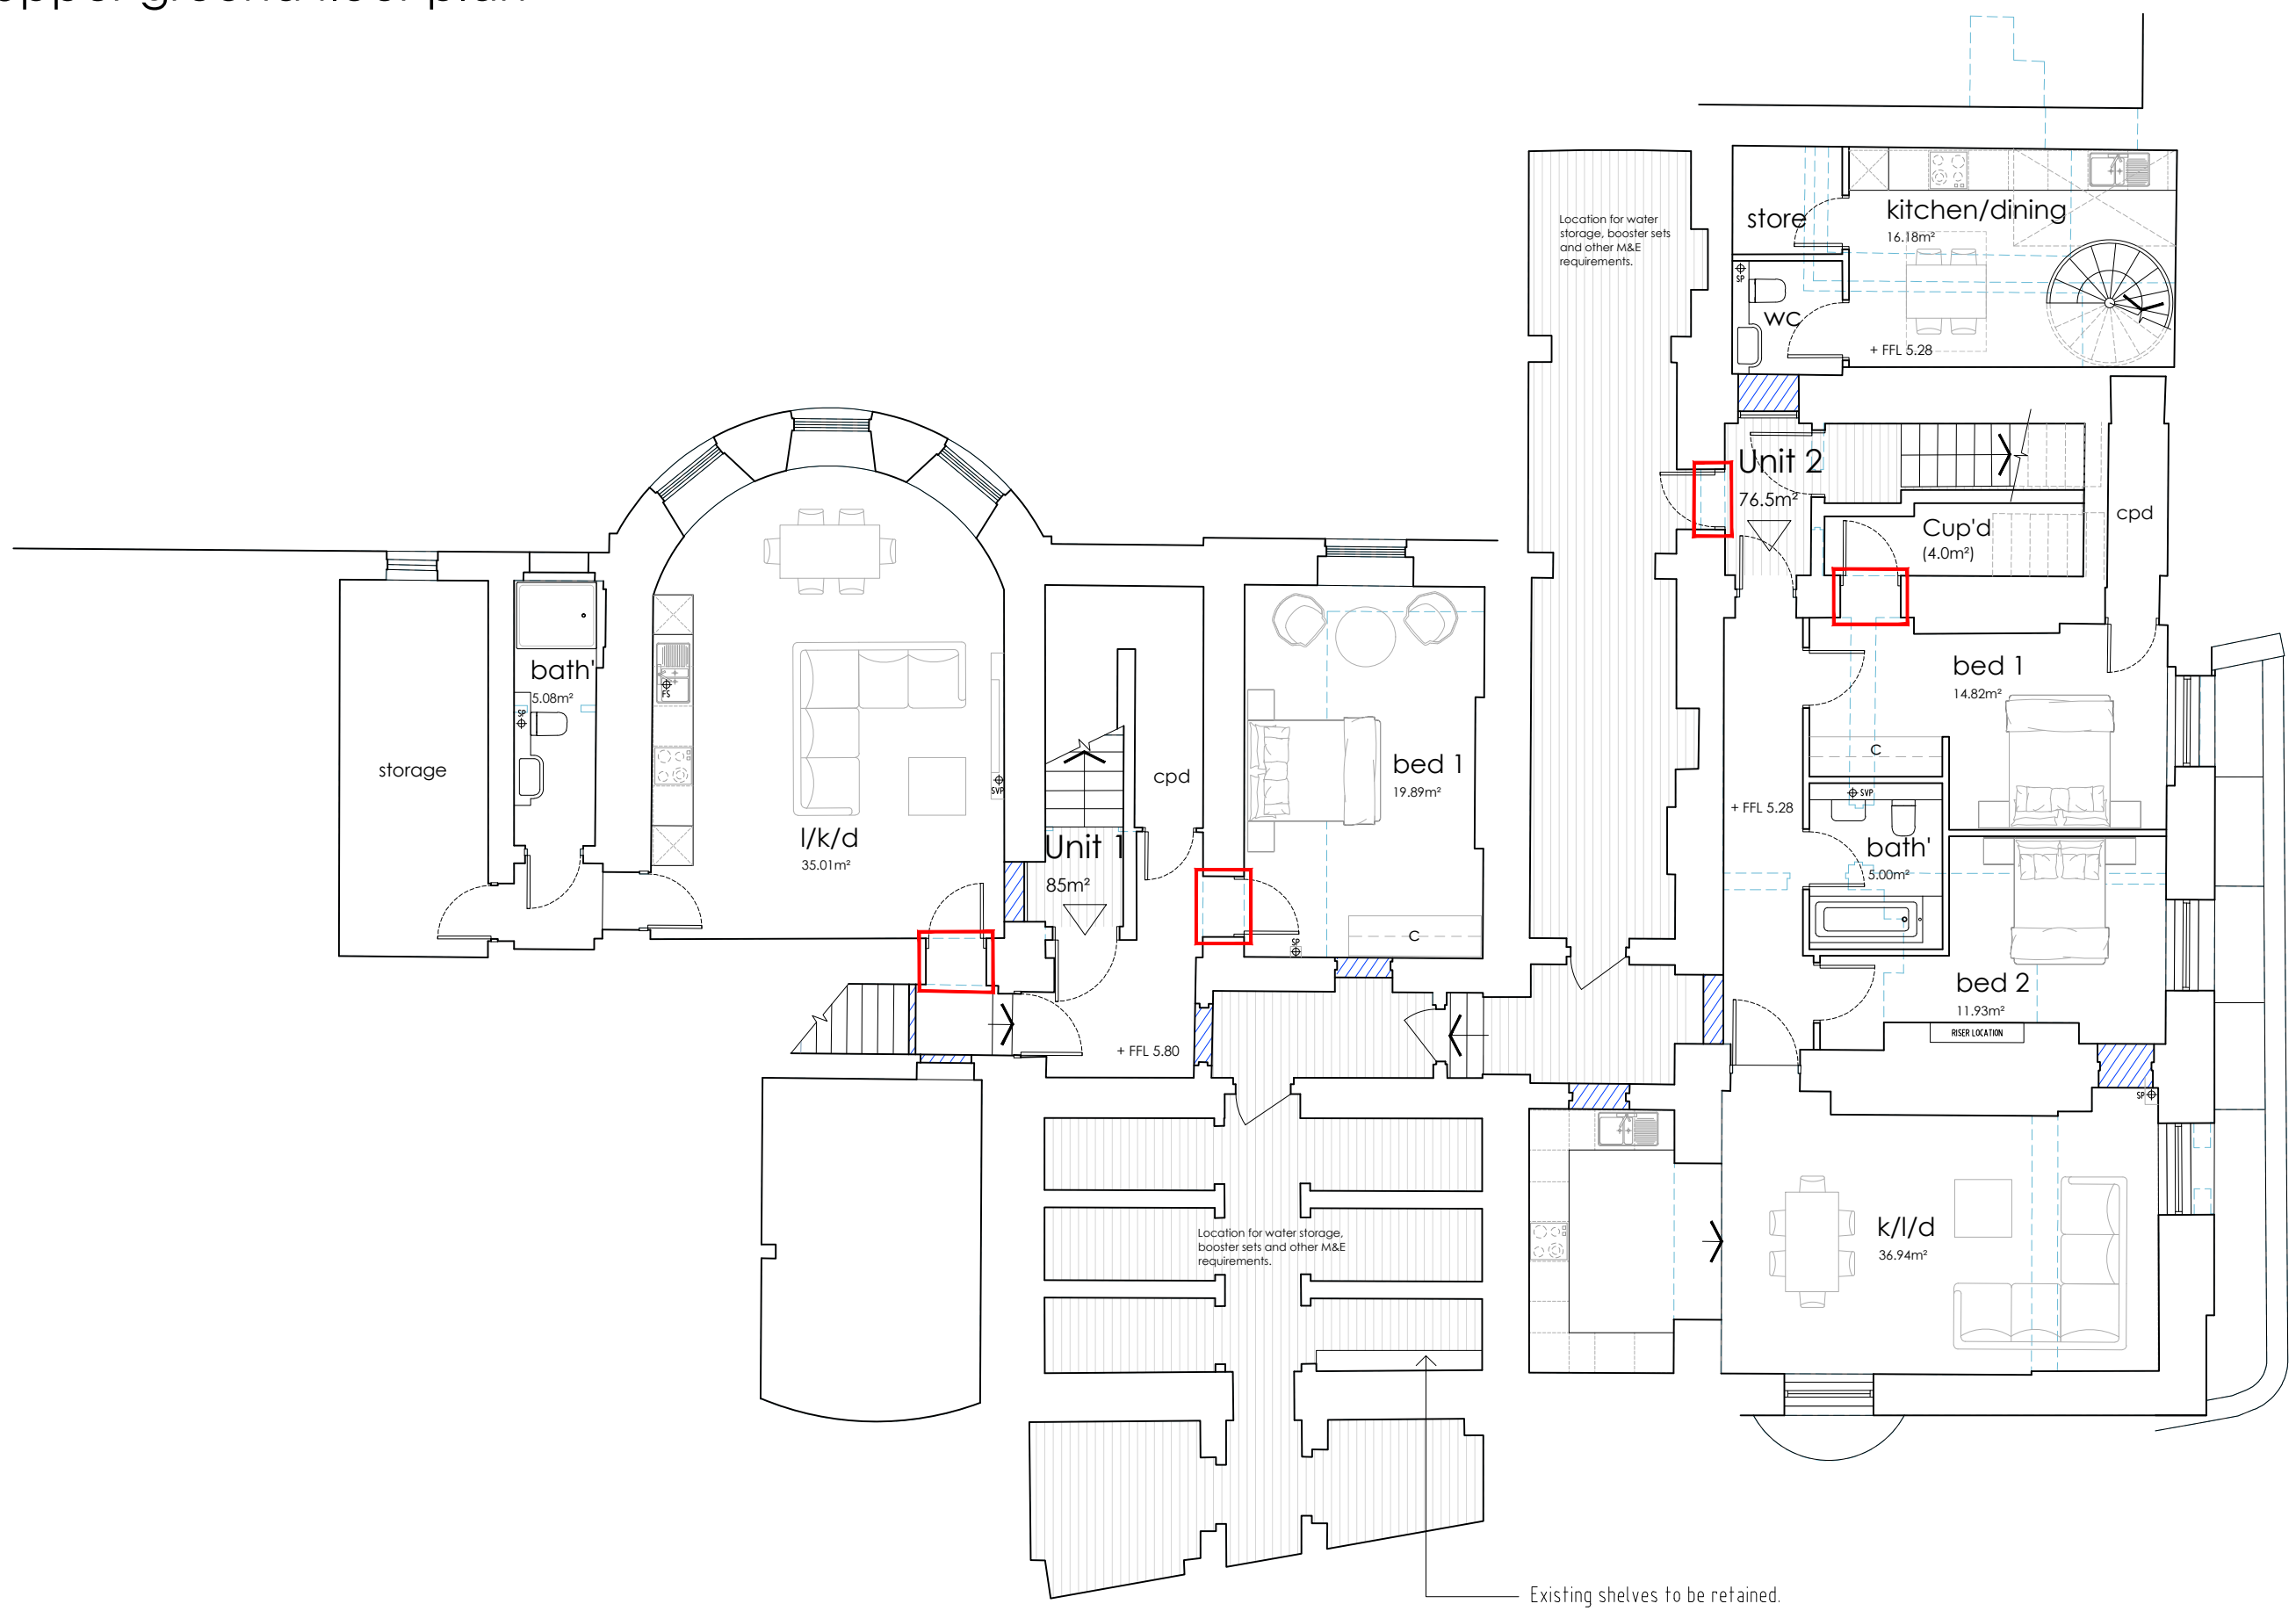

Lower ground floor plan

Legend:

- Consented new opening as per planning consent ref: 20210757.
- Proposed new opening as part of proposed planning amendments.
- Proposed new walls as part of proposed planning amendments.
- Existing/Approved walls as per consented planning scheme ref: 20210757 are not being amended.
- Wall infill as per consented planning scheme ref: 20210757.
- Demo as per consented planning scheme ref: 20210757.
- Approved walls as per consented planning scheme ref: 20210757 which are to change following amendments.

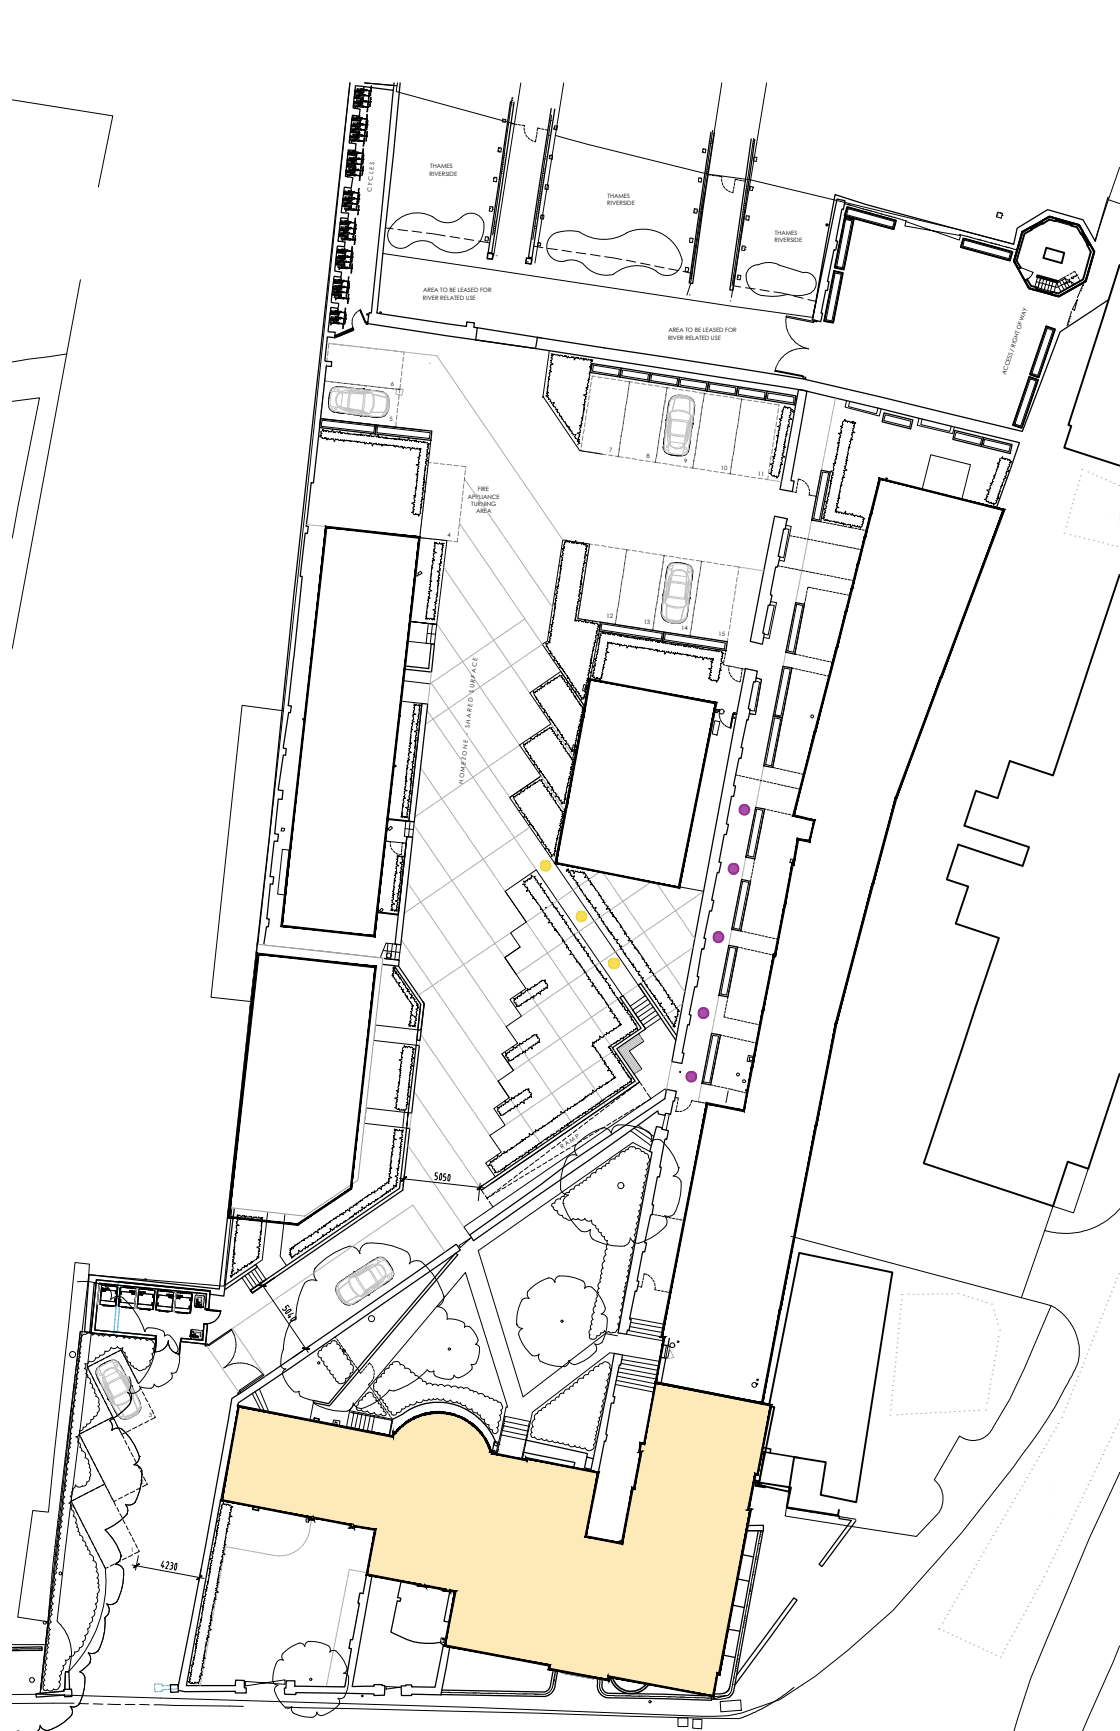

SK-F	Window size amended.	Aug '24	RG
SK-E	Cupboard storage provisions updated.	May '24	NS
SK-D	Planning approved wall arrangement added to plans and key.	May '24	RG
SK-C	Amendments as per client comments.	May '24	NS
B	Key Plan Revised	Oct '23	AR
A	Coach House revised to respond to planning and conservation officer's comments.	Apr '22	AR
REV	DESCRIPTION	DATE	BY: CHD

TURNER
JACKSON+DAY
ASSOCIATES

Radio House
Thanet Way, Whitstable
Kent CT5 3QX

T: 01227 261453
e: enquiries@tjda.co.uk
www.turnerjacksonday.co.uk

client details
Custom House (Gravesend) Limited

project details
Custom House
The Terrace, Gravesend, DA12 2DE

drawing title
Custom House Main Building 1 of 2
Proposed Plans

date scale drawn by checked by
Feb '21 1:100@A1 NS

project no:	drawing no:	revision
1735	025	SK-F