



Proposed Day Room


Front Elevation

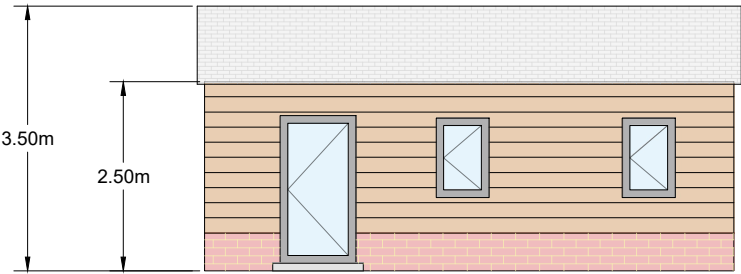



Rear Elevation

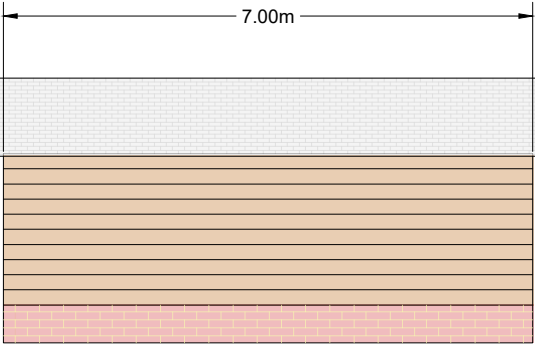

Side Elevations

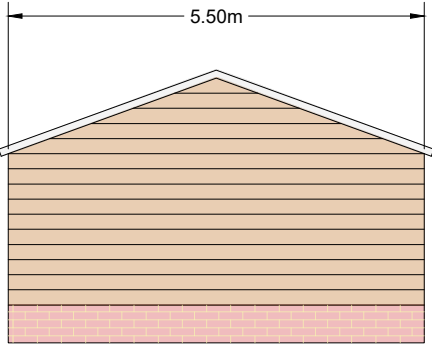


Floor Plan

 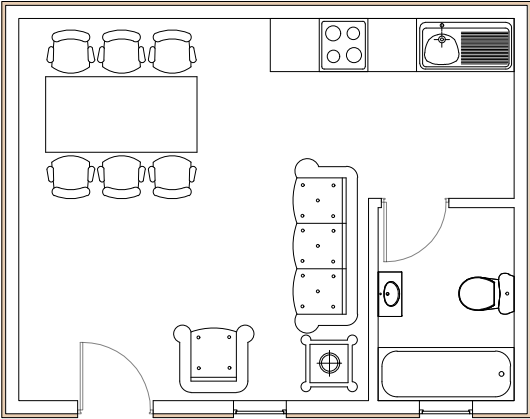


- Apex Strategies Ltd ("the consultant"), has not checked or verified, and shall have no liability whatsoever for any inaccuracies which may be attributable to any data, reports, base plan(s) and drawings provided by the client, or purchased by the consultant on the client's behalf, that may have been utilised within this drawing.
- The consultant shall not be liable for the use by any person of any document for any purpose other than that for which the same were provided by the consultant.
- No liability whatsoever is accepted by the consultant for any error or omissions.

Closed Board Fencing

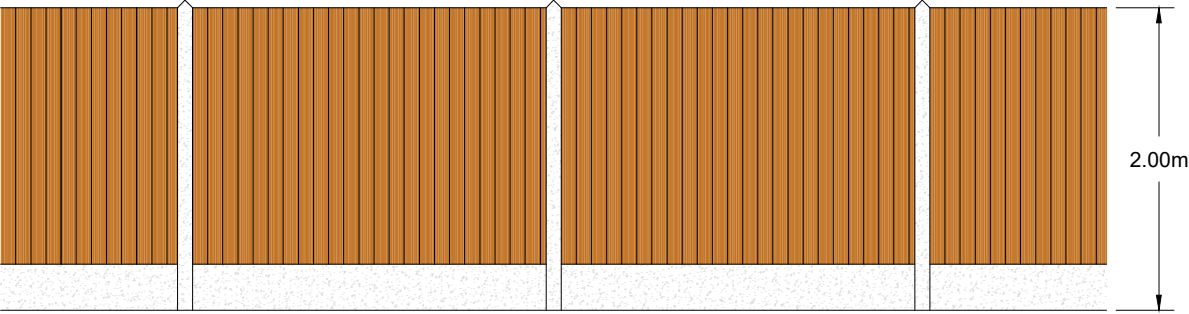

Post & Rail Fencing

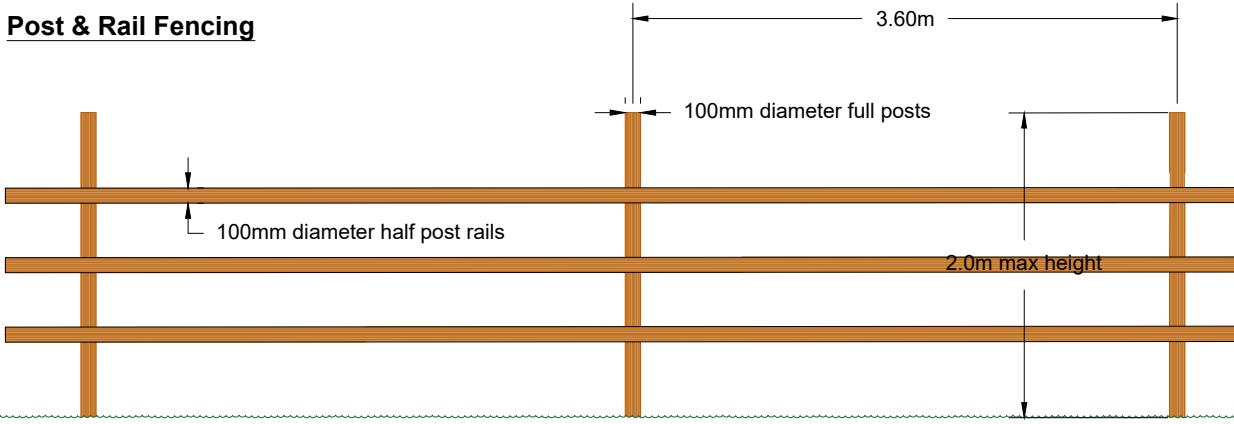

PROJECT:

Clanna, Dean Lane,
Meopham, Gravesend DA13 0BS

TITLE:

Layouts and Elevations

CLIENT: D Tebbutt

DWG REF: T1264-004 REV: --

SCALE: As shown

DRAWN BY: BL

APEX
STRATEGIES
Website: www.apexstrategies.co.uk
Email: contact@apexstrategies.co.uk
Tel: 07375511320