




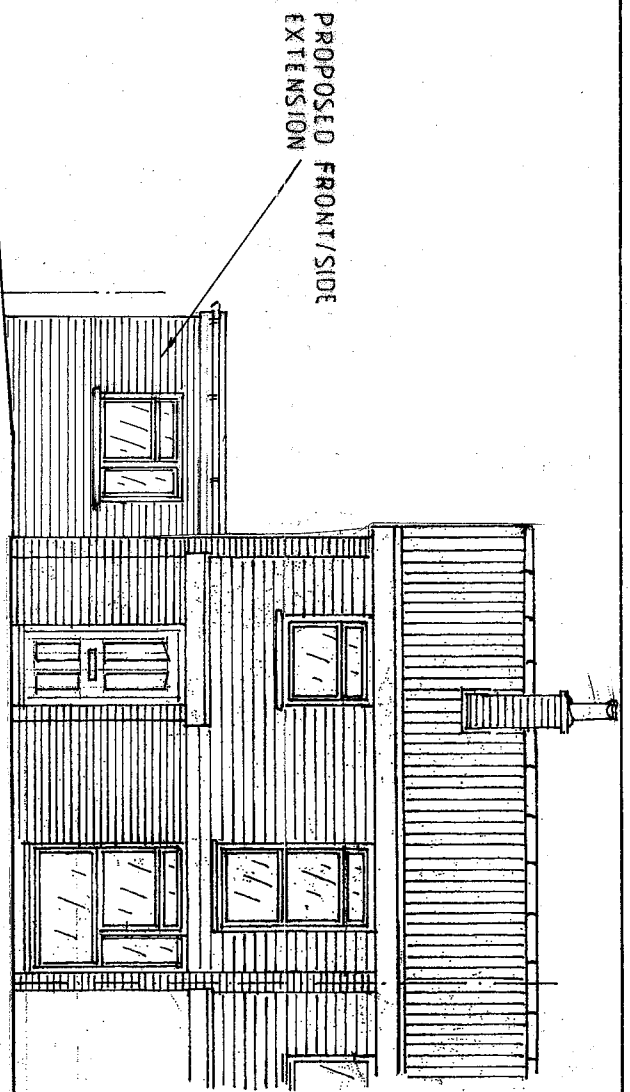


FRONT ELEVATION

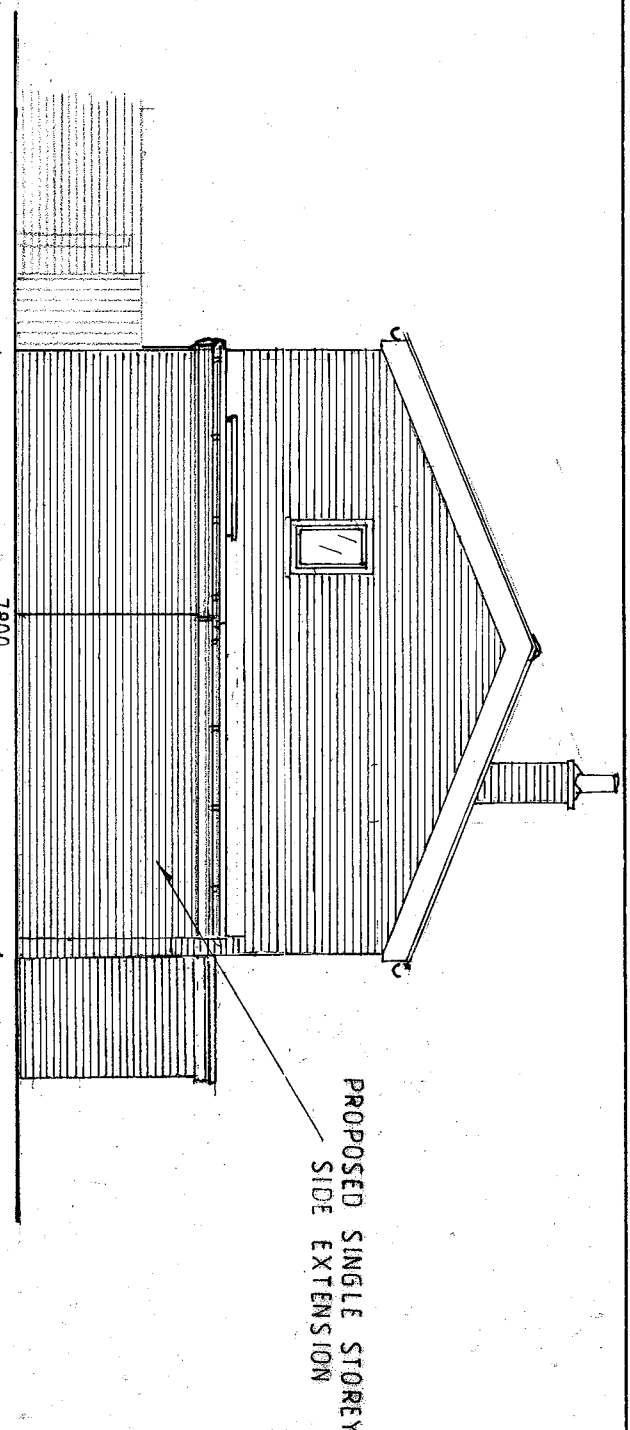


SIDE ELEVATION

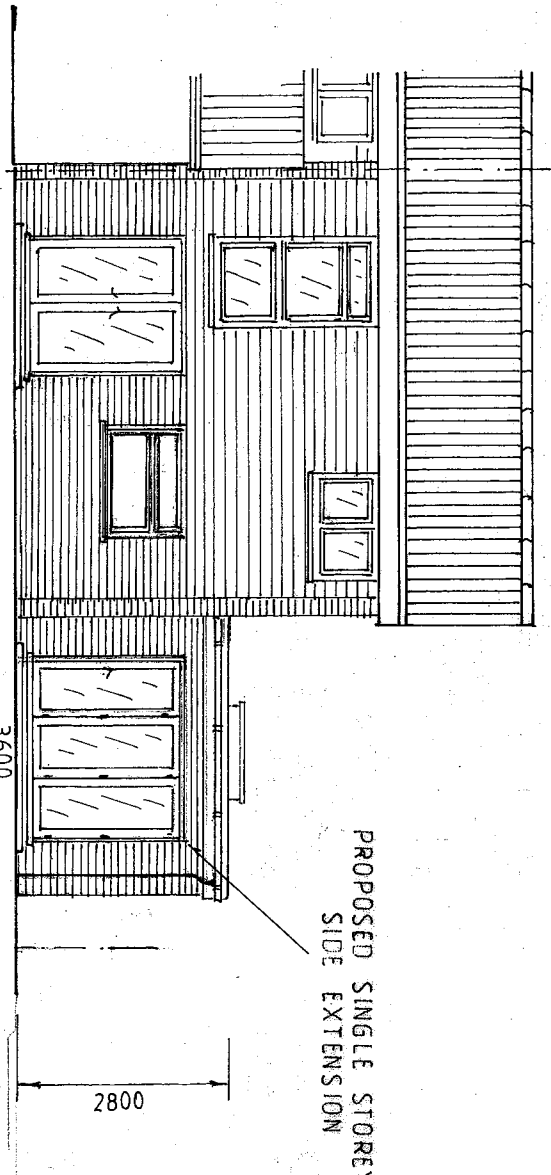


REAR ELEVATION

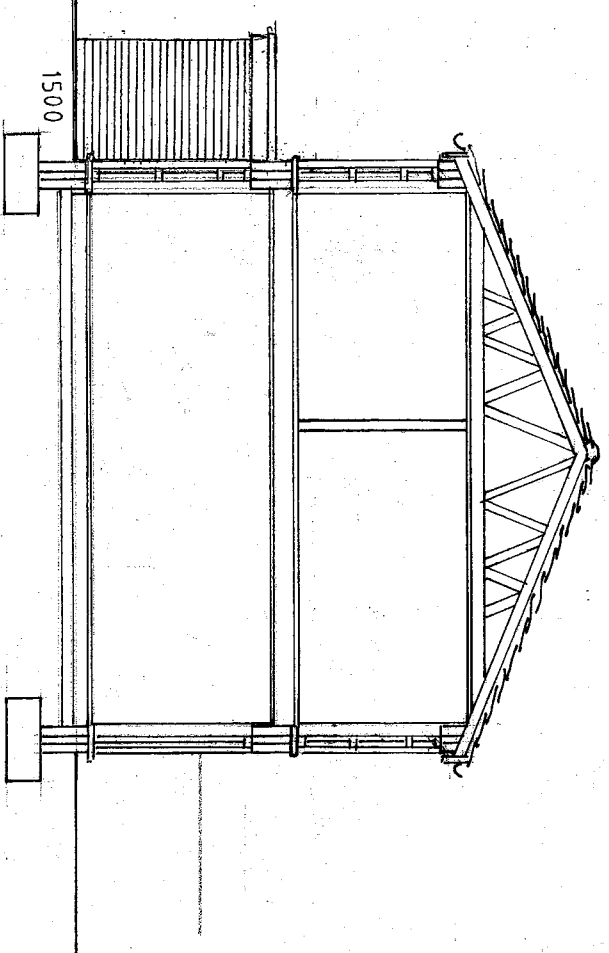


SIDE ELEVATION/ SECTION

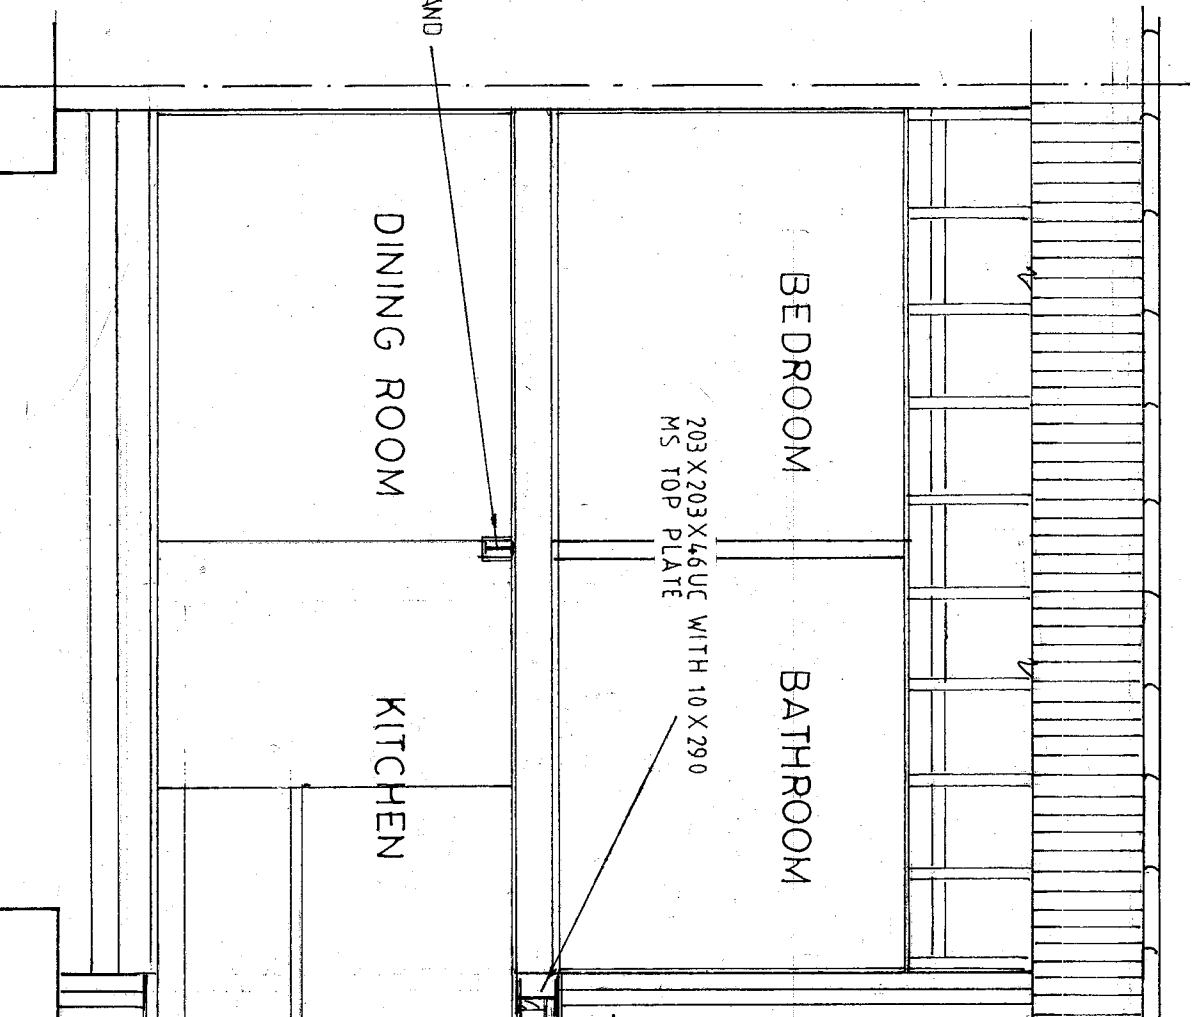


SECTION A - A

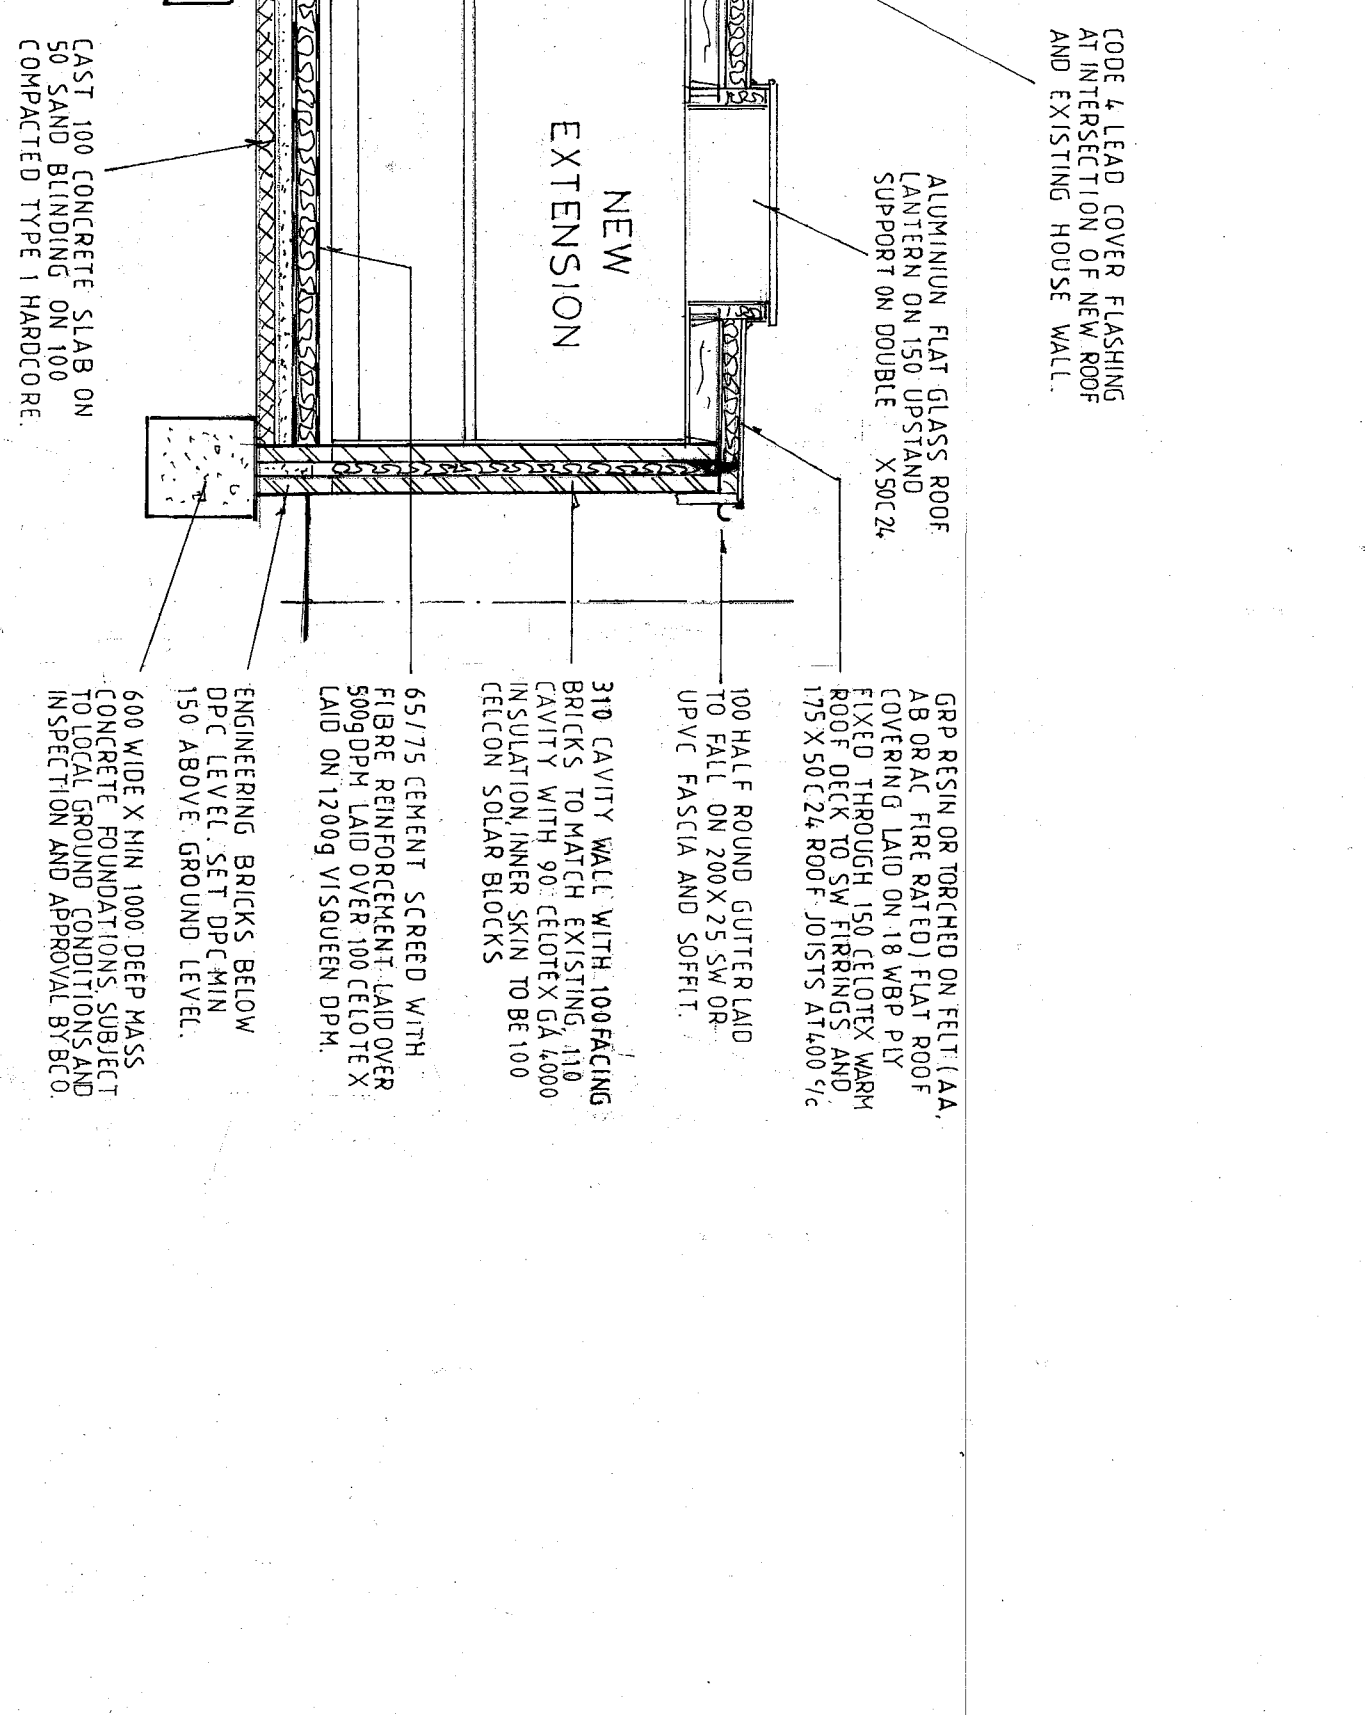


SECTION B - B

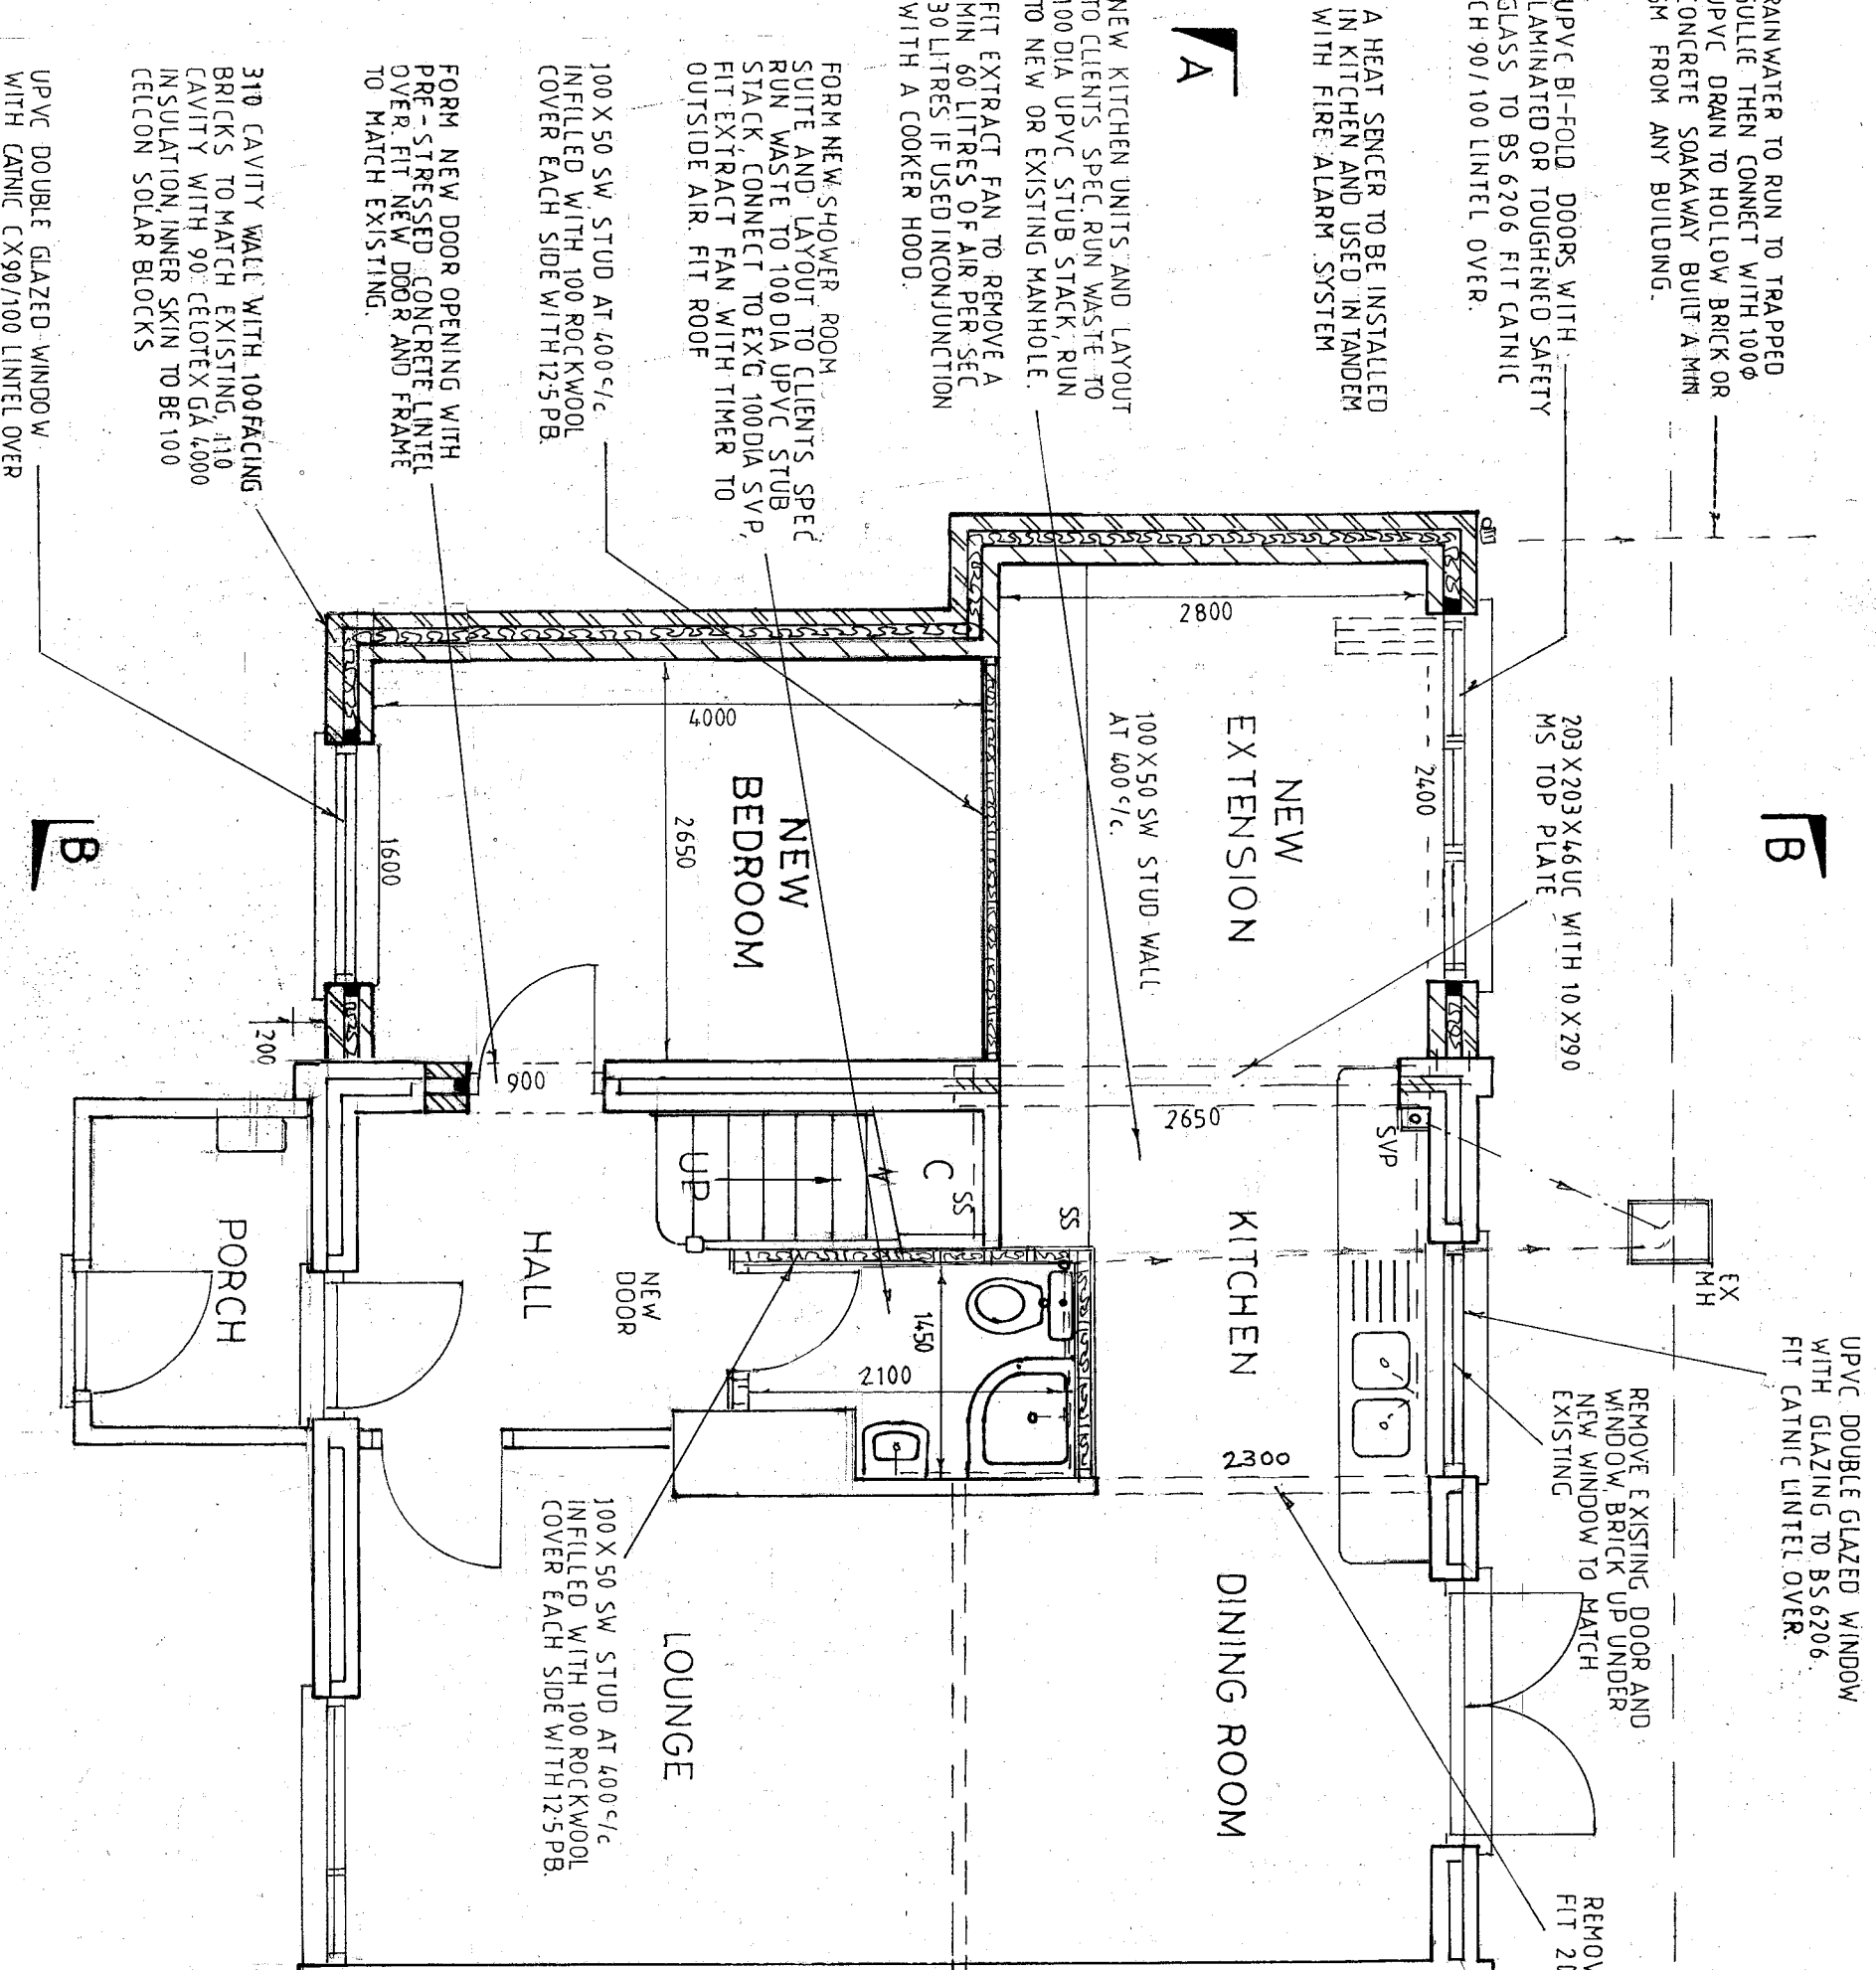

GROUND FLOOR PLAN

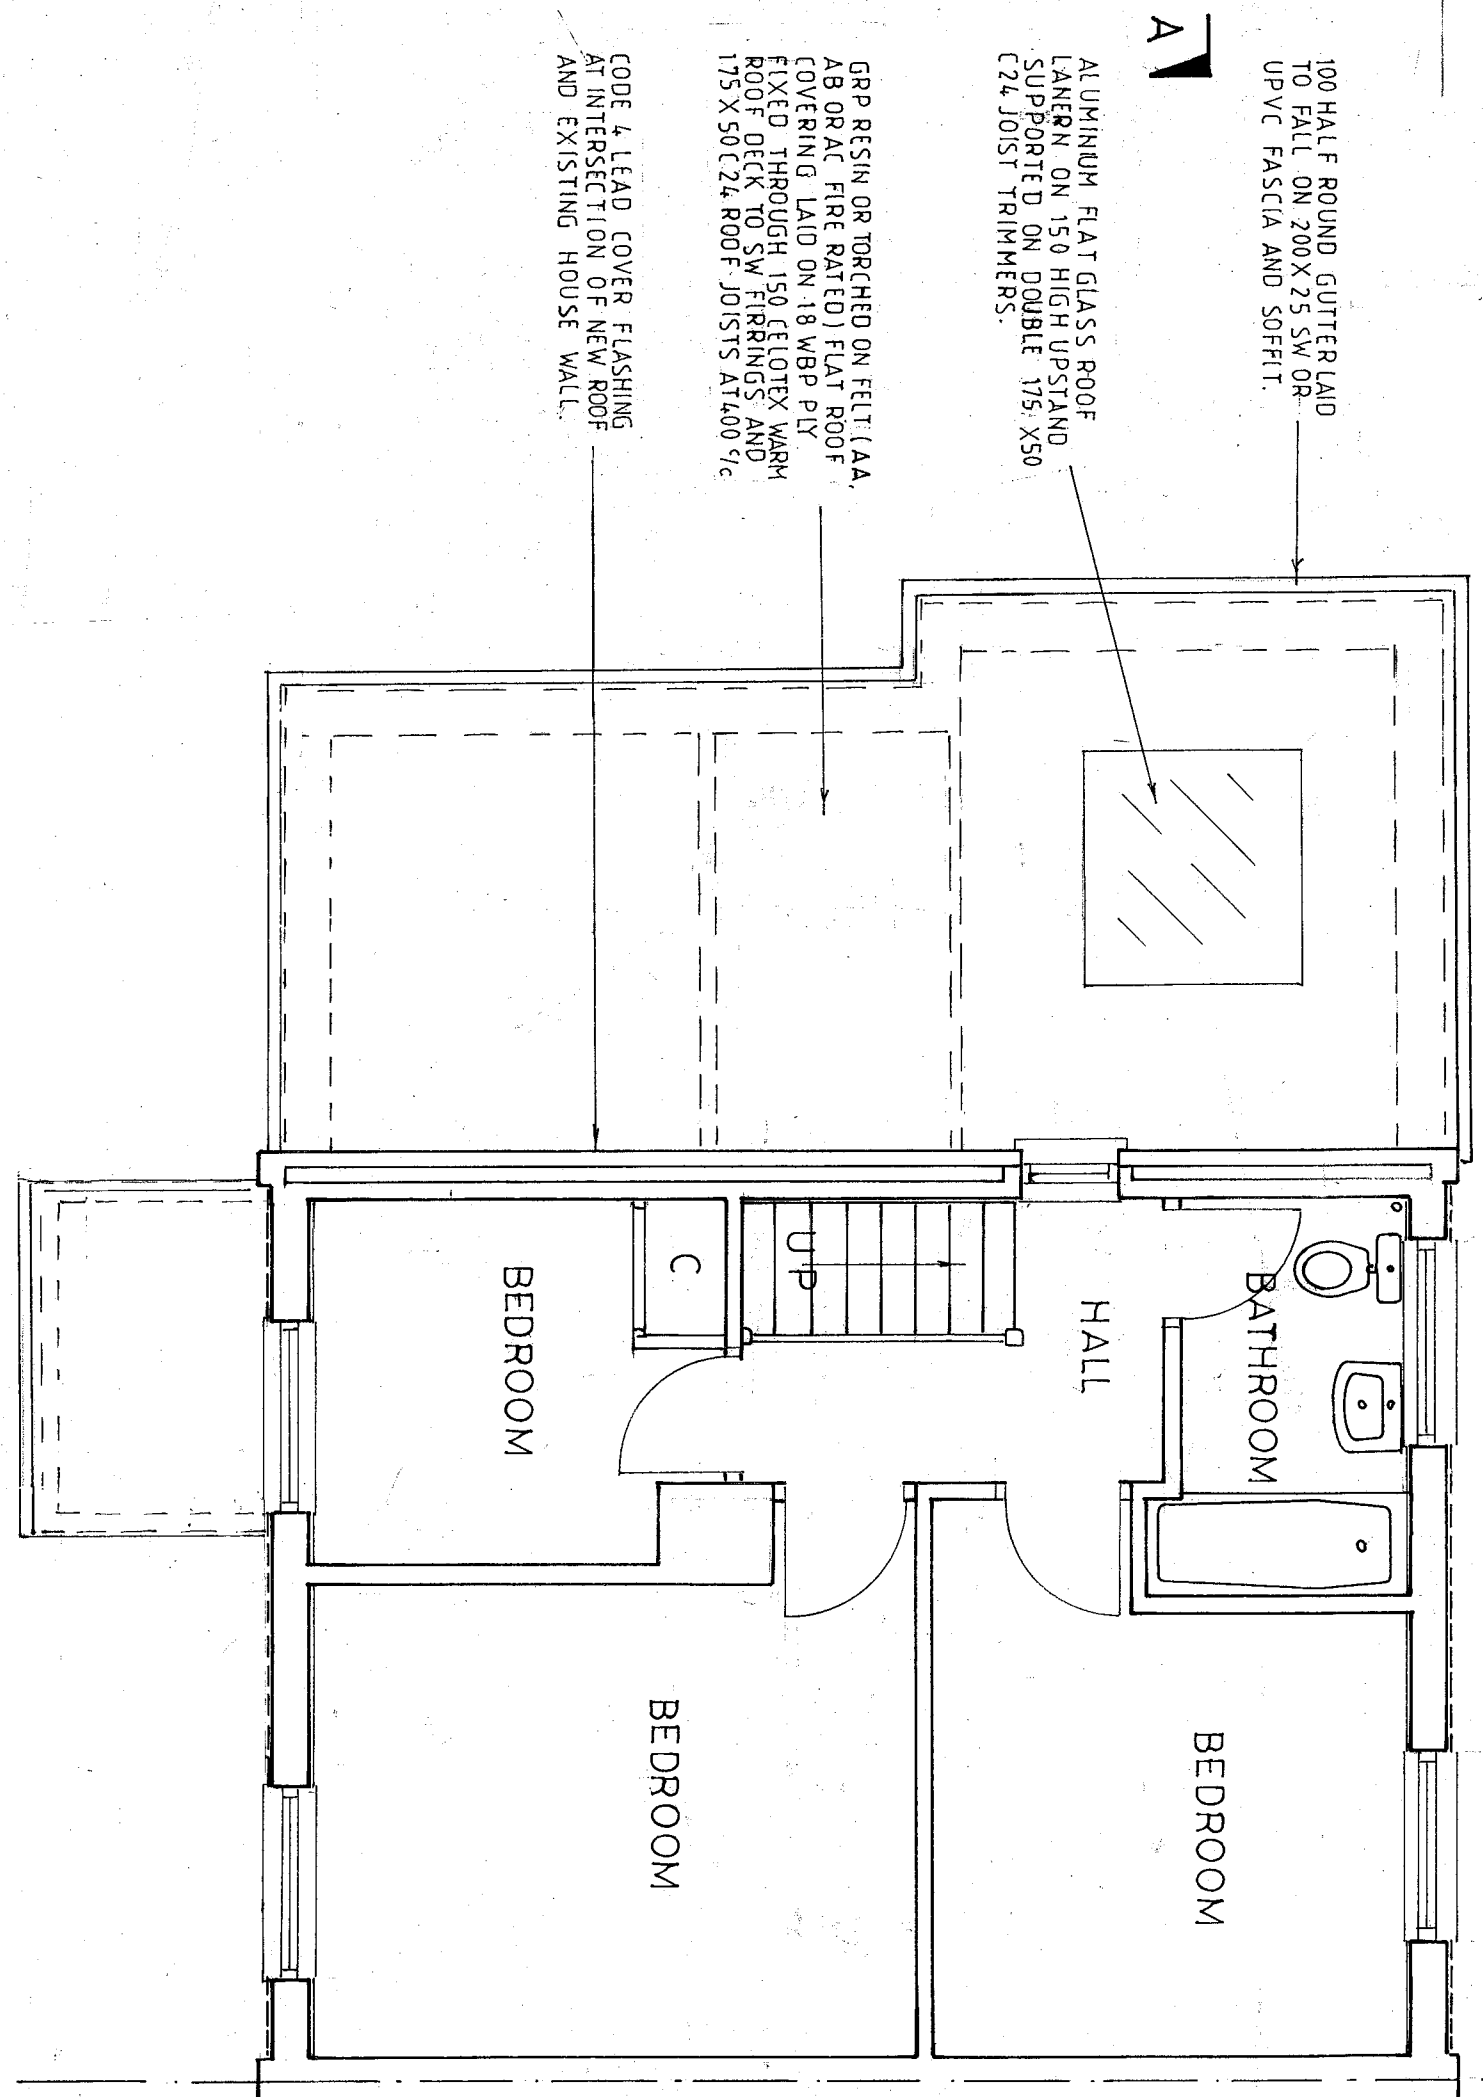

FIRST FLOOR PLAN

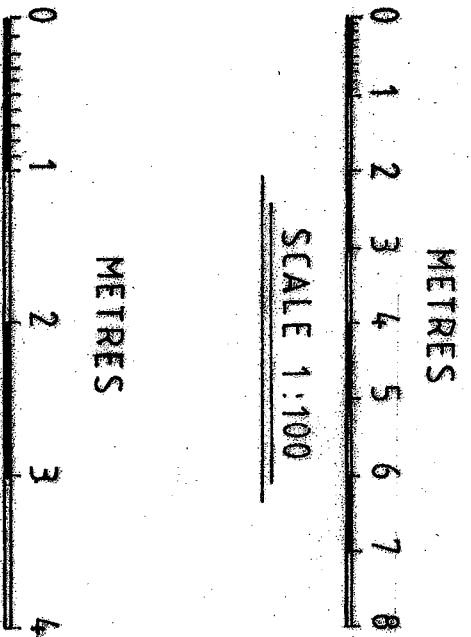

DESIGN PLANS
6 BAYVIEW ROAD
WHITSTABLE KENT
CT5 4NP
TEL: 01227264904
EMAIL: designplans@btinternet.com

PROJECT
PROPOSED SINGLE STOREY
SIDE EXTENSION AND
ALTERATIONS

AT
22 ADMERS WOOD
VIGGO VILLAGE, MEOPHAM
KENT DA13 0SP

DRG TITLE
PROPOSED PLANS SECTIONS
AND ELEVATIONS

SCALE
DATE
APRIL 2026

DRG No
BK/26/03 A