



General Notes
The contents of this drawing may not be reproduced in whole or part without the written consent of S.U.F.A.I.R LTD. This drawing is to be read in conjunction with the scope of works, specification and premeasure.

0 0.5m 2.5m 5m 6m


Notes

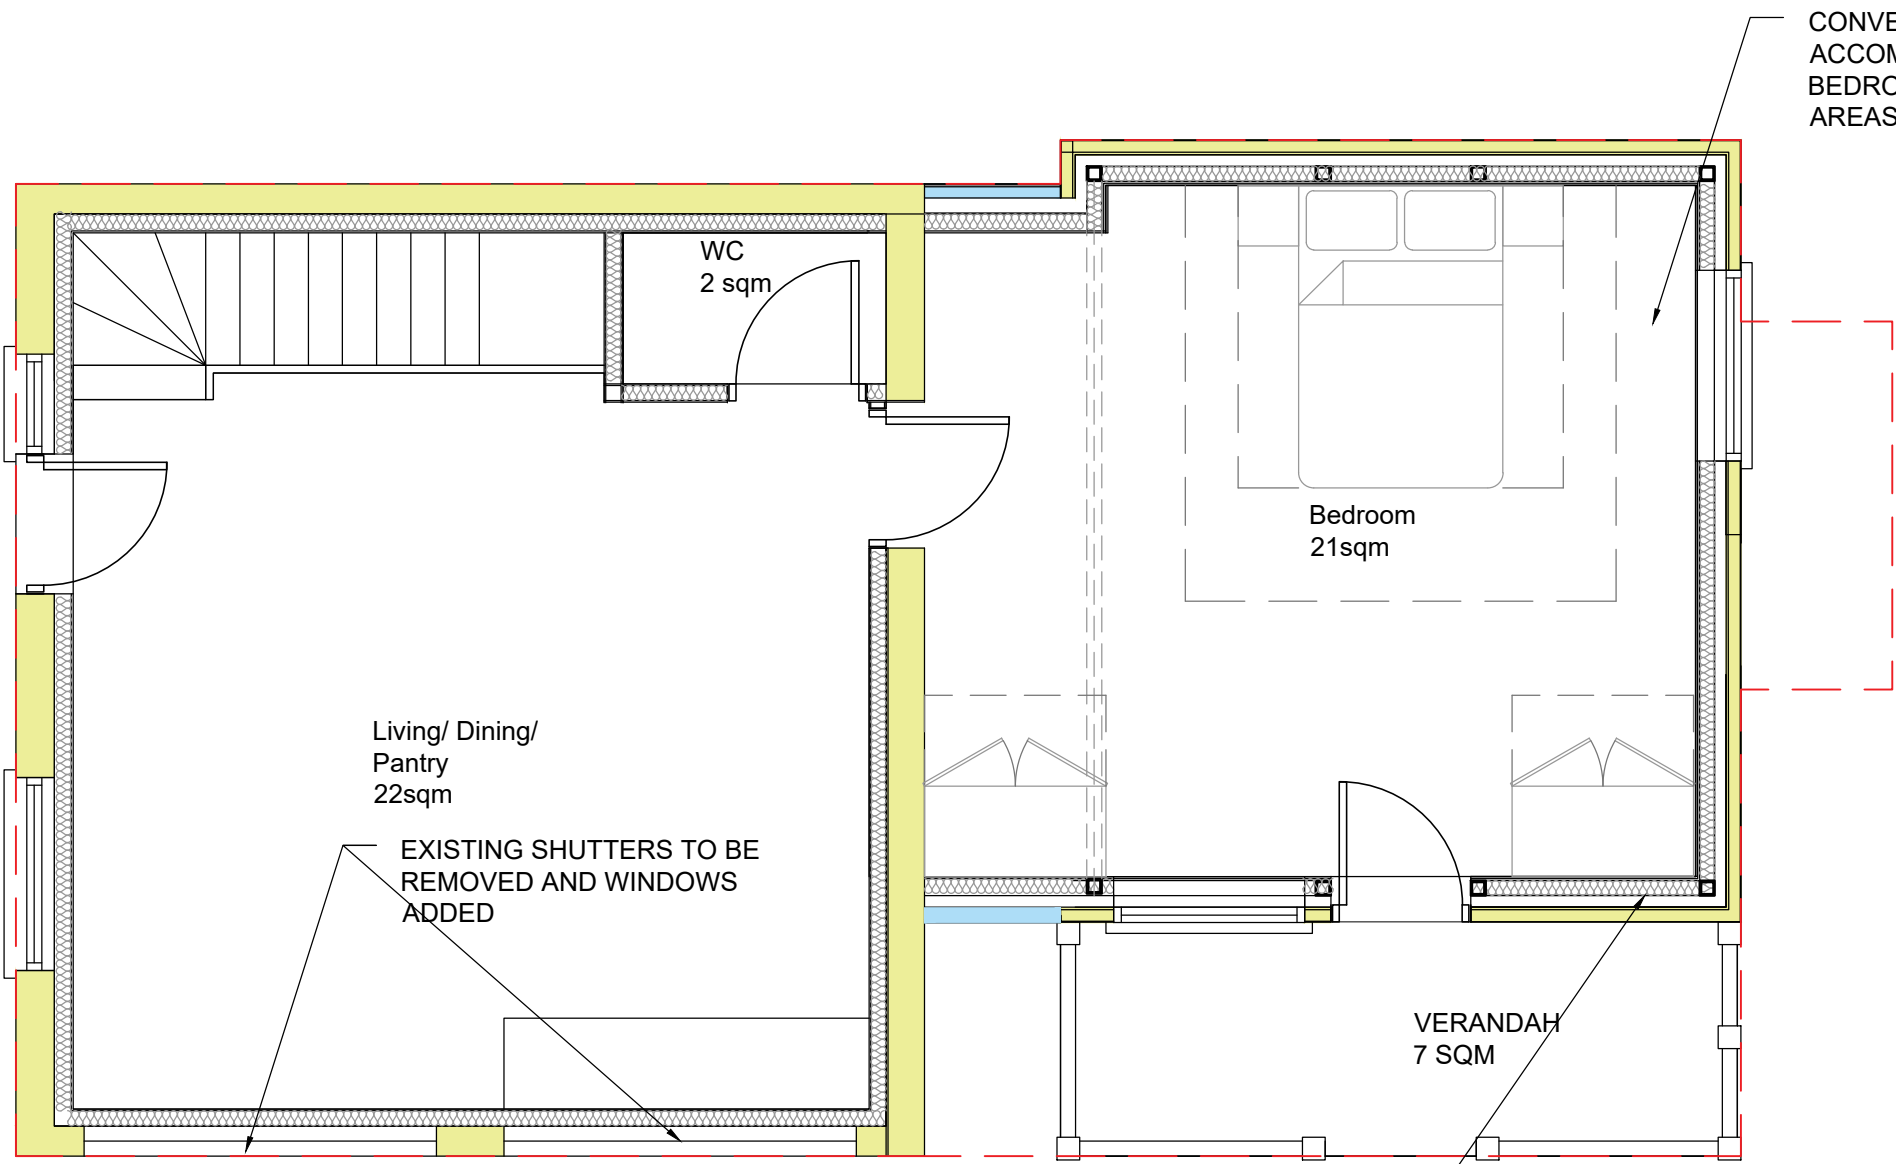


PROPOSED GROUND FLOOR PLAN

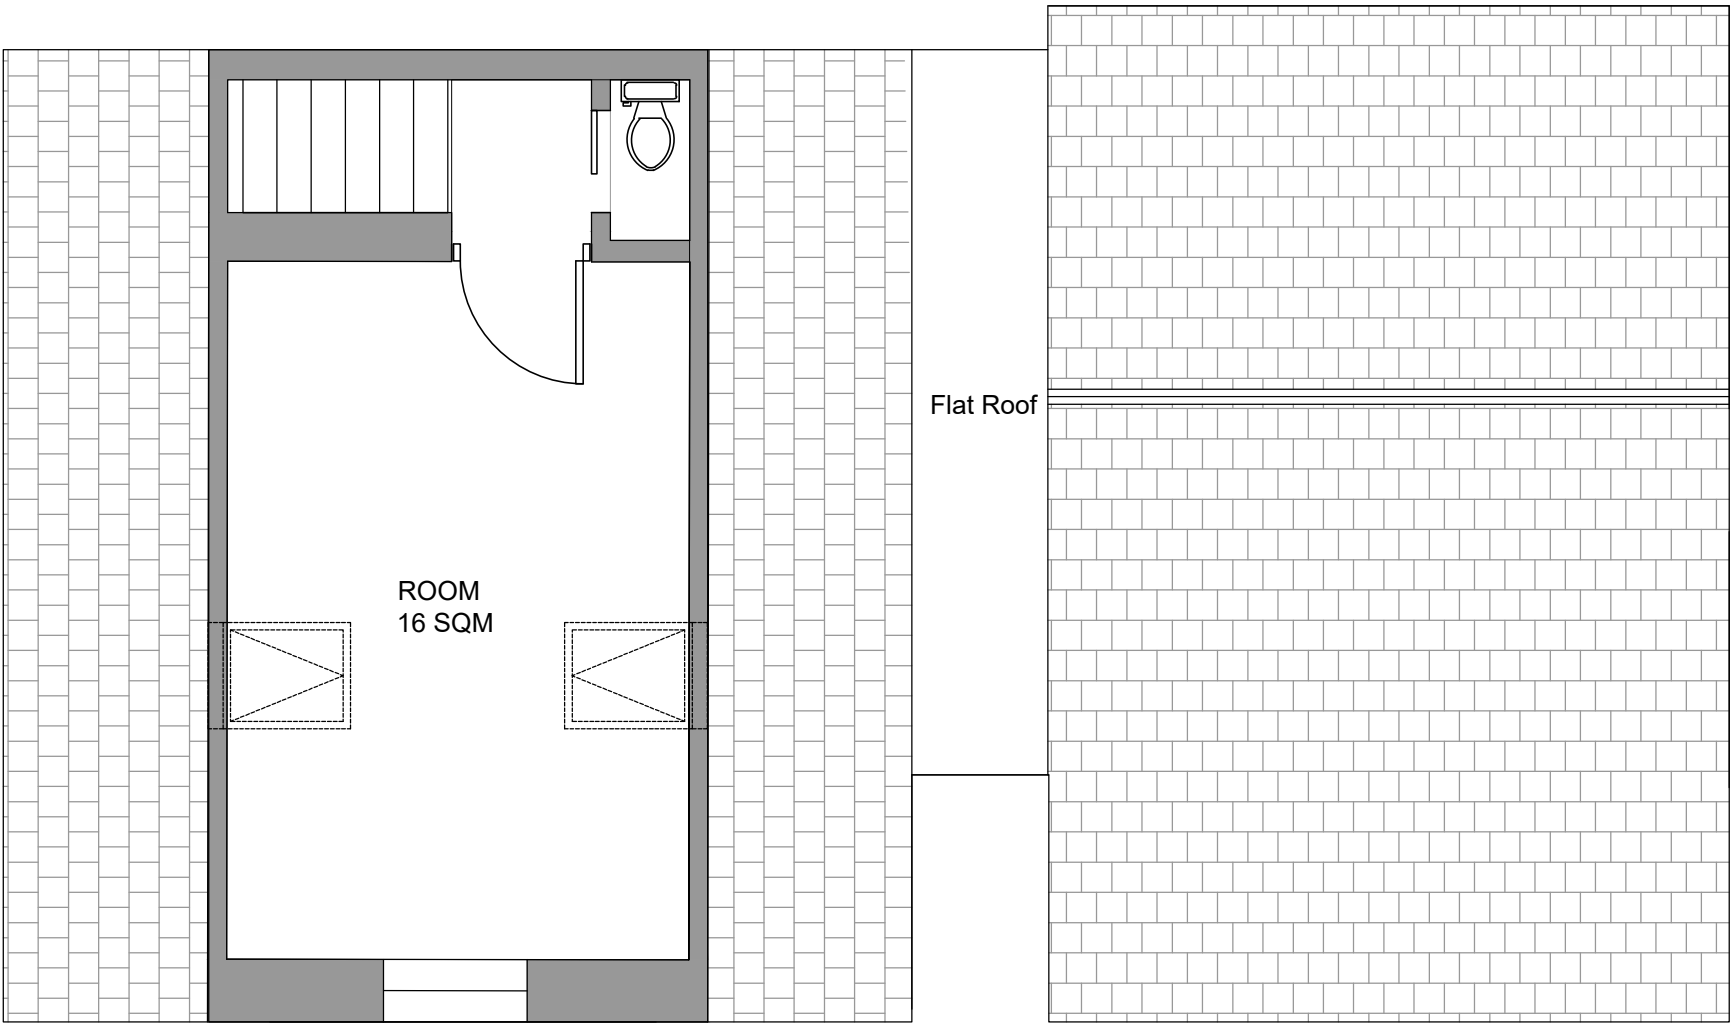


PROPOSED GARAGE FIRST FLOOR PLAN & PROPOSED ROOF PLAN OF SIDE SHED

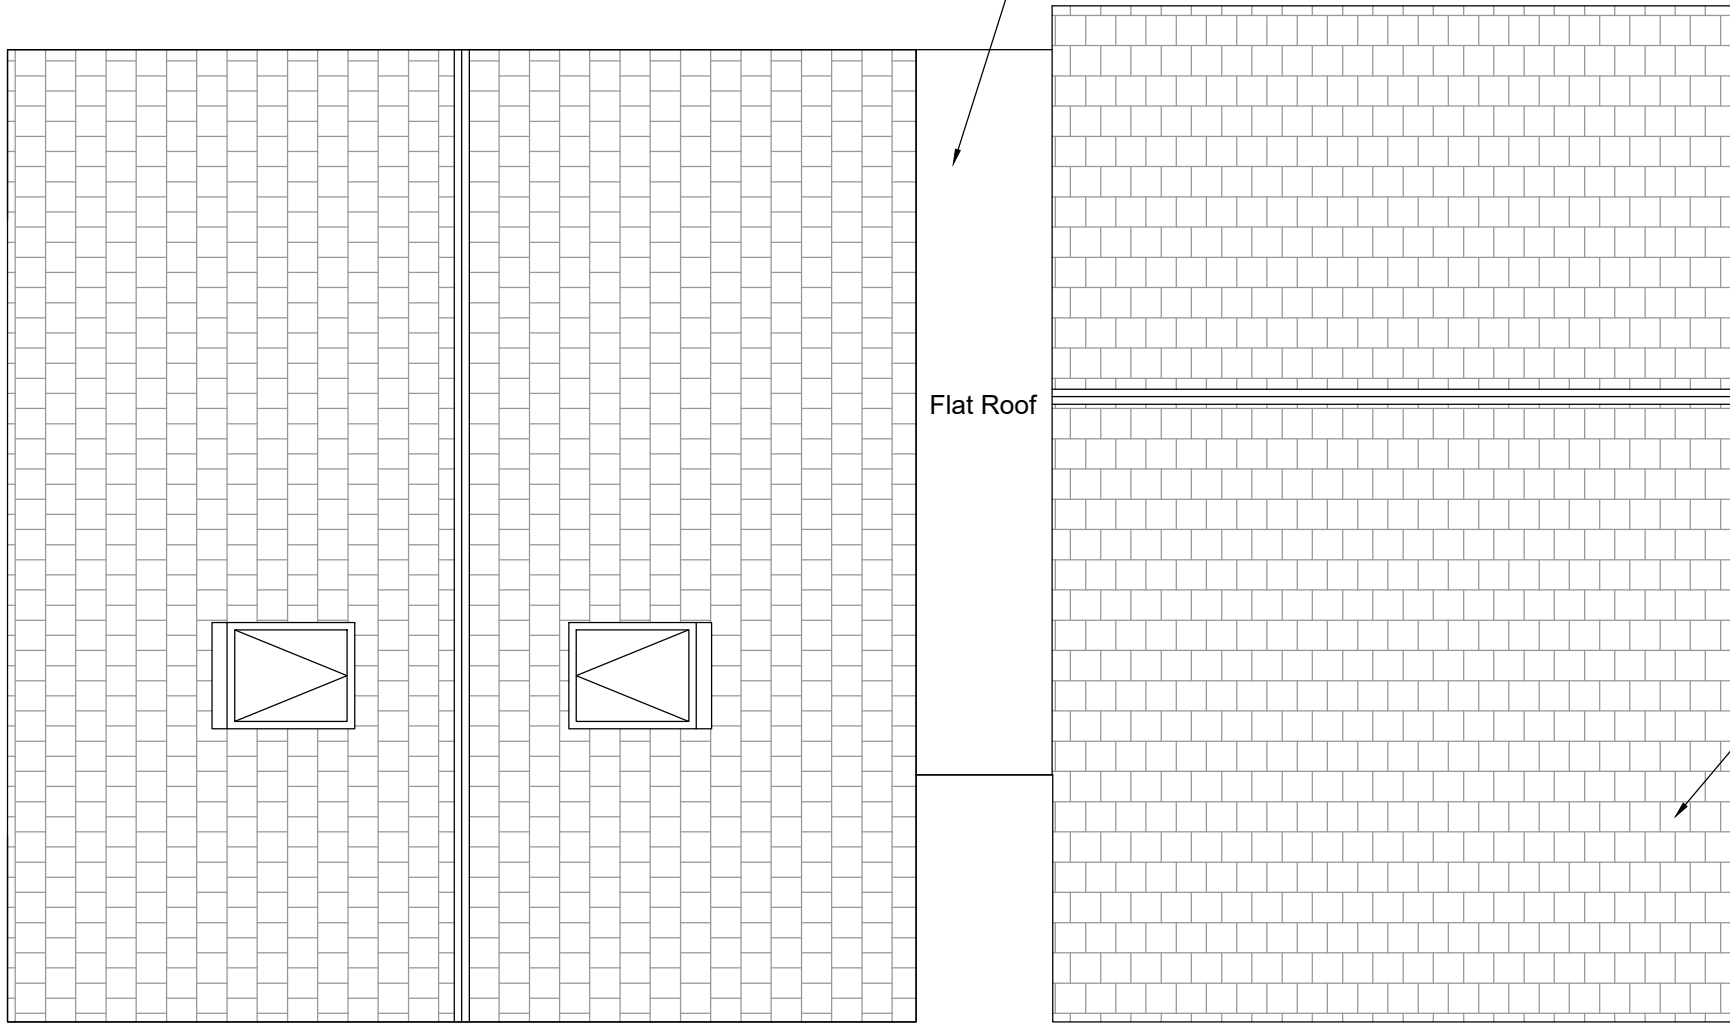


PROPOSED ROOF PLAN & PROPOSED ROOF PLAN OF SIDE SHED

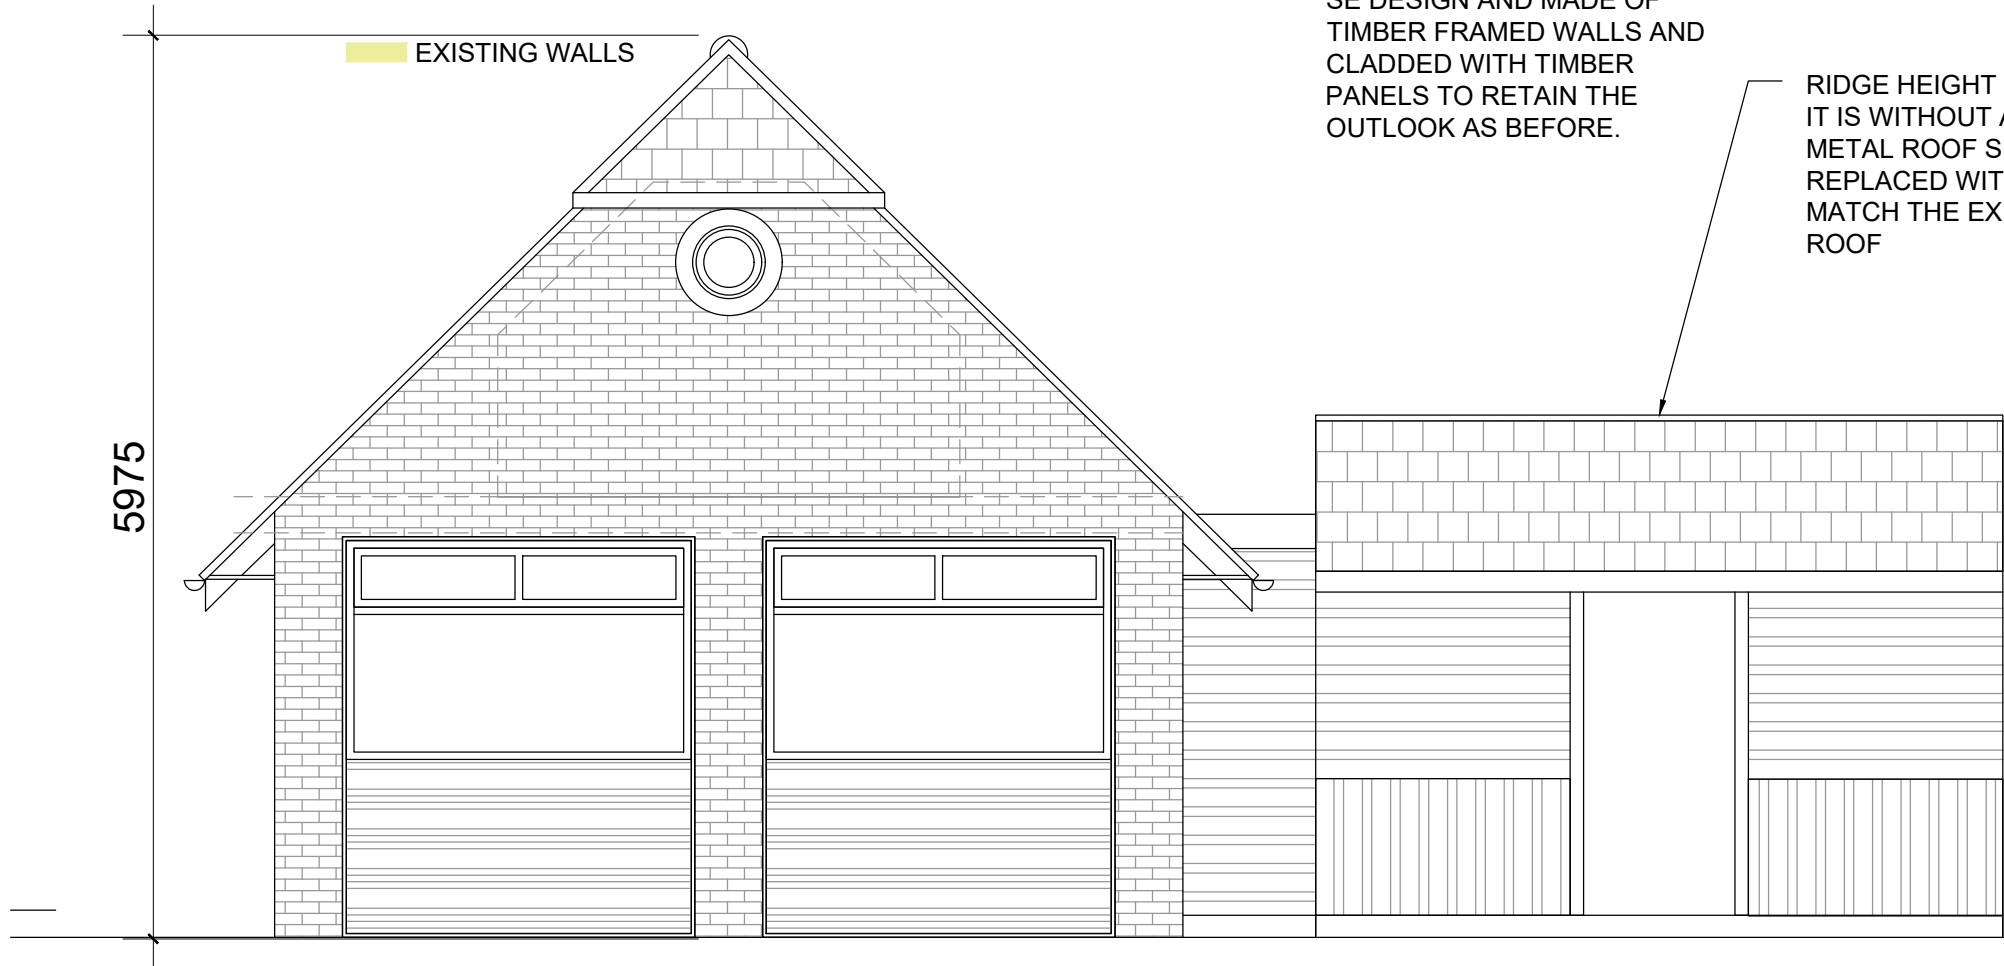


PROPOSED FRONT ELEVATION

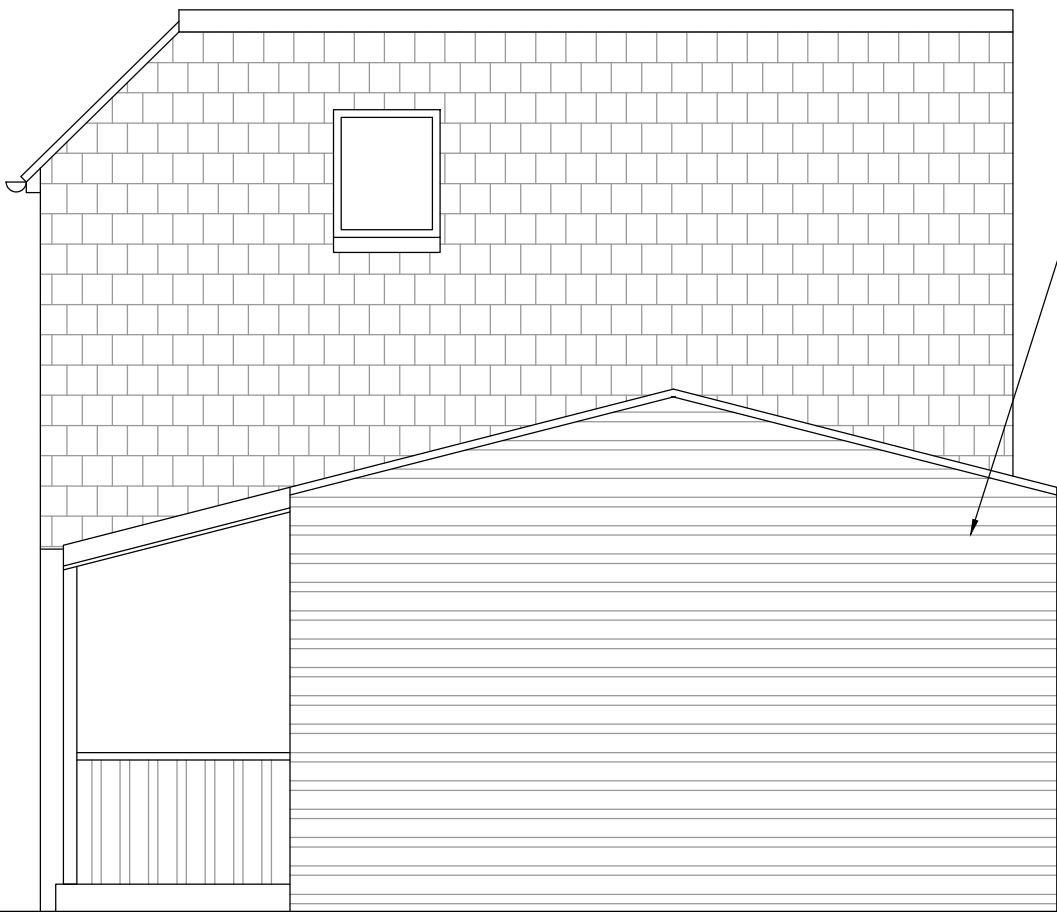

PROPOSED SIDE ELEVATION

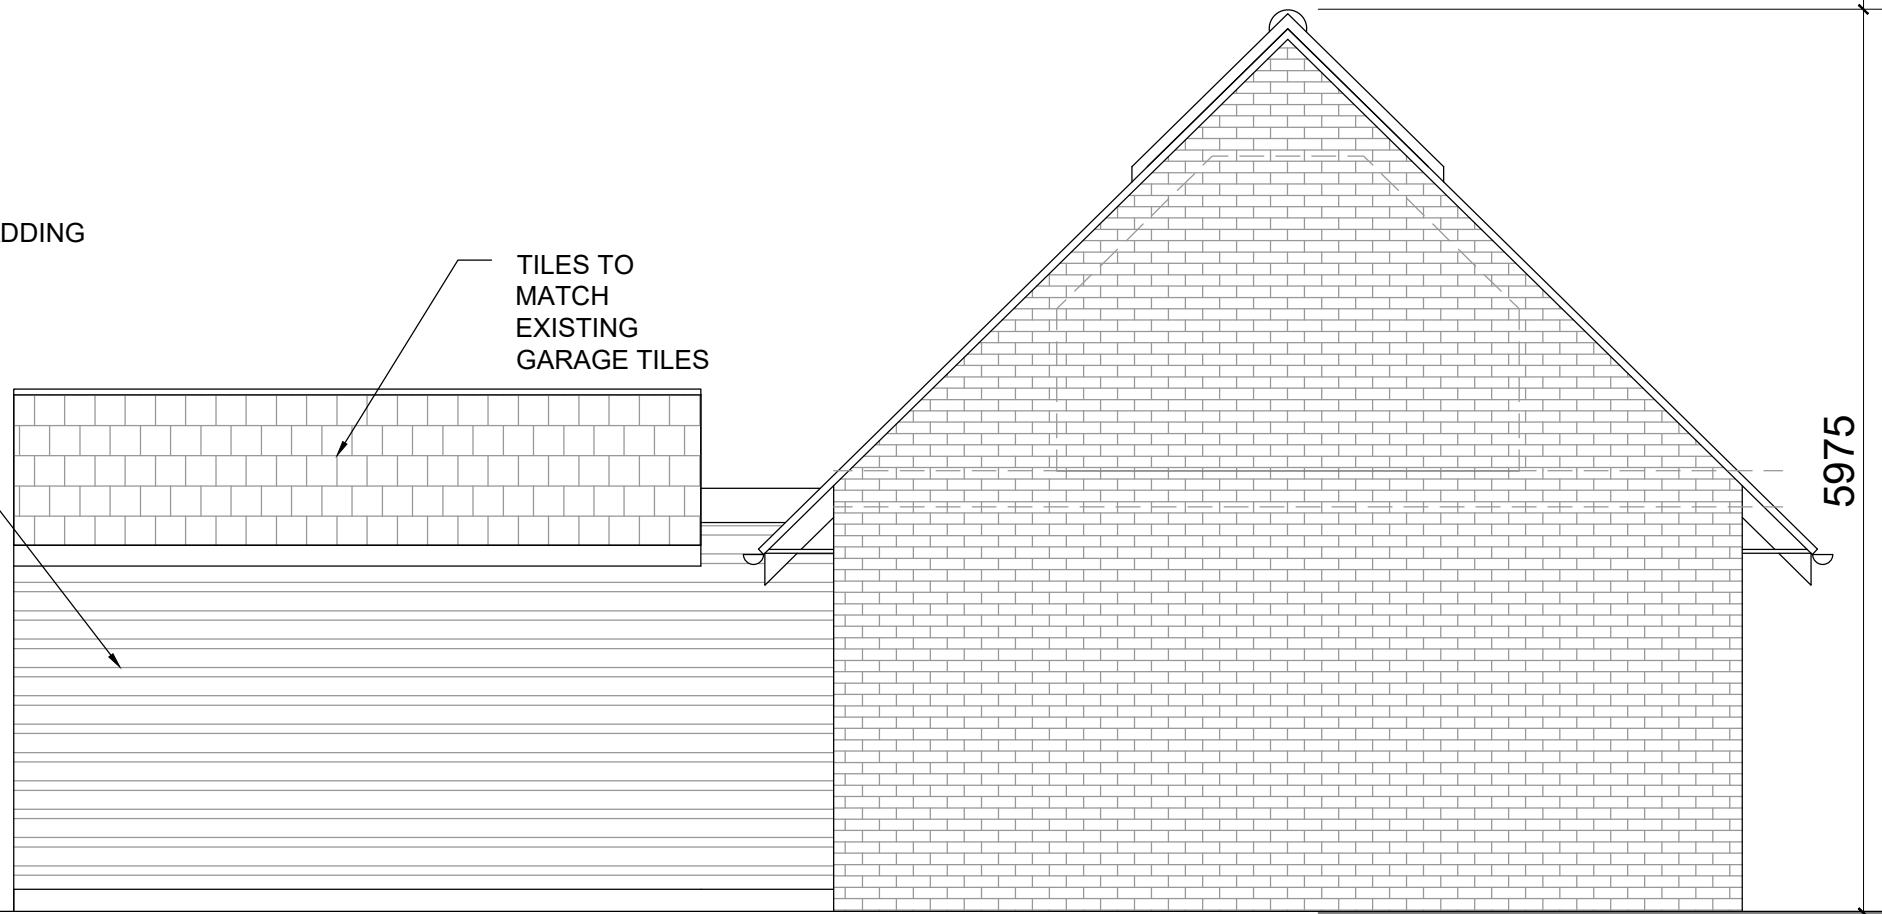

PROPOSED REAR ELEVATION

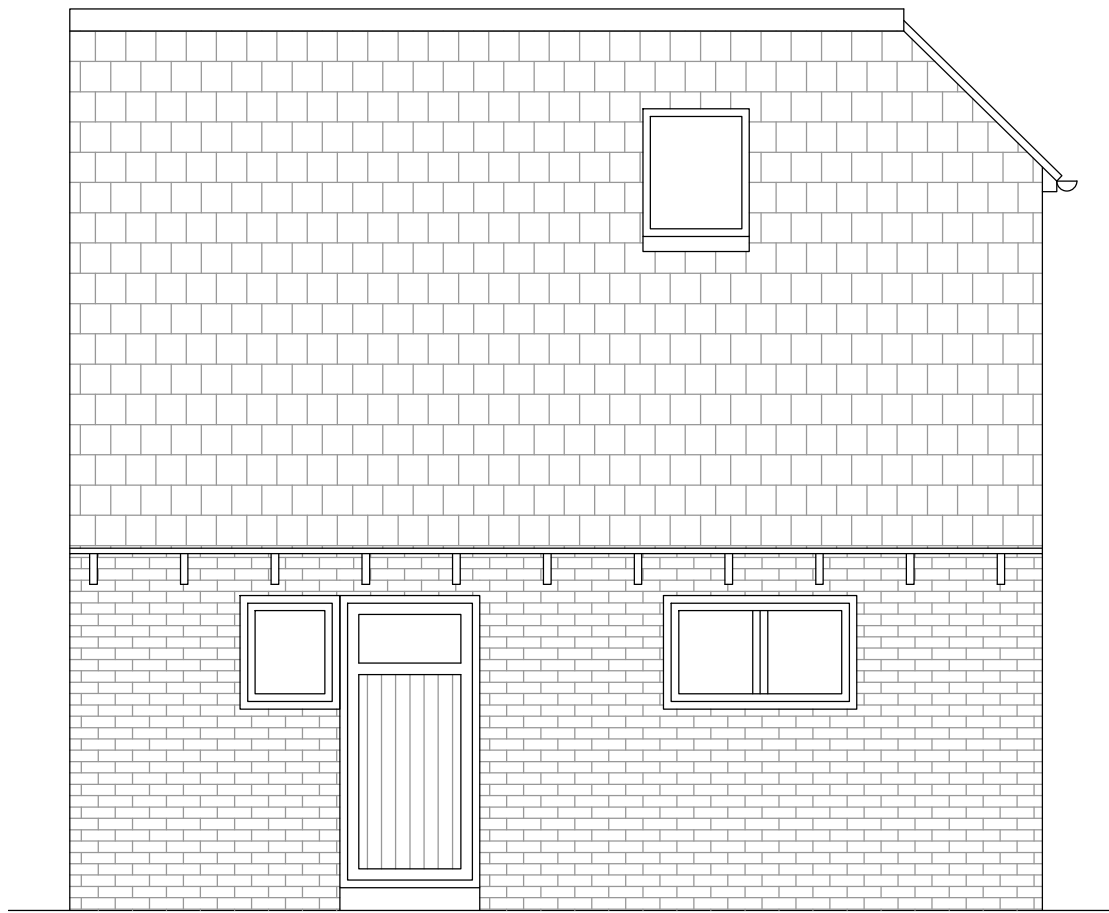

PROPOSED SIDE ELEVATION

P1	ISSUED FOR PLANNING	16.09.2023	IT	IT
REV	NOTES	DATE	BY	AUTH
PROJECT				
Proposed conversion of garages to Granny Annex				
57 Beechwood Drive, Culverstone				
Meopham Kent DA13 0TX				
DRAWING TITLE				
PROPOSED PLANS & ELEVATIONS				
OUT BUILDINGS				
DRAWING STATUS				
Planning				
SCALE AT A1:		SCALE AT A3:		
1:50		1:100		
JOB NO.	DRAWING NO.	REV.		
1337	02-03	P1		

