


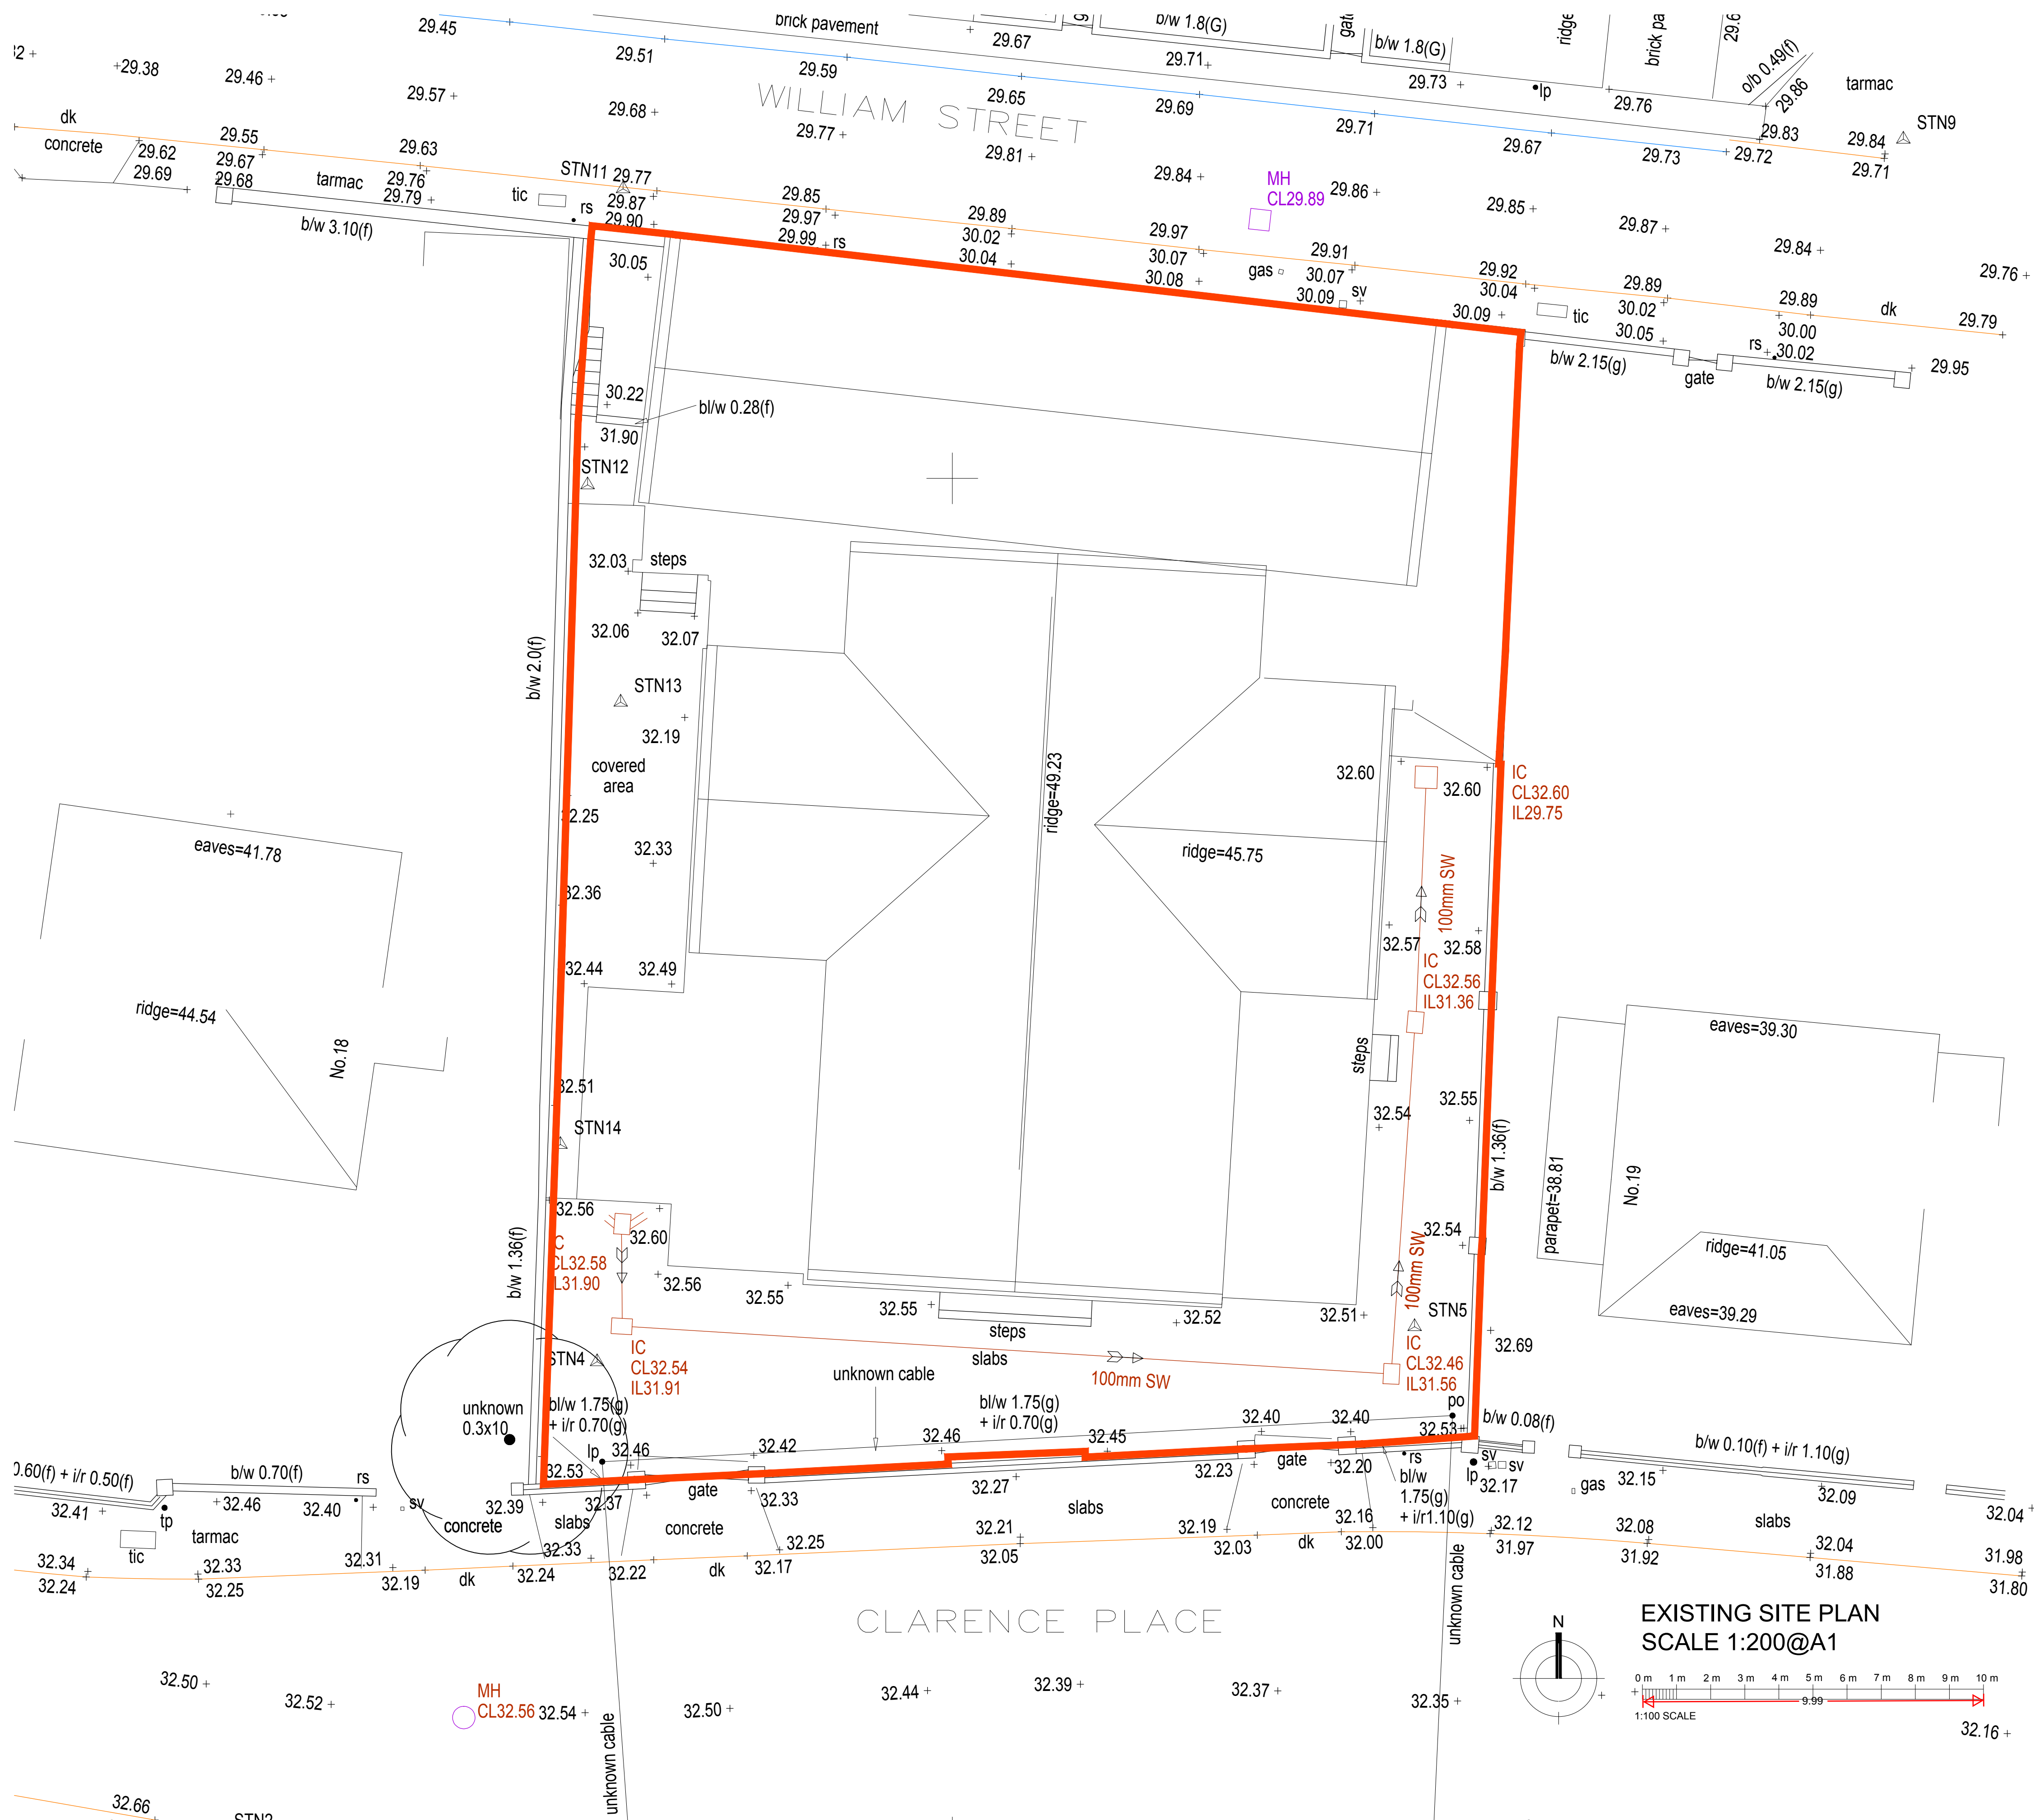


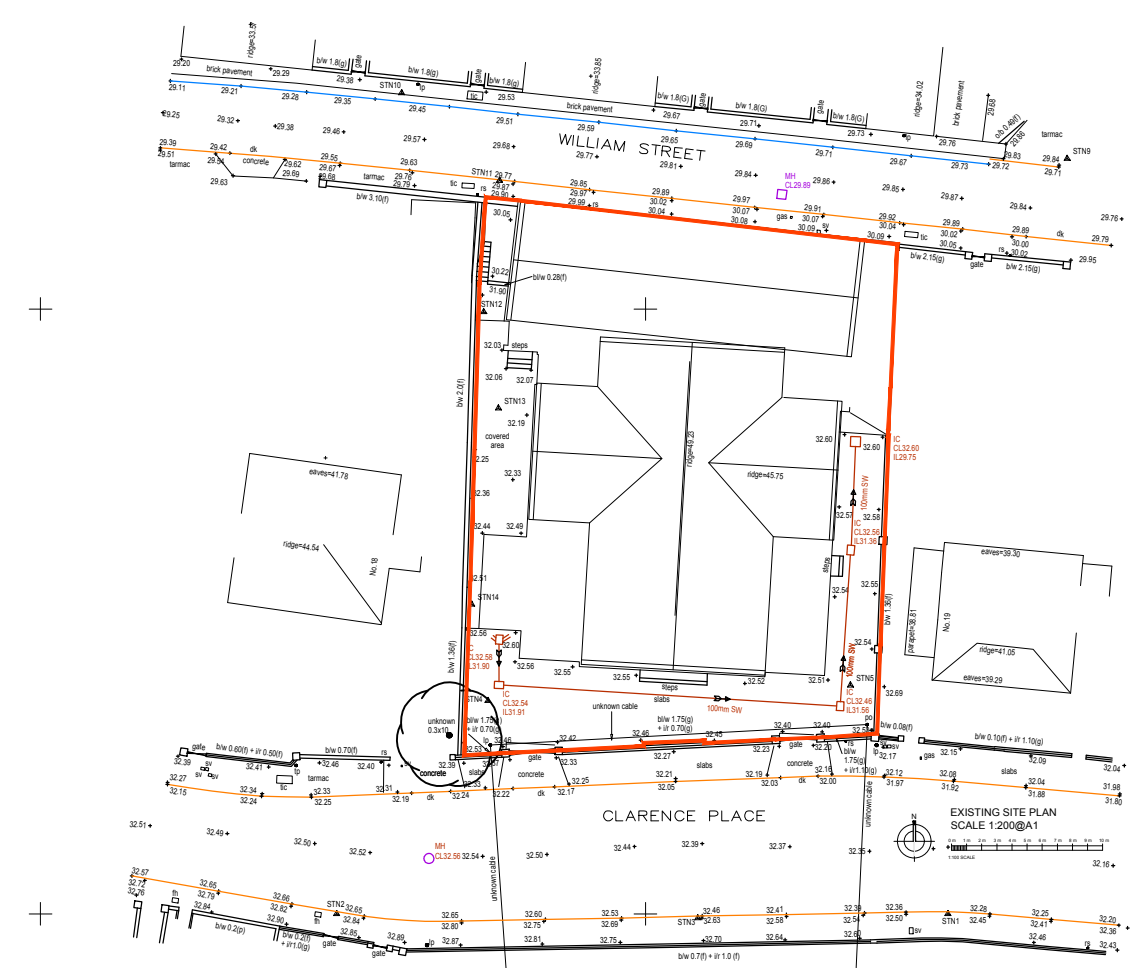


Notes:  
Do Not Scale. Use only figured dimensions.  
All dimensions to be checked on site prior to construction.  
Any discrepancies to be notified to the architect.  
All Copyright Reserved to **Haskins Designs Ltd**

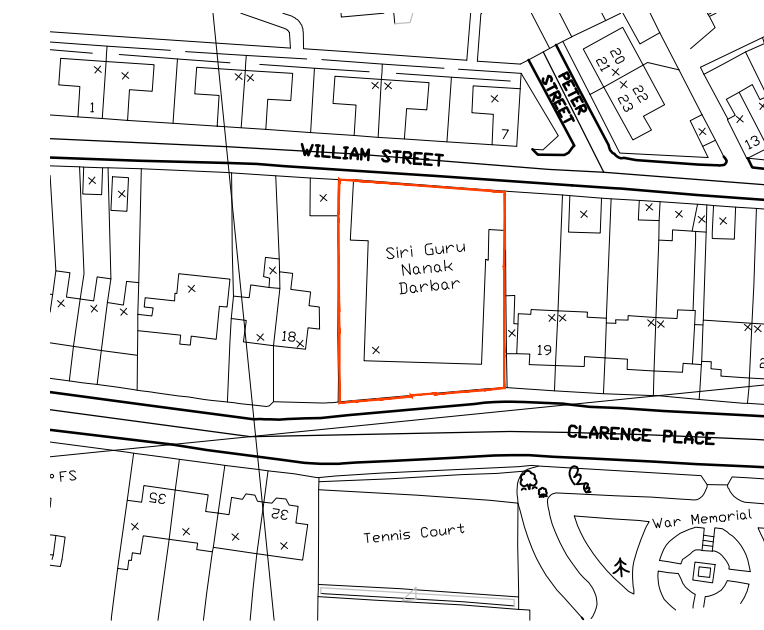

LOCATION PLAN  
SCALE 1:500@A1

 

BLOCK PLAN  
SCALE 1:1250@A1

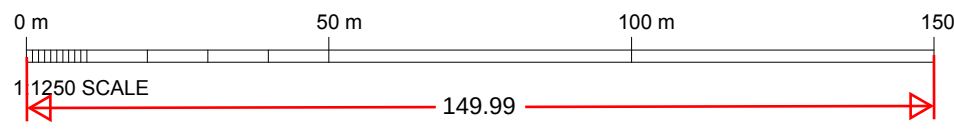

| Rev | Date | Comments                             |
|-----|------|--------------------------------------|
|     |      | Client                               |
|     |      | Guru Nanak Darbar Gurdwara Gravesend |

Project  
Proposed Development Site  
Sikh Temple Site  
Clarence Place  
Gravesend  
DA12 1LD

Title  
Existing Site Plan, Location Plans  
& Block Plan

|             |            |
|-------------|------------|
| Project No. | Date       |
| 181         | APRIL 2022 |
| Drawing No. | Revision   |
| 181-PD01    |            |
| Scale       | Drawn      |
| 1:100@A1    | GH         |
| 1:500@A1    |            |
| 1:1250@A1   | Check      |
|             | JH         |