




DO NOT SCALE FROM THIS DRAWING
ALL DIMENSIONS TO BE VERIFIED BY THE CONTRACTOR ON SITE

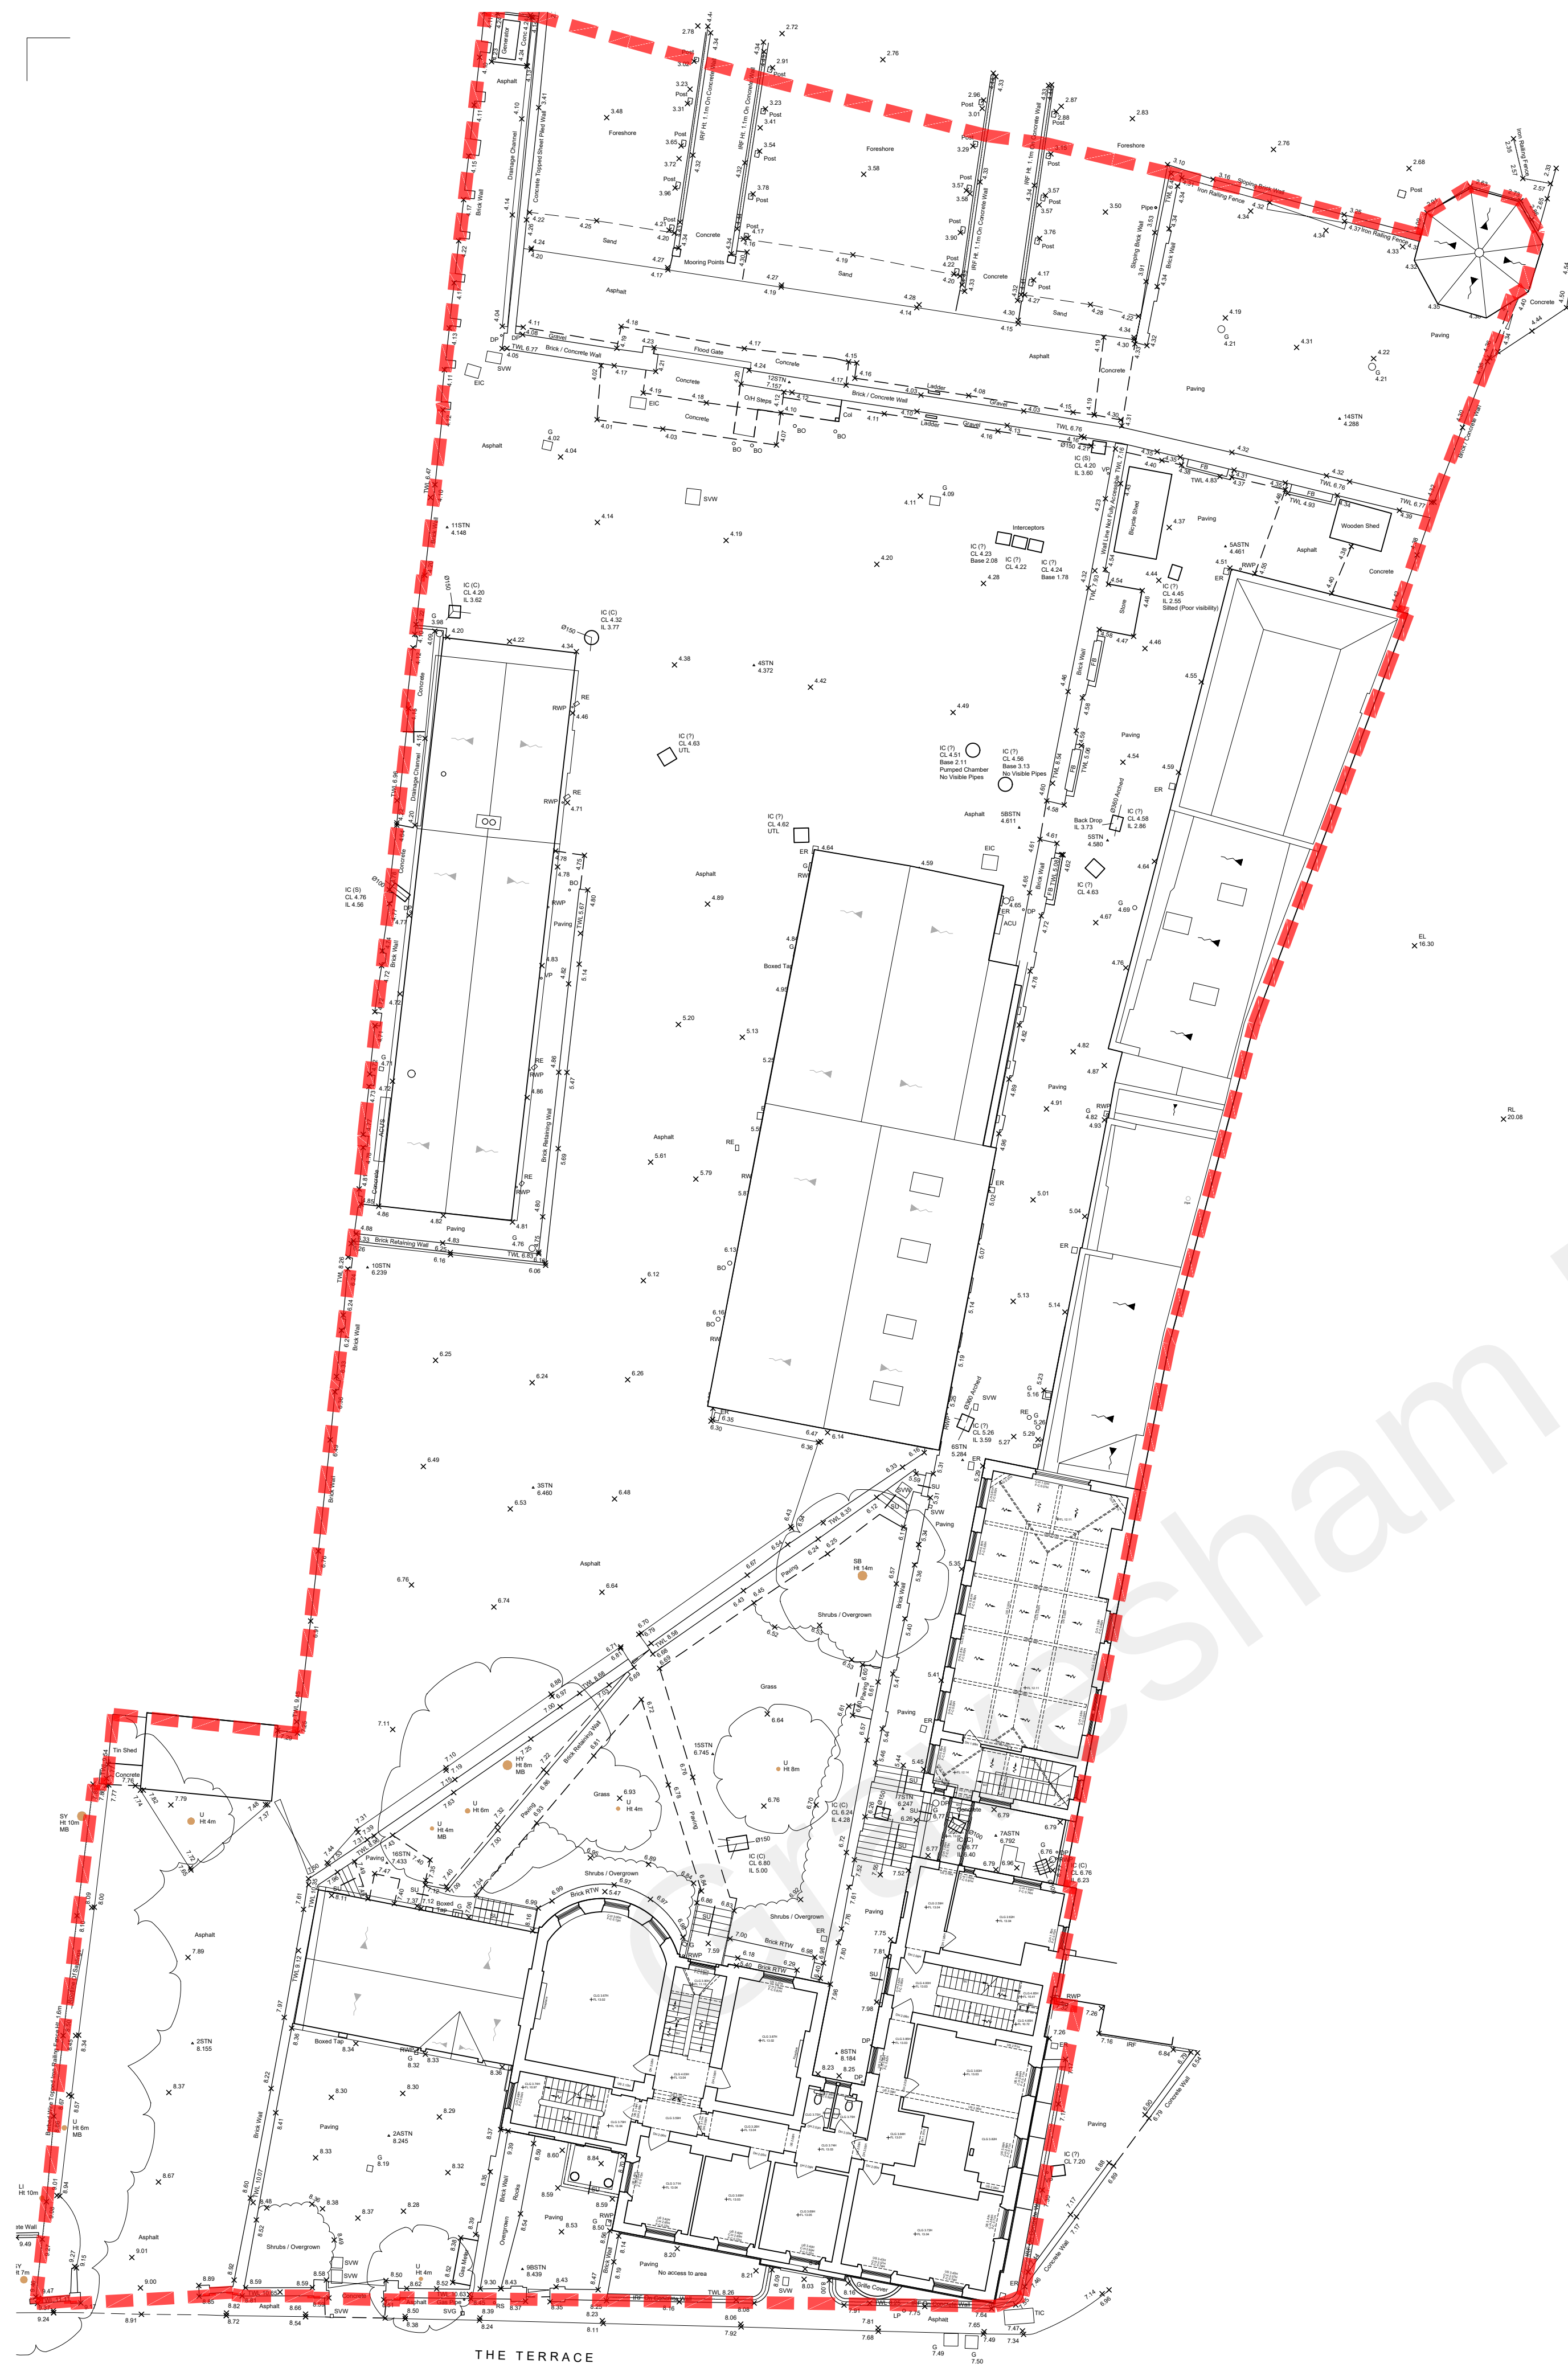

Existing Site and First Floor Plan

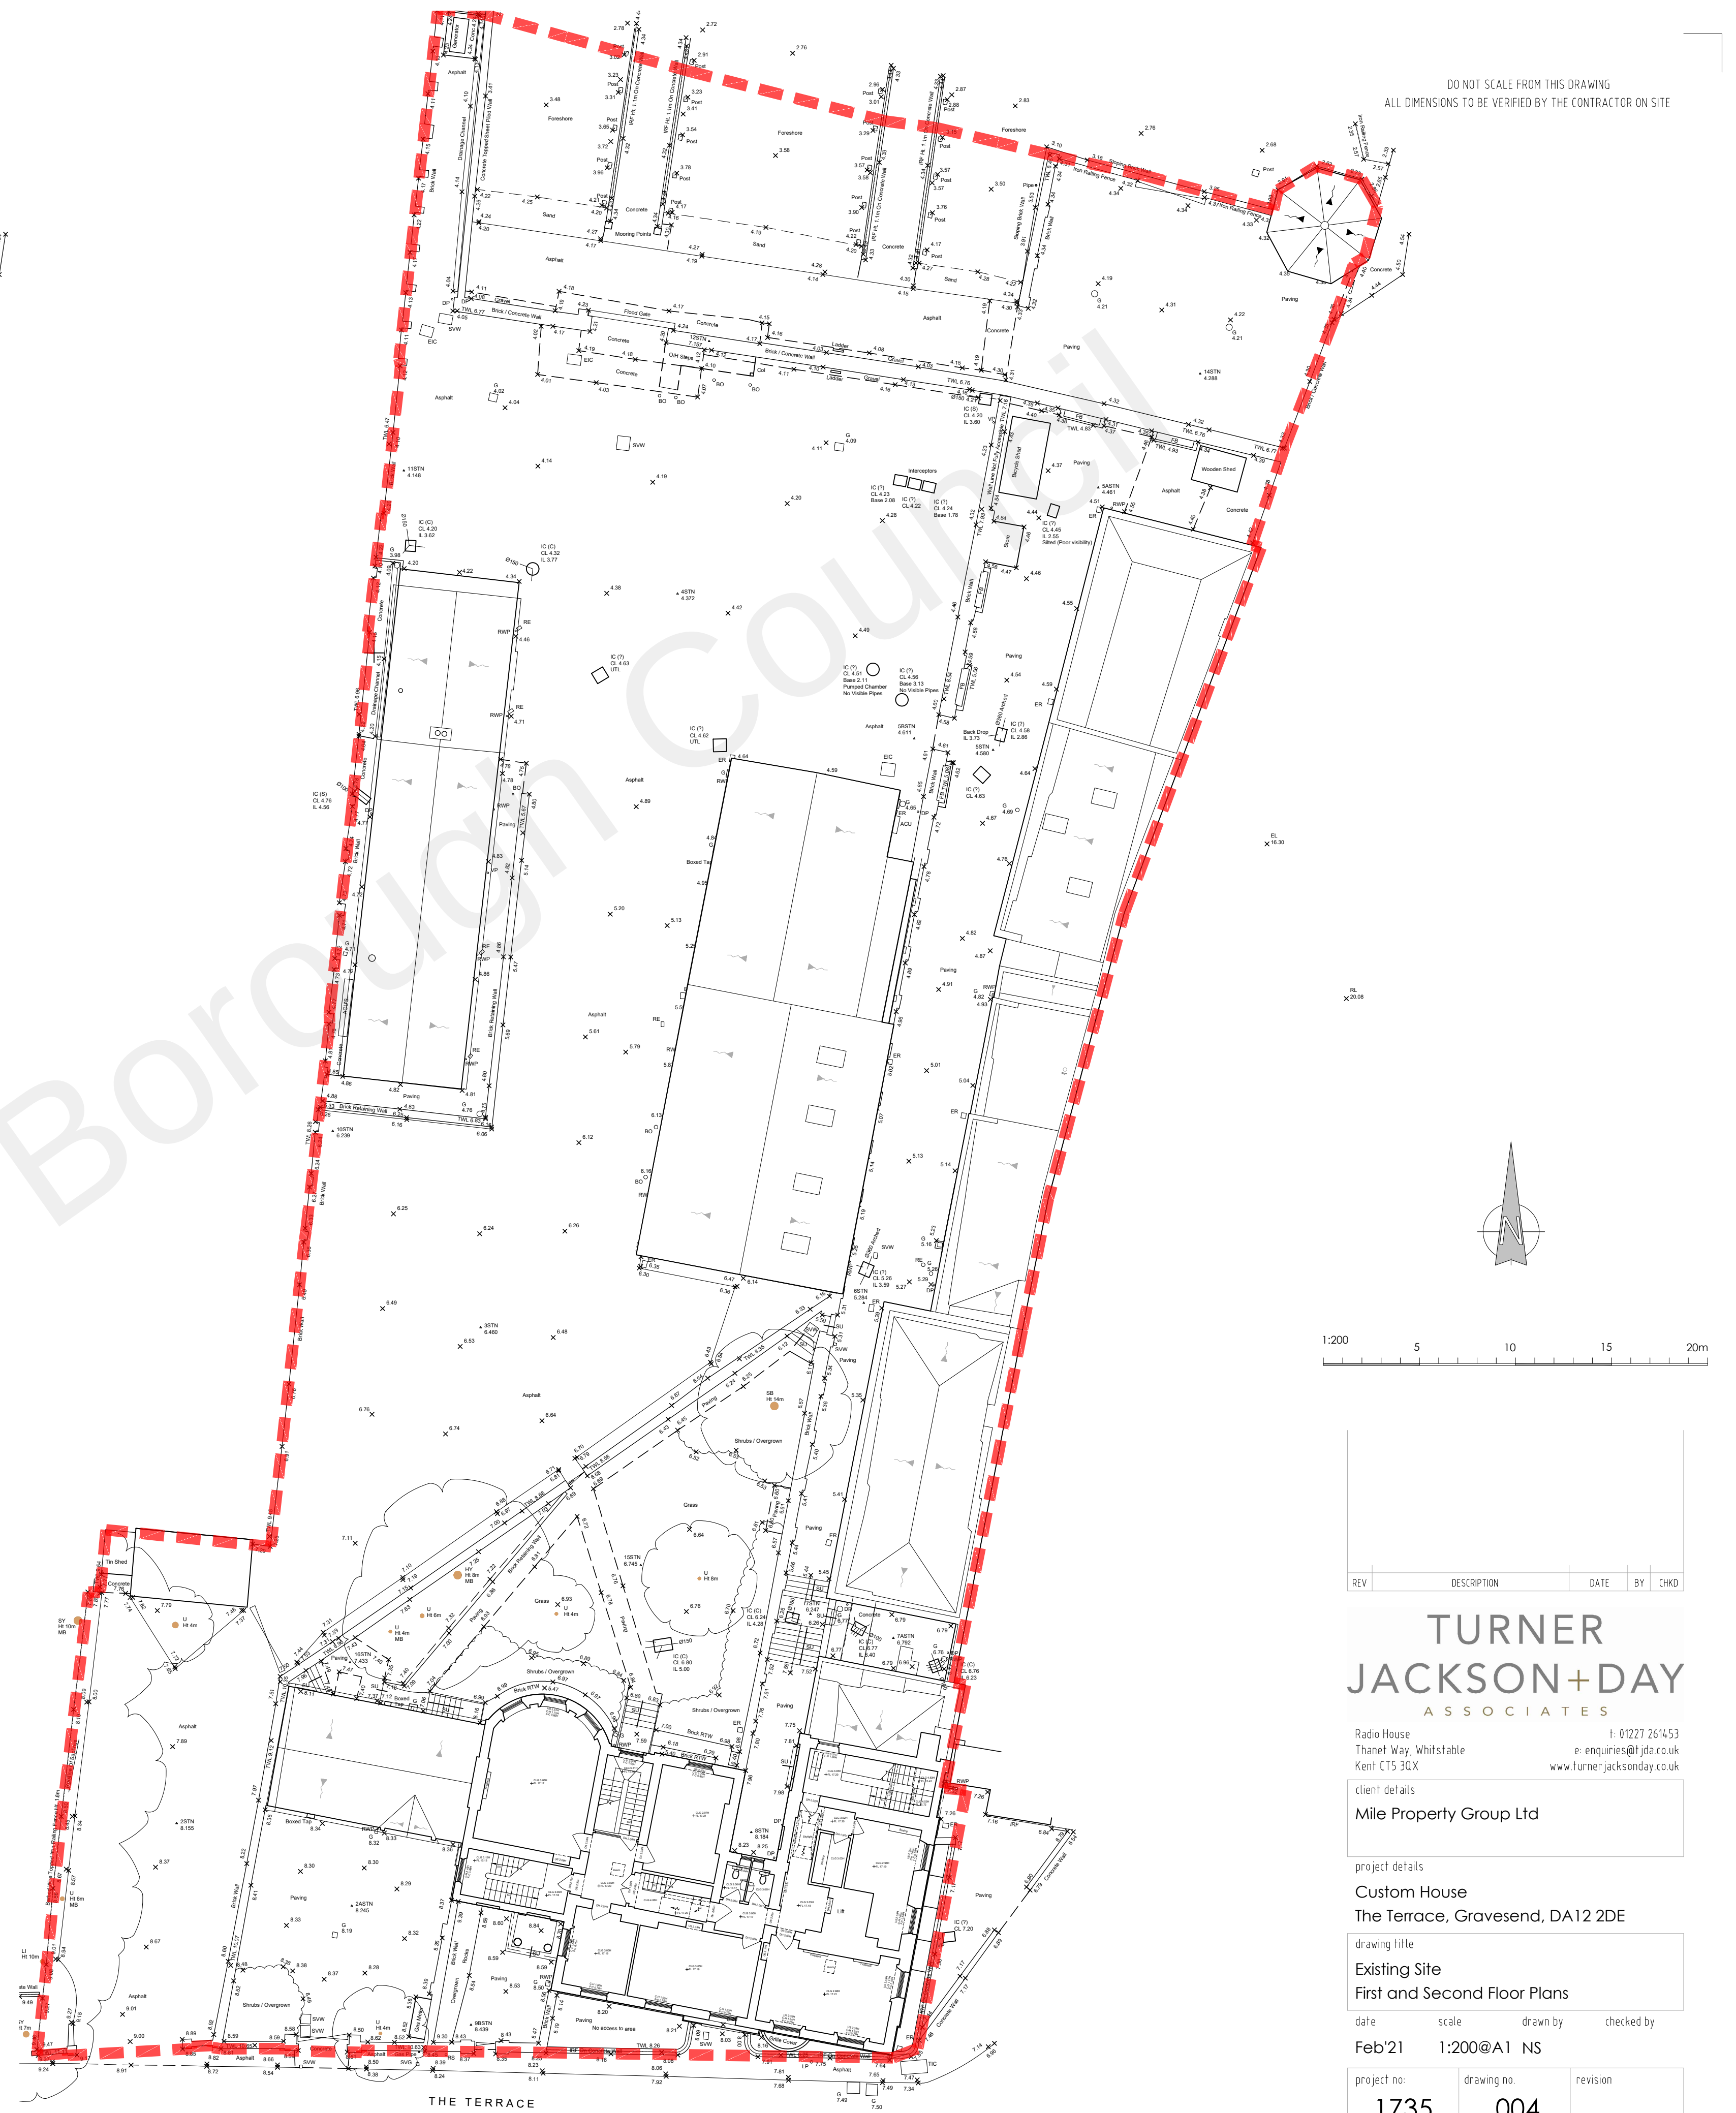

Existing Site and Second Floor Plan

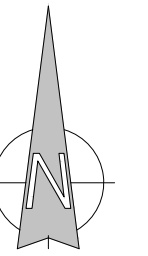

1:200 5 10 15 20m

REV	DESCRIPTION	DATE	BY	CHKD
-----	-------------	------	----	------

**TURNER
JACKSON+DAY**
ASSOCIATES

Radio House
Thanet Way, Whitstable
Kent CT5 3DX
t: 01227 261453
e: enquiries@tjda.co.uk
www.turnerjacksonday.co.uk

client details
Mile Property Group Ltd

project details
Custom House
The Terrace, Gravesend, DA12 2DE

drawing title
Existing Site
First and Second Floor Plans

date scale drawn by checked by
Feb'21 1:200@A1 NS

project no:	drawing no:	revision
1735	004	