


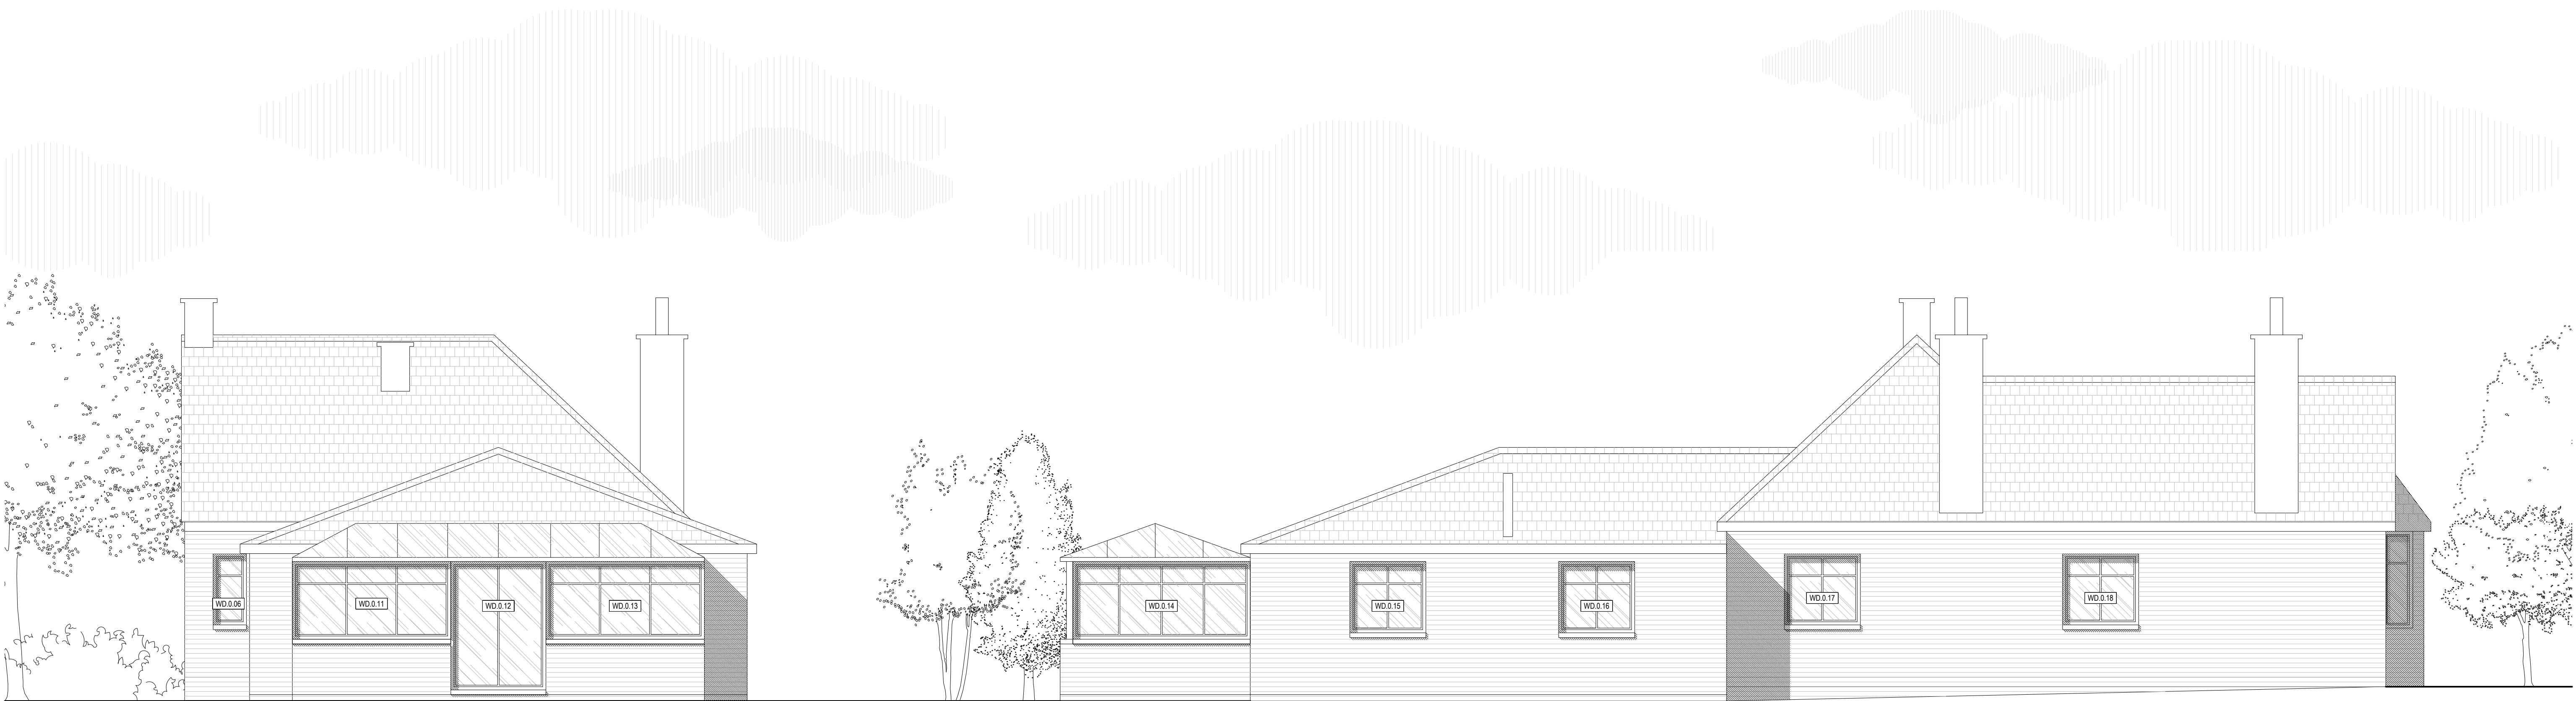


1 SOUTH (FRONT) ELEVATION


2 EAST ELEVATION



3 NORTH (REAR) ELEVATION

4 WEST ELEVATION

 

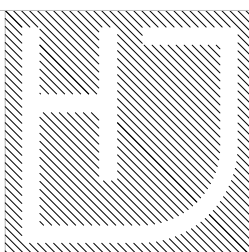drawing	Planning Application: Elevations: North, East, South and West Elevations as Existing			 architects Studio 316 Screenworks 22 Highbury Grove London N5 2EF t: +44 (0) 74 4579 3900 e: info@hjarchitecture.co.uk w: www.hjarchitecture.co.uk This drawing and design is for use solely in connection with the project described below. The drawing and the design is the copyright of H and J architecture and must not be reissued, loaned or copied without written consent. All dimensions and setting out to be checked on site before construction. Do not scale from this drawing. The drawing is to be read in conjunction with all other information relevant to the project. Any apparent discrepancy to be brought to the attention of the architect.
drawing number	2515-PA-EL-01	revision	-	
status				
scale	1:50	size	A1	
project	15 Malvina Avenue			