


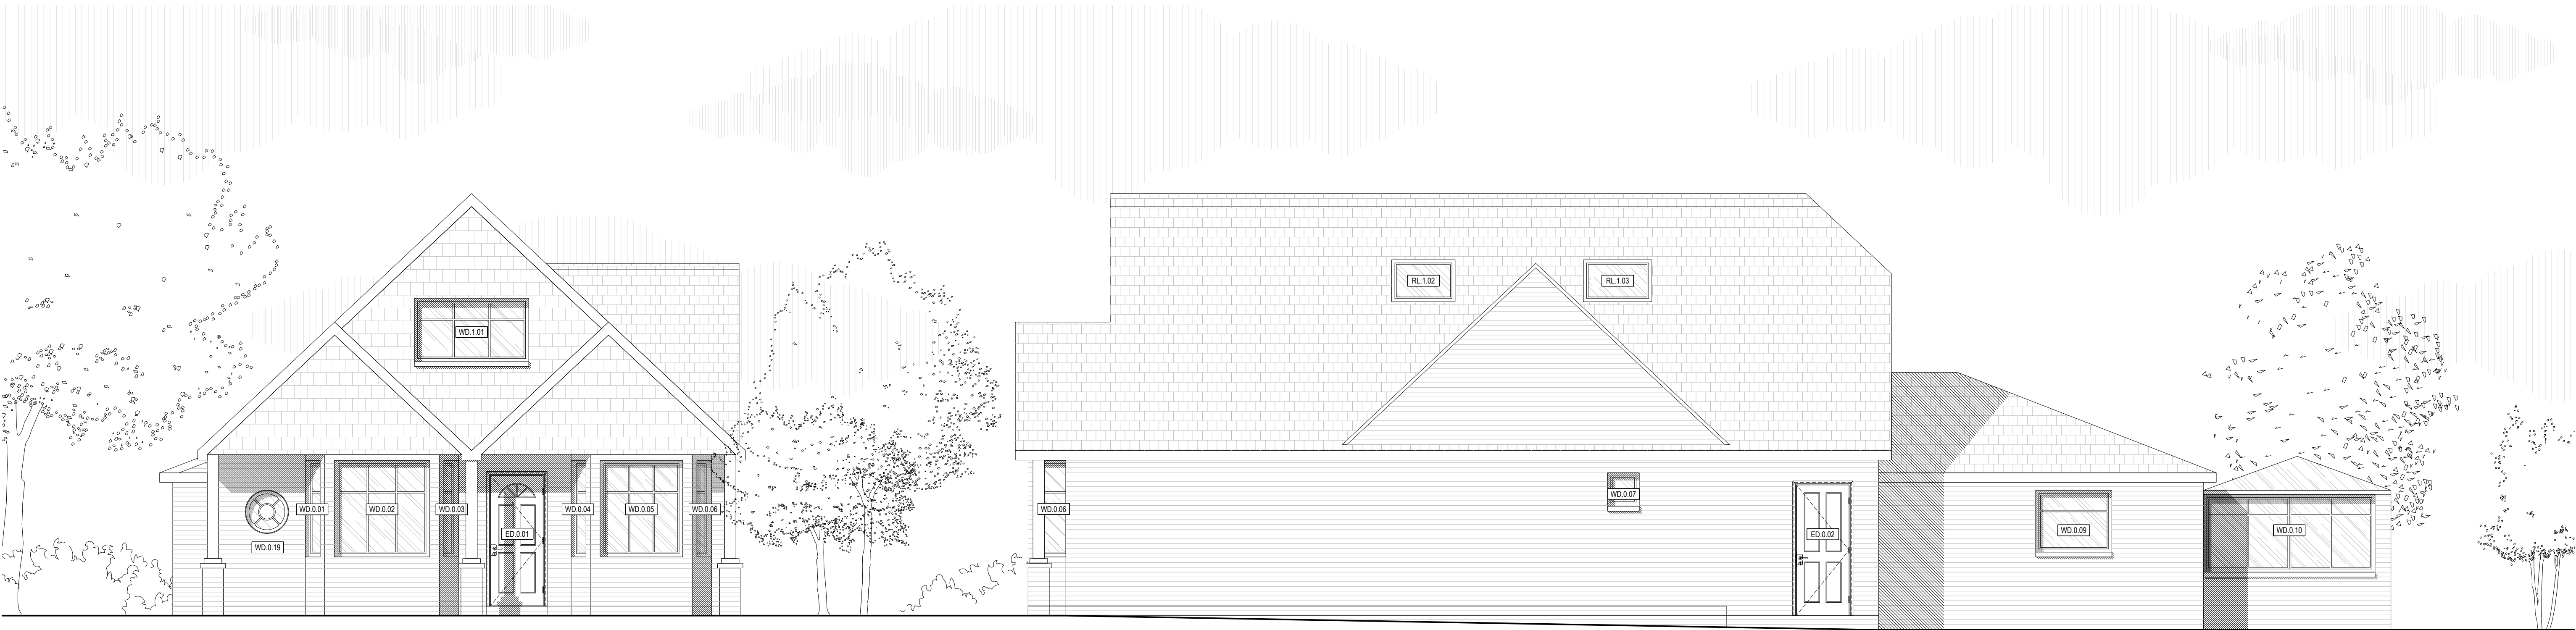


1 SOUTH (FRONT) ELEVATION


2 EAST ELEVATION



3 NORTH (REAR) ELEVATION

4 WEST ELEVATION

 

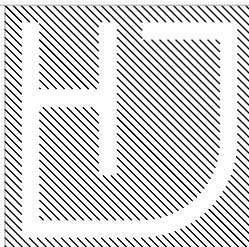CENTRAL COLUMN ADDED	A	drawing		 architects
	13.04.25	Planning Application:		
	DAF	Elevations:		
	North, East, South and West Elevations as Proposed			
	drawing number	revision	Studio 316 Screenworks 22 Highbury Grove London N5 2EF t: +44 (0) 74 4579 3900 e: info@hjarchitecture.co.uk w: www.hjarchitecture.co.uk	
	2515-PA-EL-11	A		
	status	Planning		
	scale	size		
	1:50	A1		
	project	15 Malvina Avenue		This drawing and design is for use solely in connection with the project described below. The drawing and the design is the copyright of H and J architecture and must not be reissued, loaned or copied without written consent. All dimensions and setting out to be checked on site before construction. Do not scale from this drawing. The drawing is to be read in conjunction with all other information relevant to the project. Any apparent discrepancy to be brought to the attention of the architect.