


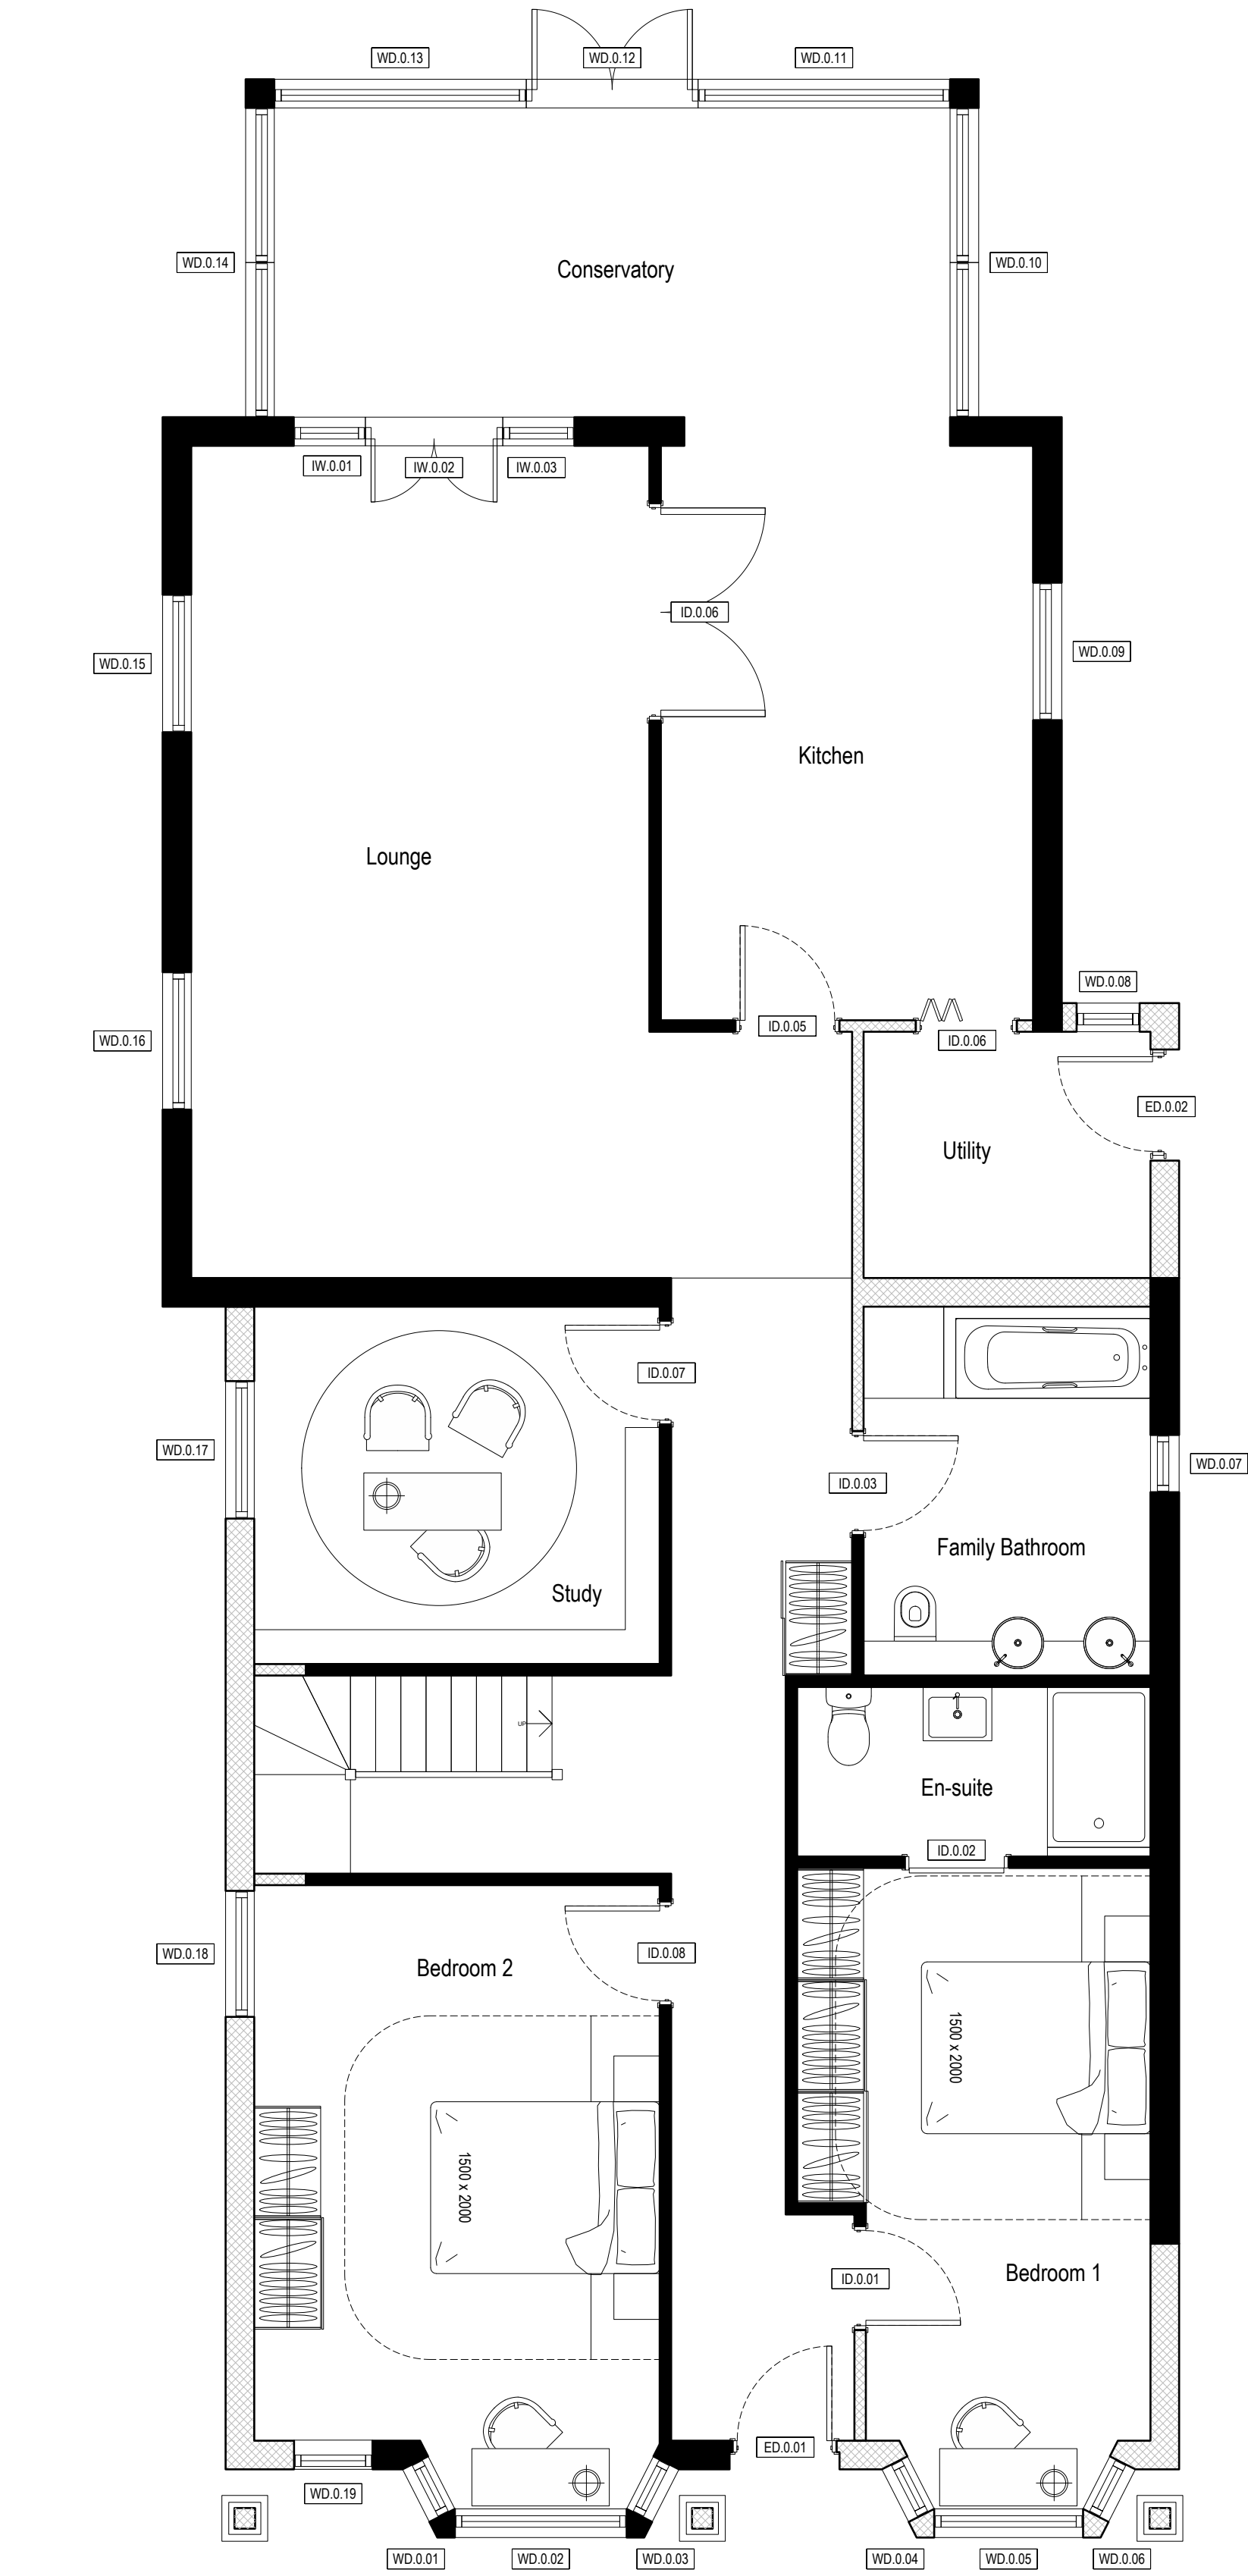
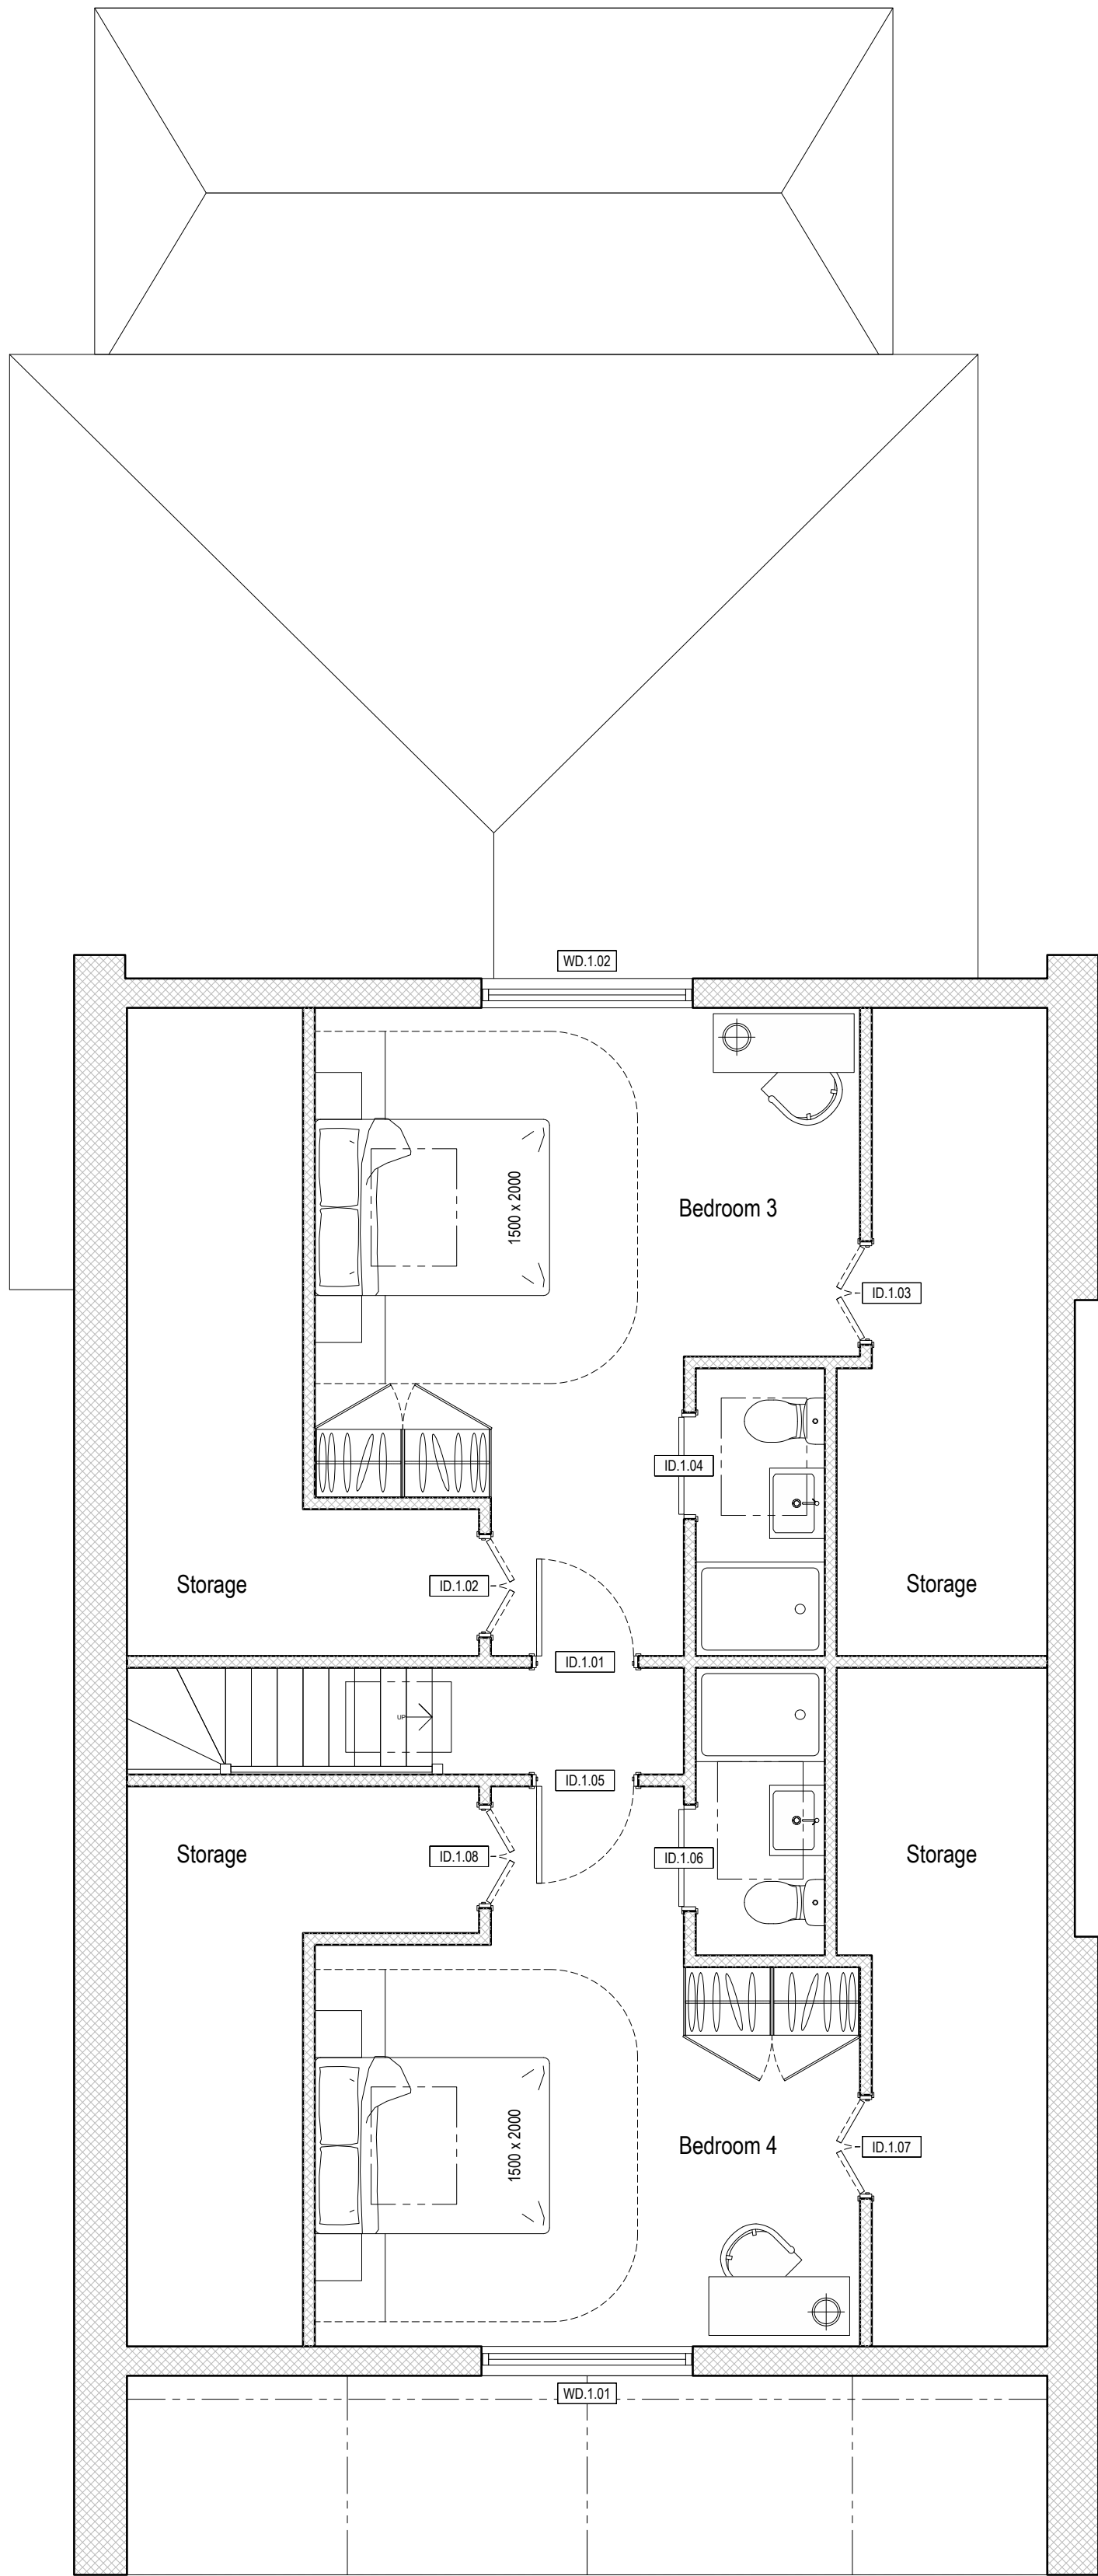


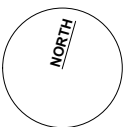


1 GROUND FLOOR PLAN

 

2 FIRST FLOOR PLAN

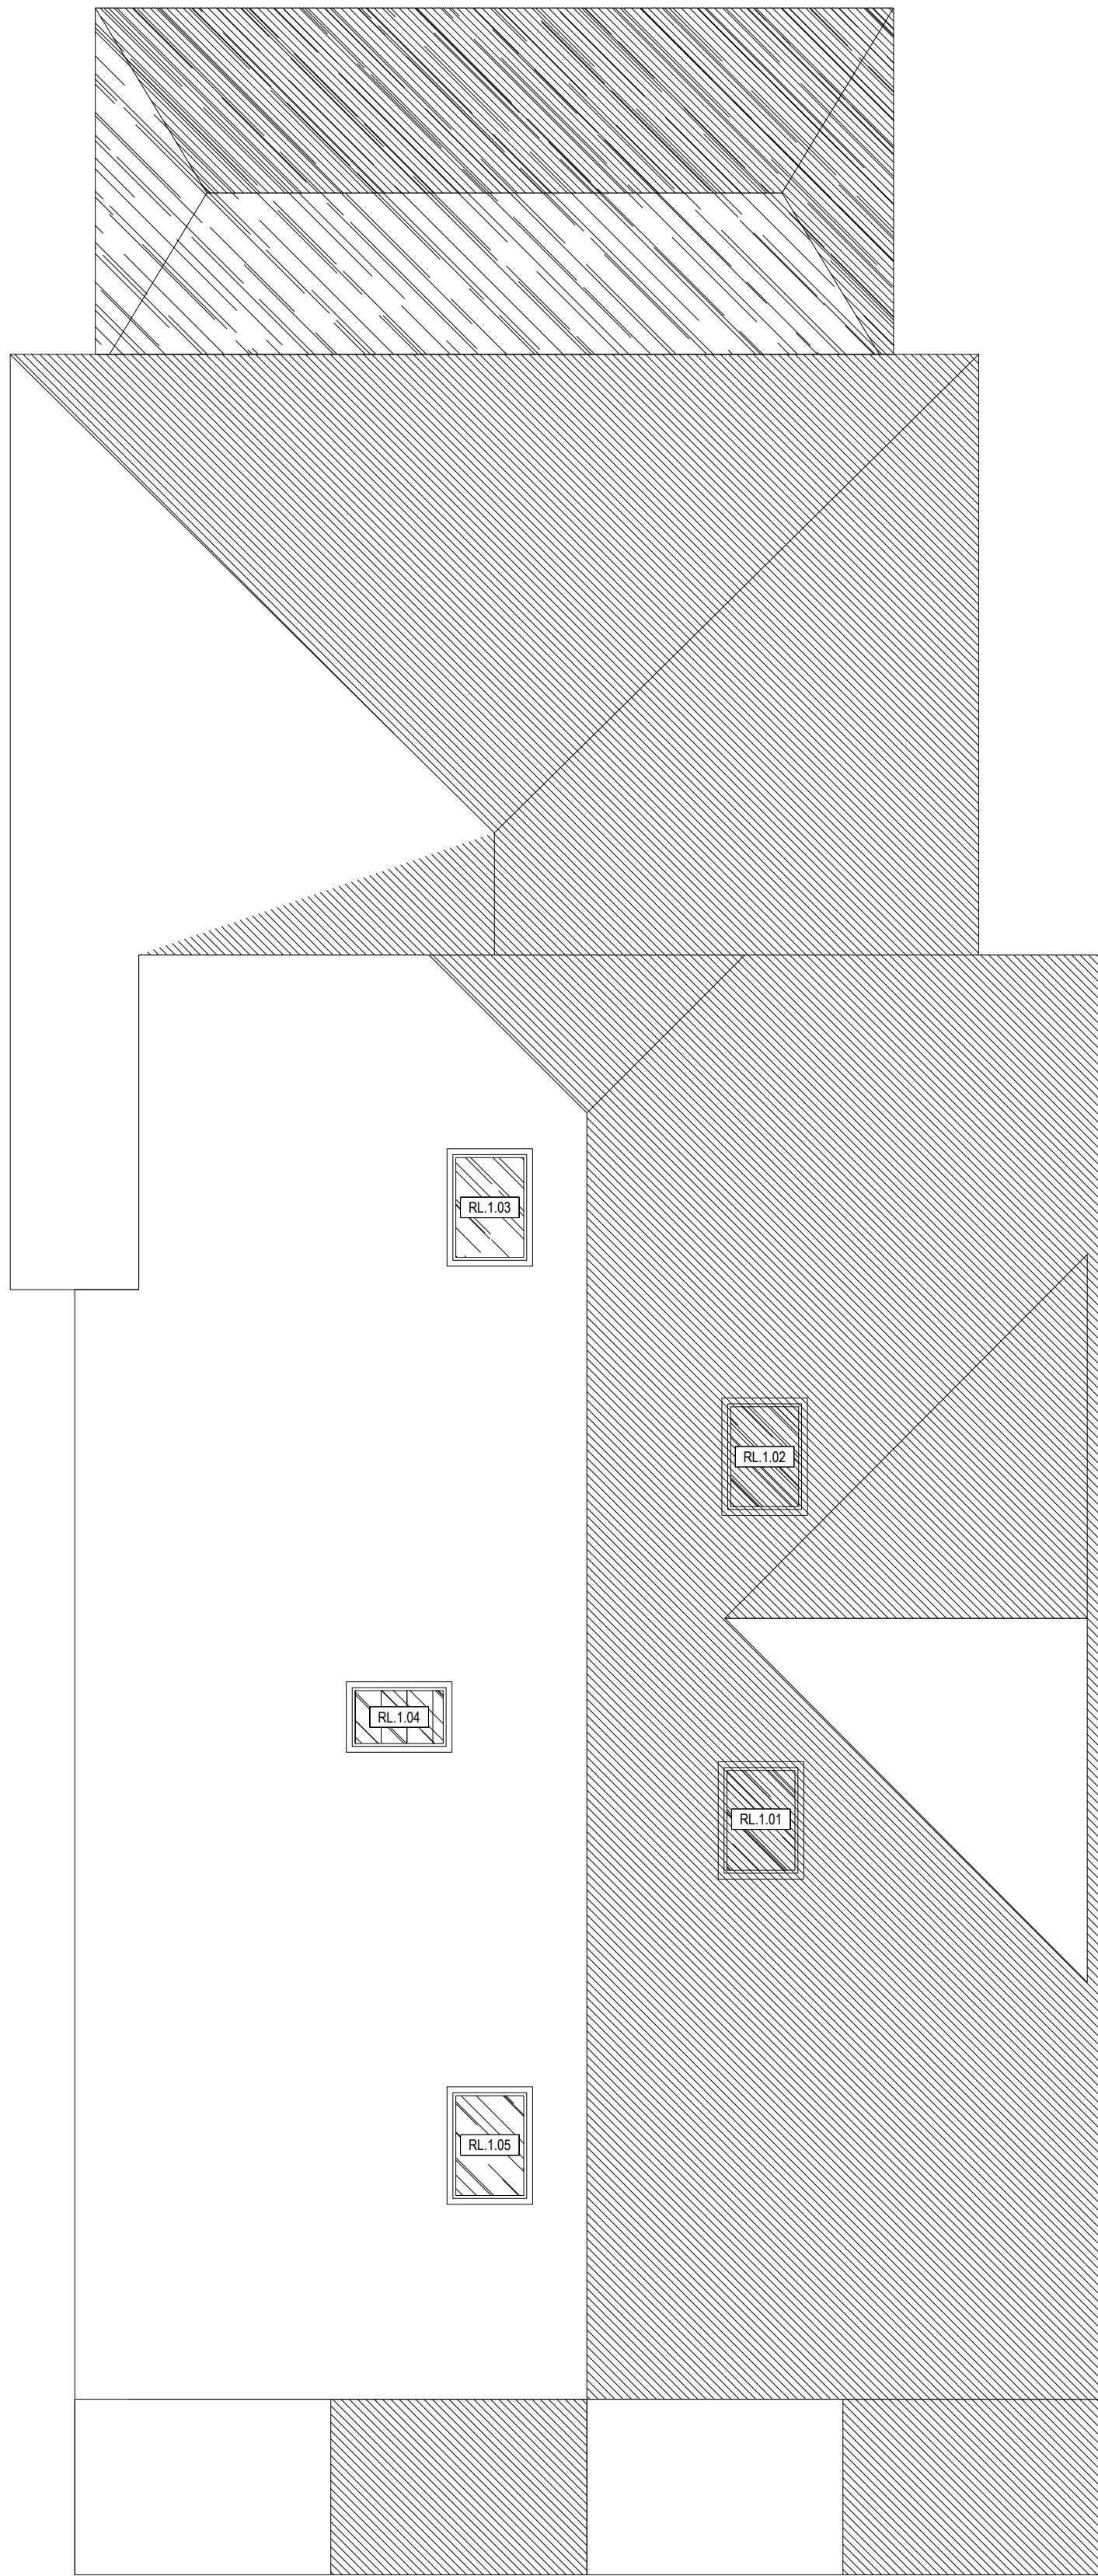

3 ROOF PLAN

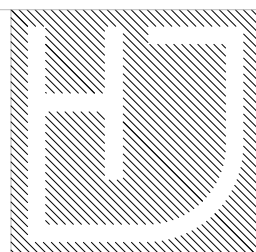CENTRAL COLUMN ADDED	A	drawing	Planning Application:			architects
	13.04.25	Plans:	Ground Floor, Loft and Roof Plans			
	DAF	as Proposed				
	drawing number		revision			
	2515-PA-PL-11		A	Studio 316 Screenworks 22 Highbury Grove London N5 2EF		
	status		Planning			
	scale		size			
	1:50		A1	t: +44 (0) 74 4579 3900 e: info@hjarchitecture.co.uk w: www.hjarchitecture.co.uk		
	project		15 Malvina Avenue			
			This drawing and design is for use solely in connection with the project described below. The drawing and the design is the copyright of H and J architecture and must not be reissued, loaned or copied without written consent. All dimensions and setting out to be checked on site before construction. Do not scale from this drawing. The drawing is to be read in conjunction with all other information relevant to the project. Any apparent discrepancy to be brought to the attention of the architect.			