
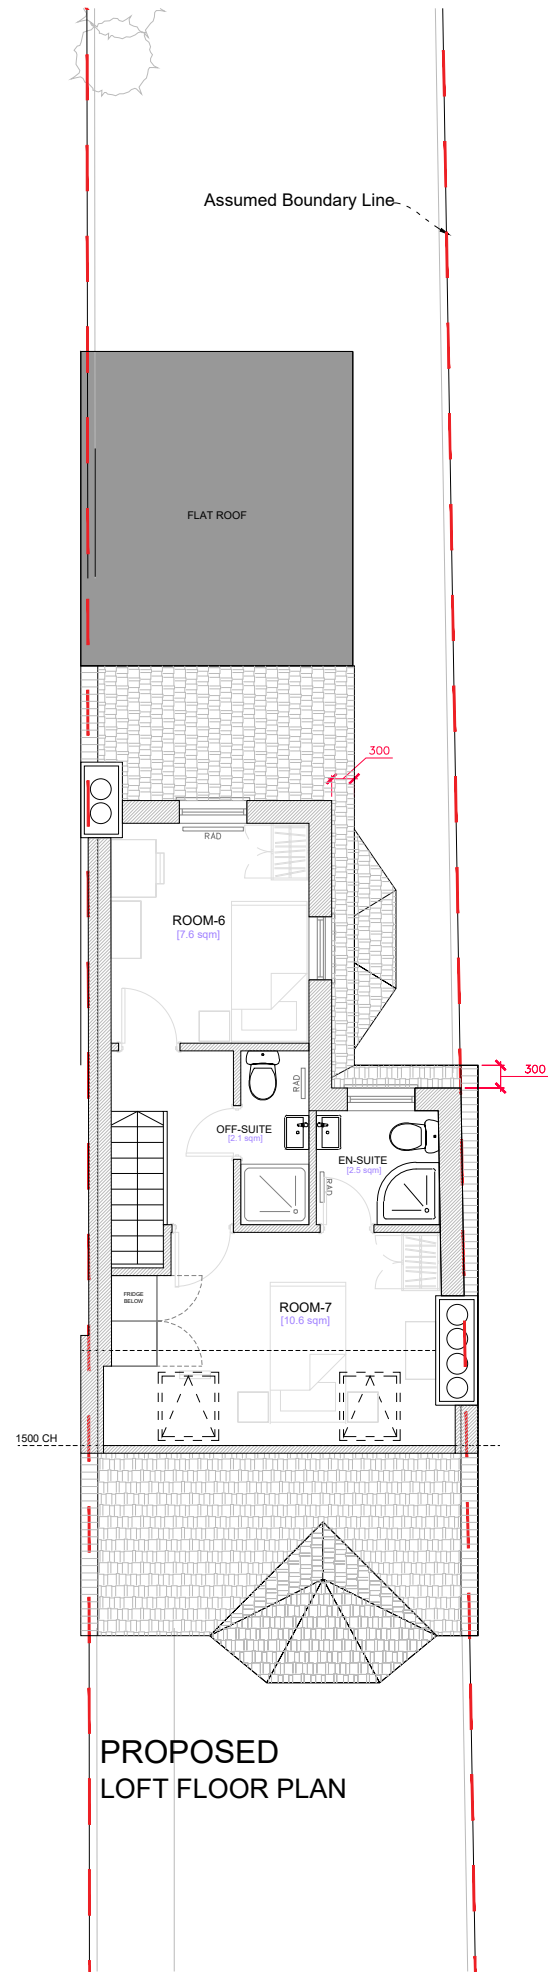
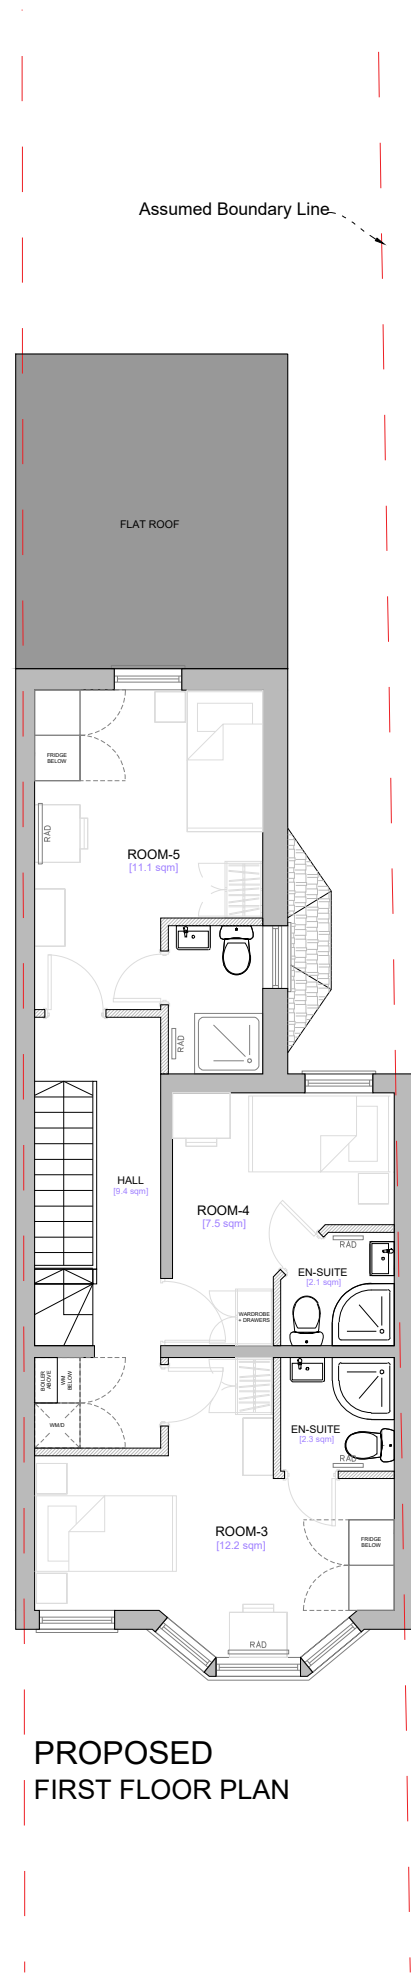


NOTE: This drawing is the copyright of the company and must not be reproduced or used without permission. Annotated dimensions are to be taken in preference to scaled dimensions and site dimensions must be checked before work commences.

This drawing is for illustrative purposes only. All drawings must be reviewed and approved by contractor, builder, engineers, including structural, electricians, fire engineers, professionals and officers for buildability, stability, planning, regulations and safety.

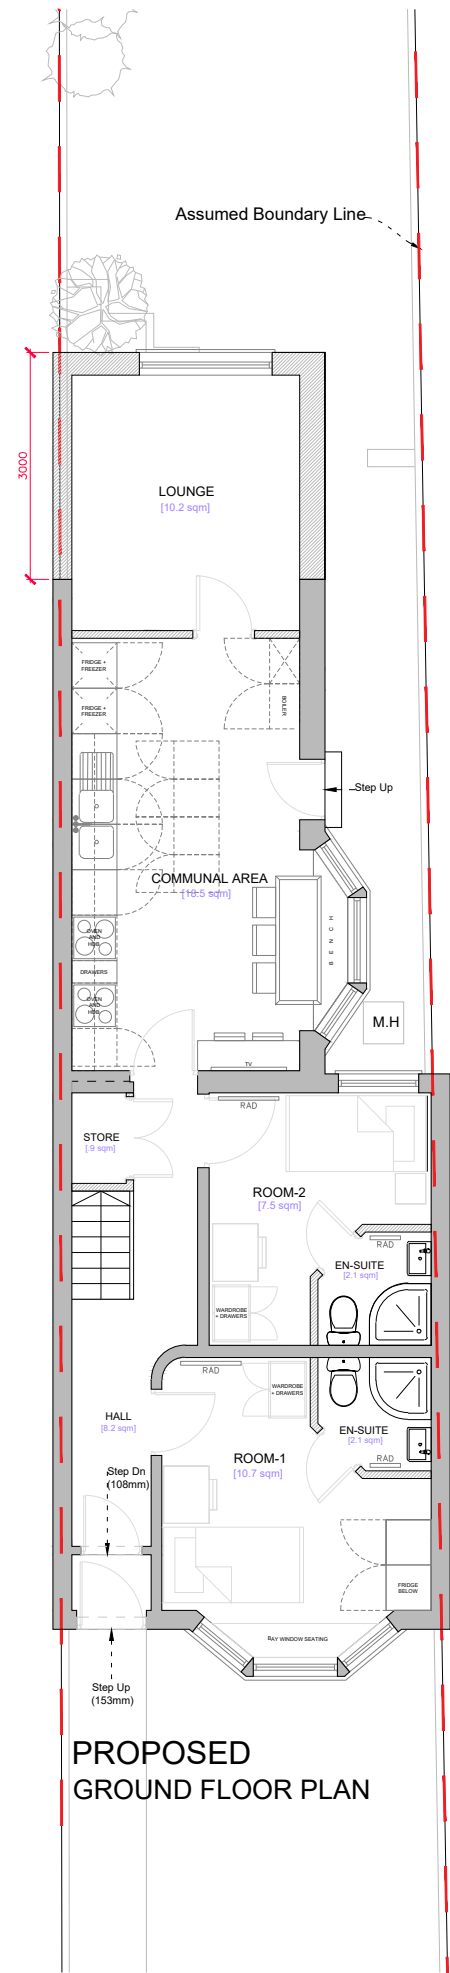

Project Name		50 Whitehill Road GRAVESEND DA12 5PG	
Sheet Title :		Proposed Floor Plans	
Project Title:		Proposed HMO	REV 01
Date:	07/08/26	Meters Scale: 1:100@ A3	
Drawn by: MAN		Client	
Checked by MAN			