


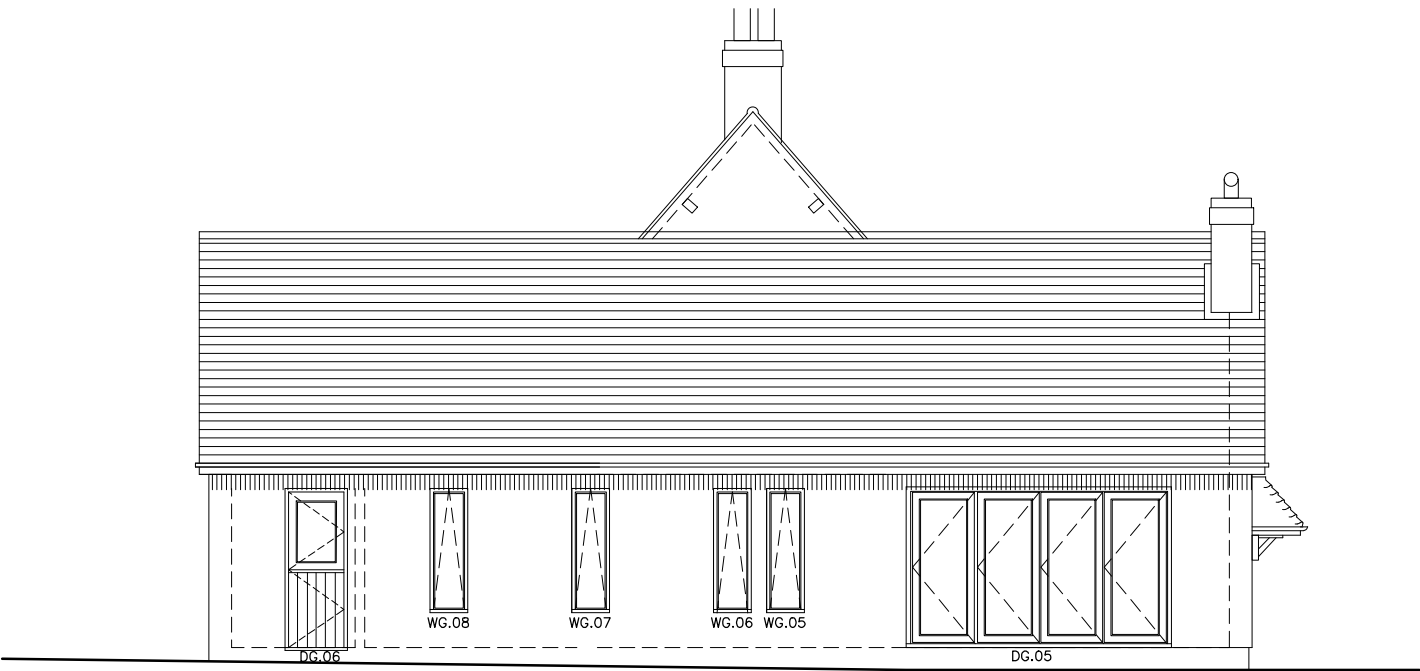

EXISTING
WEST (SIDE) ELEVATION
As permission 2021/0663



EXISTING
EAST (SIDE) ELEVATION
As permission 2021/0663

Rev C – Issued Planning re–submission. – 08.08.2023
Rev A – Issued for planning – 28.04.2023



GARDENERS COTTAGE, THE RIDGEWAY,
SHORNE, DA12 3LB

PROPOSED REPOSITION DOUBLE GARAGE

EXISTING WEST & EAST ELEVATIONS

SCALE	1:100 @ A3		
DATE	MAR 2021	DRAWN BY	P.O.
CLIENT			
DRAWING NO.	717 – 21		REV. C

OLSON DESIGN GROUP
INTERIOR & ARCHITECTURAL DESIGN

ISLAND VIEW, 23 HAMPTON PIER AVE
HERNE BAY KENT CT6 8EW
pennyolson7@hotmail.com
07788972736