


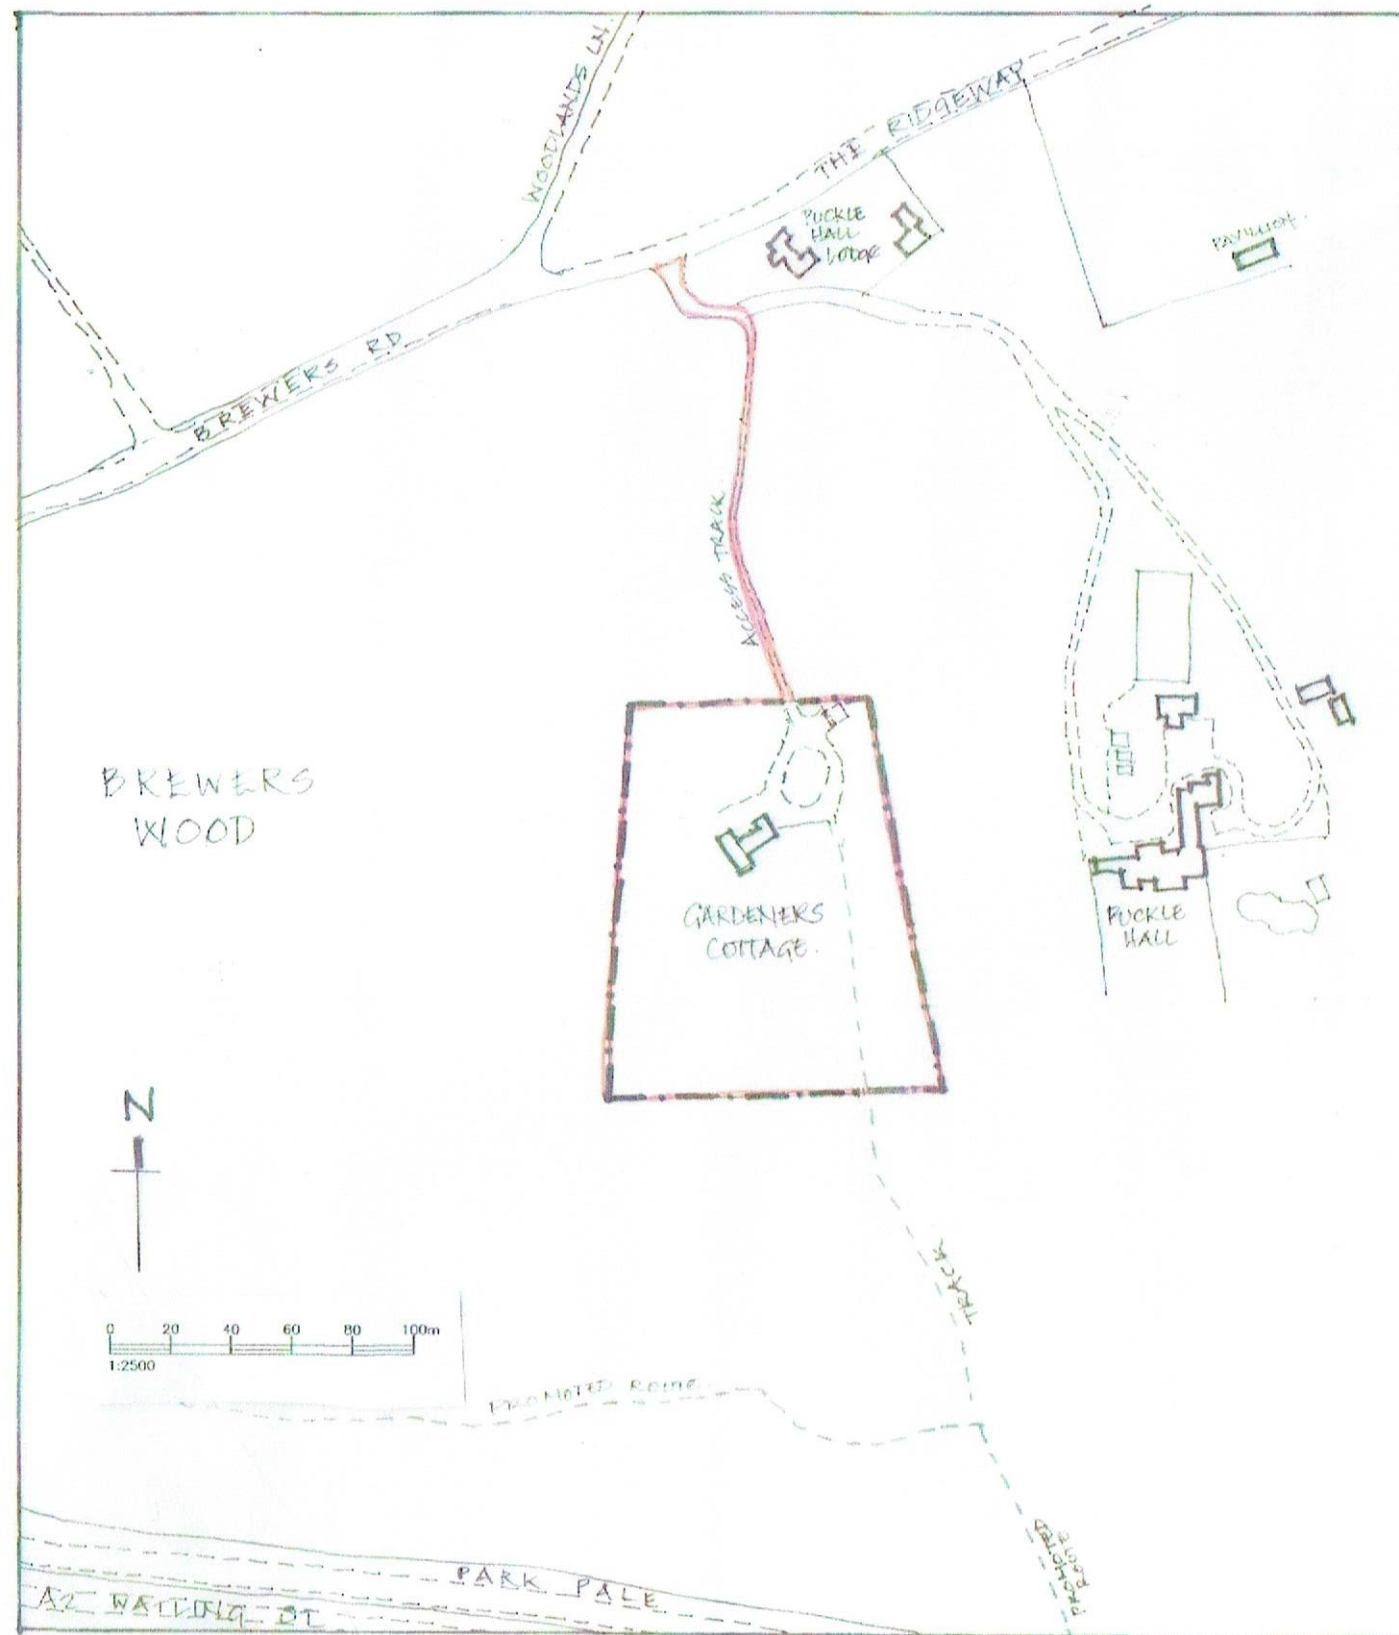

LOCATION PLAN.
SCALE 1:2500 @ A3



PROPOSED
SITE PLAN.
SCALE 1:500
@ A3

REV C - ISSUED FOR PLANNING RE-SUB - 08.08.2023
REV A - ISSUED FOR PLANNING - 28.04.2023

GARDENERS COTTAGE, THE RIDGEWAY,
SHORNE, DA12 3LB

PROPOSED REPOSITION DOUBLE GARAGE.

LOCATION AND SITE PLANS

SCALE 1:2500 & 1:500 @ A3

DATE MAR 2021 DRAWN BY P.O.

CLIENT

DRAWING NO. 717 - 22 REV. C

OLSON DESIGN GROUP
INTERIOR & ARCHITECTURAL DESIGN

ISLAND VIEW, 23 HAMPTON PIER AVE
HERNE BAY KENT CT6 8EW
pennyolson7@hotmail.com
07788972736