


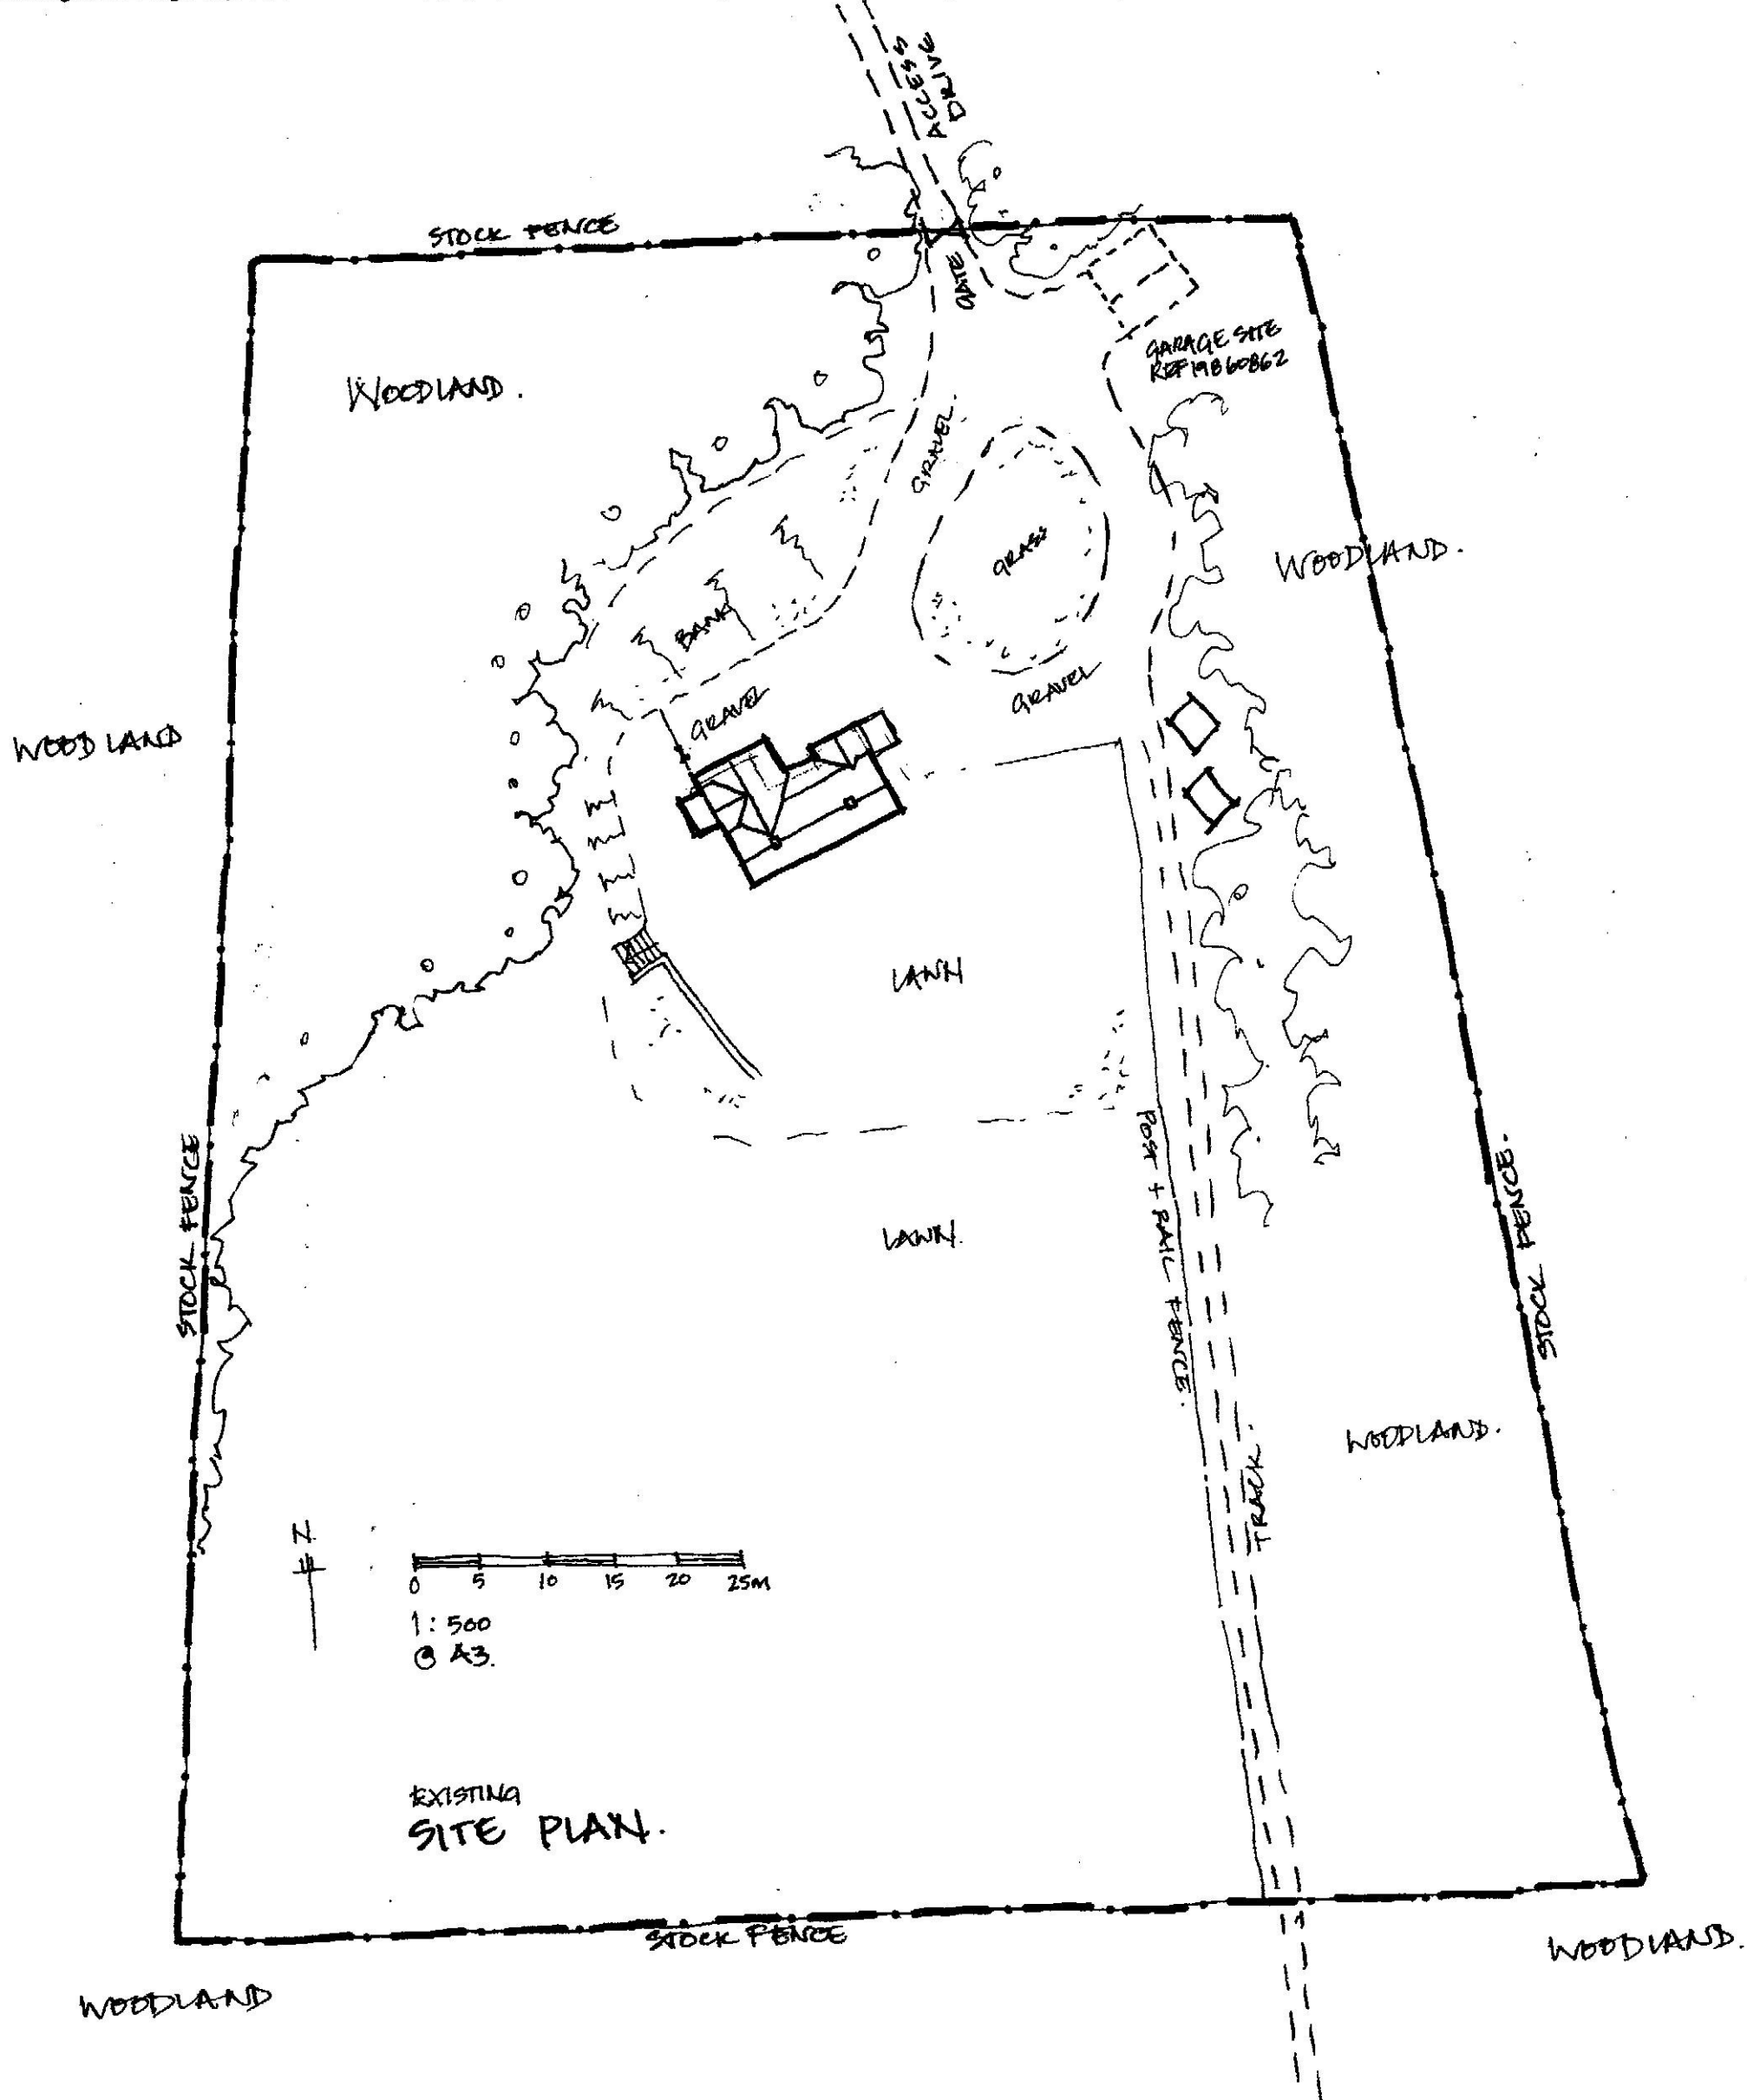

0 5m 50m
1:500

REV A. ISSUED FOR PLANNING RE-SUB. 08.08.2023

GARDENERS COTTAGE, THE RIDGEWAY,
SHORNE, DA12 3LB

DEMOLITION OF NORTH EXTENSION TO CREATE WEST SIDE EXTENSION,
NEW ENTRANCE & FIRST FLOOR EAST EXTENSION

EXISTING SITE PLAN

SCALE	1:500 • A3		
DATE	May 2021	DRAWN BY	P.O.
CLIENT			
DRAWING NO.	717 - 11		REV. A

OLSON DESIGN GROUP
INTERIOR & ARCHITECTURAL DESIGN

ISLAND VIEW, 23 HAMPTON PIER AVE
HERNE BAY KENT CT6 8EW
pennyolson7@hotmail.com
07788972736