
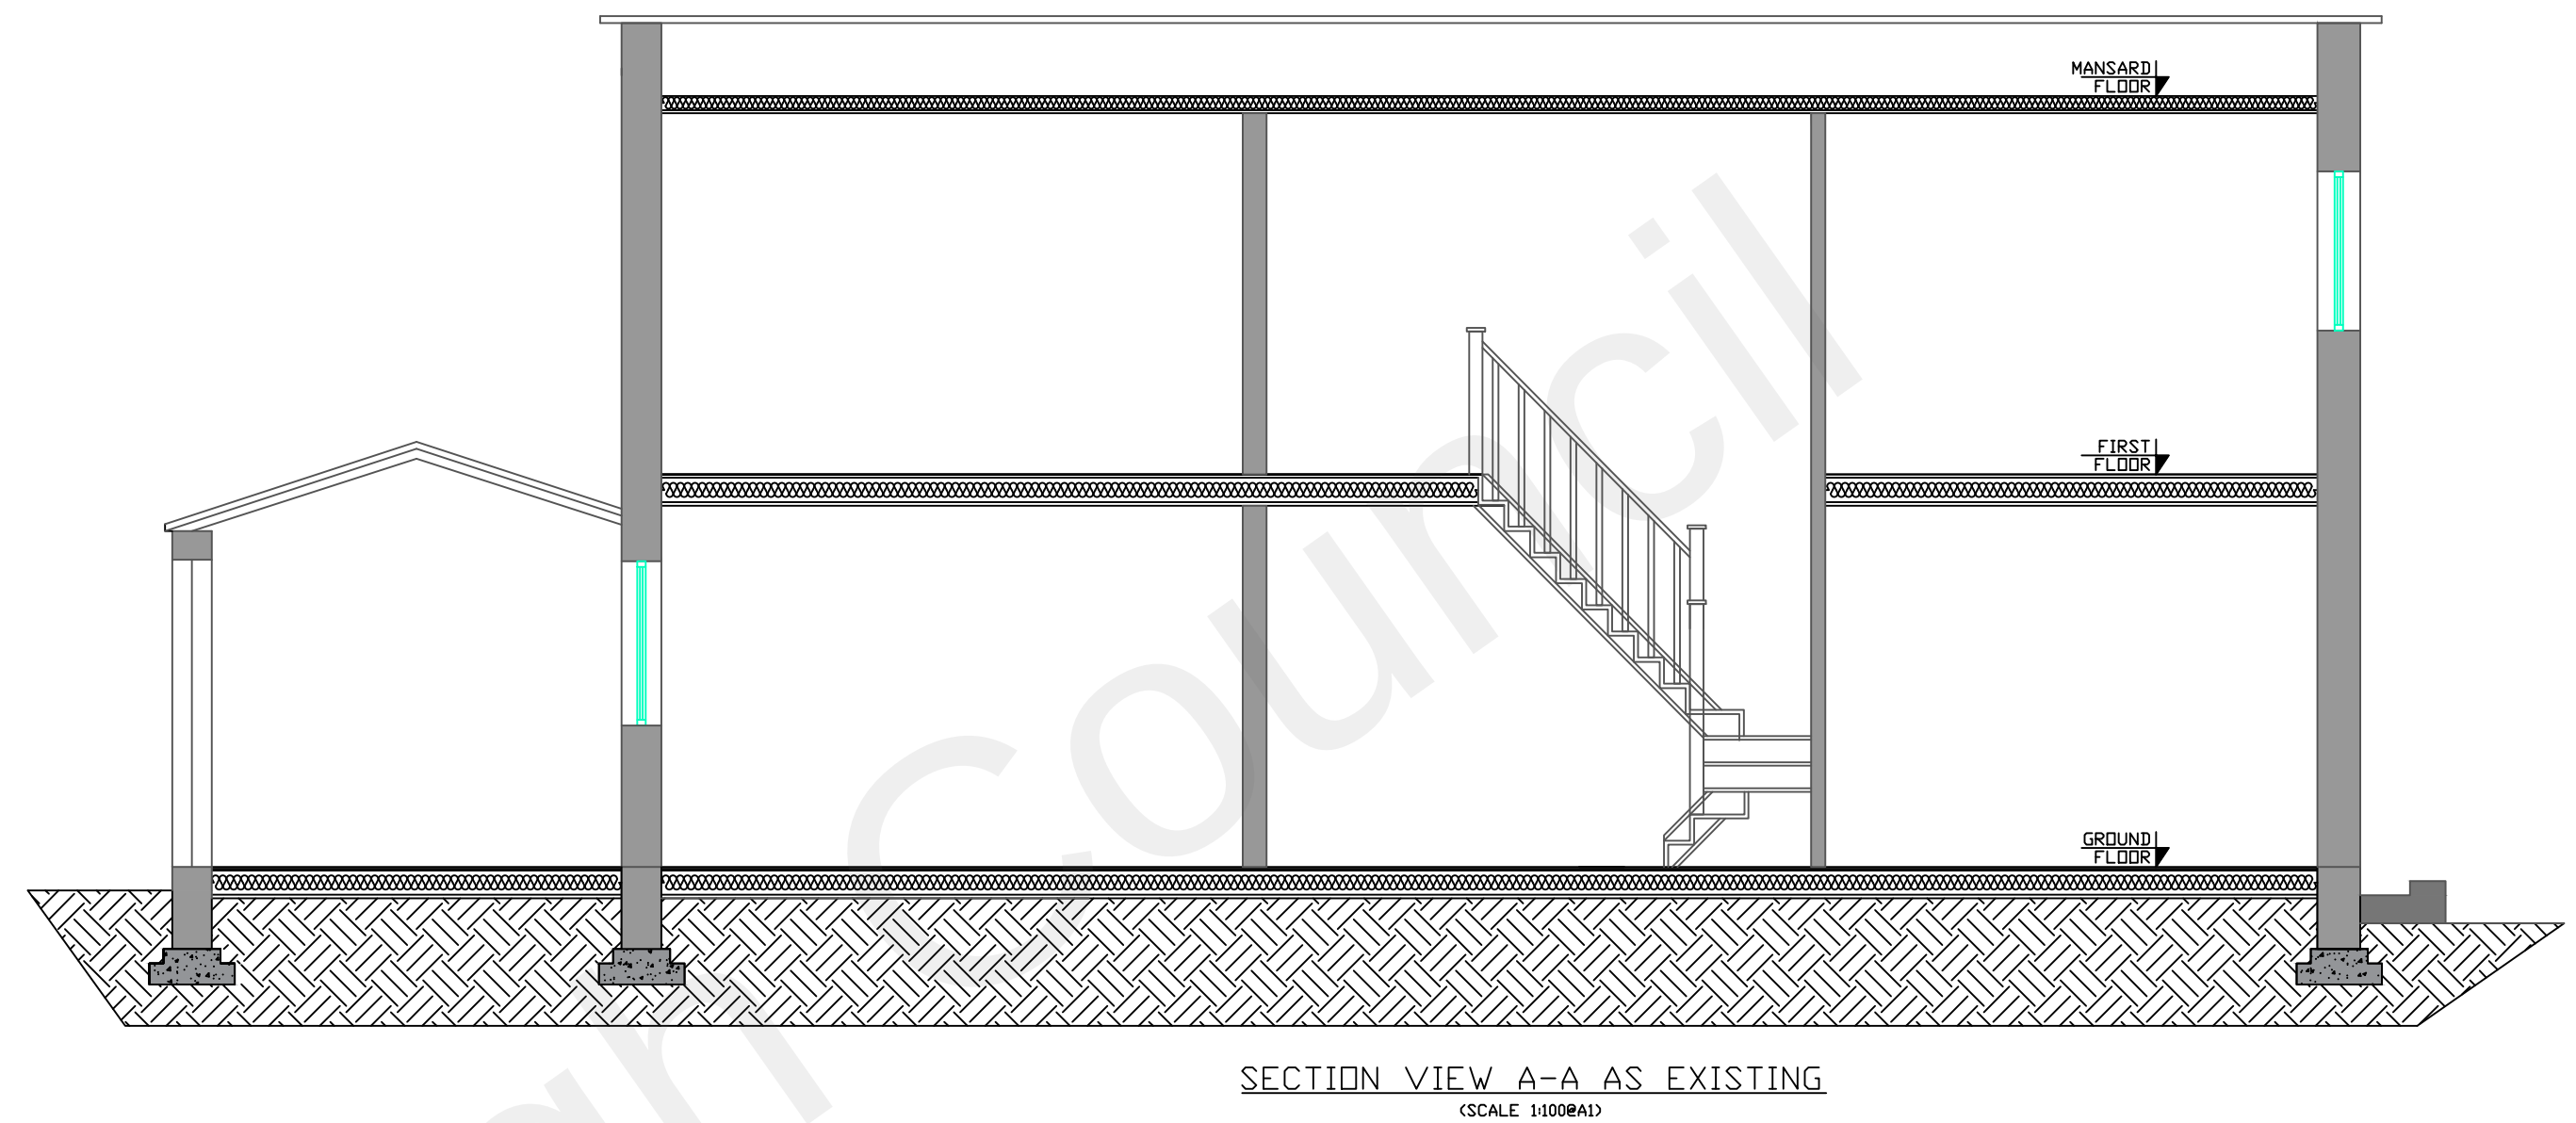


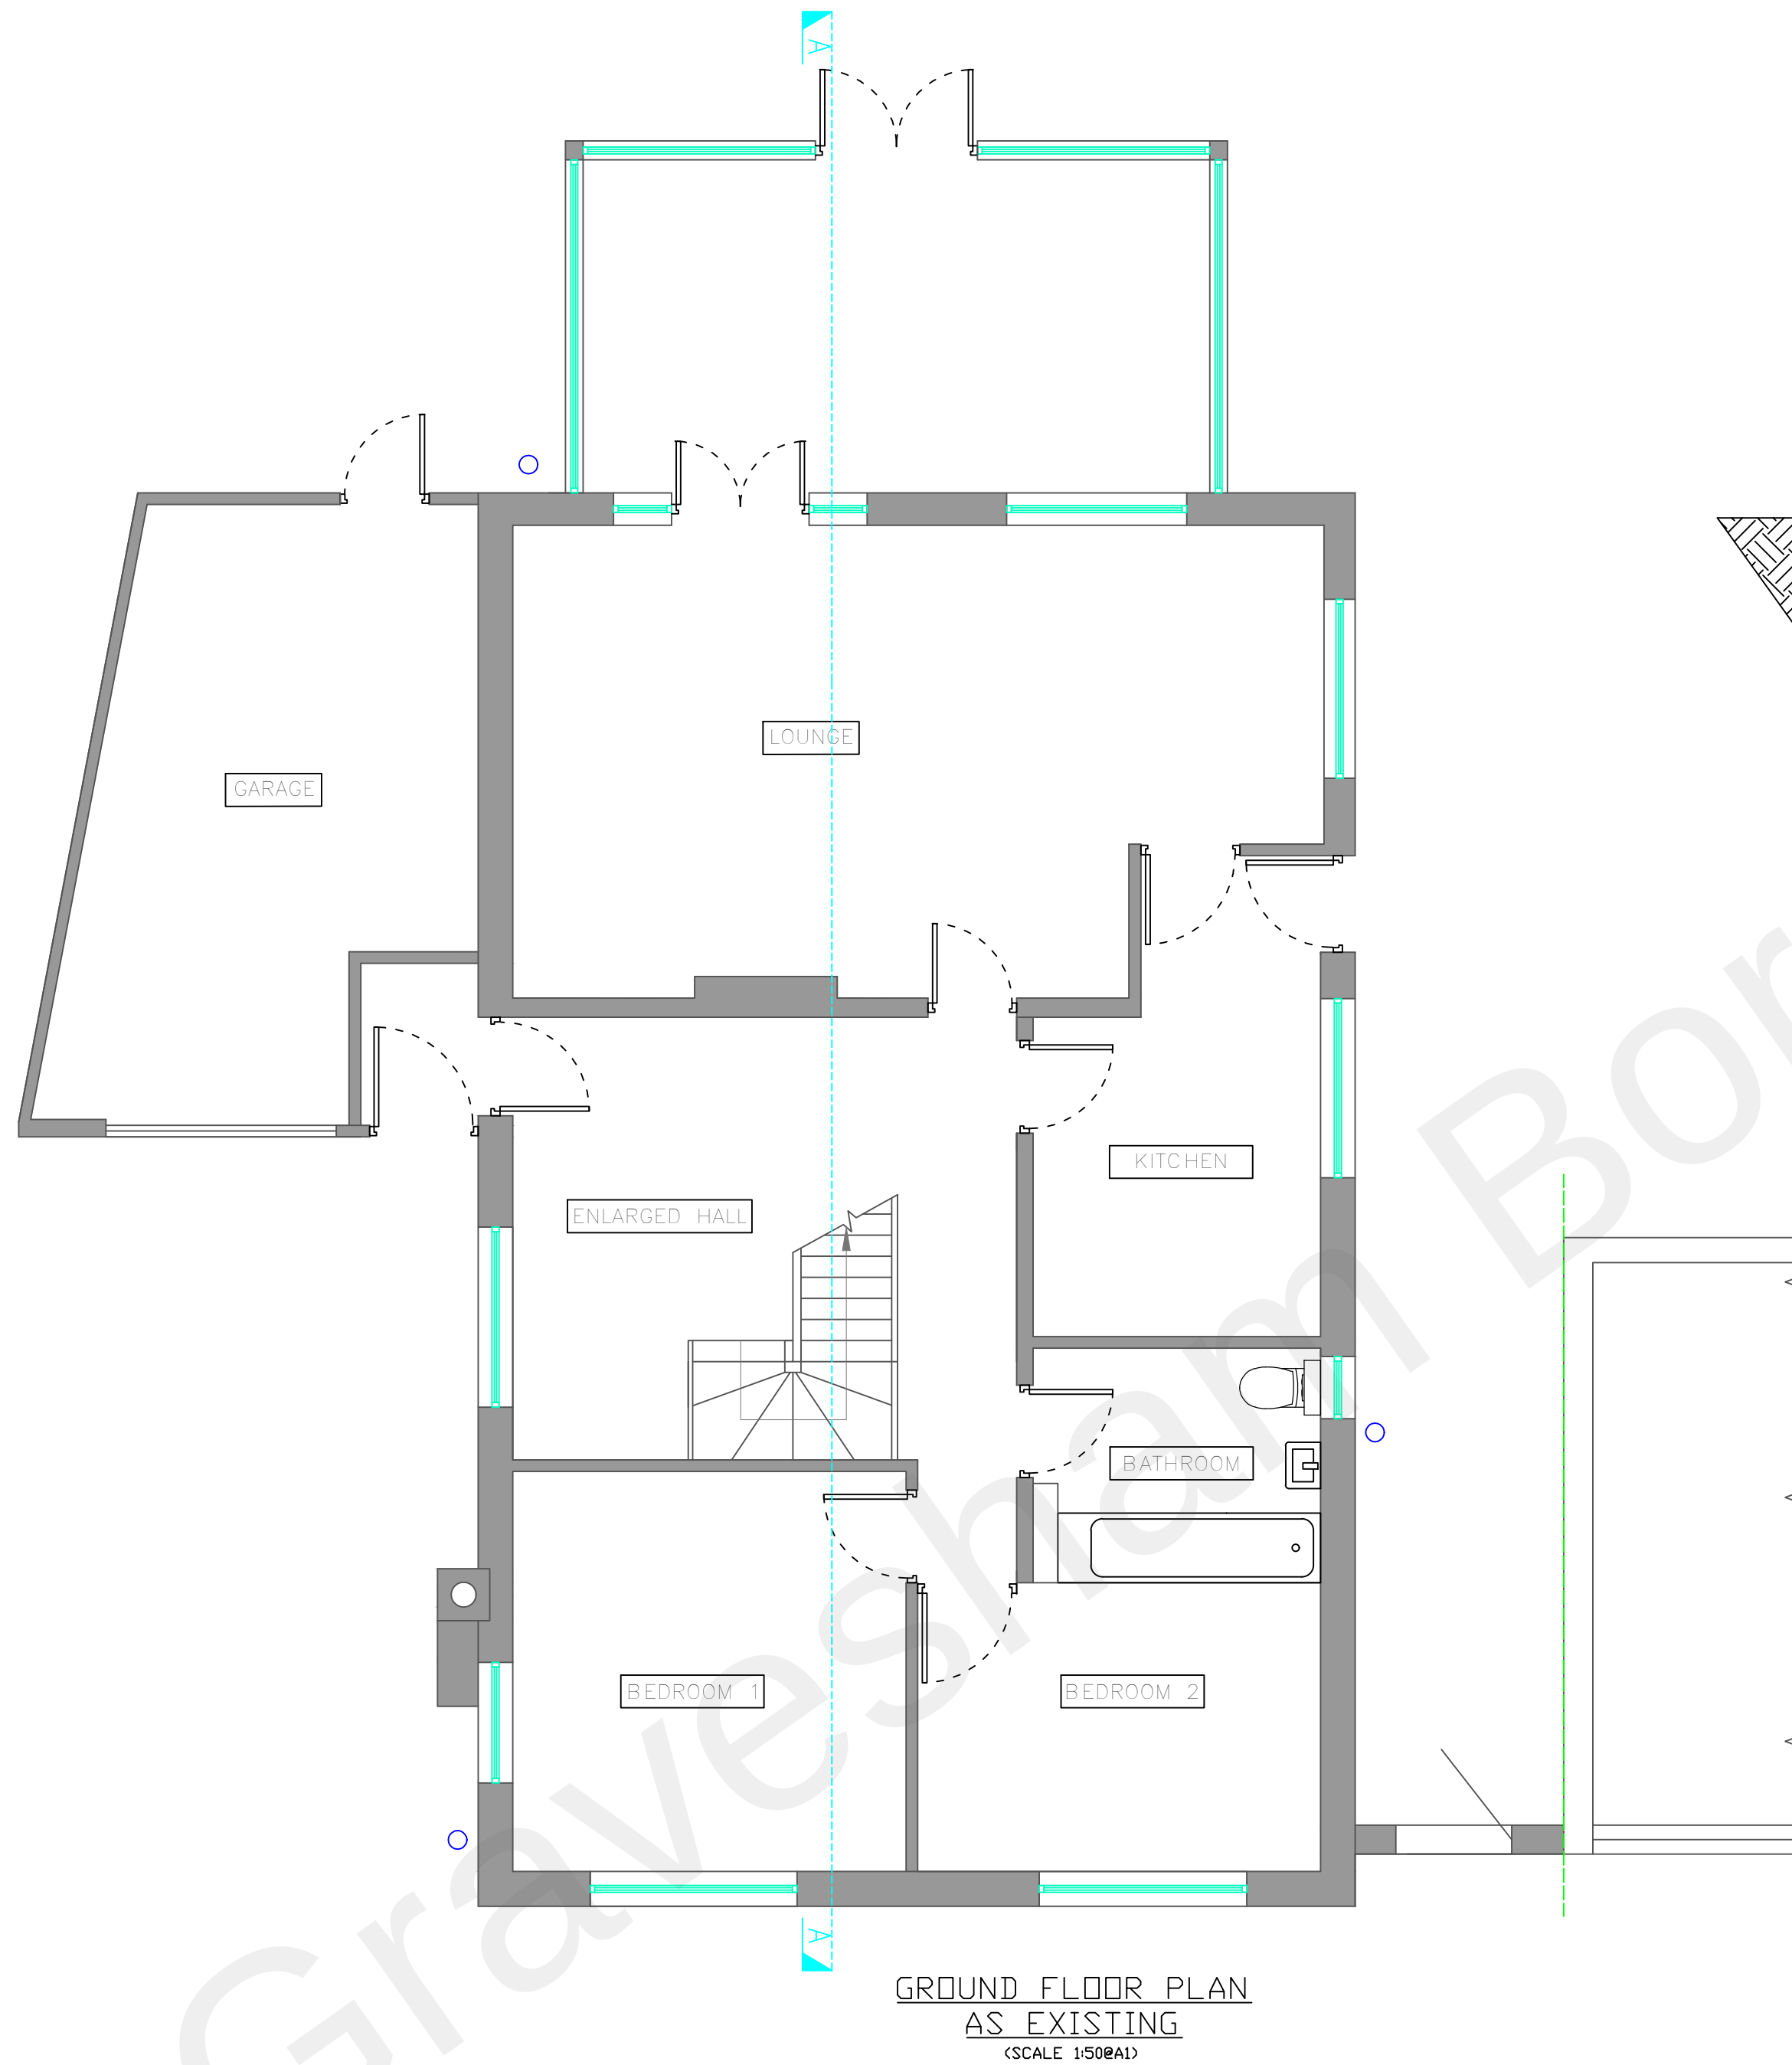

WALL KEY:


- EXISTING BRICK WALLS
- NEW 140MM LIGHT WEIGHT BLOCK 7.3N
- NEW TIMBER STUD PARTITION WALLS
- 100MM NEW INSULATION
- NEW 100MM DENSE BLOCKS 7.3N
- NEW JOIST DIRECTIONS
- EX'G JOIST DIRECTIONS
- EX'G STEEL DIRECTIONS

LEGEND:

- SMOKE DETECTOR (NOTE 1)
- HEAT DETECTOR (NOTE 1)
- CO DETECTOR

1. SMOKE, CO AND HEAT DETECTORS MAINS OPERATED WITH MIN. 3 HOURS BATTERY BACKUP. SOUNDERS SHALL BE THE SAME TYPE AS THE REMINDER OF THE BUILDING AND EMIT THE SAME SIGNAL. AUDIBILITY TO BE NOT LESS THAN 65DB (75DB IN SLEEPING RISKS).

CONTRACTOR TO PROVIDE ADEQUATE TEMPORARY SUPPORT PRIOR REMOVALS LOAD BEARING WALLS OR EX'G BEAMS

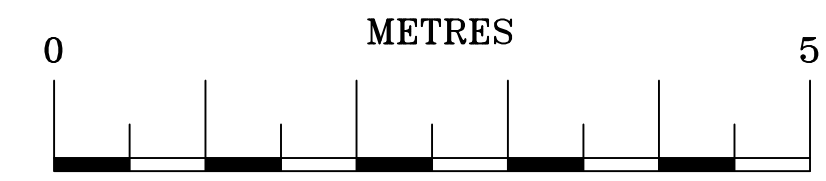

THIS DRAWING IS THE PROPERTY OF AR. DESIGN AND MUST NOT BE COPIED OR REPRODUCED EXCEPT WITH THEIR EXPRESS PERMISSION, NOR MAY THE DESIGN OR ANY INFORMATION SHOWN THEREON BE DISCLOSED TO ANY THIRD PARTY. WE WILL NOT BE RESPONSIBLE FOR OTHER CONTRACTUAL DIMENSIONS. © THIS DRAWING IS COPYRIGHT

REV:	AMENDMENT:	BY:	DATE:
------	------------	-----	-------

TITLE: GROUND FLOOR PLAN, SECTION VIEW A-A AS EXISTING

SITE ADDRESS: 66 MILTON HALL ROAD, DA12 1QW

JOB No. 20101	CLIENT: DMITRIJUS ZATURSKIS
SCALE: 1:50 @ A1	DWG SHEET: A01
DWG No. A01	REV: -
DRAWN BY: AR	DATE: 02/02/2022
APPROVED BY: ***	DATE: **/**/****

ARCHITECTURE, PLANNING & ENGINEERING
EMAIL: AR.DESIGN@CONSTRUCTION@GMAIL.COM
Tel: 014 2955-9396

AR Design & Construction LTD