



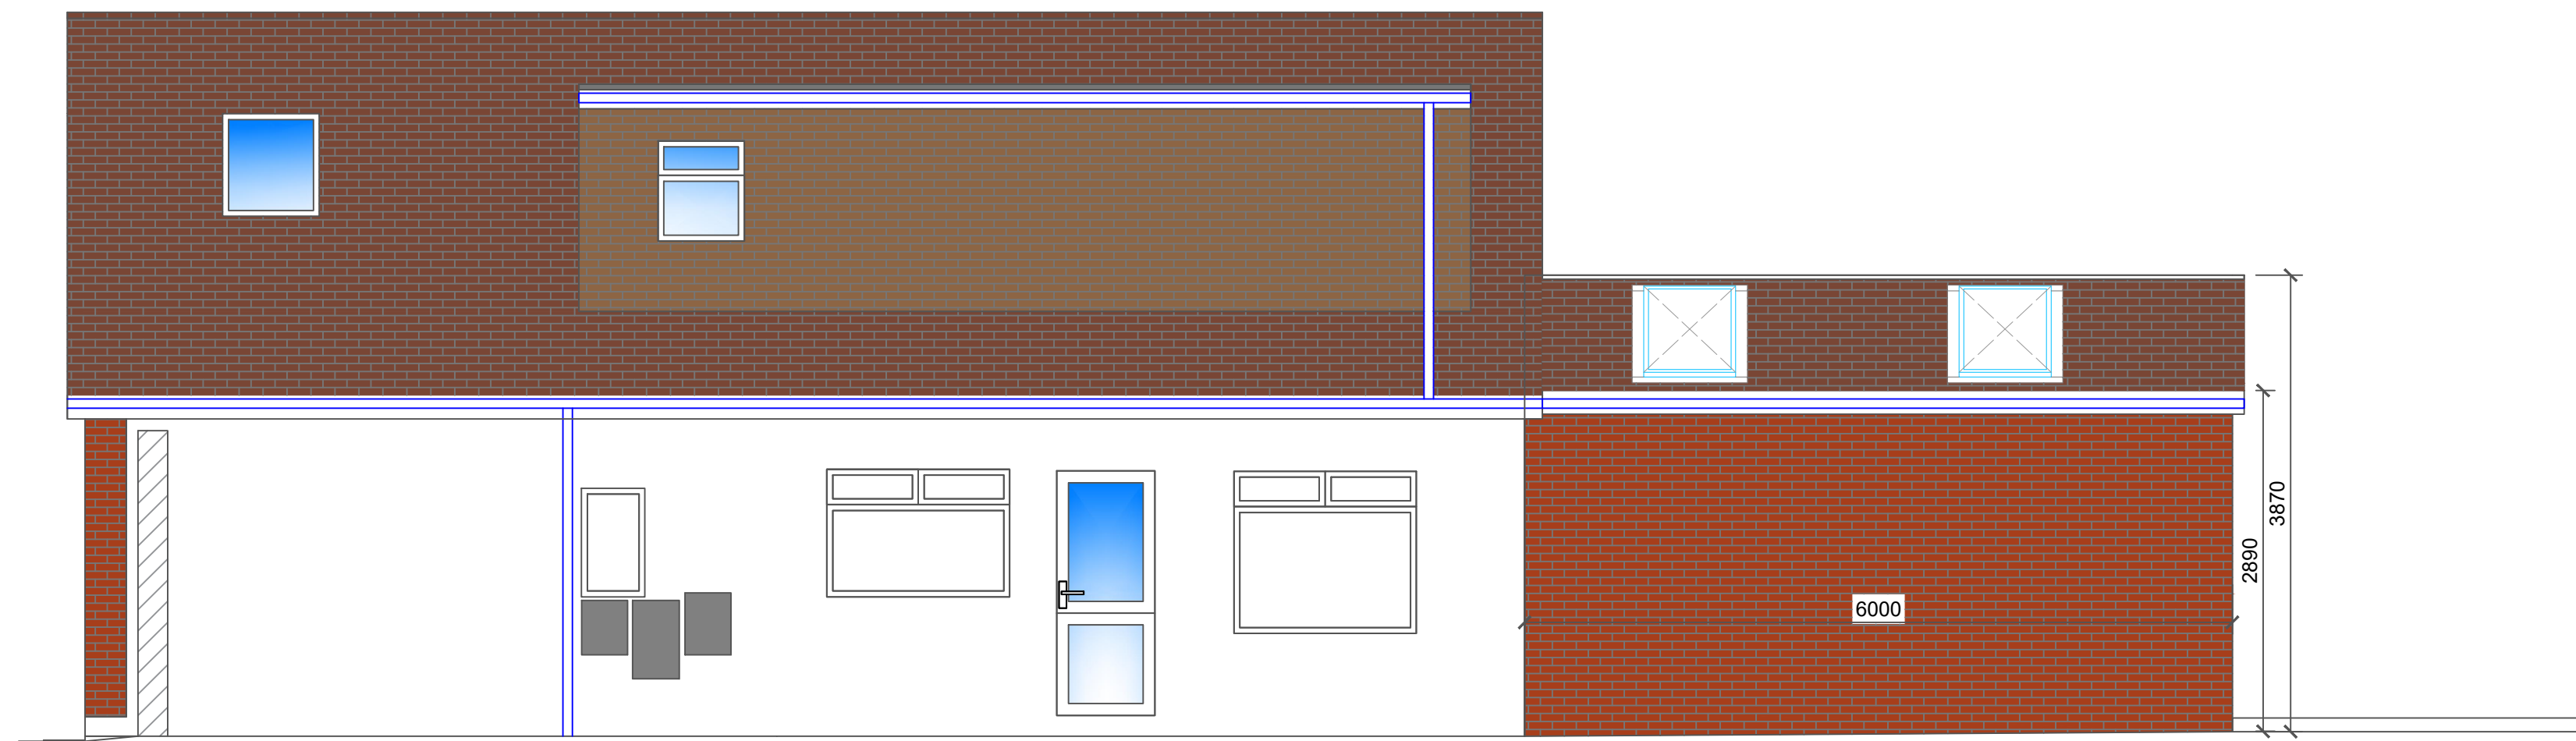

SIDE ELEVATION AS PROPOSED
(SCALE 1:50@A1)



FRONT ELEVATION AS PROPOSED
(SCALE 1:50@A1)

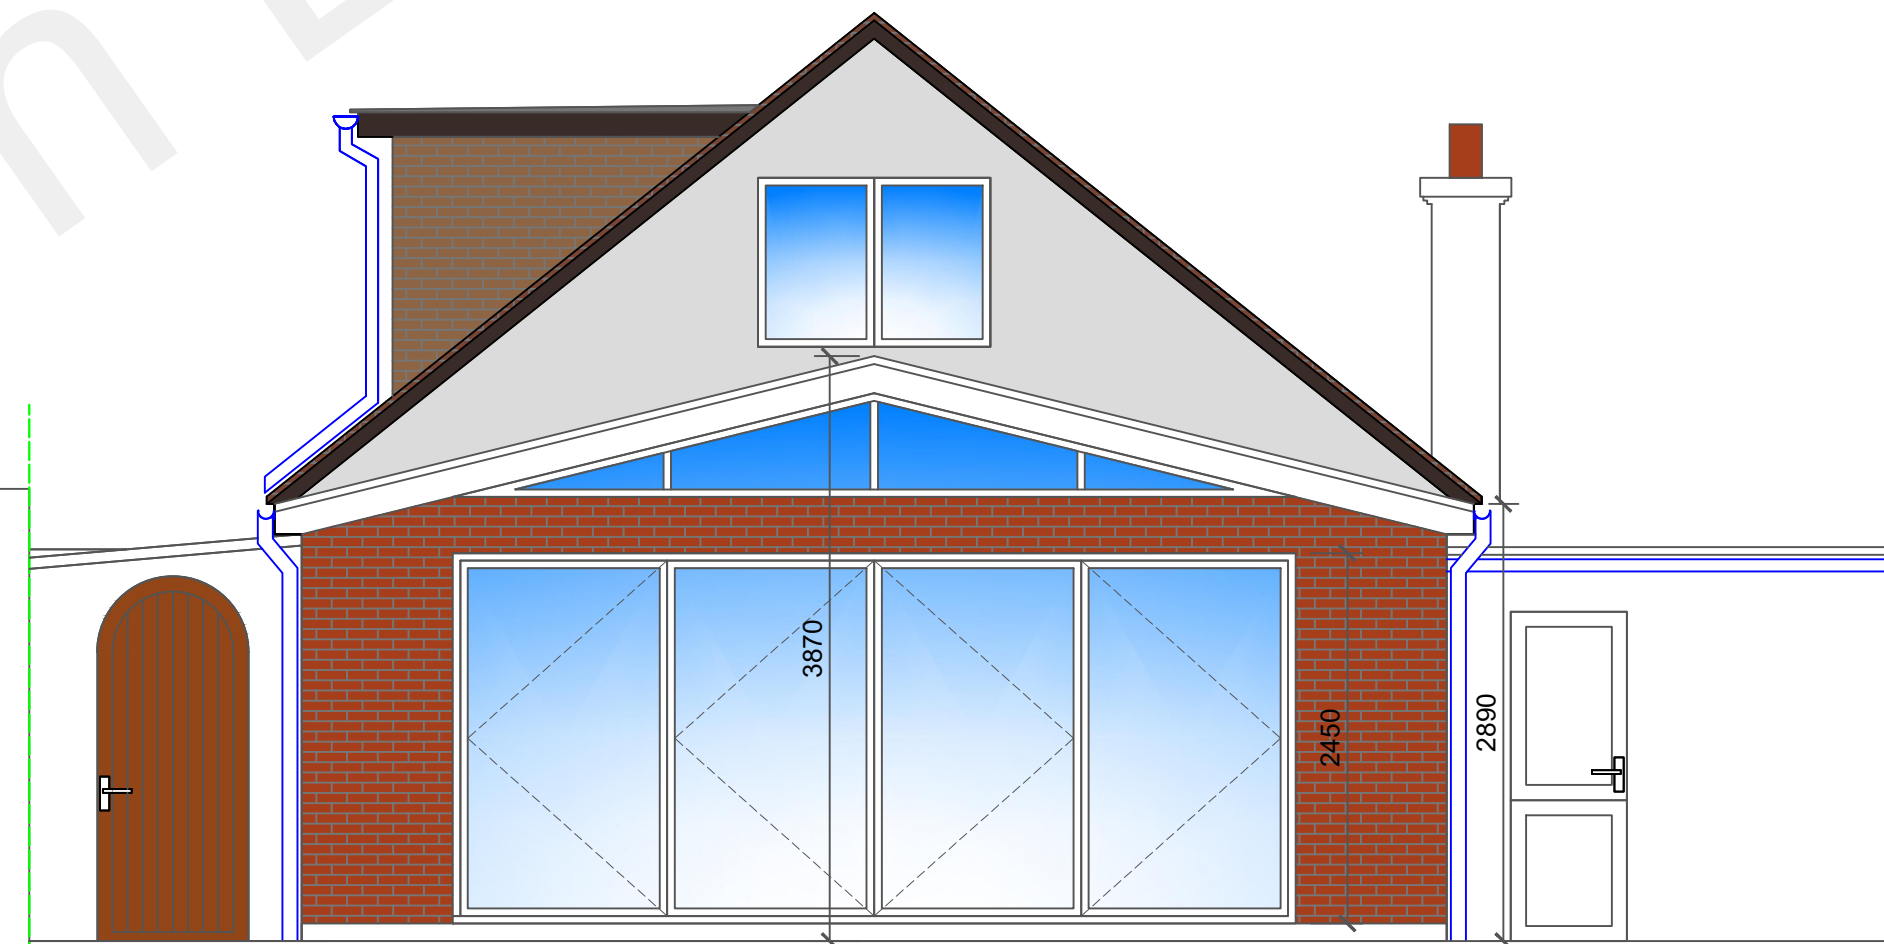


REAR ELEVATION AS PROPOSED
(SCALE 1:50@A1)

WALL KEY:	
	- PROPOSED BRICK WALLS
	- NEW 140MM LIGHT WEIGHT BLOCK 7.3N
	- NEW TIMBER STUD PARTITION WALLS
	- 100MM NEW INSULATION
	- NEW 100MM DENSE BLOCKS 7.3N
	- NEW JOIST DIRECTIONS
	- EX'G JOIST DIRECTIONS
	- EX'G STEEL DIRECTIONS

LEGEND:	
	- SMOKE DETECTOR (NOTE 1)
	- HEAT DETECTOR (NOTE 1)
	- CO DETECTOR

1. SMOKE, CO AND HEAT DETECTORS MAINS OPERATED WITH MIN. 3 HOURS BATTERY BACKUP. SOUNDERS SHALL BE THE SAME TYPE AS THE REMINDER OF THE BUILDING AND EMIT THE SAME SIGNAL. AUDIBILITY TO BE NOT LESS THAN 65DB (75DB IN SLEEPING RISKS).

	CONTRACTOR TO PROVIDE ADEQUATE TEMPORARY SUPPORT PRIOR REMOVALS LOAD BEARING WALLS OR EX'G BEAMS
--	--

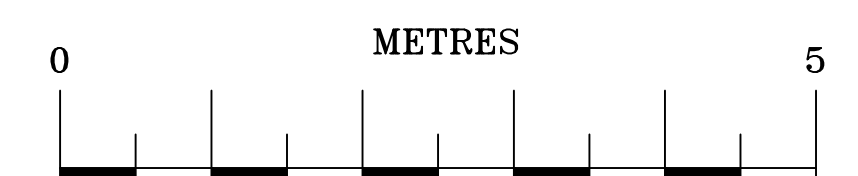

THIS DRAWING IS THE PROPERTY OF
AR. DESIGN
AND MUST NOT BE COPIED OR REPRODUCED EXCEPT
WITH THEIR EXPRESS PERMISSION, NOR MAY THE DESIGN
OR ANY INFORMATION SHOWN THEREON
BE DISCLOSED TO ANY THIRD PARTY.
WE WILL NOT BE RESPONSIBLE FOR OTHER CONTRACTUAL
DIMENSIONS.
© THIS DRAWING IS COPYRIGHT

REV:	AMENDMENT:	BY:	DATE:
------	------------	-----	-------

TITLE:
FRONT, REAR AND SIDE ELEVATIONS AS
PROPOSED

SITE ADDRESS:
66 MILTON HALL ROAD, DA12 1QW

JOB No. 20101 CLIENT: DMITRIJUS ZATURSKIS

SCALE: 1:50 @ A1 DWG SHEET: A04

REV: -

DRAWN BY: AR DATE: 02/02/2022

APPROVED BY: *** DATE: **/**/****

ARCHITECTURE,
PLANNING &
ENGINEERING
EMAIL: AR.DESIGN@CONSTRUCTION@
GMAIL.COM
Tel: 074 2955-9396

