


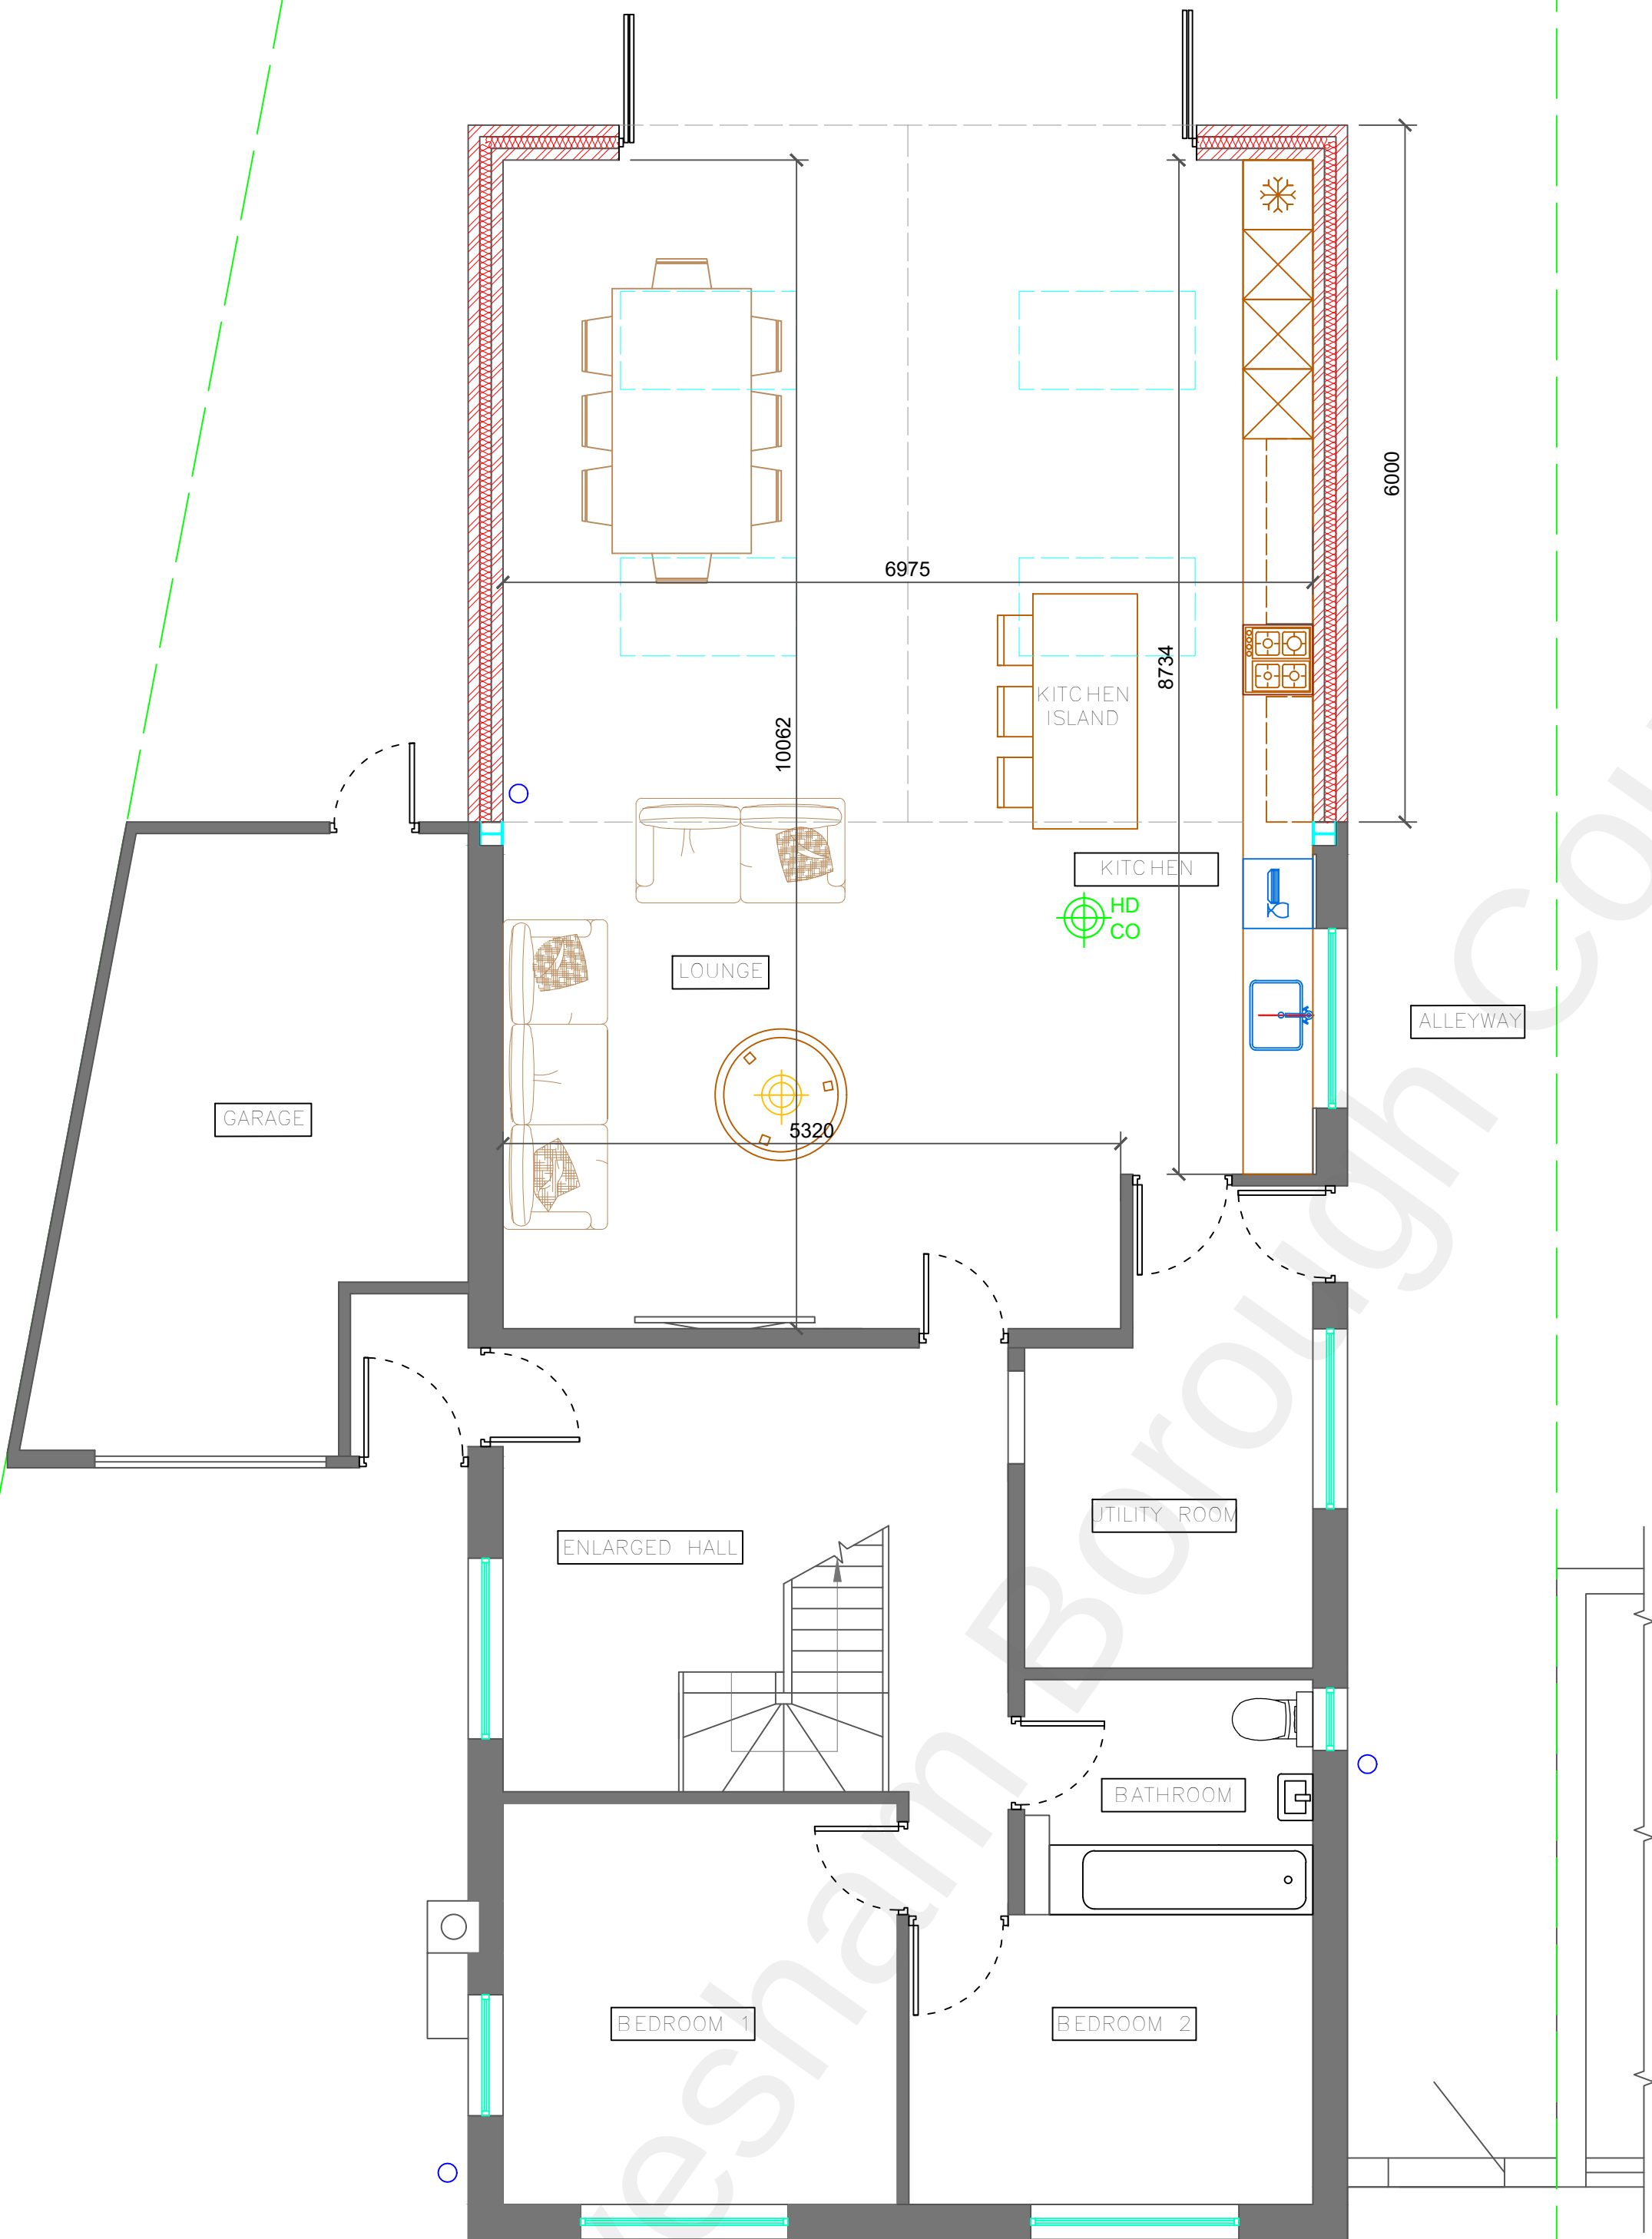

GROUND FLOOR PLAN
AS PROPOSED
(SCALE 1:50@A1)

WALL KEY:	
	- PROPOSED BRICK WALLS
	- NEW 140MM LIGHT WEIGHT BLOCK 7.3N
	- NEW TIMBER STUD PARTITION WALLS
	- 100MM NEW INSULATION
	- NEW 100MM DENSE BLOCKS 7.3N
	- NEW JOIST DIRECTIONS
	- EX'G JOIST DIRECTIONS
	- EX'G STEEL DIRECTIONS

LEGEND:	
	- SMOKE DETECTOR (NOTE 1)
	- HEAT DETECTOR (NOTE 1)
	- CO DETECTOR
1. SMOKE, CO AND HEAT DETECTORS MAINS OPERATED WITH MIN. 3 HOURS BATTERY BACKUP. SOUNDERS SHALL BE THE SAME TYPE AS THE REMINDER OF THE BUILDING AND EMIT THE SAME SIGNAL. AUDIBILITY TO BE NOT LESS THAN 65DB (75DB IN SLEEPING RISKS).	
	CONTRACTOR TO PROVIDE ADEQUATE TEMPORARY SUPPORT PRIOR REMOVALS LOAD BEARING WALLS OR EX'G BEAMS

THIS DRAWING IS THE PROPERTY OF AR. DESIGN AND MUST NOT BE COPIED OR REPRODUCED EXCEPT WITH THEIR EXPRESS PERMISSION, NOR MAY THE DESIGN OR ANY INFORMATION SHOWN THEREON BE DISCLOSED TO ANY THIRD PARTY. WE WILL NOT BE RESPONSIBLE FOR OTHER CONTRACTUAL DIMENSIONS. © THIS DRAWING IS COPYRIGHT			
REV:	AMENDMENT:	BY:	DATE:
TITLE: GROUND FLOOR PLAN AS PROPOSED			
SITE ADDRESS: 66 MILTON HALL ROAD, DA12 1QW			
JOB No. 20101		CLIENT: DMITRIJUS ZATURSKIS	
SCALE: 1:50 @ A1		DWG SHEET: A03	
			REV: -
DRAWN BY: AR		DATE: 02/02/2022	
APPROVED BY: ***		DATE: **/**/****	
ARCHITECTURE, PLANNING & ENGINEERING EMAIL: AR.DESIGNCONSTRUCTION@ GMAIL.COM Tel: 074 2955-9396		 AR Design & Construction LTD	