


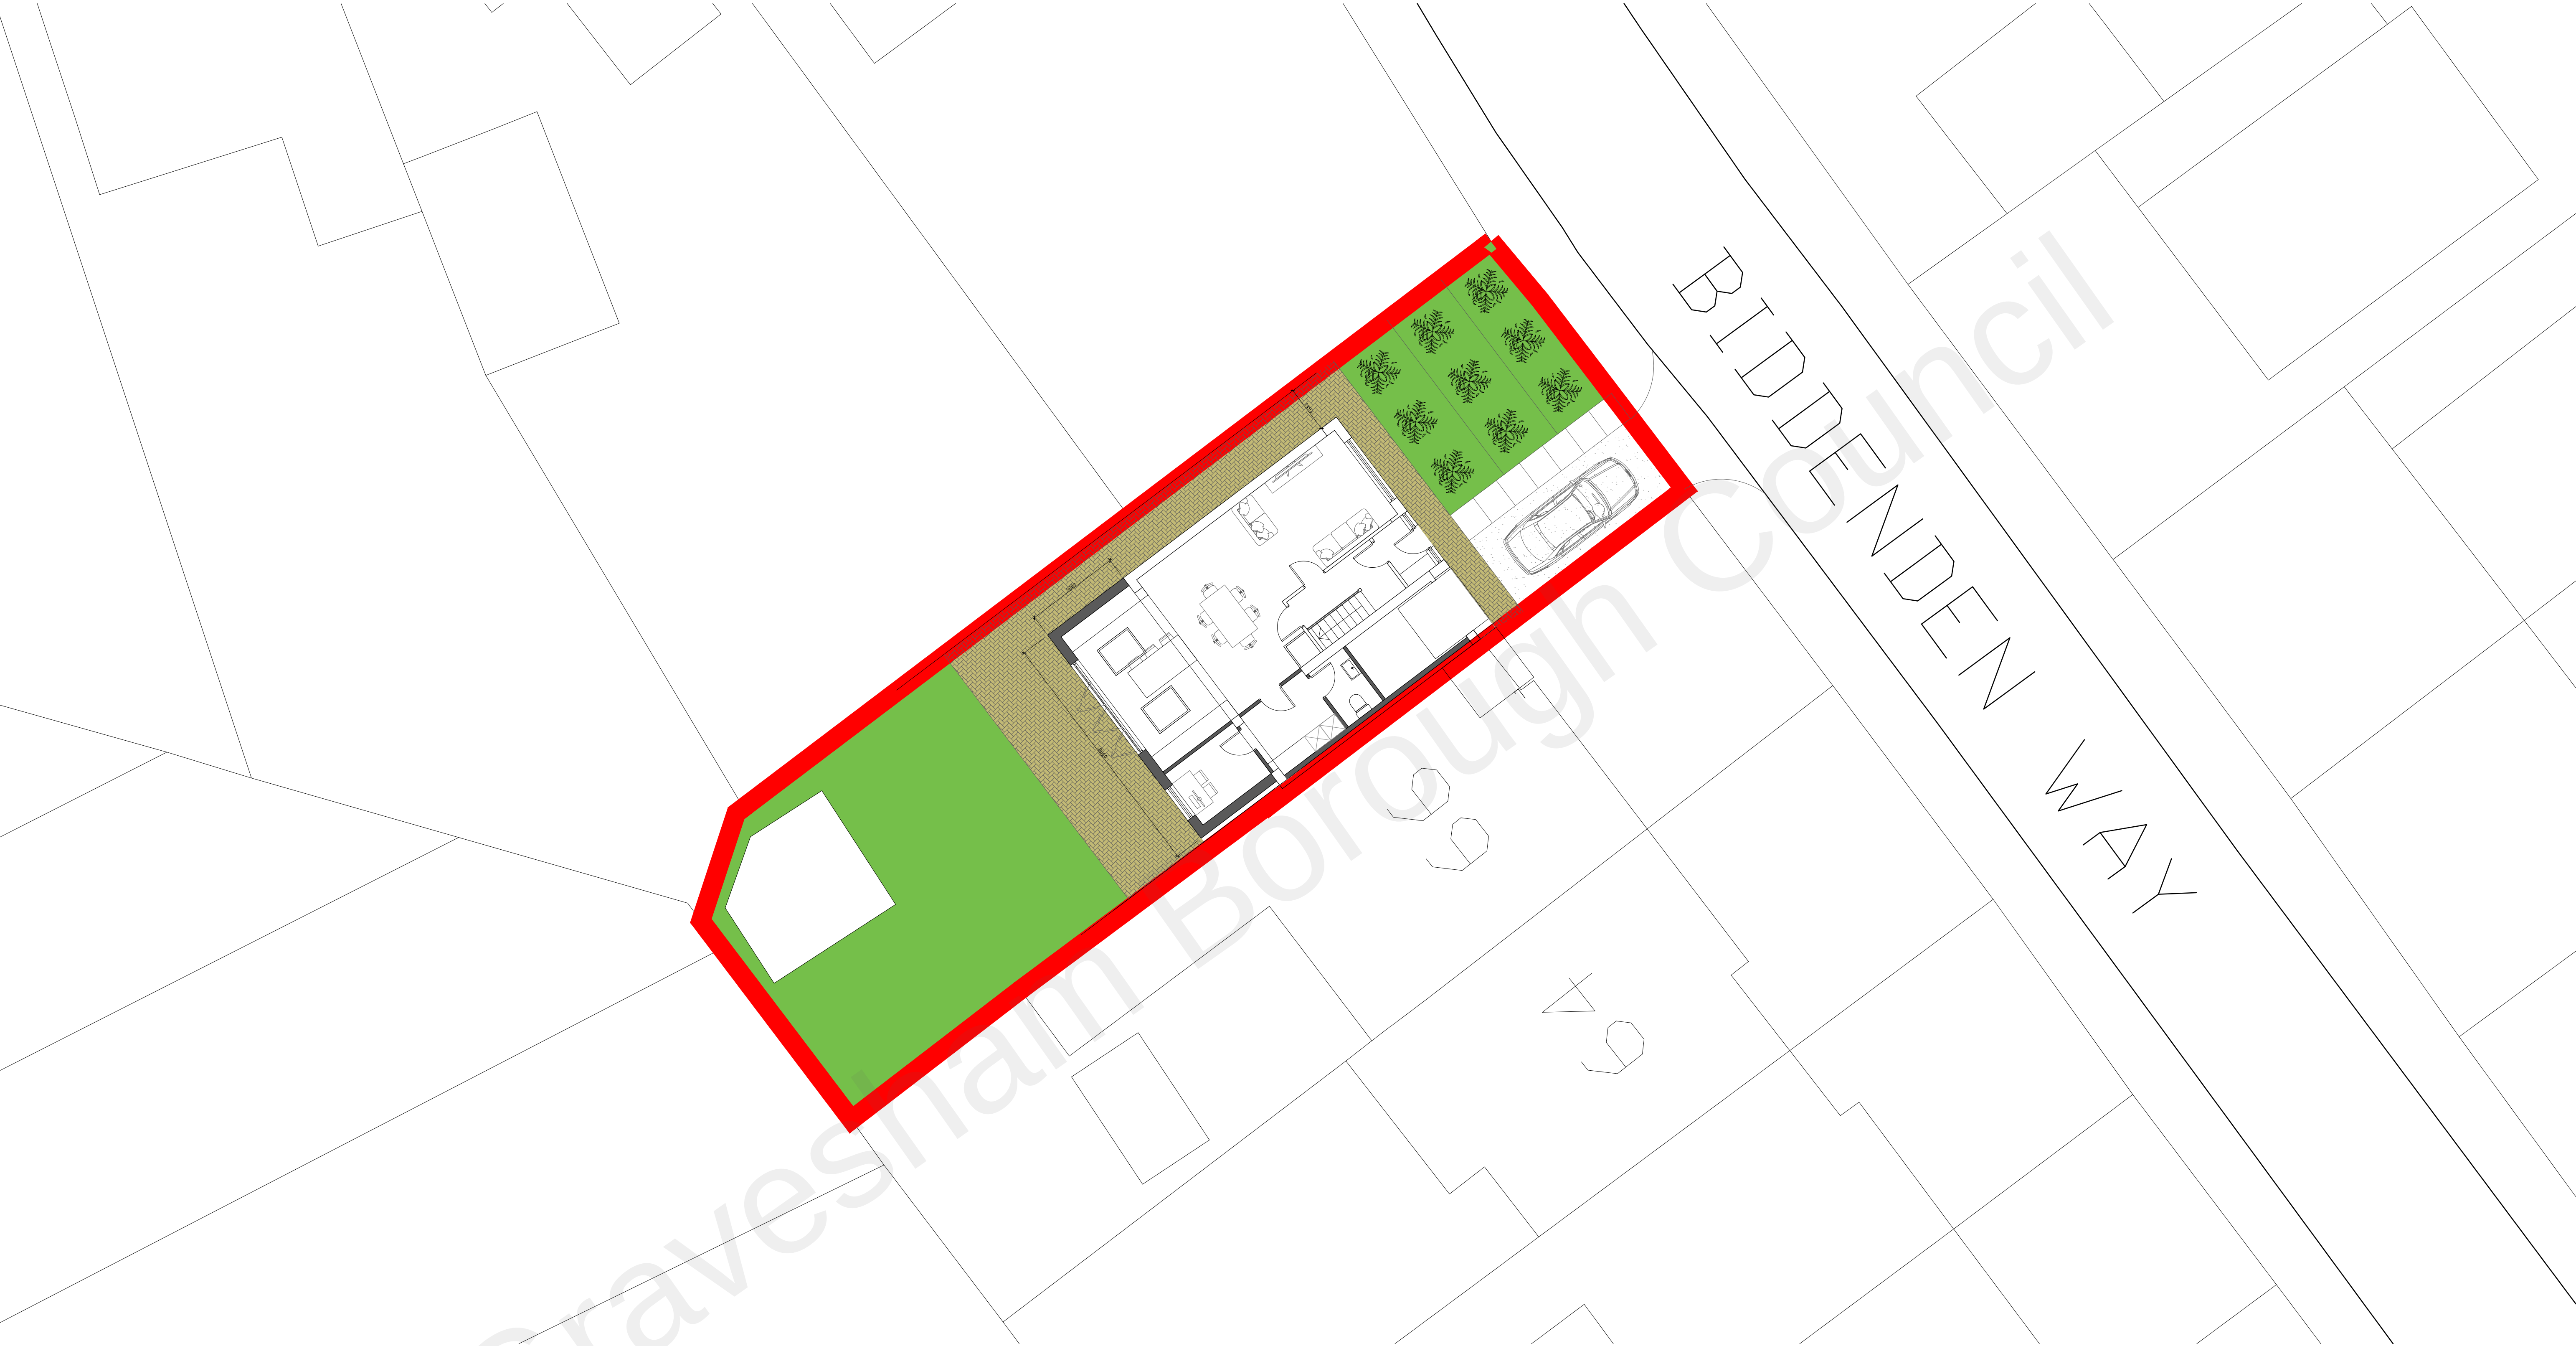


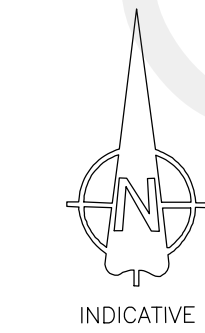

SITE PLAN 1:100 @ A1

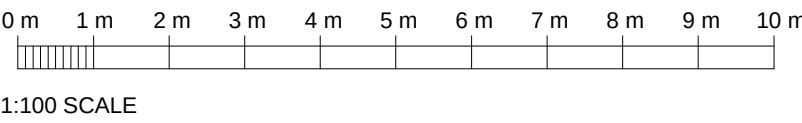

LOCATION PLAN 1:1250 @ A1

 

Rev	Date	Comments	Rev	Date	Comments

PLANNING

Client Mr & Mrs Clarke	Project 68 Biddenden Way Istead Rise DA13 9DE	HD HASKINS DESIGNS LTD. The Civic Centre, St Mary's Road, Swanley, Kent, BR8 7BU. Phone: 01322 479561 Mobile: 07902 182202 info@haskinsdesigns.co.uk Website: haskinsdesigns.co.uk			
Title Location Plan Site Plan	Project No. 205	Scale As shown	Drawn MH	Check JH	Date MARCH 22
Drawing No. 205PD-03		Revision	Date MARCH 22		