


NOTES

1. THIS DRAWING IS COPYRIGHT AND SHOULD NOT BE REPRODUCED WITHOUT THE WRITTEN APPROVAL
2. NO DIMENSIONS TO BE SCALED
3. ALL DIMENSIONS TO BE CHECKED ON SITE AND ANY DISCREPANCIES BROUGHT TO THE ATTENTION OF THE SUPERVISING OFFICER.
4. THIS DRAWING IS TO BE READ IN CONJUNCTION WITH ALL OTHER RELEVANT ARCHITECTS, SERVICE ENGINEERS AND STRUCTURAL/CIVIL ENGINEERS DRAWINGS AND SPECIFICATIONS.

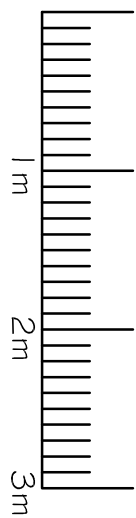

SCALE BAR 1:50



SCALE BAR 1:100

REV.	REV'D BY	CHKD' BY	DATE	DESCRIPTION

DRAWING TITLE
EXISTING GROUND & FIRST
FLOOR LAYOUT PLANS
& ELEVATIONS

CLIENT

MR & MRS AJULA

PROJECT


PROPOSED LOFT CONVERSION
375a SINGLEWELL ROAD
GRAVESEND KENT DA11 7RL

SALLY WOOLNOUGH
DESIGN

BETSHAM HOUSE
WESTWOOD ROAD
BETSHAM SOUTHFLEET
KENT DA13 9LZ


01474 391008
079637394611
sallywoolnough1@gmail.com

DRAWING No.	REVISION
P3	CHECKED BY
SCALE 1:50@A1	DATE MAR 22
	DRAWN BY

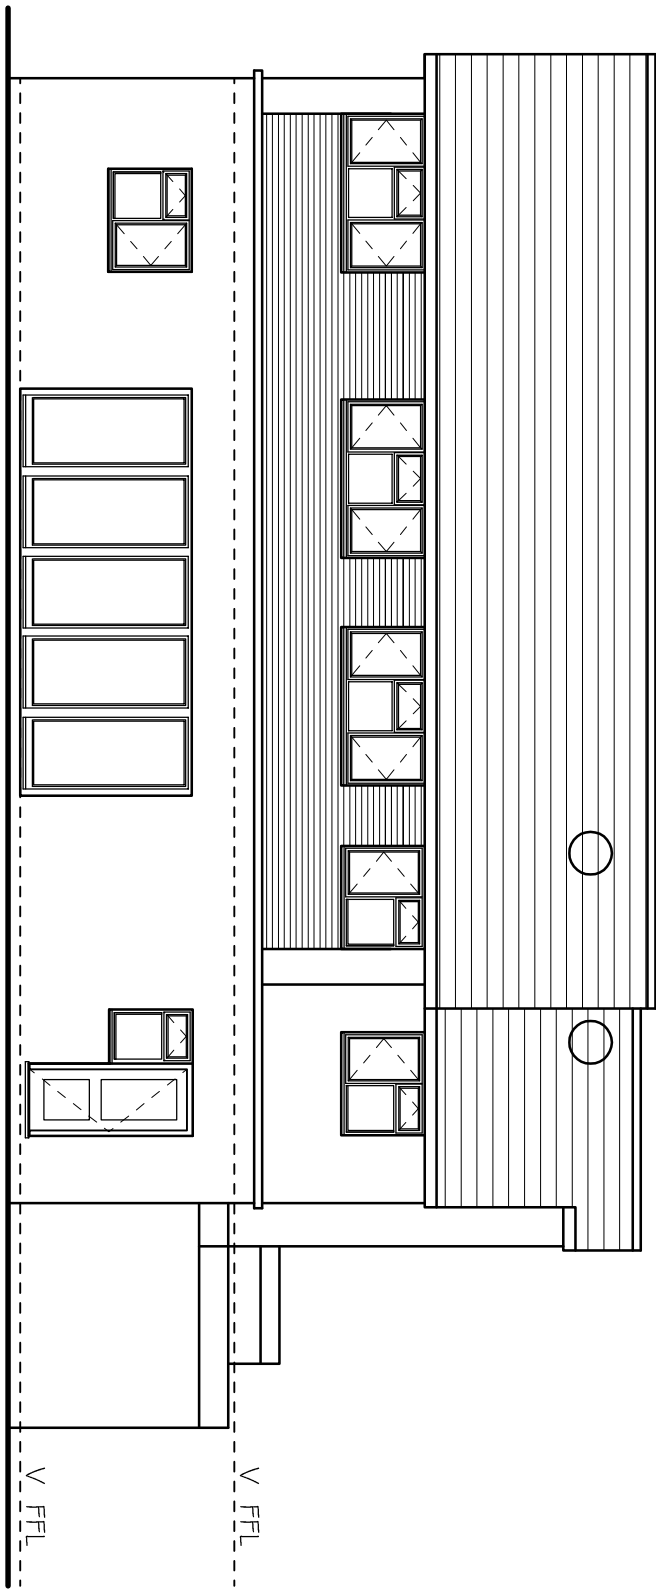


EXISTING WEST REAR ELEVATION

AS APPROVED UNDER PLANNING REFS: 20210303 & 20220134

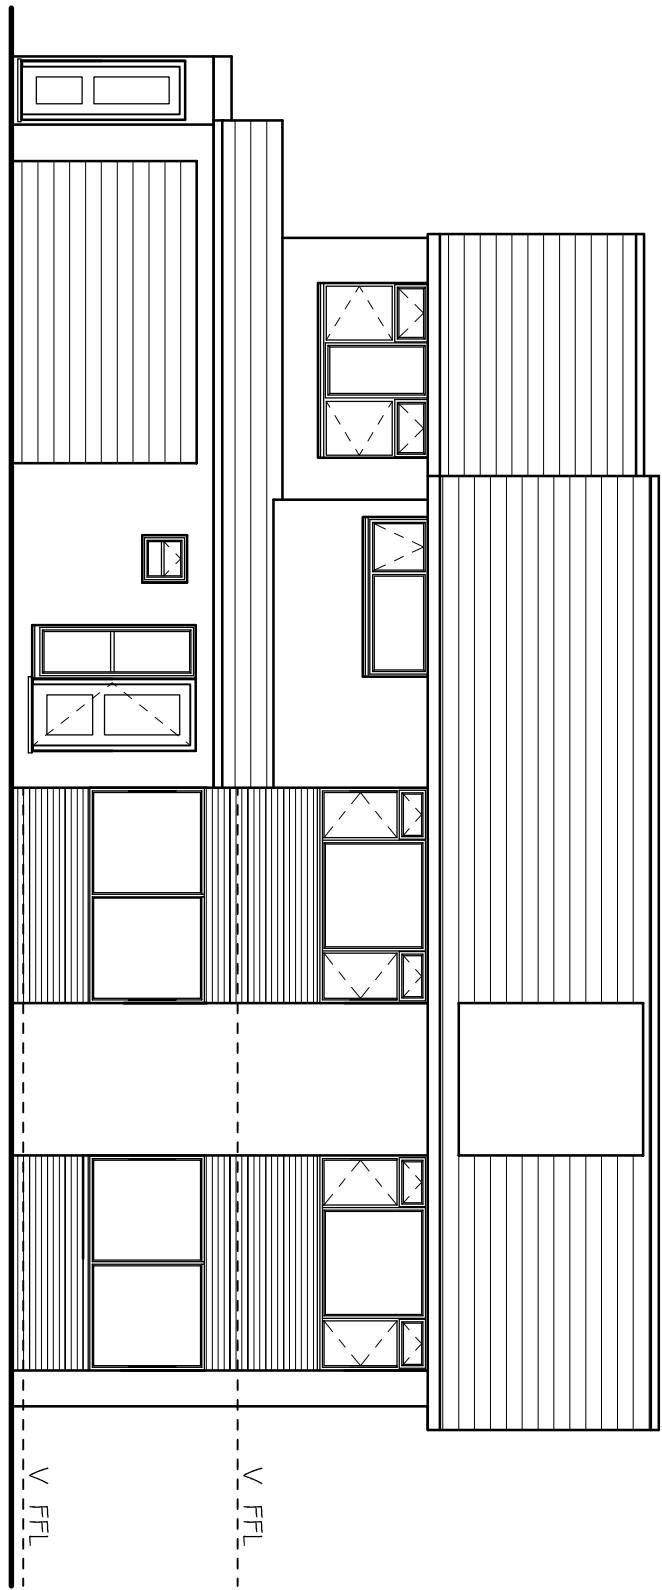


EXISTING EAST FRONT ELEVATION

AS APPROVED UNDER PLANNING REFS: 20210303 & 20220134

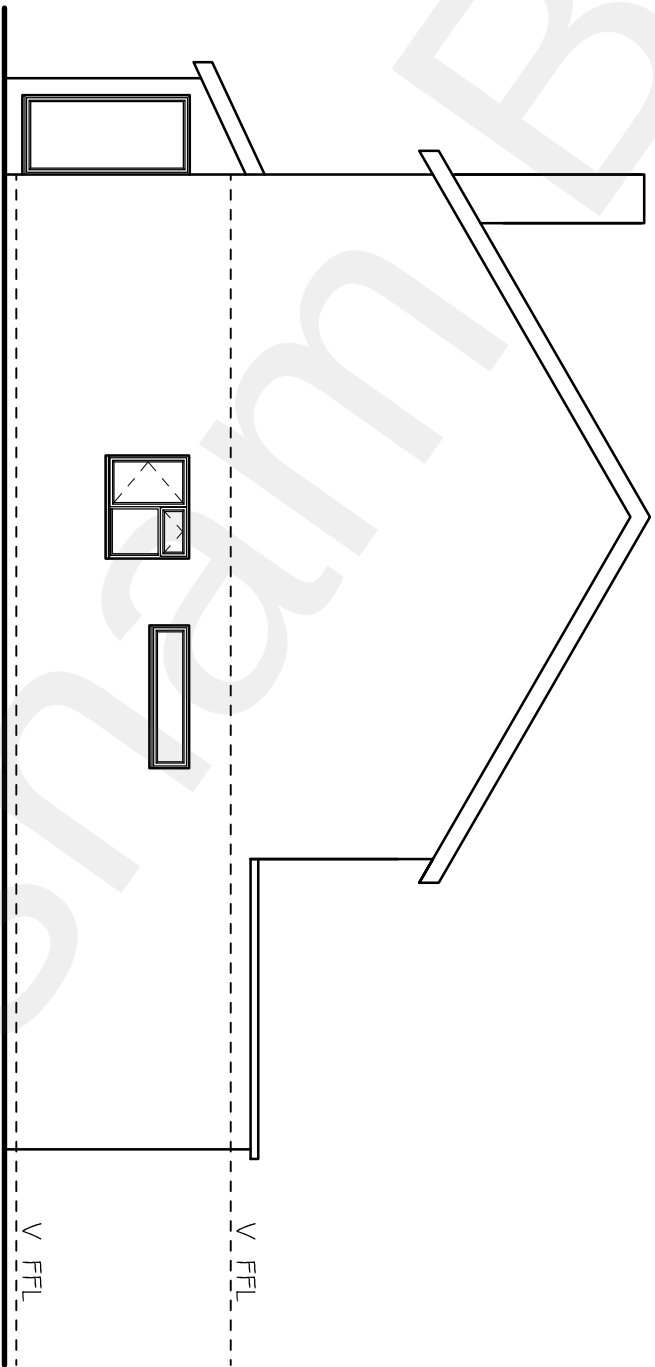


EXISTING NORTH SIDE ELEVATION

AS APPROVED UNDER PLANNING REFS: 20210303 & 20220134

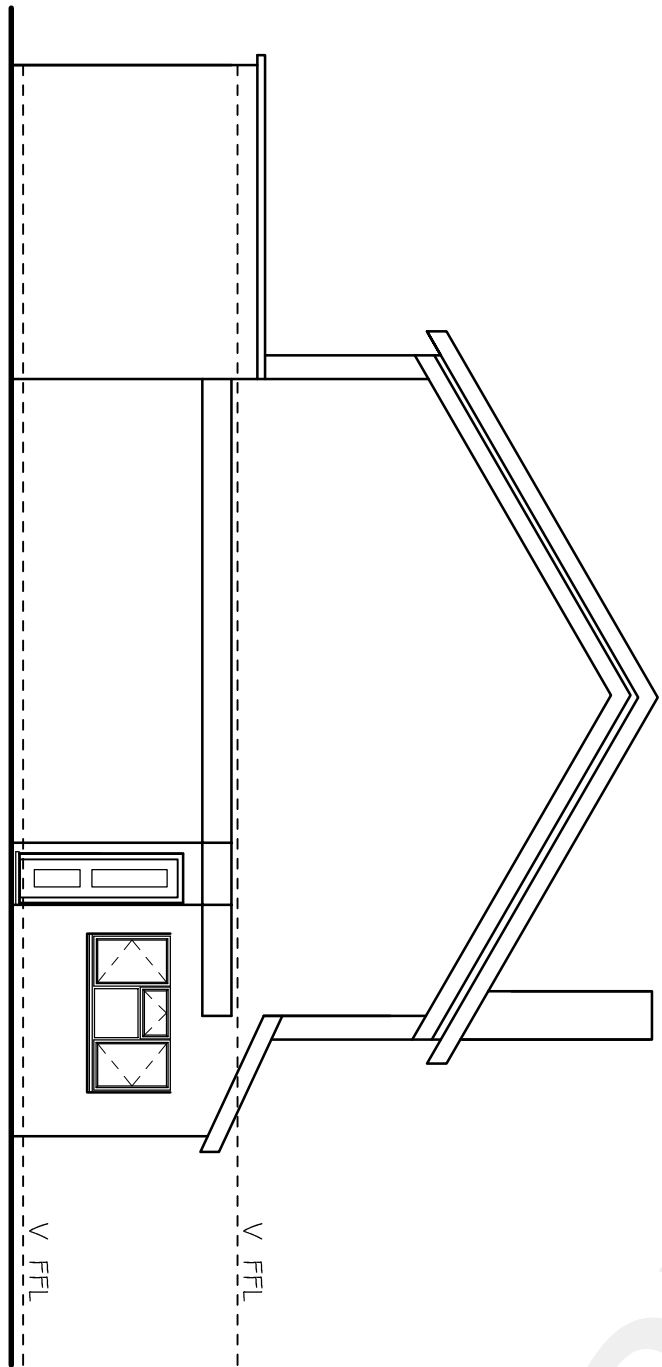


EXISTING SOUTH SIDE ELEVATION

AS APPROVED UNDER PLANNING REFS: 20210303 & 20220134

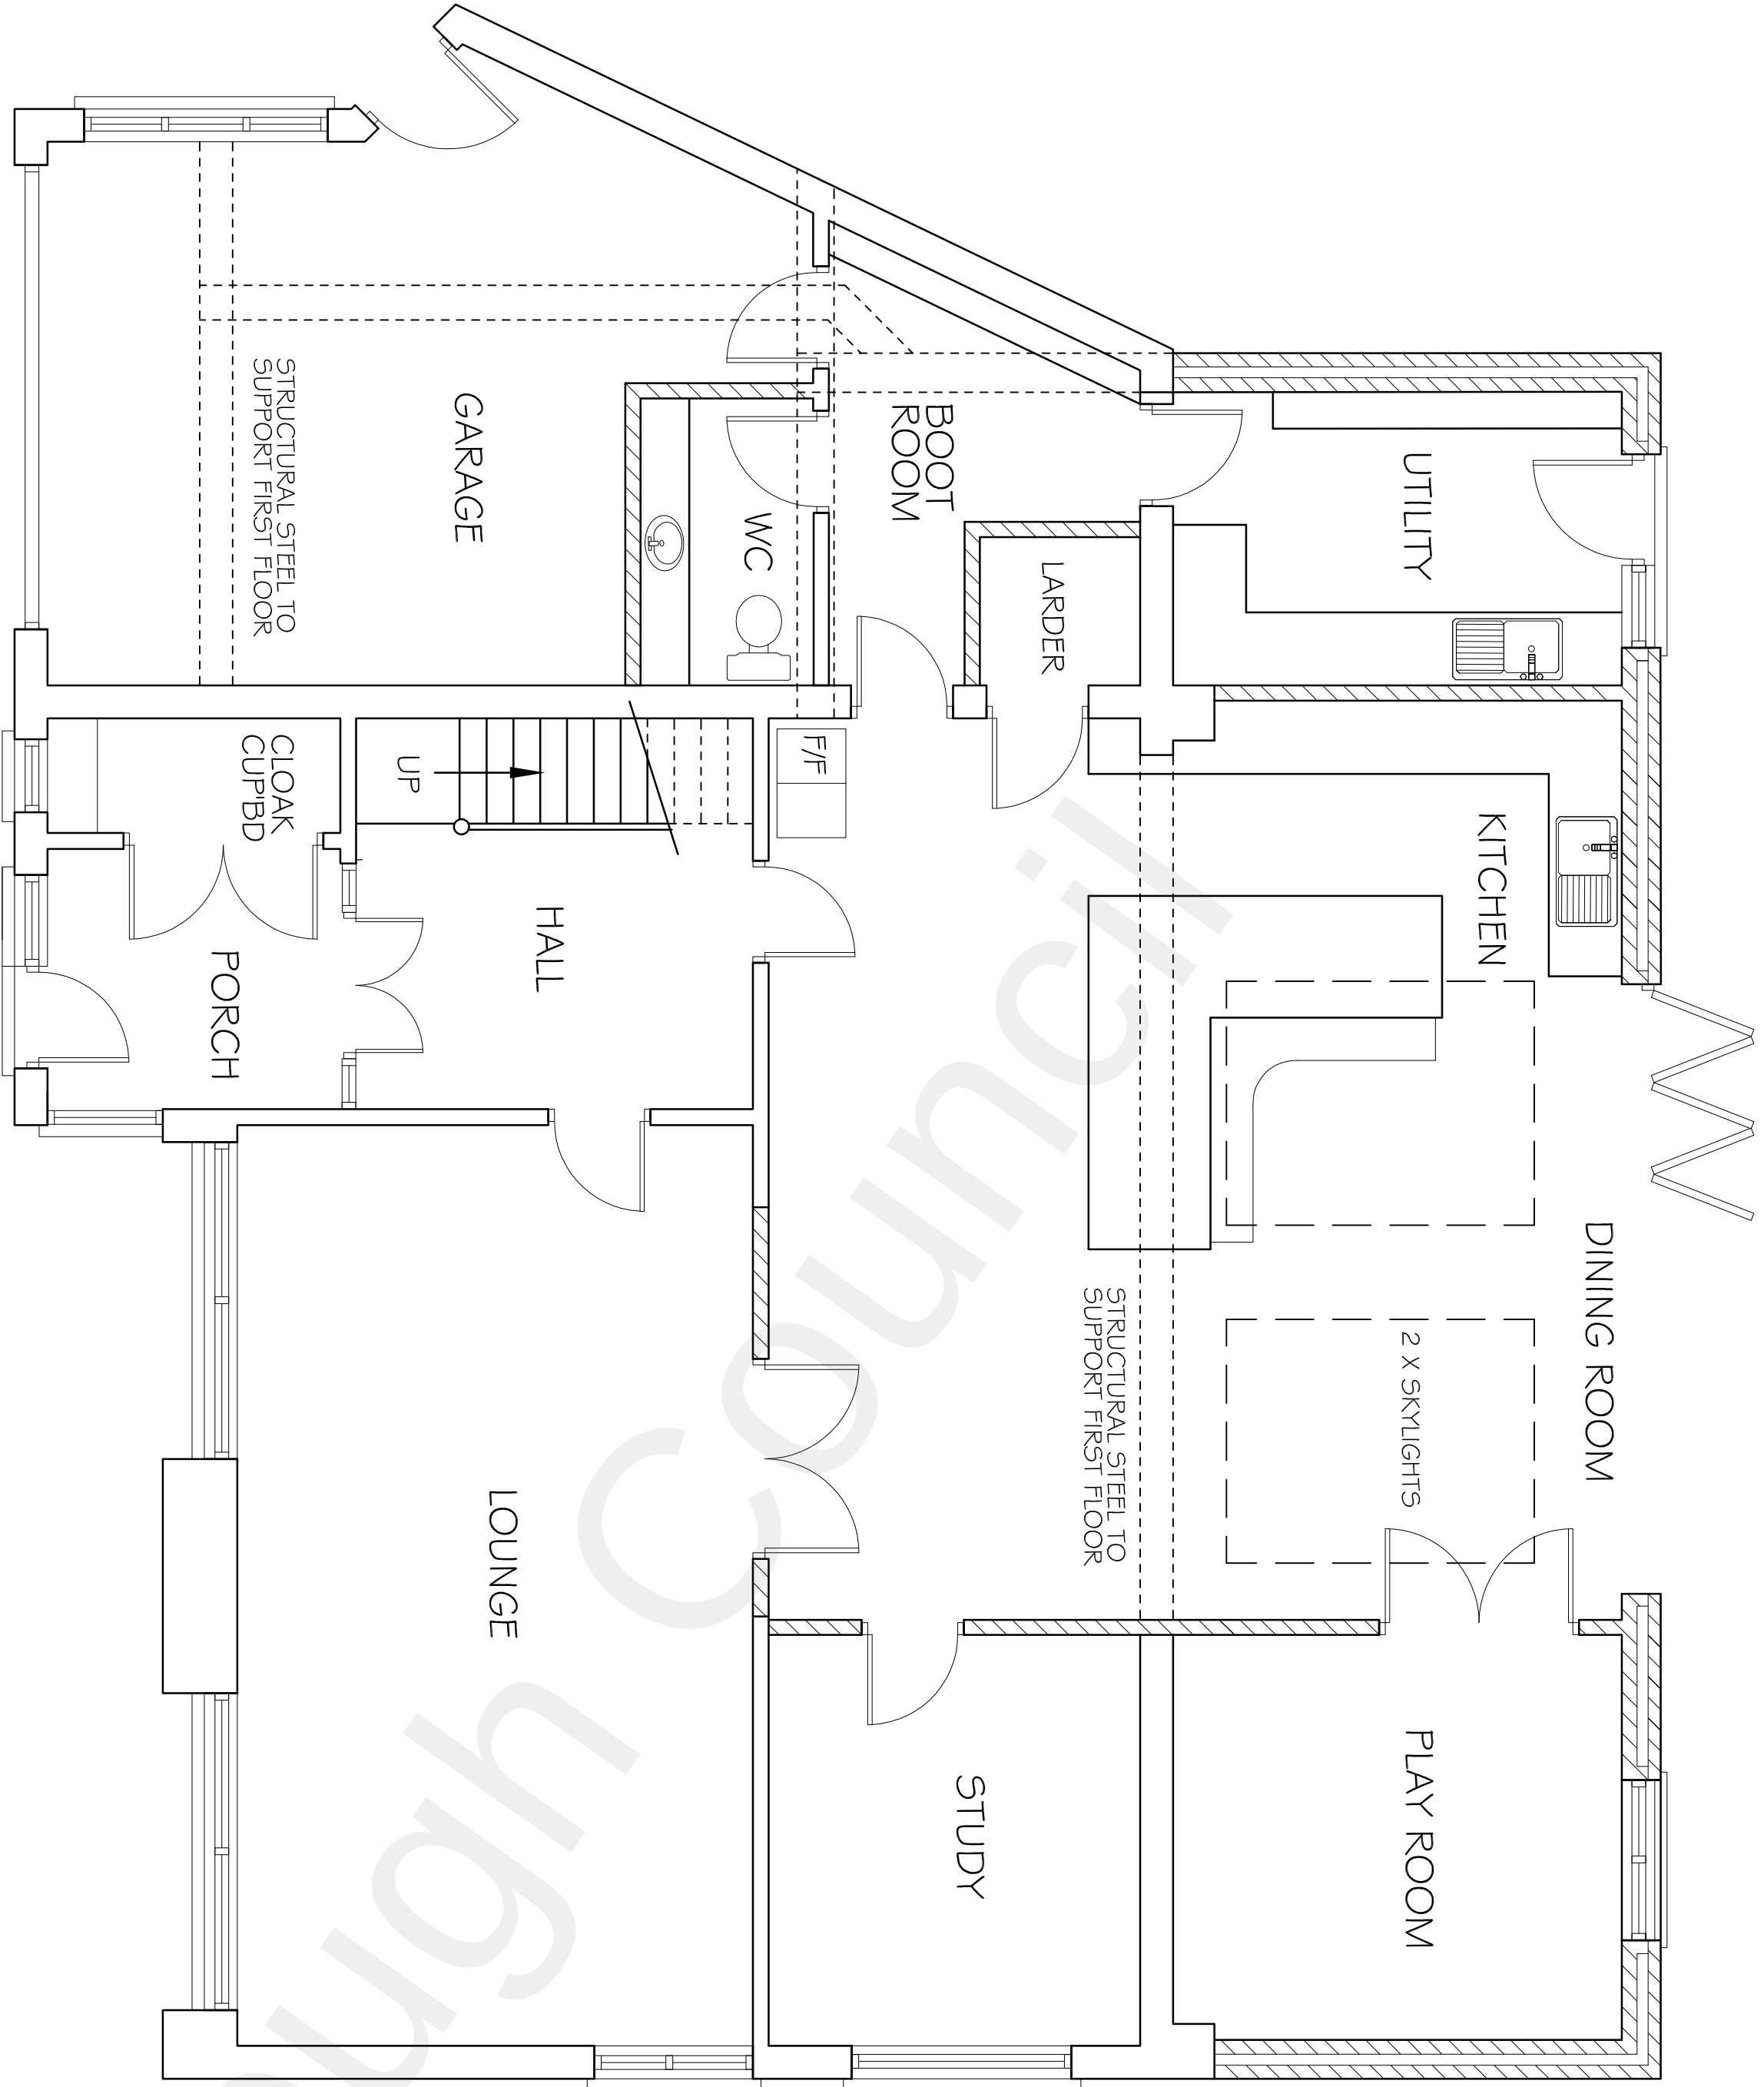

EXISTING GROUND FLOOR PLAN

AS APPROVED UNDER PLANNING REFS: 20210303 & 20220134

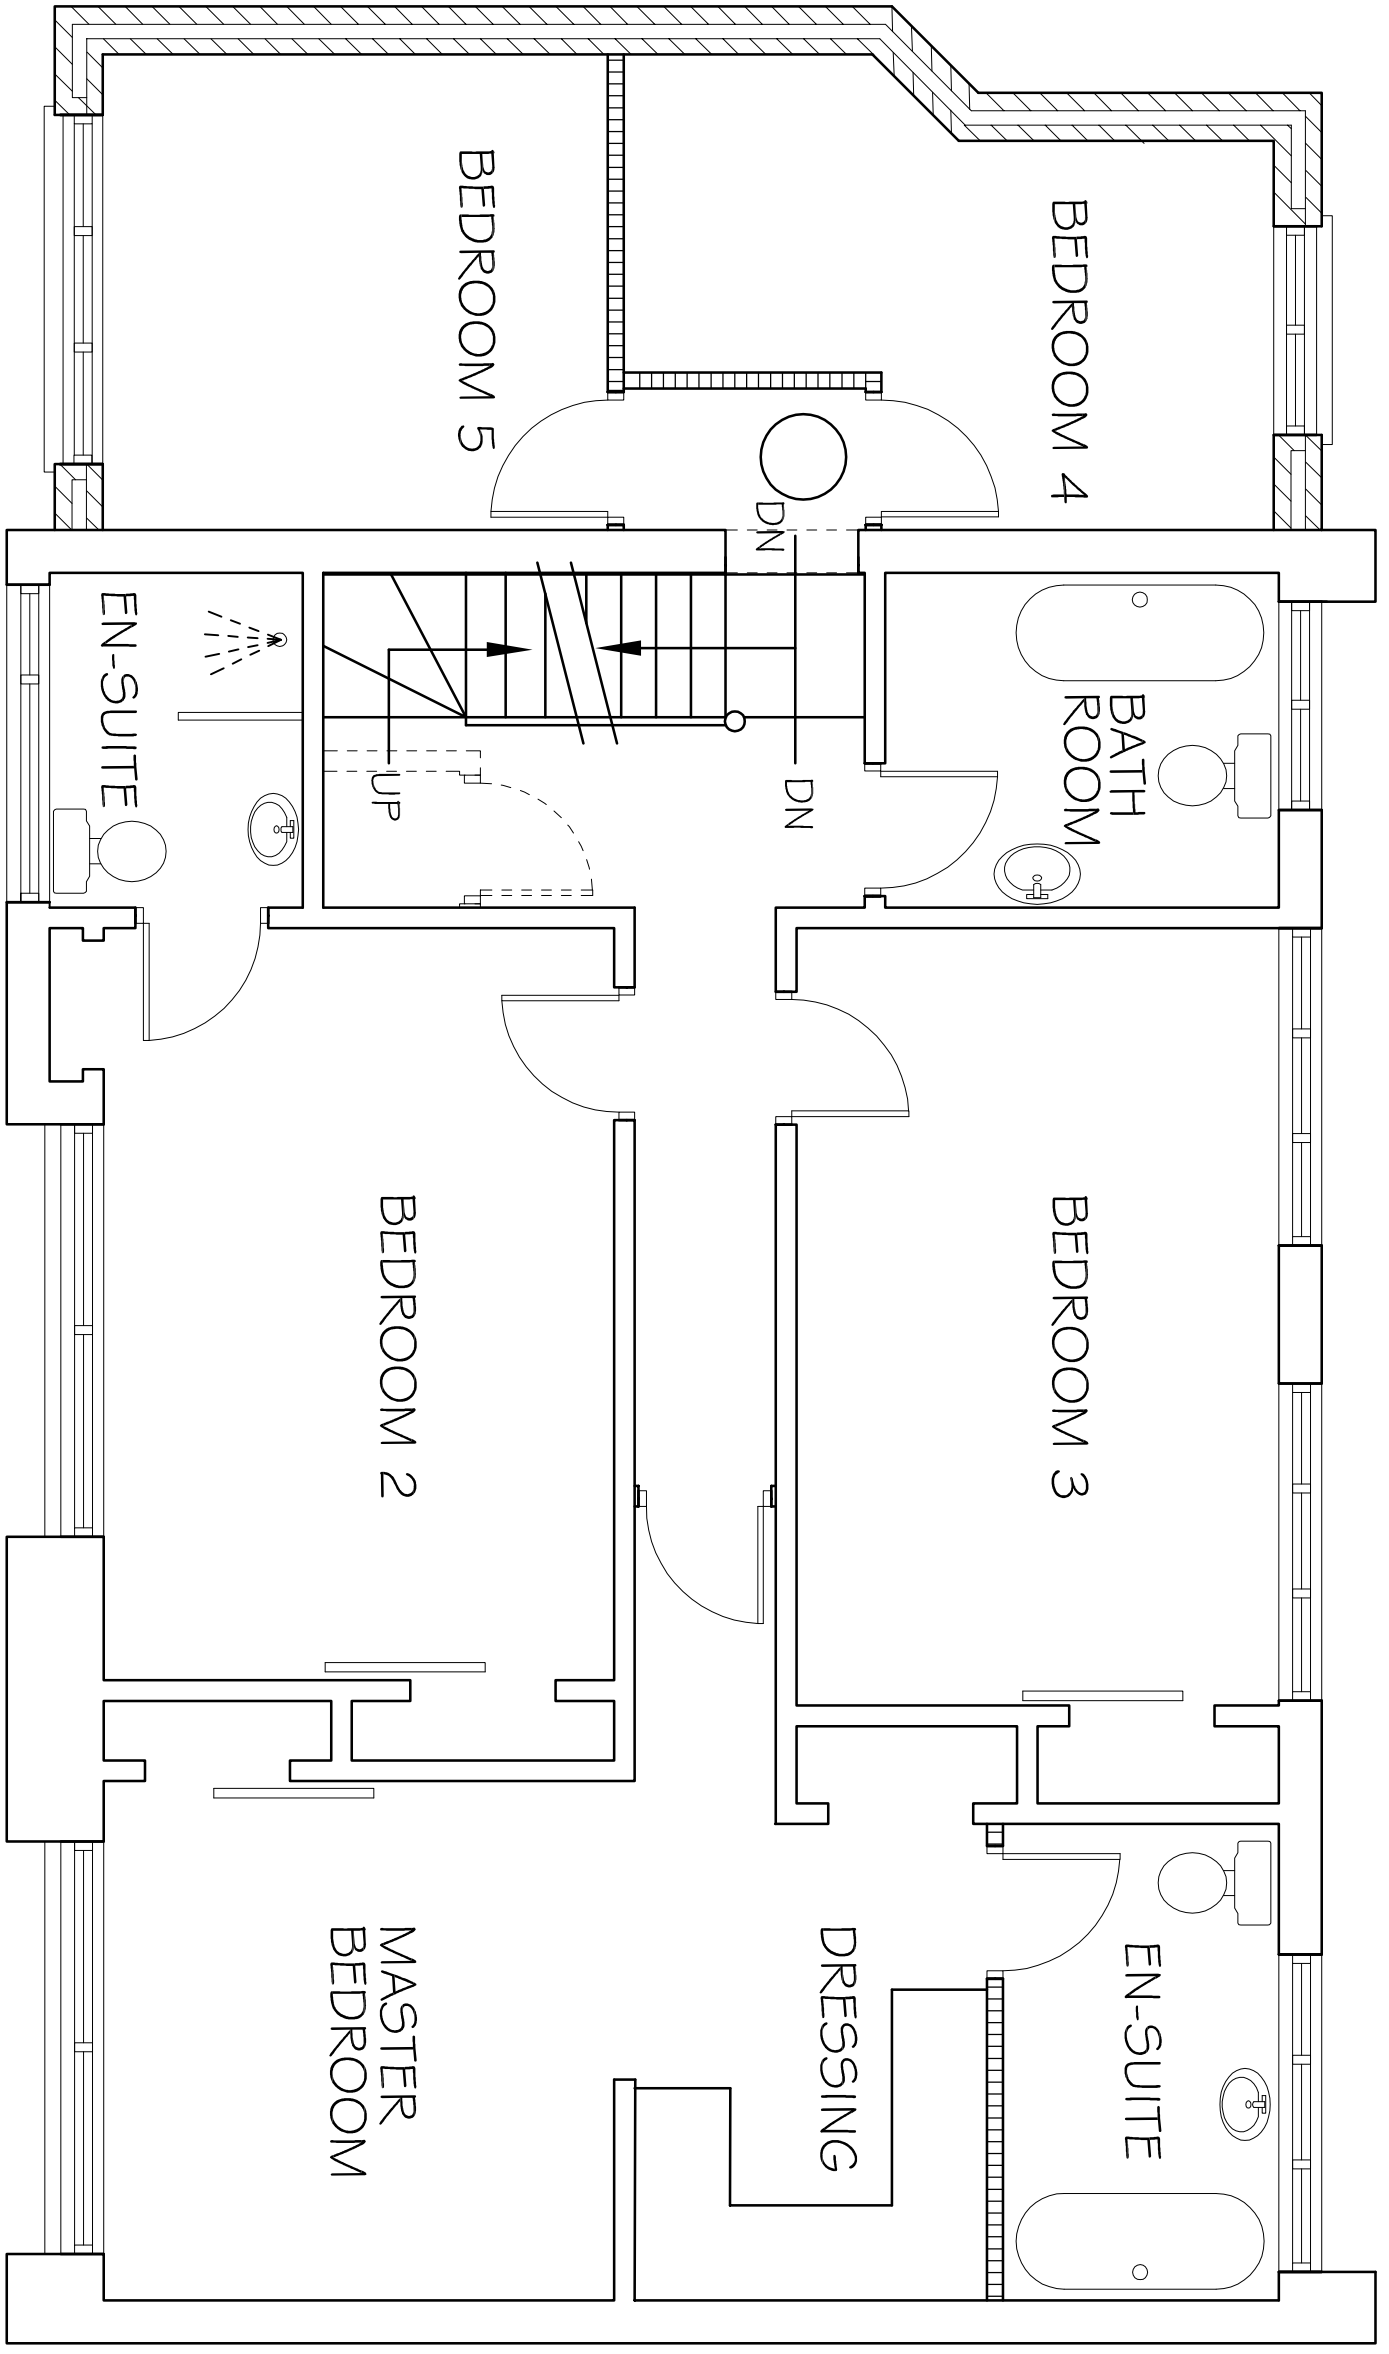

EXISTING FIRST FLOOR PLAN

AS APPROVED UNDER PLANNING REFS: 20210303 & 20220134

DRAWING INDICATES CHANGES TO EXISTING PLANS AS
APPROVED UNDER PLANNING REFS: 20210303 & 20220134