



NOTES


1. THIS DRAWING IS COPYRIGHT AND SHOULD NOT BE REPRODUCED WITHOUT THE WRITTEN APPROVAL
2. NO DIMENSIONS TO BE SCALED
3. ALL DIMENSIONS TO BE CHECKED ON SITE AND ANY DISCREPANCIES BROUGHT TO THE ATTENTION OF THE SUPERVISING OFFICER.
4. THIS DRAWING IS TO BE READ IN CONJUNCTION WITH ALL OTHER RELEVANT ARCHITECTS, SERVICE ENGINEERS AND STRUCTURAL/CIVIL ENGINEERS DRAWINGS AND SPECIFICATIONS.

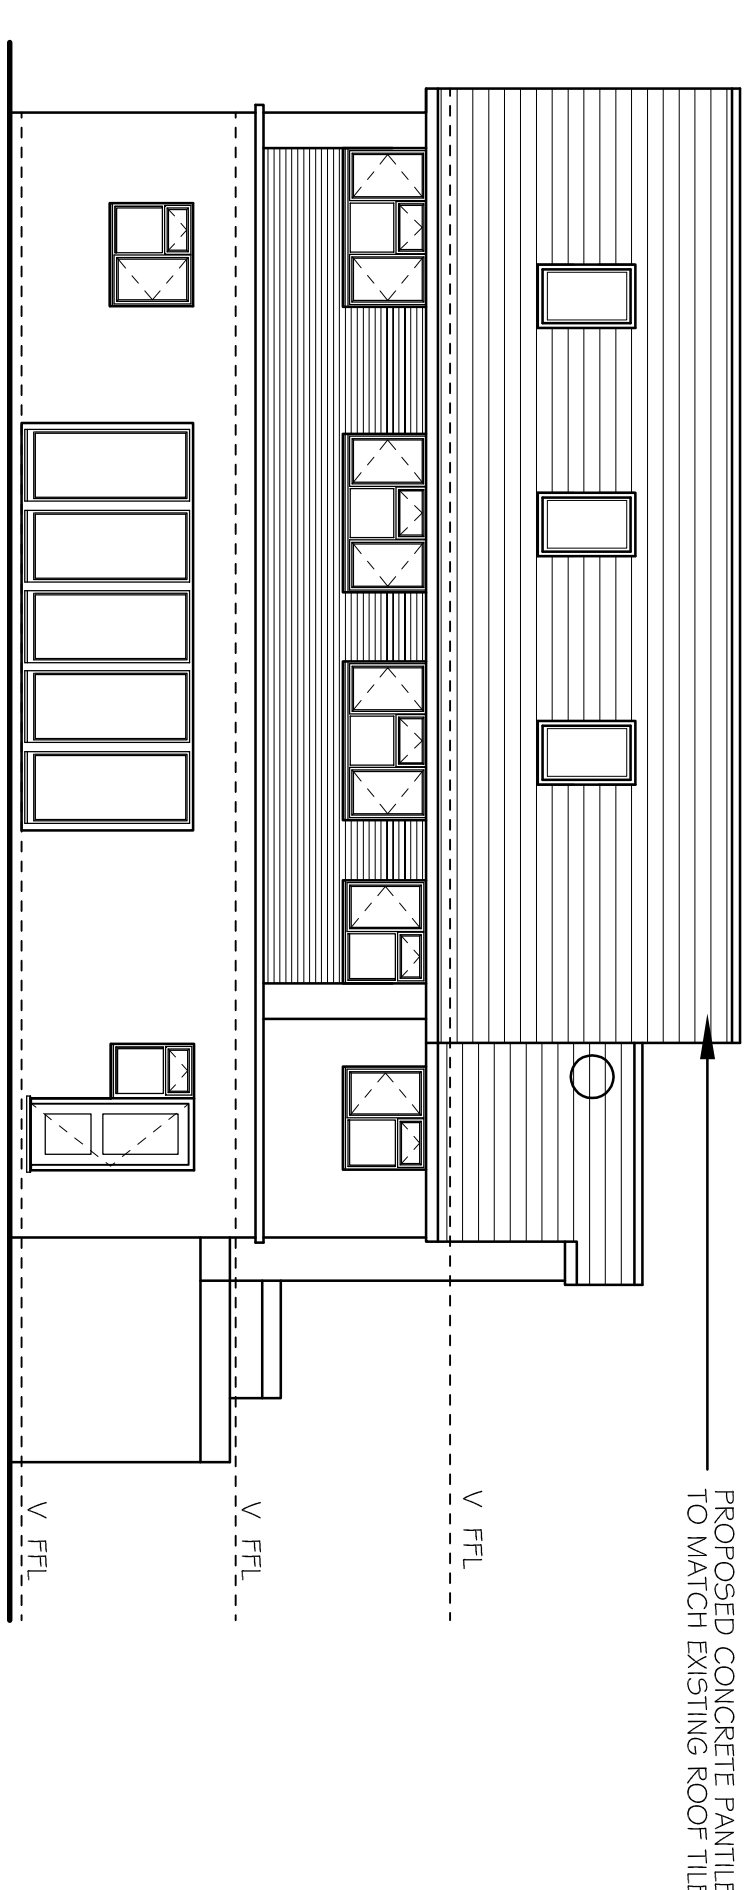


PROPOSED WEST REAR ELEVATION

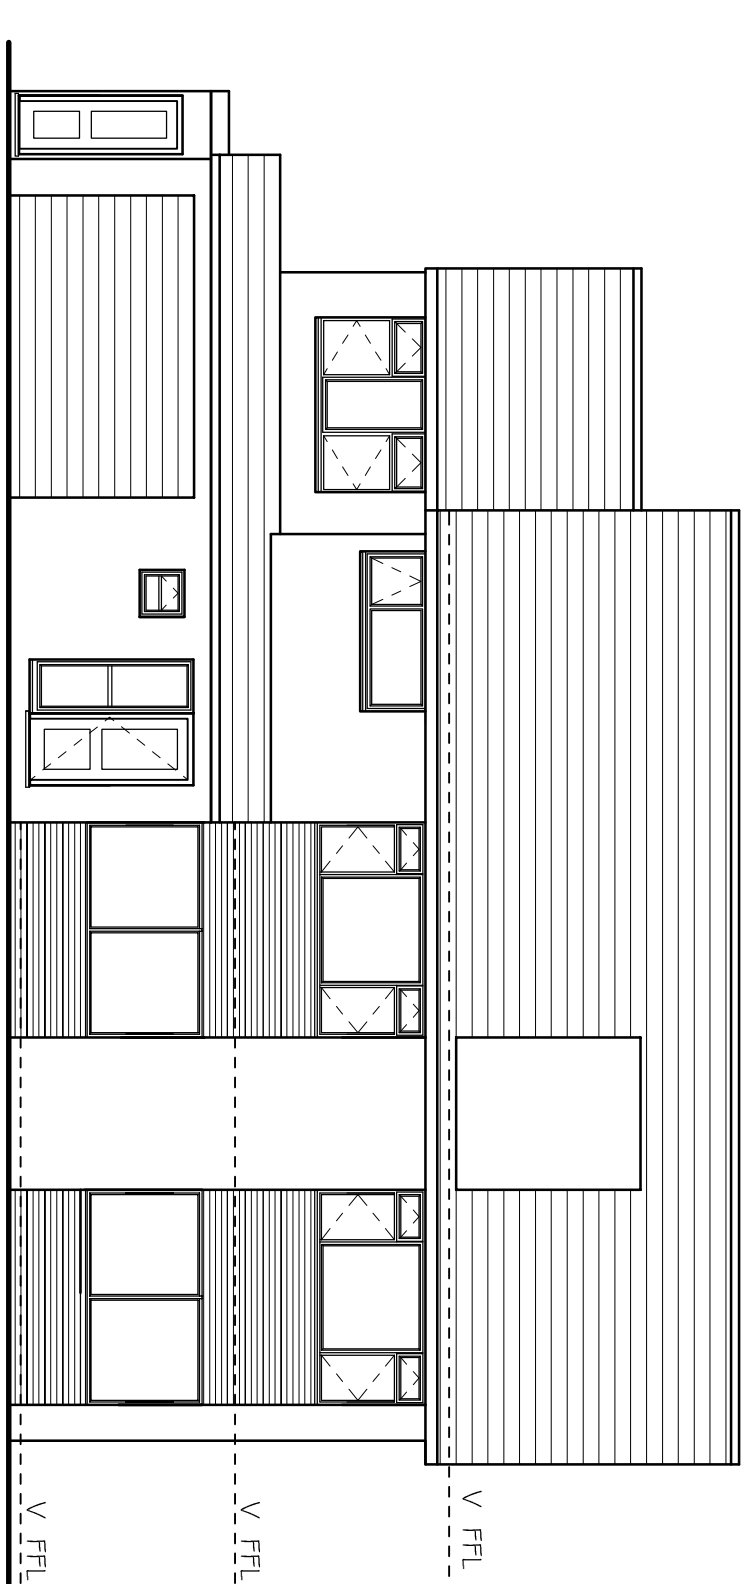


PROPOSED EAST FRONT ELEVATION

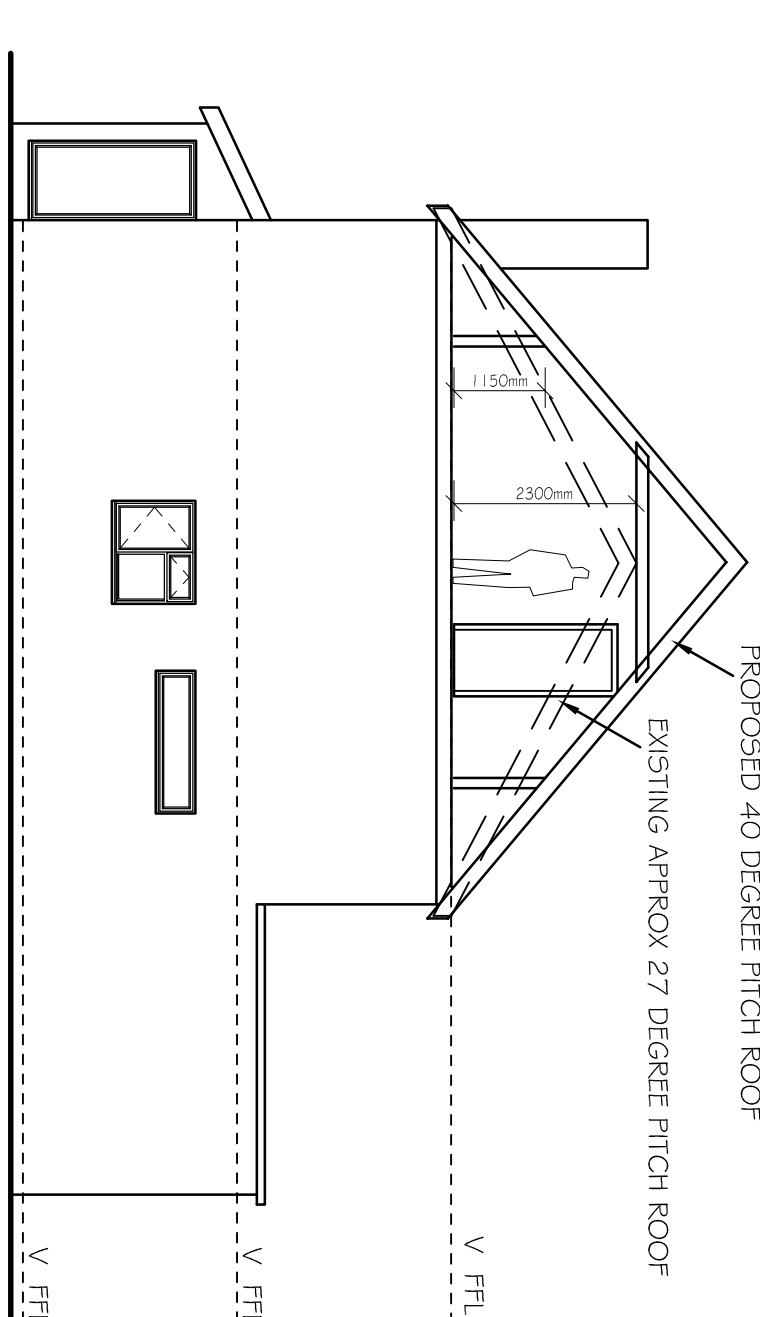


PROPOSED ROOF SECTION AA

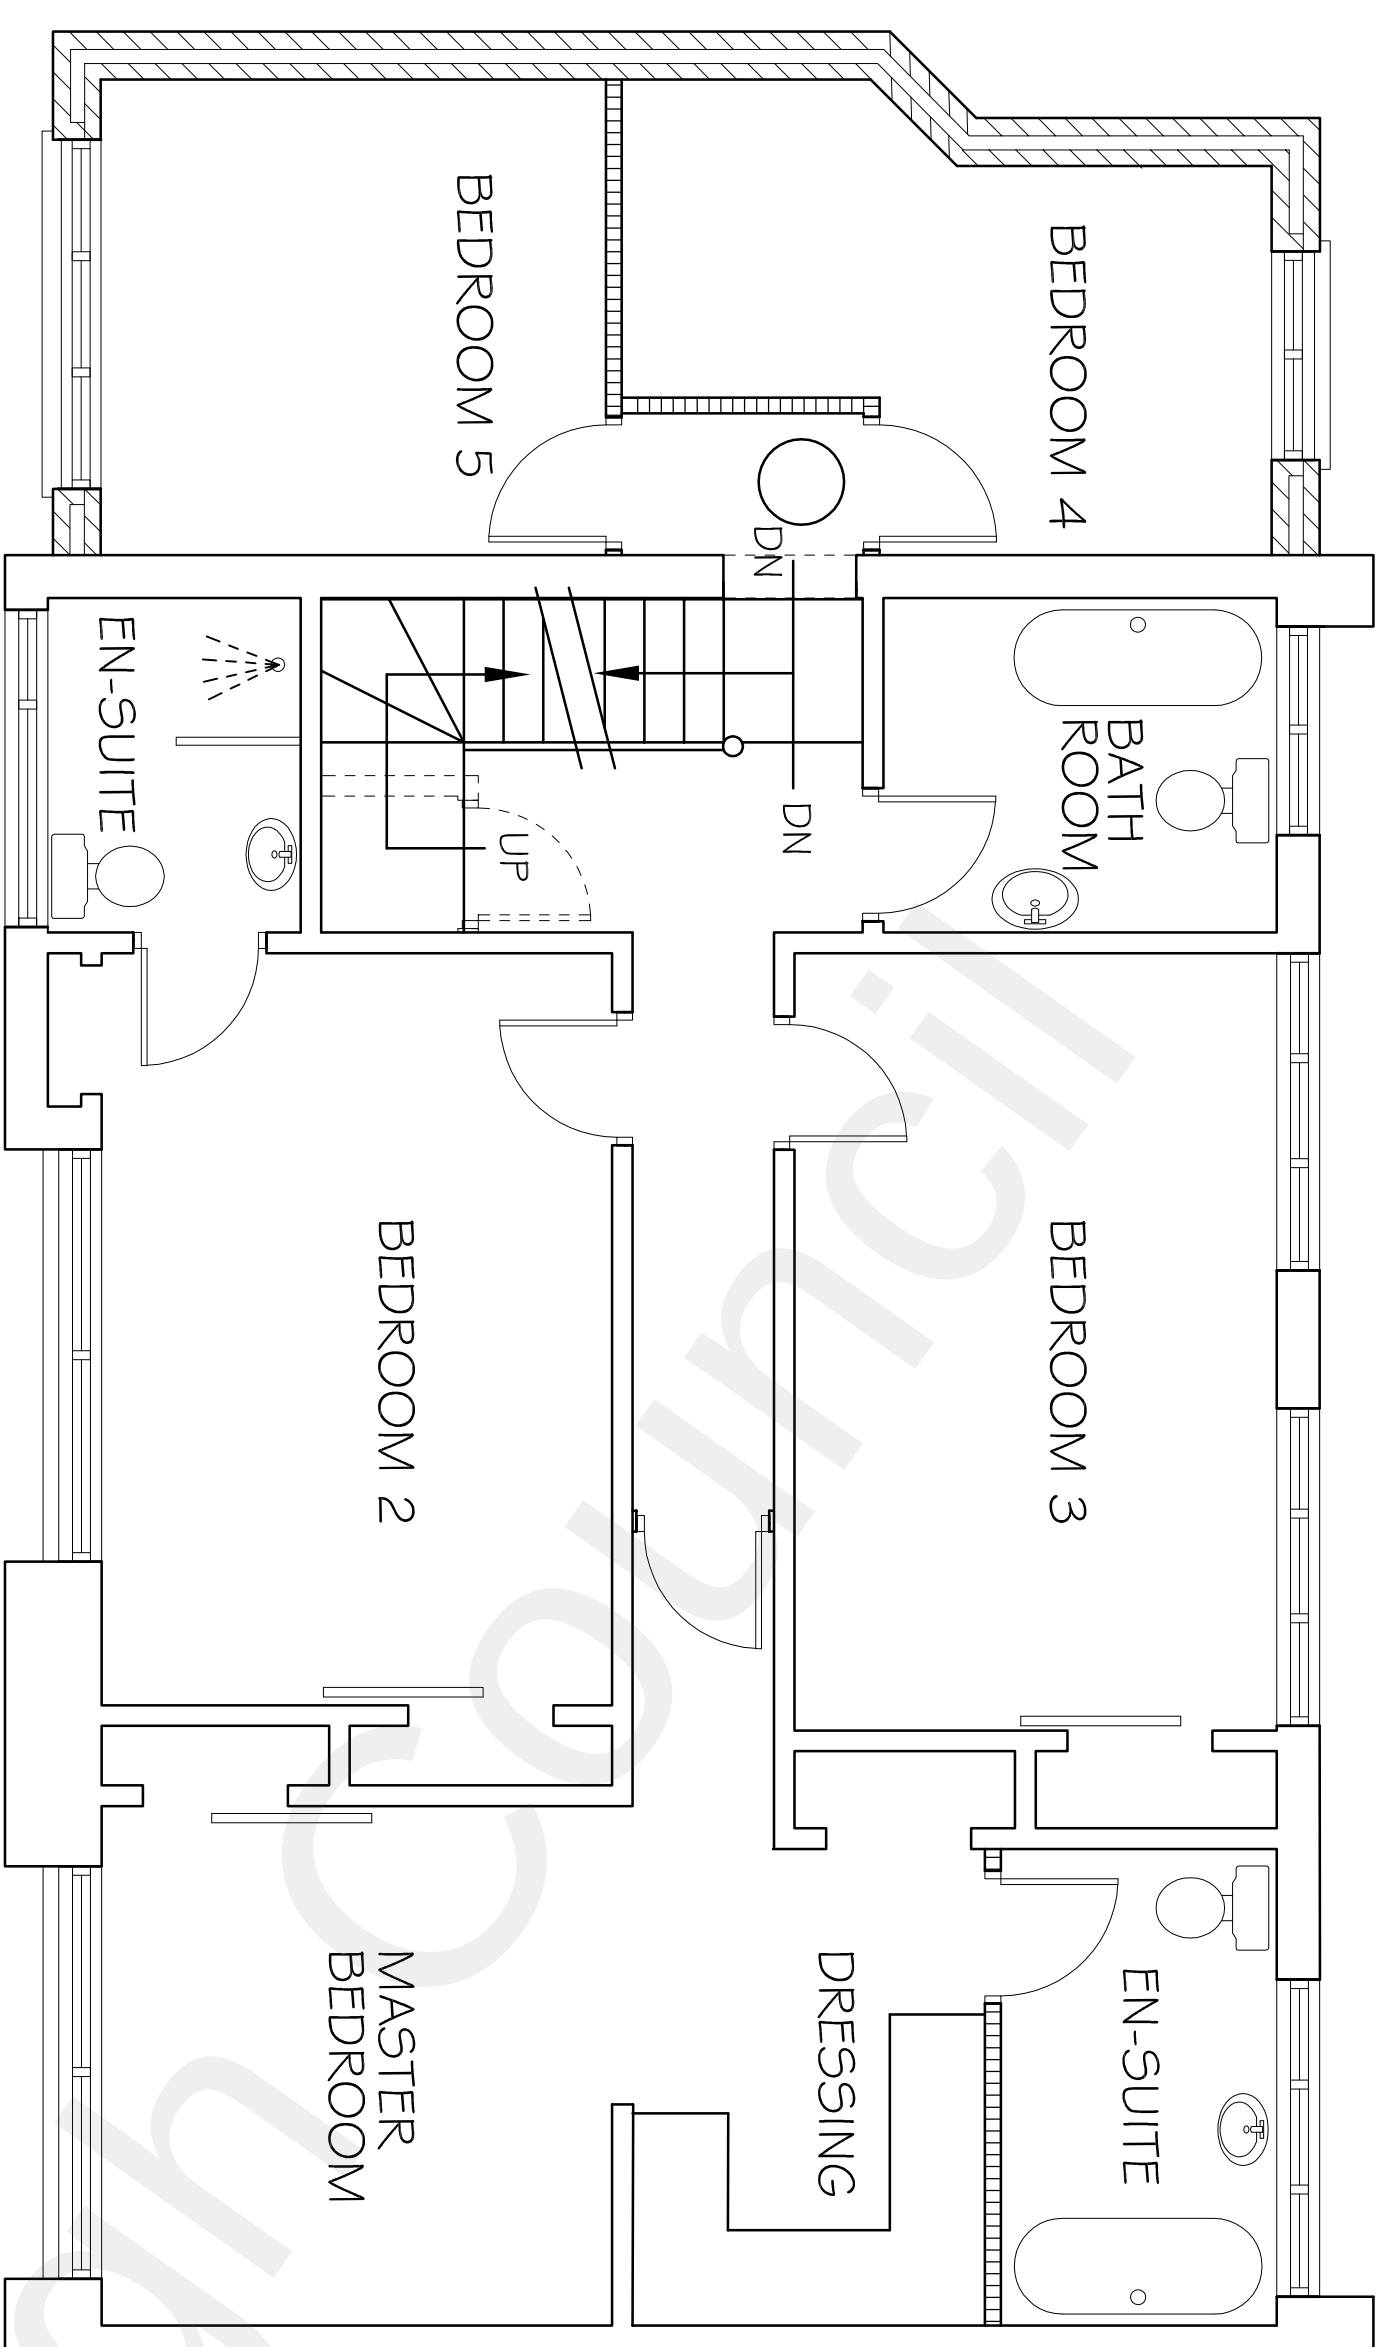


PROPOSED FIRST FLOOR PLAN

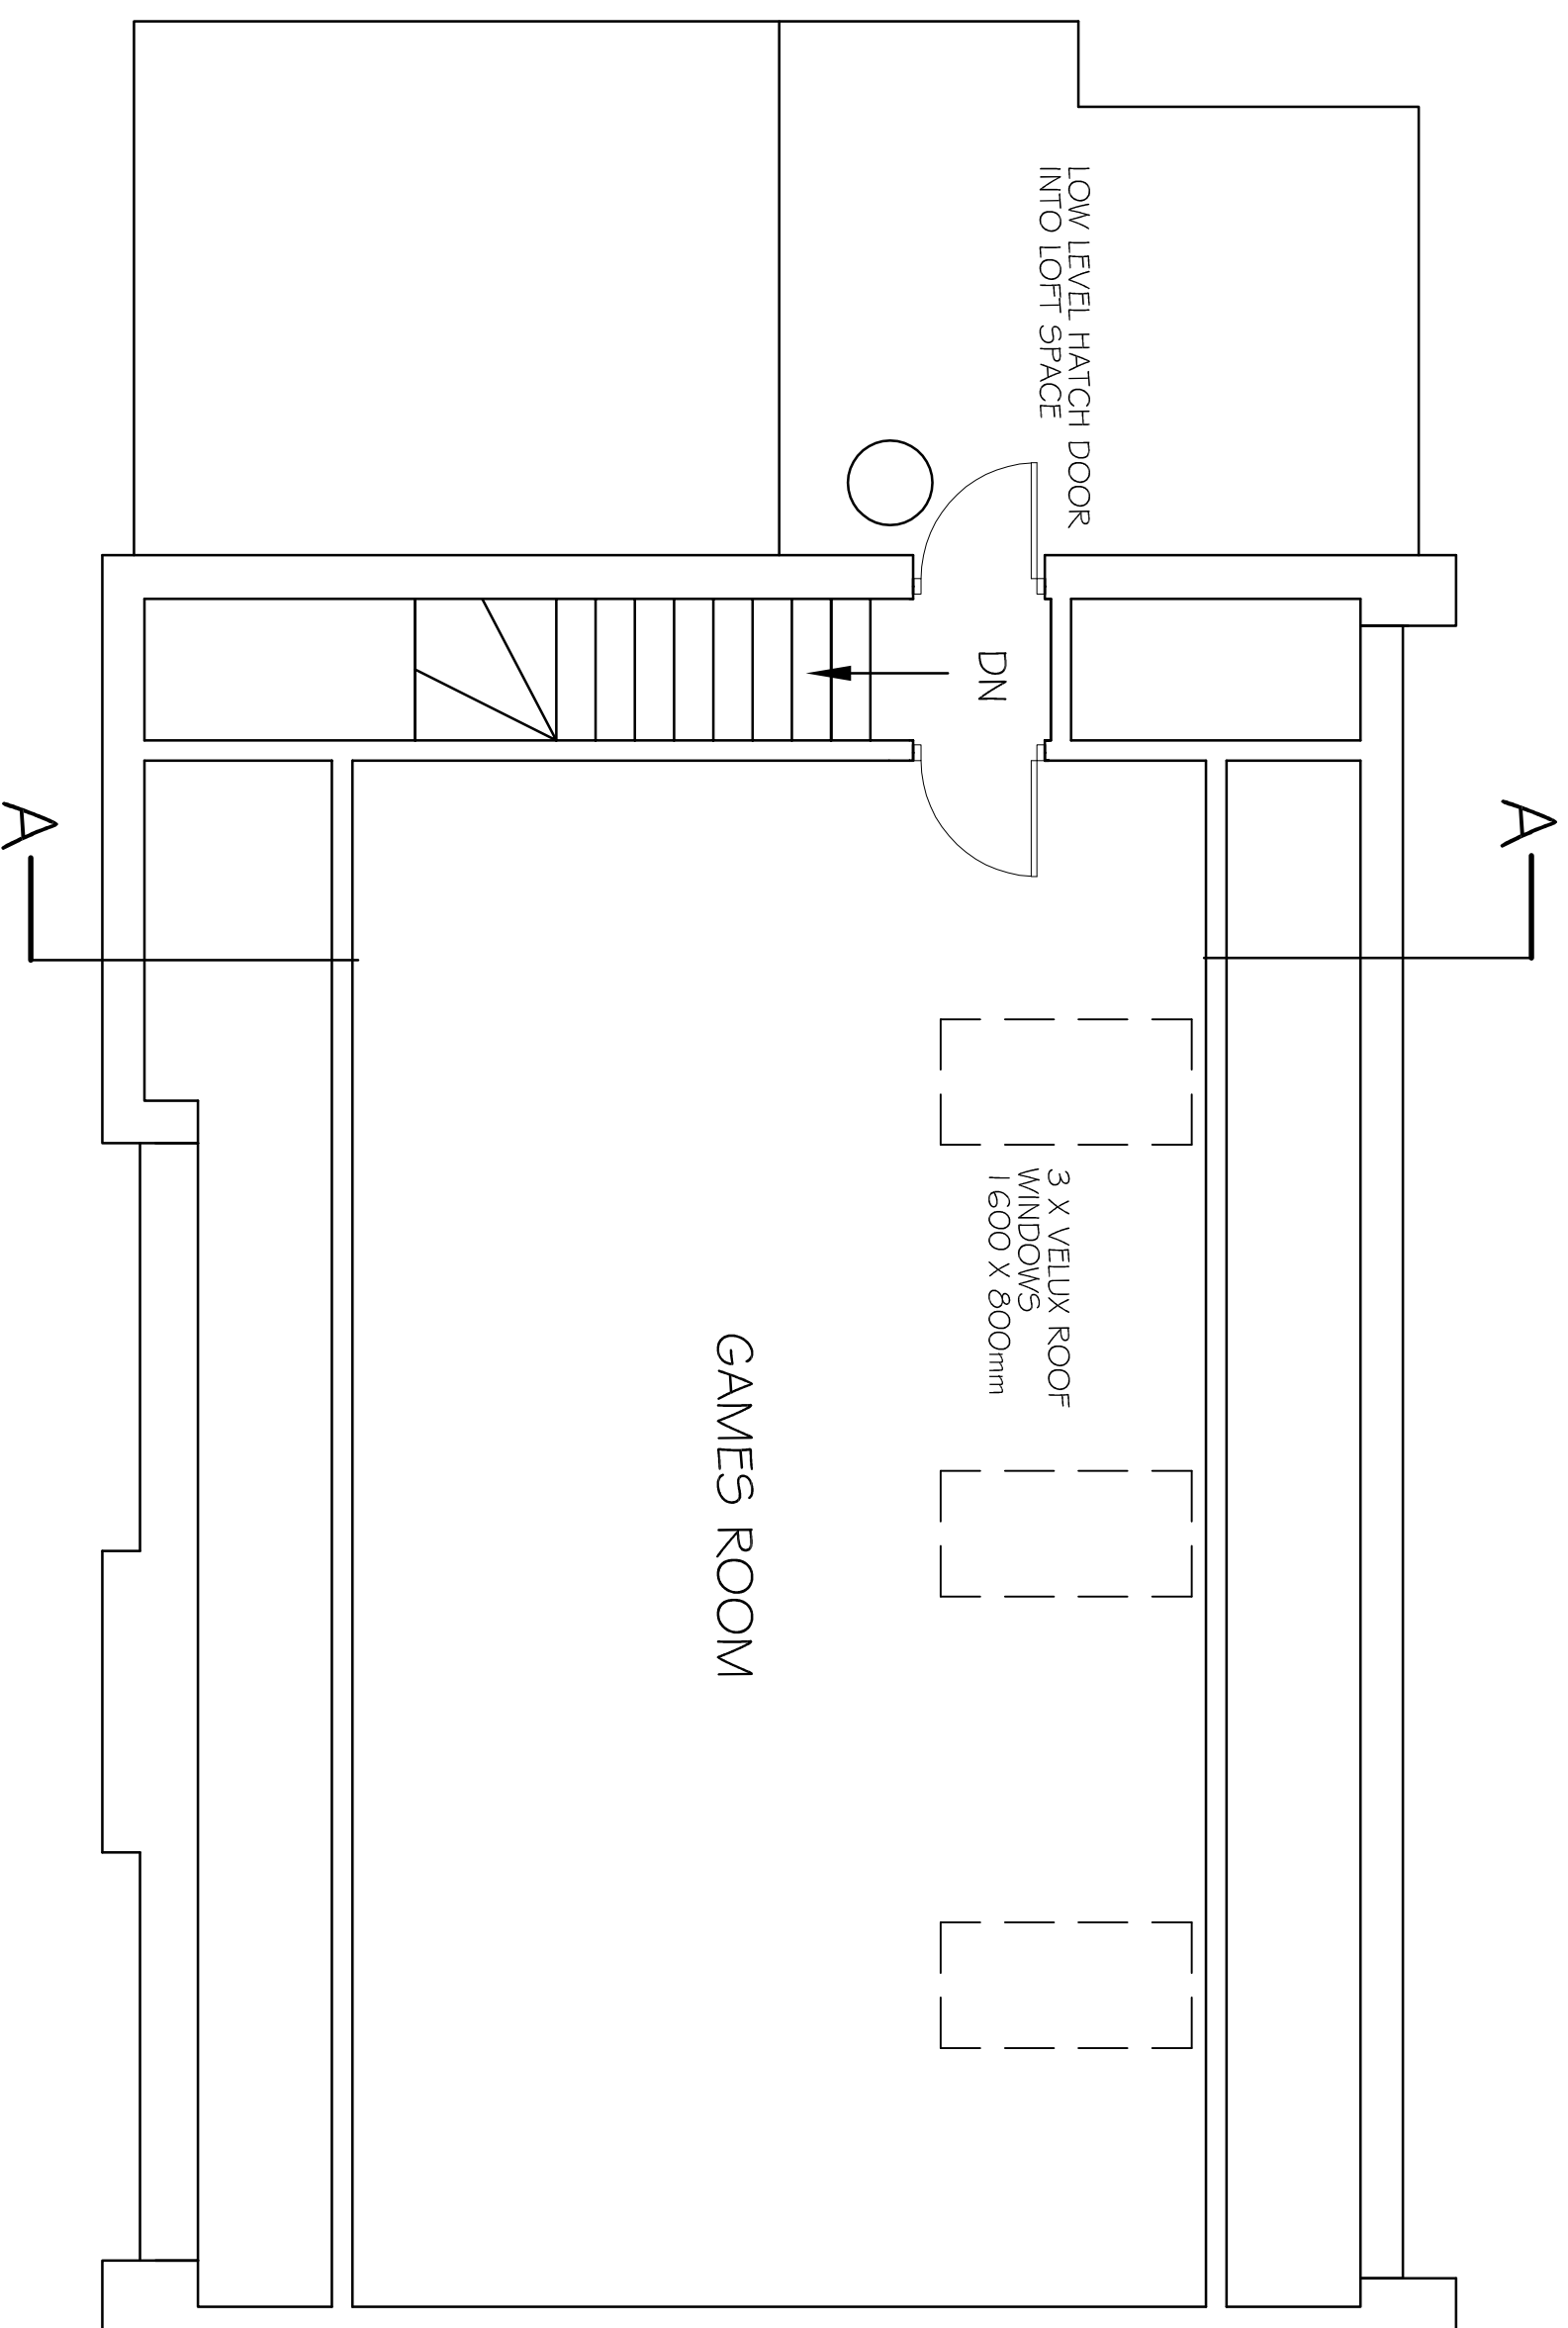

PROPOSED SECOND FLOOR PLAN

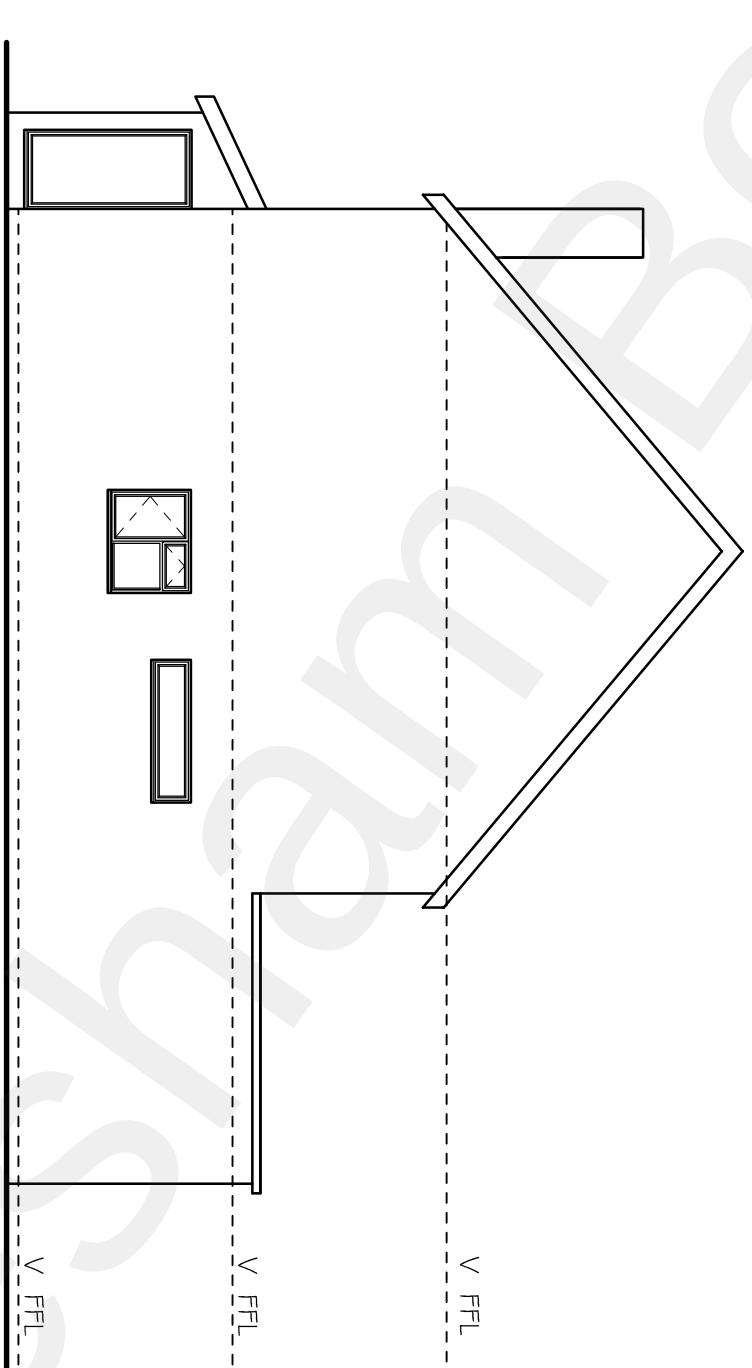

PROPOSED NORTH SIDE ELEVATION

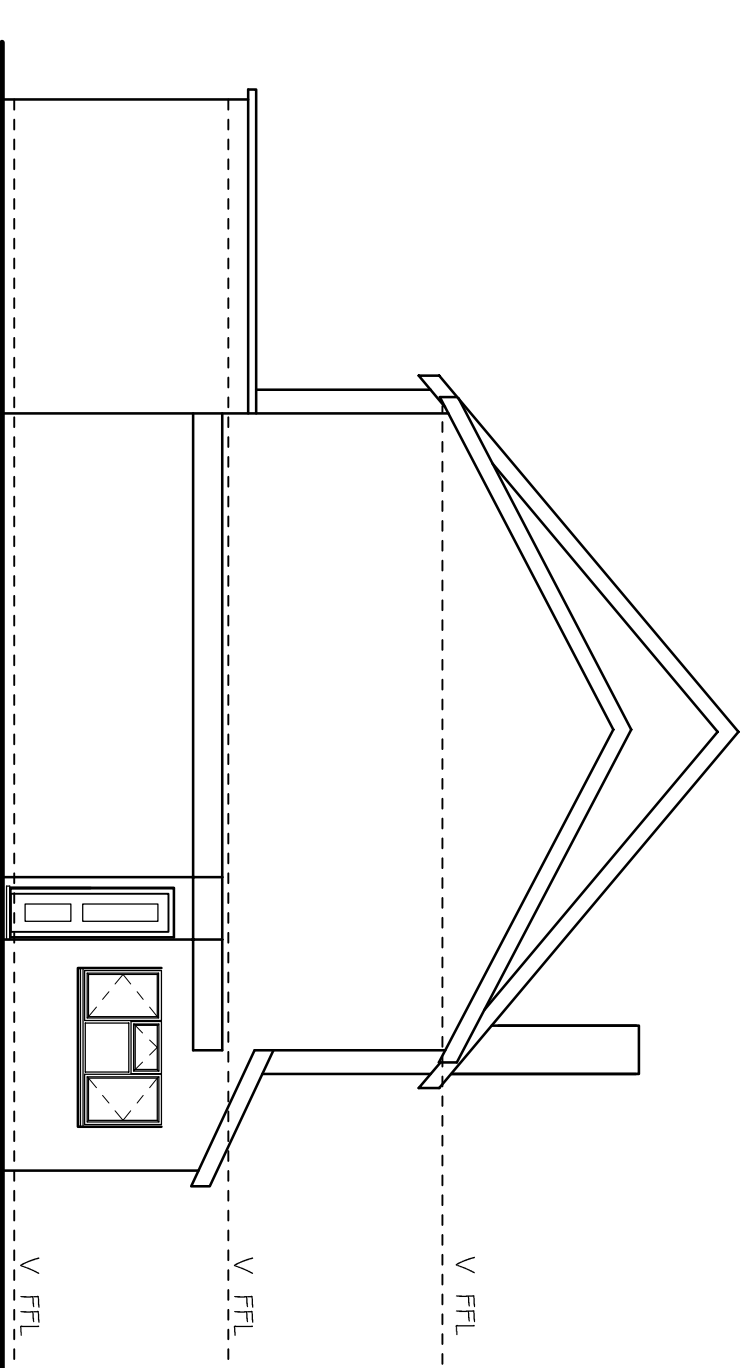

PROPOSED SOUTH SIDE ELEVATION



SCALE BAR 1:50



SCALE BAR 1:100

SALLY WOOLNOUGH
DESIGN

BETSHAM HOUSE
WESTWOOD ROAD
BETSHAM SOUTHEAST
KENT DA13 9LZ

01474 391008
07963734611
sallywoolnough1@gmail.com

PROJECT
PROPOSED LOFT CONVERSION
375a SINGLEWELL ROAD
GRAVESEND KENT DA11 7RL

CLIENT
MR & MRS AULLA

DRAWING TITLE
PROPOSED FIRST & SECOND
FLOOR LAYOUT PLANS
ELEVATIONS & SECTION

REV.	CHKD' BY	DATE	DESCRIPTION
------	----------	------	-------------

DRAWING No.

P4

REVISION

CHECKED BY

SCALE

1:50@A1

DATE

MAR 22

DRAWN BY