




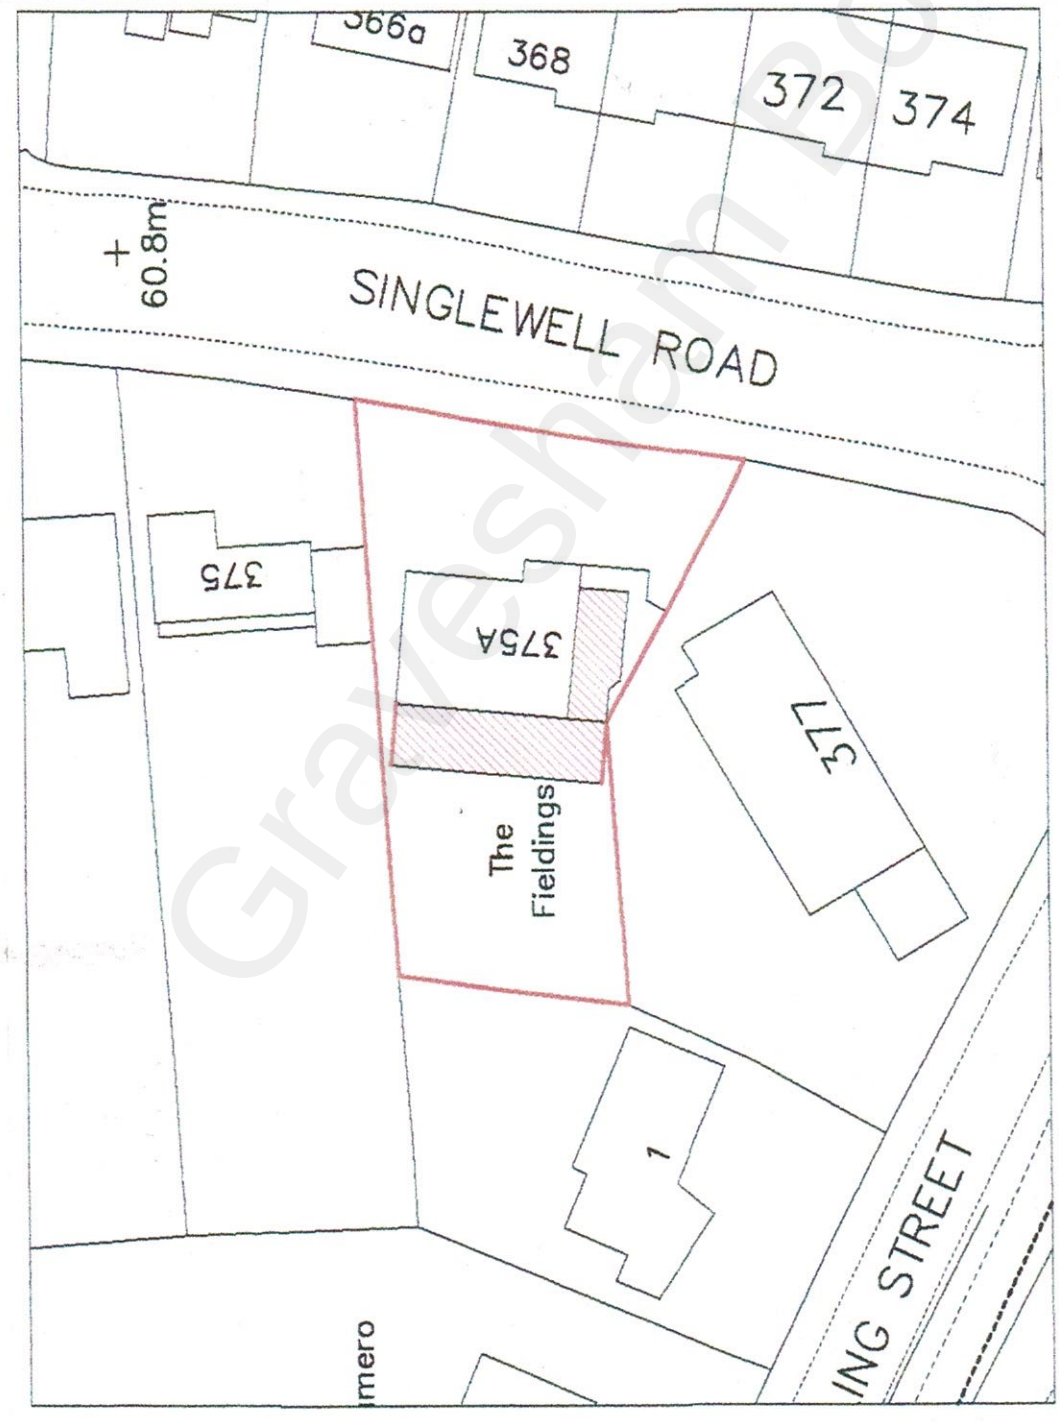

1:500 Site Plan

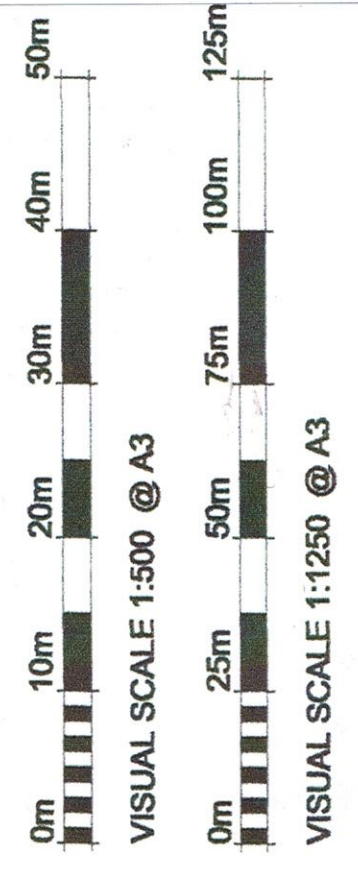

1:1250 Location Plan

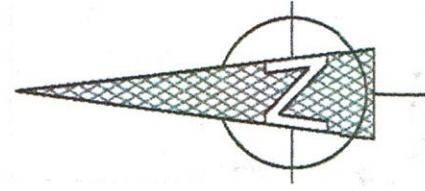

|                                                                                               |  |   |  |                   |
|-----------------------------------------------------------------------------------------------|--|---|--|-------------------|
| <b>DRAWING TITLE</b><br>BLOCK PLAN &<br>SITE LOCATION PLAN                                    |  | <b>SALLY WOOLNOUGH<br/>DESIGN</b><br><br>01474 391008<br>07963794811<br>sallywoolnough01@gmail.com |  |                   |
| <b>CLIENT</b><br>MR & MRS AUJLA                                                               |  | <b>DRAWING No.</b><br>SPL                                                                          |  | <b>REVISION</b>   |
| <b>PROJECT</b><br>PROPOSED LOFT CONVERSION<br>375a SINGLEWELL ROAD<br>GRAVESEND KENT DA11 7RL |  | <b>SCALE</b><br>1:500@A3                                                                           |  | <b>CHECKED BY</b> |
|                                                                                               |  | <b>DATE</b><br>MAR 22                                                                              |  | <b>DRAWN BY</b>   |