


Material Key.
Proposed External
Materials

- 1 Cast Iron Stair Treads
- 2 Spiral Stair Cast Iron Balustrade
- 3 External Terrace with Decorative Cast Iron Balustrade

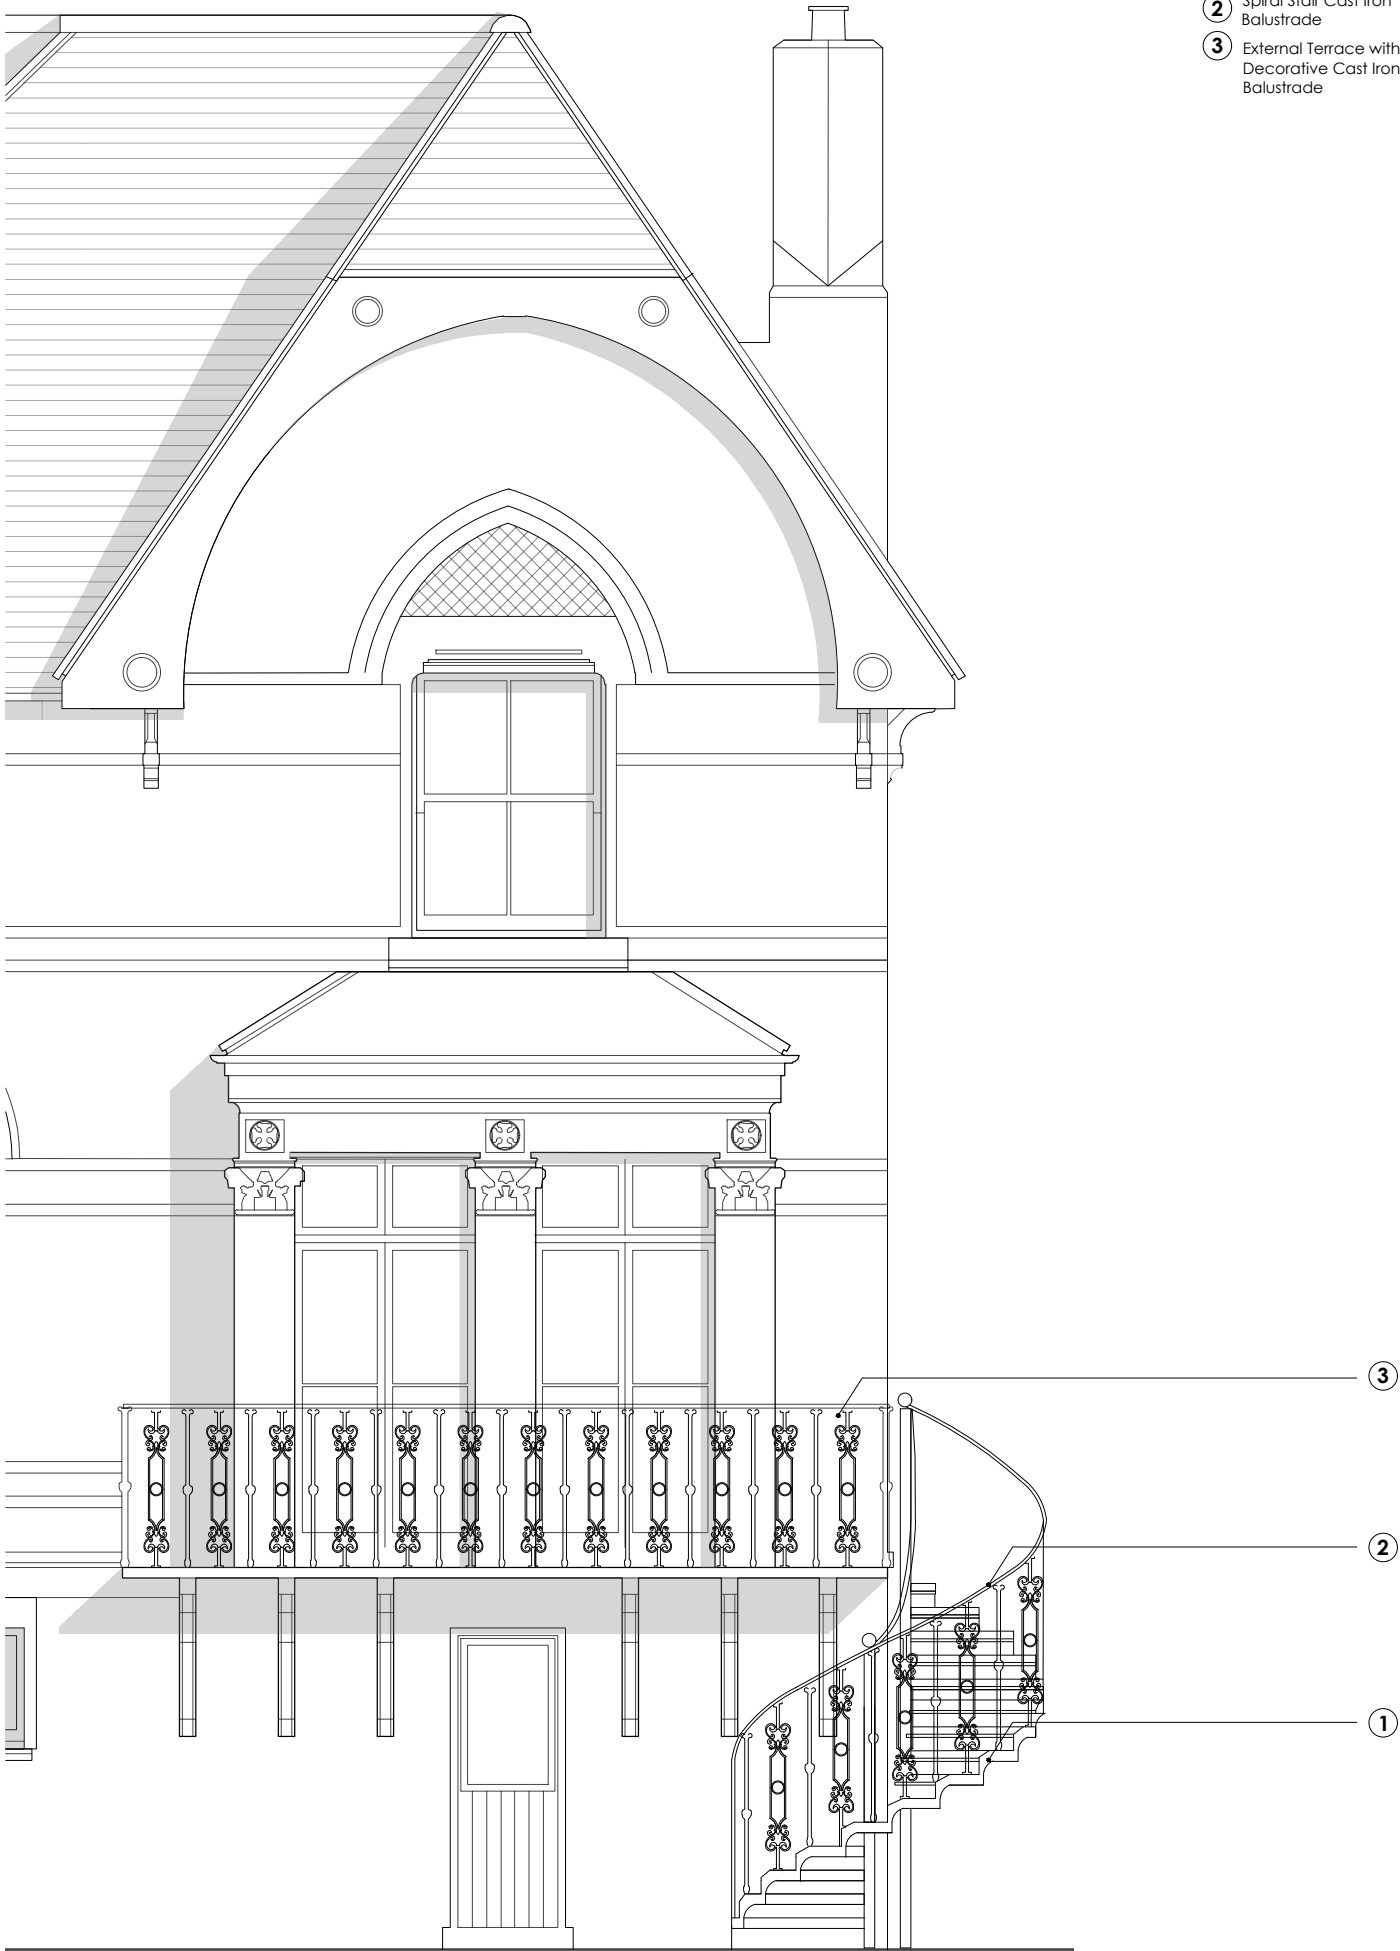

External Terrace

New Spiral Stair

Proposed
Front Elevation



scale bar . do not scale from this drawing . scale bar is included as a requirement of statutory approvals only
note to contractor_use only figured dimensions for construction

23.03.03 first issue JC MLR
rev . date . details . drawn by . checked by .

1.50_A3 1.25_A1	District. Studio 4 . Blackwater Court . 17-19 Blackwater Street . London . SE22 8SD 020 7871 3101 studio@districtarchitects.co.uk www.districtarchitects.co.uk this drawing is copyright .	Planning project 91 Windmill Street Gravesend DA12 1LH client Mr William Skidelsky & Ms Gudrun Young	Proposed Terrace 91 Windmill Street Gravesend DA12 1LH Mr William Skidelsky & Ms Gudrun Young	108. (3) stage . 1 type / place . 205 series / number revision
--------------------	--	---	---	---