




Notes	
	All dimensions shown are in millimeters unless otherwise stated. Only figured dimension to be taken from this drawing and not scaled dimensions.

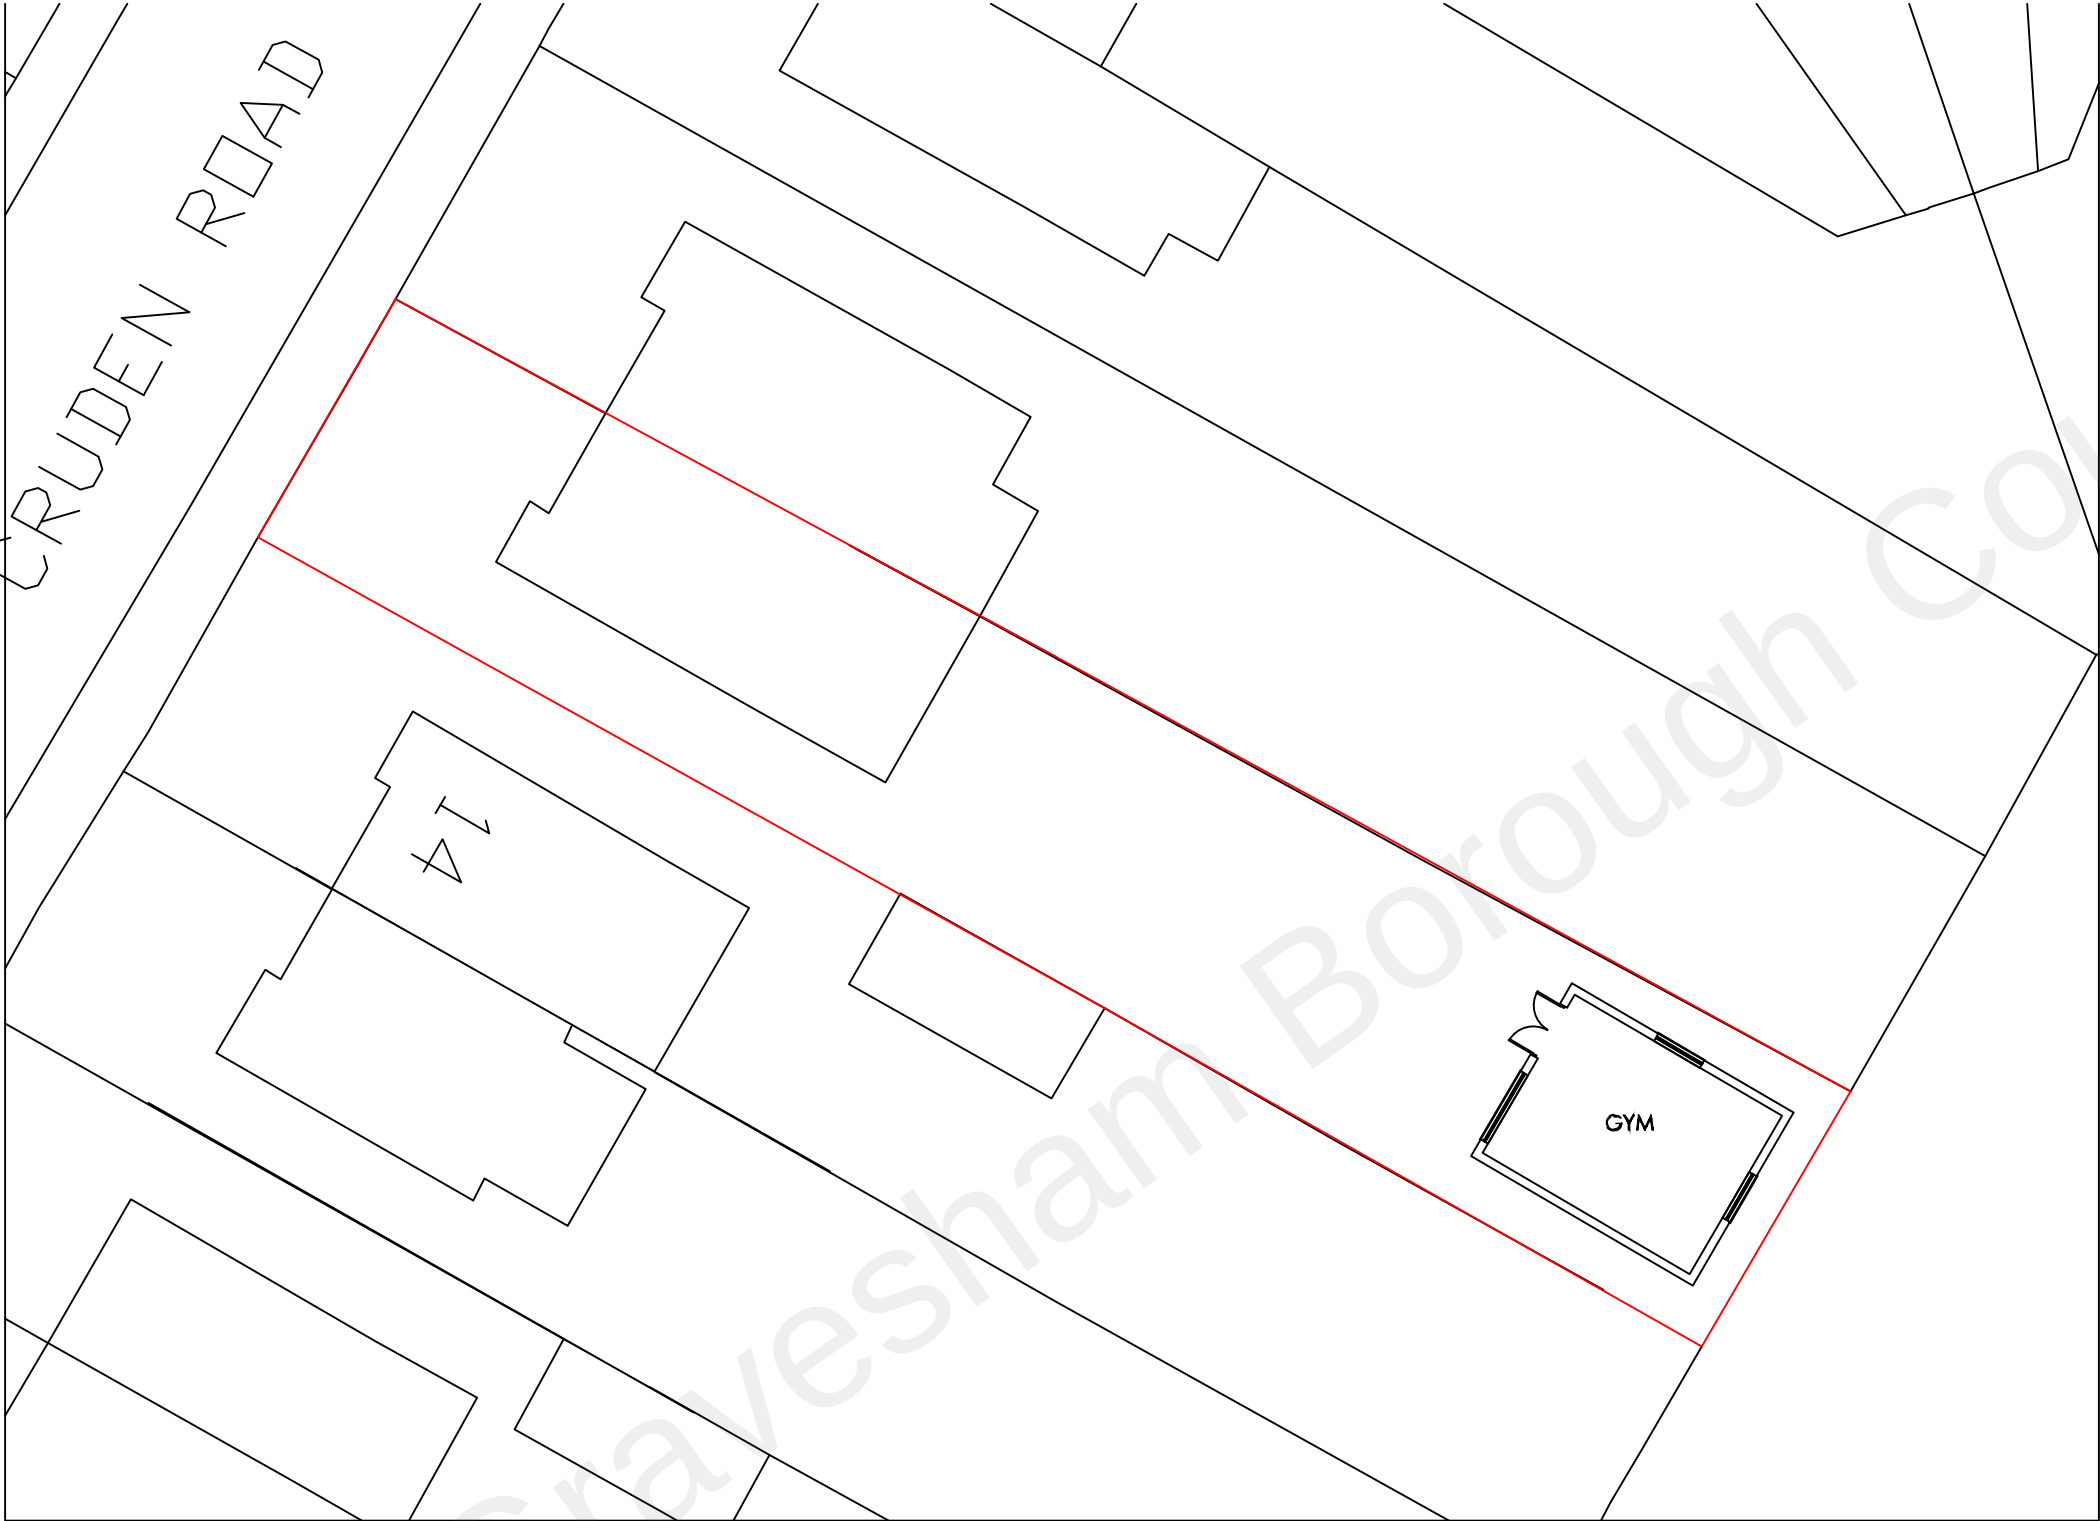


EXISTING BLOCK PLAN

 

LOCATION PLAN 1:1250

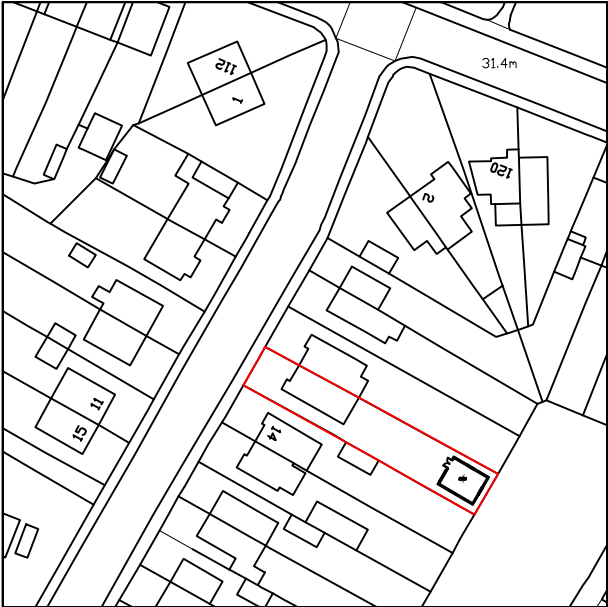

EXISTING SITE PLAN 1:1250

 

Project:			PROPOSED OUTBUILDING 12 Cruden Road Gravesend DA12 4HD		 Loft conversion & Extension Specialists 07815559217 / 02077121486
CLIENT: Mr Stanley Akwaeze		DATE:	00-12-21		
		CHECKED BY:	TA		
REV:		Date	SCALE:	1:200	
			DRAWN BY:	TA	
			EXISTING BLOCK PLAN AND LOCATION PLAN		
			220808-30B		REV:
© This drawing and the building work illustrated are copyright and may not be reproduced without written permission.					

This drawing and the building work illustrated are copyright and may not be reproduced without written permission.