



Scale 1:50 at A3



architects

12 Blackstock Mews
London
N4 2BT

t:
+44 (0) 20 7998 7651
m:
+44 (0) 78 8267 6709
e:
mail@hjarchitecture.co.uk

This drawing and design is for use solely in connection with the project described below. The drawing and the design is the copyright of H and J architecture and must not be reissued, loaned or copied without written consent. All dimensions and setting out to be checked on site before construction. Do not scale from this drawing. The drawing is to be read in conjunction with all other information relevant to the project. Any apparent discrepancy to be brought to the attention of the architect.

status

PLANNING

scale

1:50

size

A3

project

19 EDWIN STREET

drawing

Planning Application:

Plans:

First Floor Plan


as Proposed

drawing number

2211-PA-PL-02

revision

-

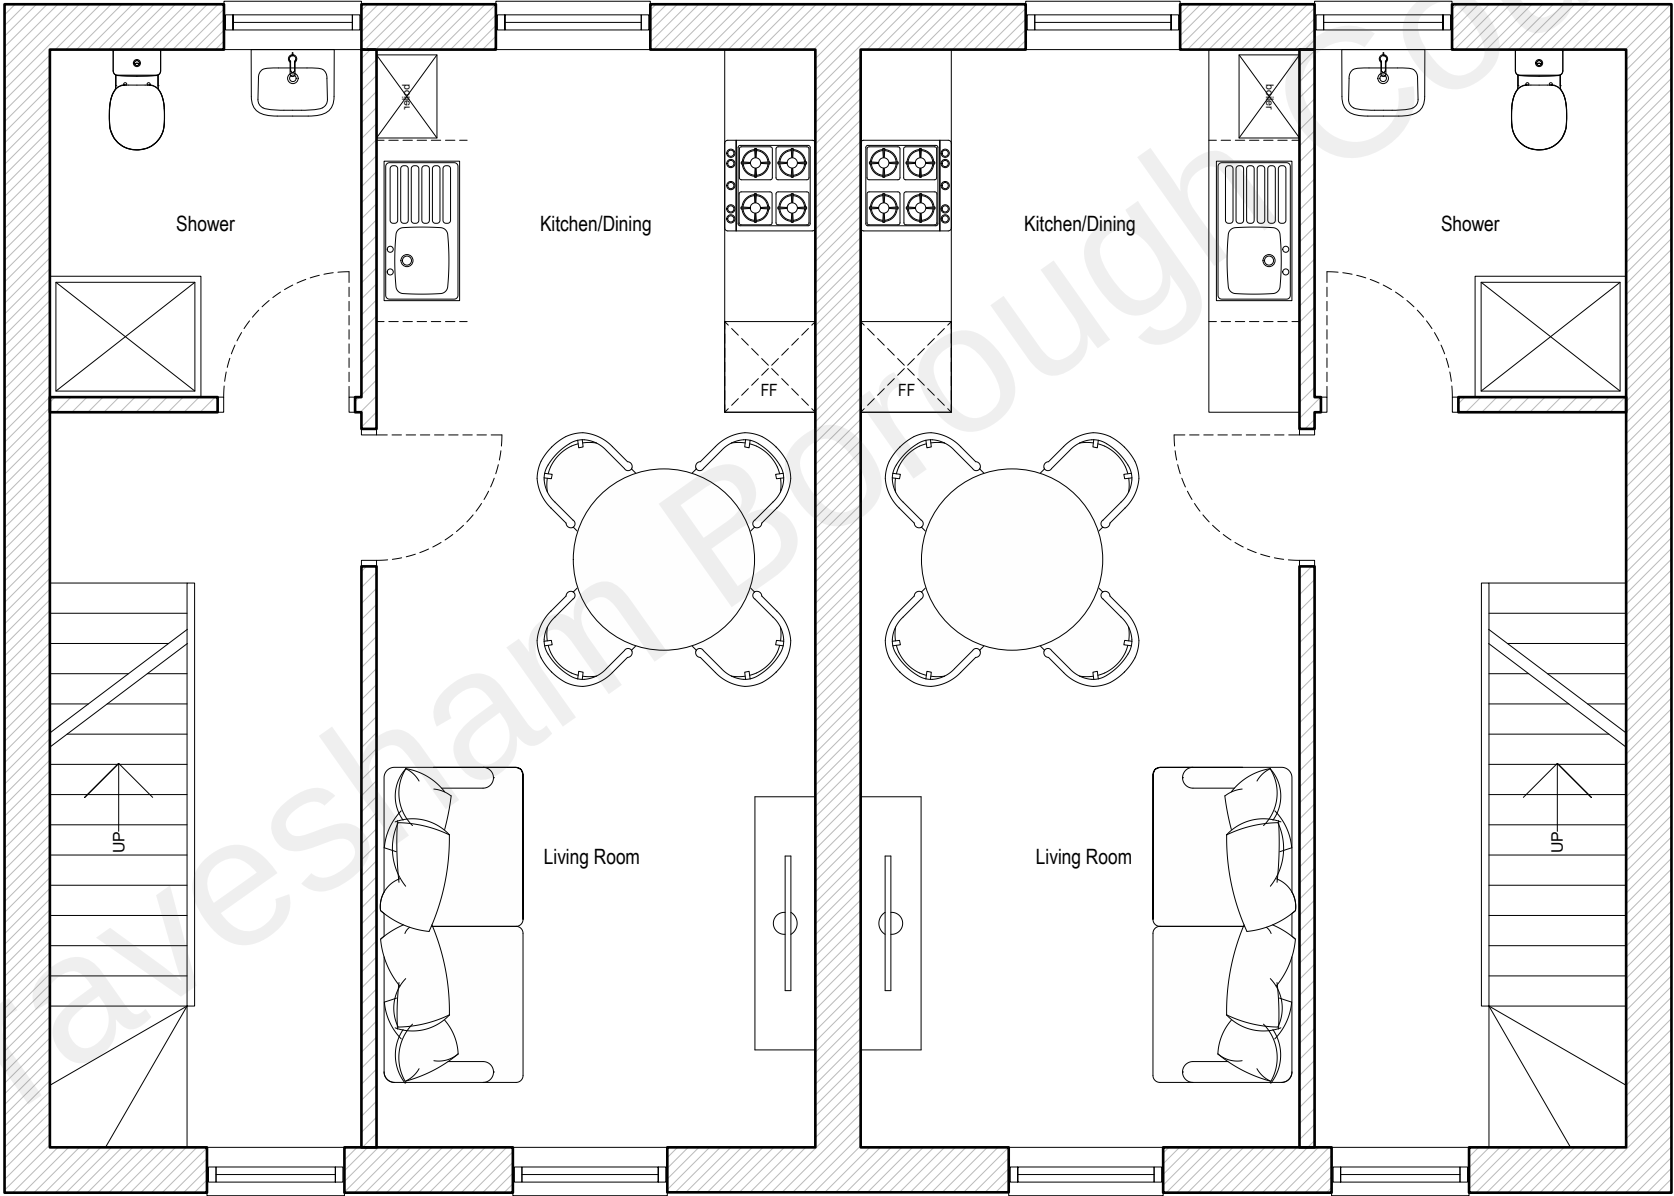

FIRST FLOOR PLAN