




Scale 1:50 at A3

KEY

- (1) Arched timber inserts to fanlights to reduce perceived size and improve the appearance
- (2) Glazing bar pattern altered to diminish the 'squat' impression given by the glass panes which currently appear squashed and horizontal
- (3) Fixed window boxes added to windows to increase the perception of height and to add to the soft planting options to be fixed with metal brackets to the brickwork
- (4) Brick-on-edge coping removed and black painted railings added to the top of the boundary walls to reduce 'solidity' and soften the appearance
- (5) Copper pipes removed from the outside and rerouted internally
- (6) Permanent planters fixed to the rear of the boundary walls to increase soft planting fixed with metal brackets to the brickwork
- (7) Timber slatted utility housings fixed internally with hidden metal brackets to the brickwork
- (8) Pipe cover hoods to the gas pipes/valves to match the colour of the brickwork
- (9) Light well grilles to be replaced with Leighton Ironcraft, Standard Light Well Grill or similar; to be set flush with the paving - Refer to reference image



'SHEFFIELD' BICYCLE WALL RAIL REFERENCE IMAGE

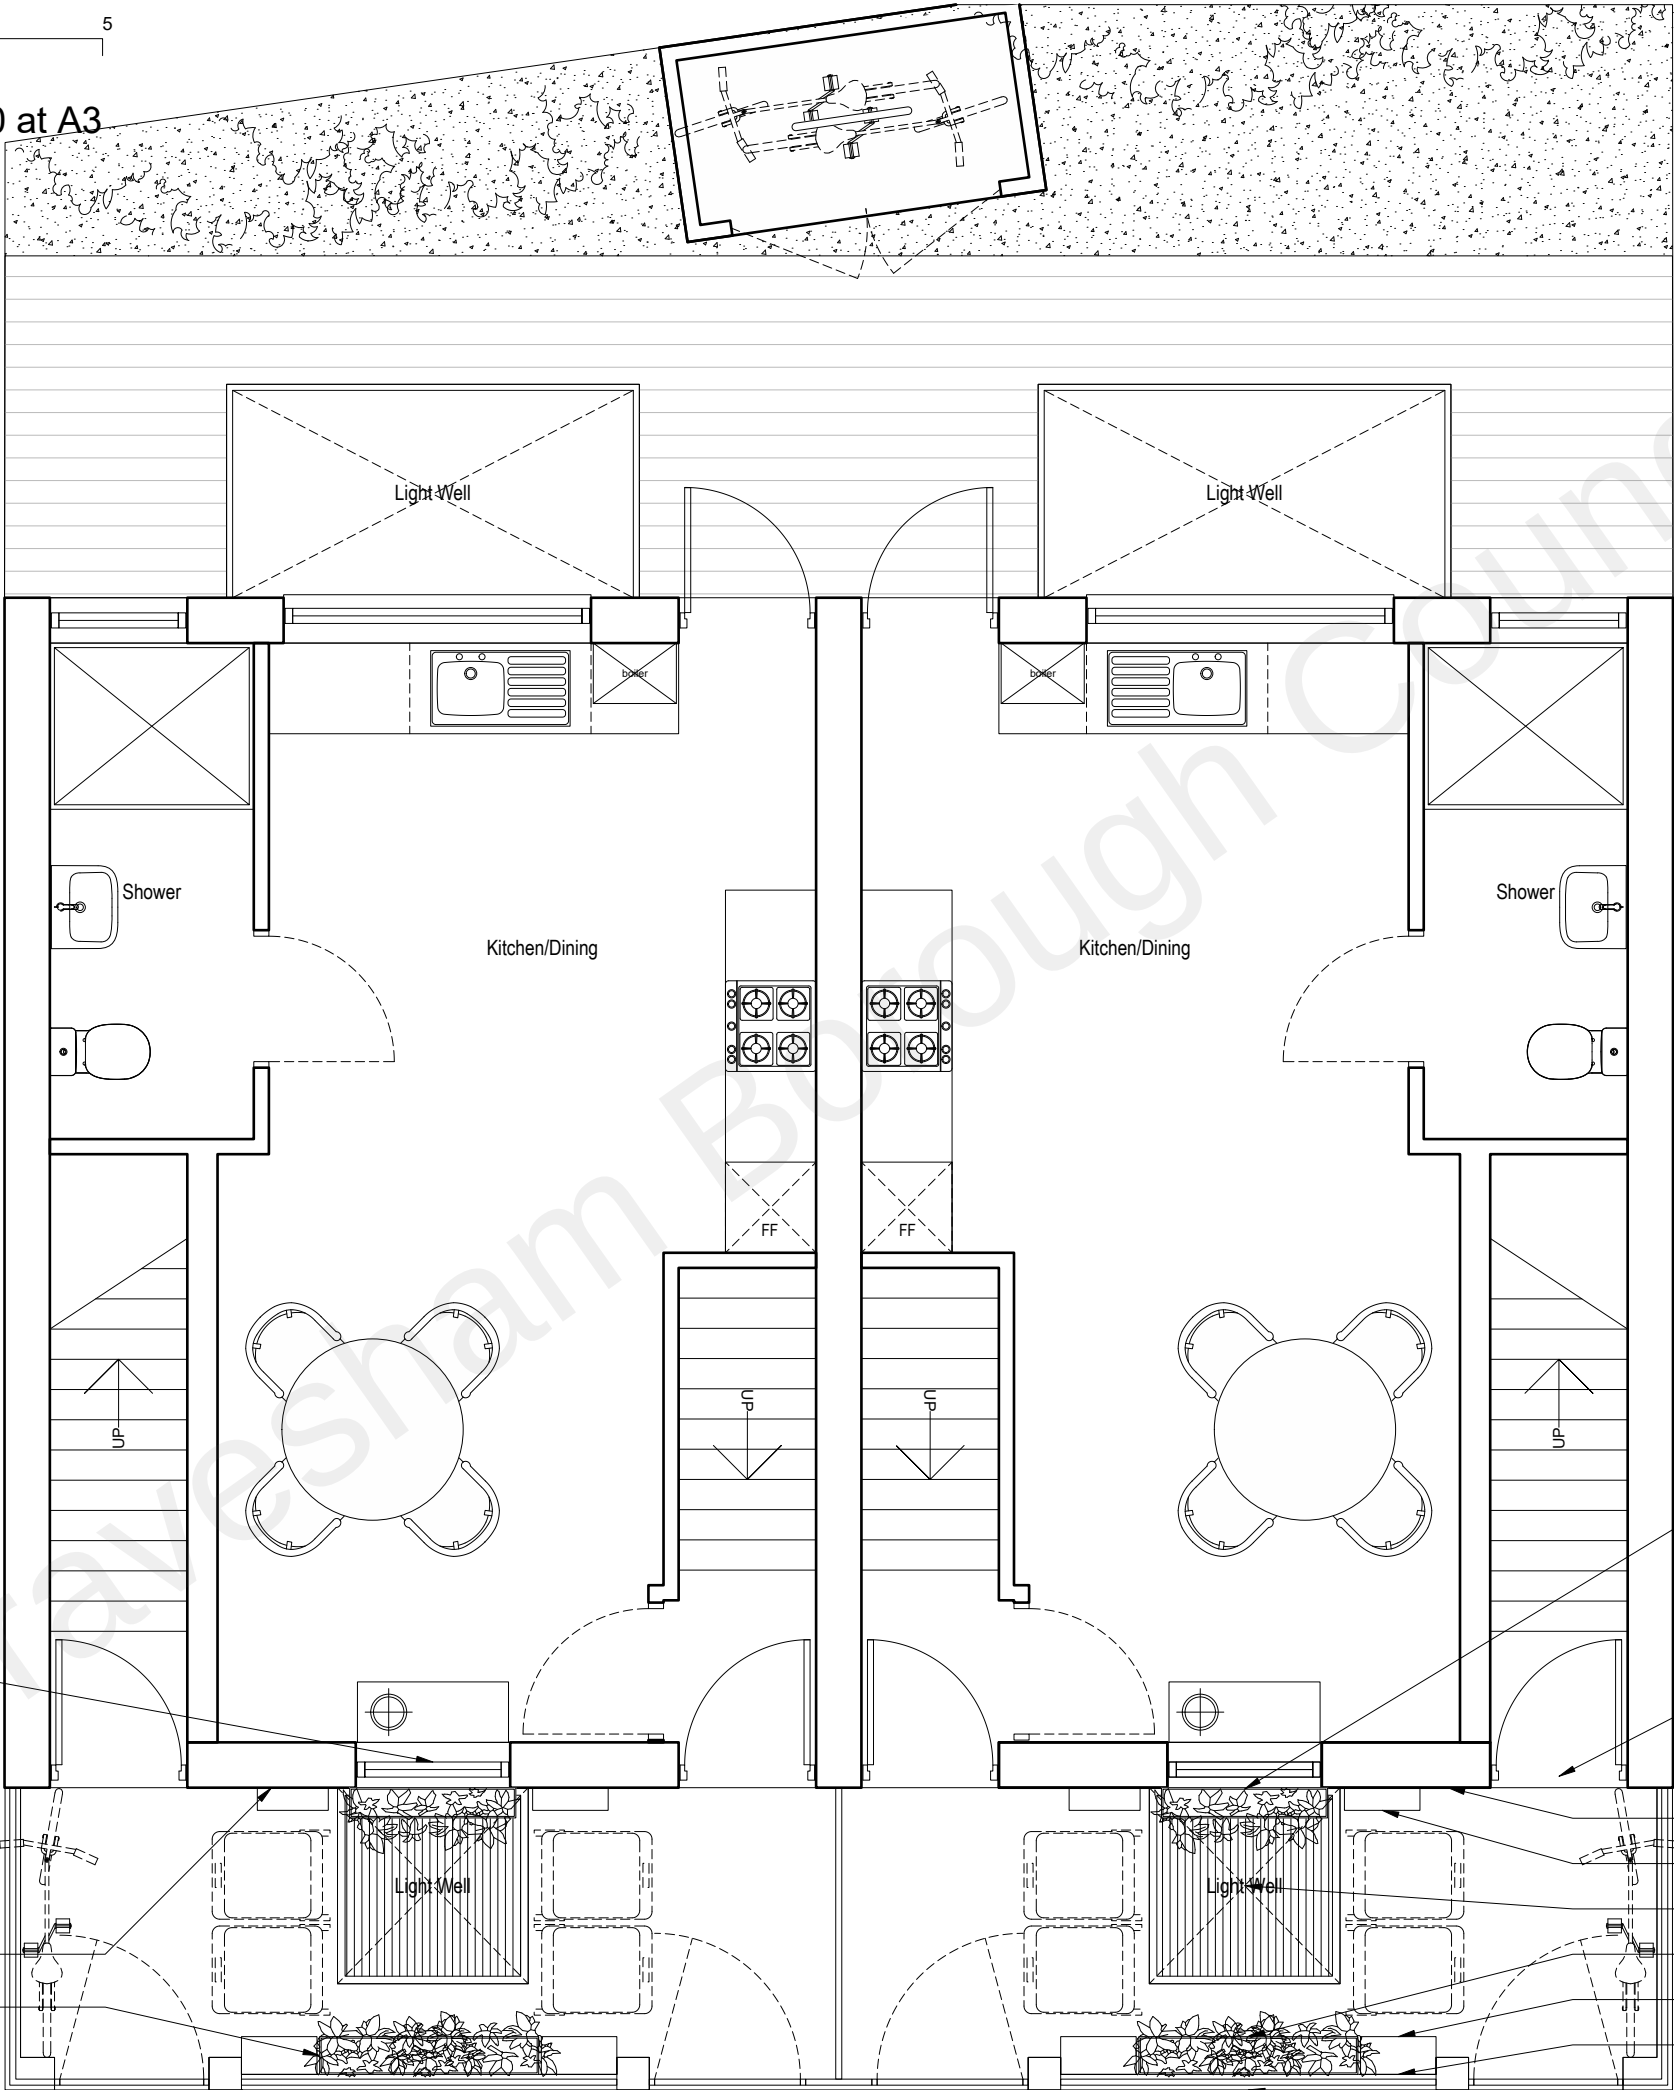

12 Blackstock Mews
London
N4 2BT

t:
+44 (0) 20 7998 7651
m:
+44 (0) 78 8267 6709
e:
mail@hjarchitecture.co.uk

status
PLANNING

scale
1:50

size
A3

project
19 EDWIN STREET

drawing
**Planning Application:
Plans:
Ground Floor Plan
as Proposed**

drawing number
2211-PA-PL-01

revision
-



LIGHT WELL GRILL REFERENCE IMAGE

- (2)
- (5)
- (6)
- ALTERATIONS TO FRONTAGE
- (5)
- (7)
- (9)
- (6)
- (7)
- (4)
- (8)
- (3)
- (1)