




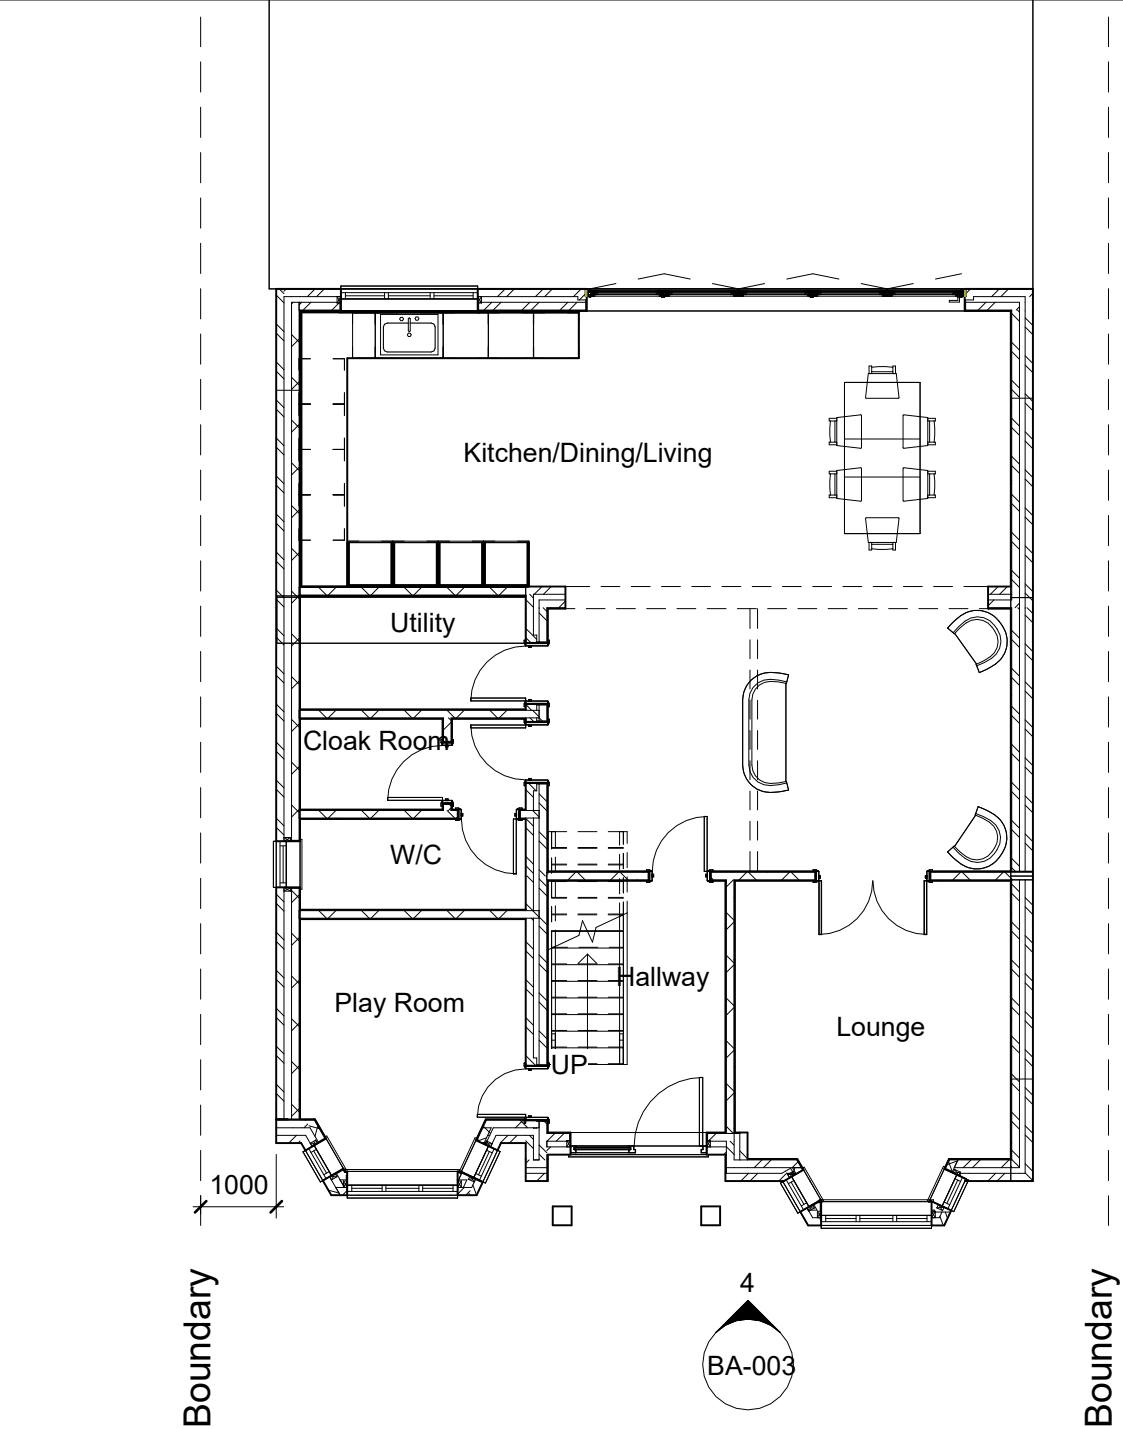


1 **Ground Floor**
1 : 100

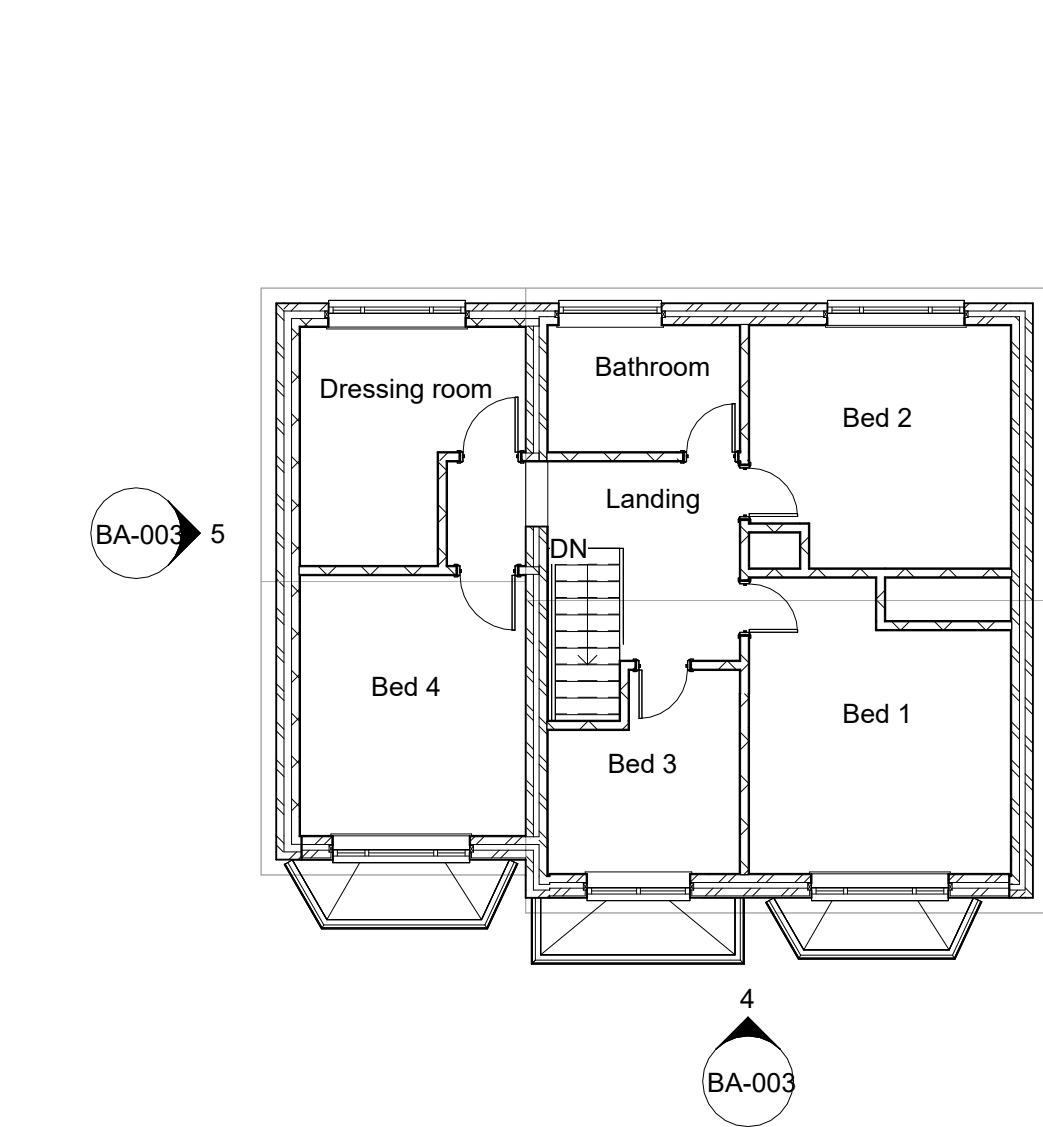

2 **First Floor**
1 : 100

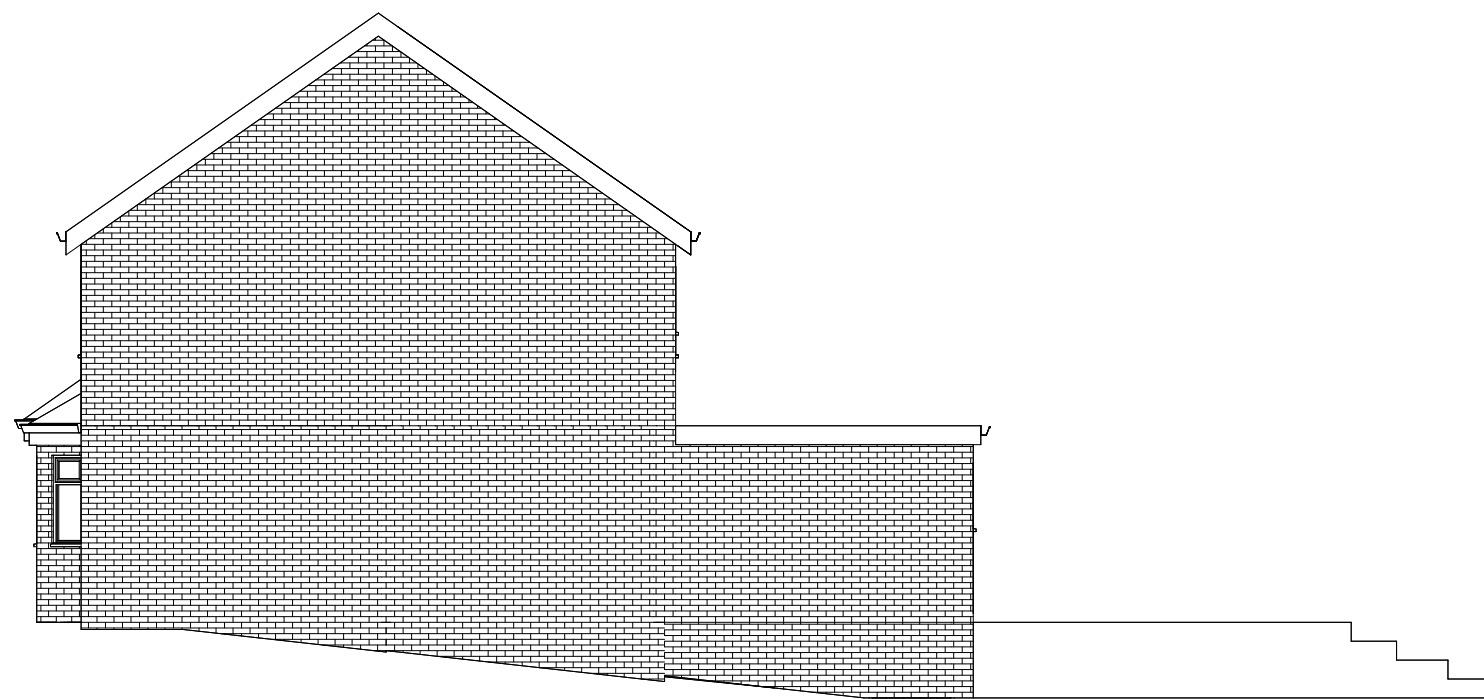


6 **East**
1 : 100

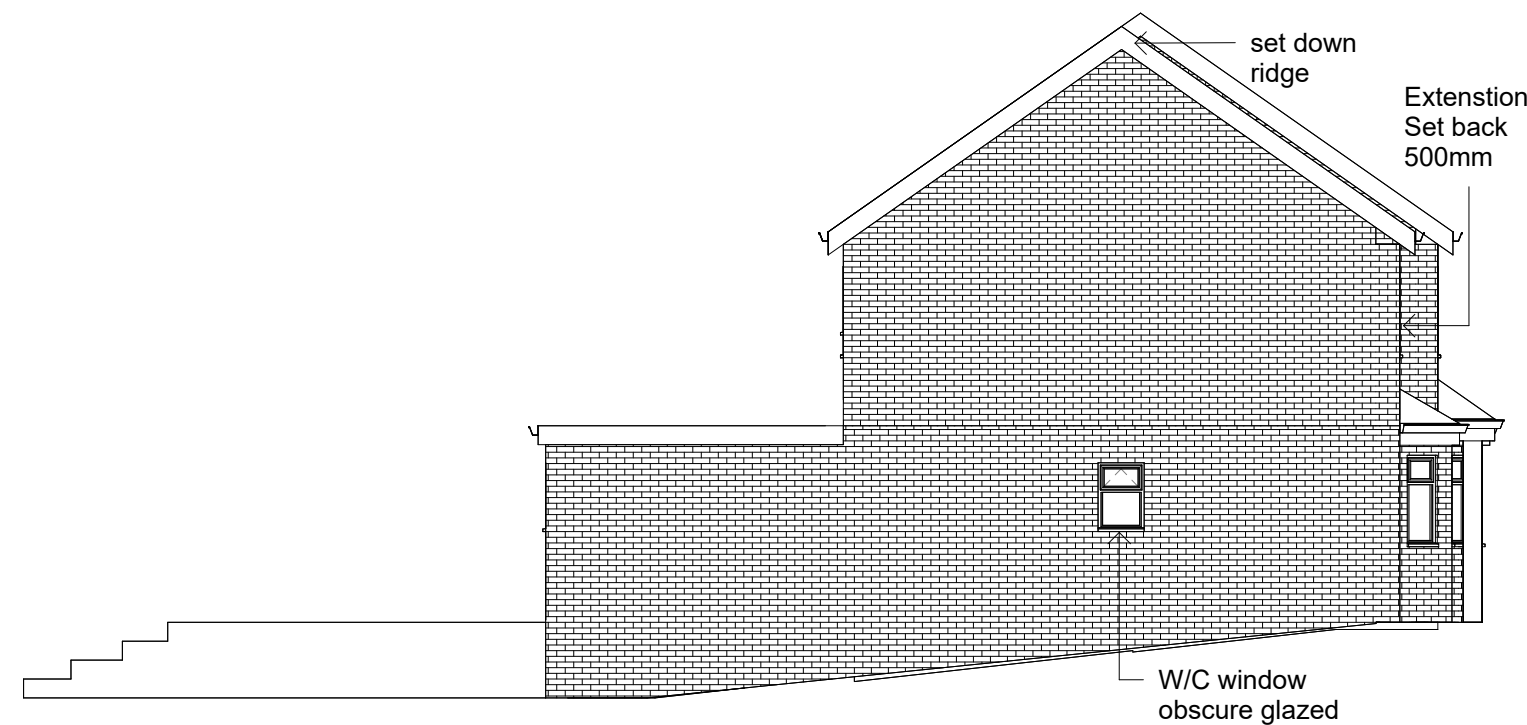


5 **West**
1 : 100



4 **Principle Elevation**
1 : 100

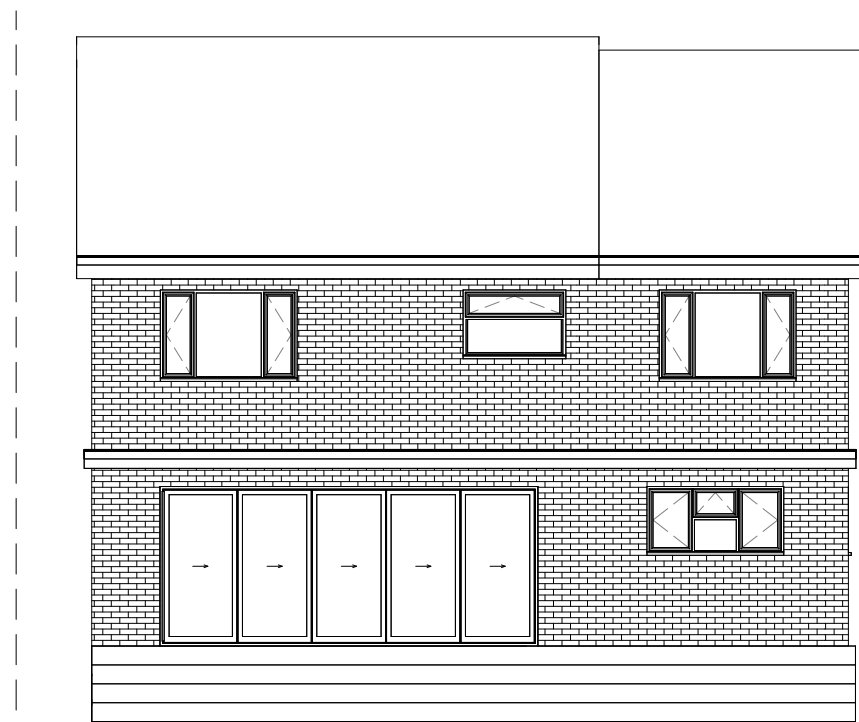

3 **Rear Elevation**
1 : 100

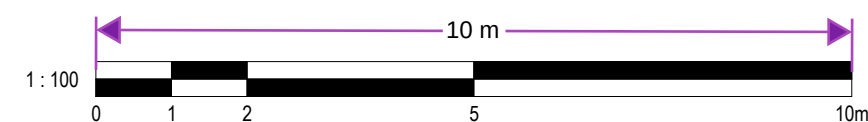

No.	Description	Date
PROJECT		
21 Burdette Avenue		
TITLE		
Proposed General Arrangement		
CLIENT		
Mr R Fry		
SCALE (@A2)		DATE
1 : 100		Issue Date
DRAWING NUMBER		REV
BA-003		