




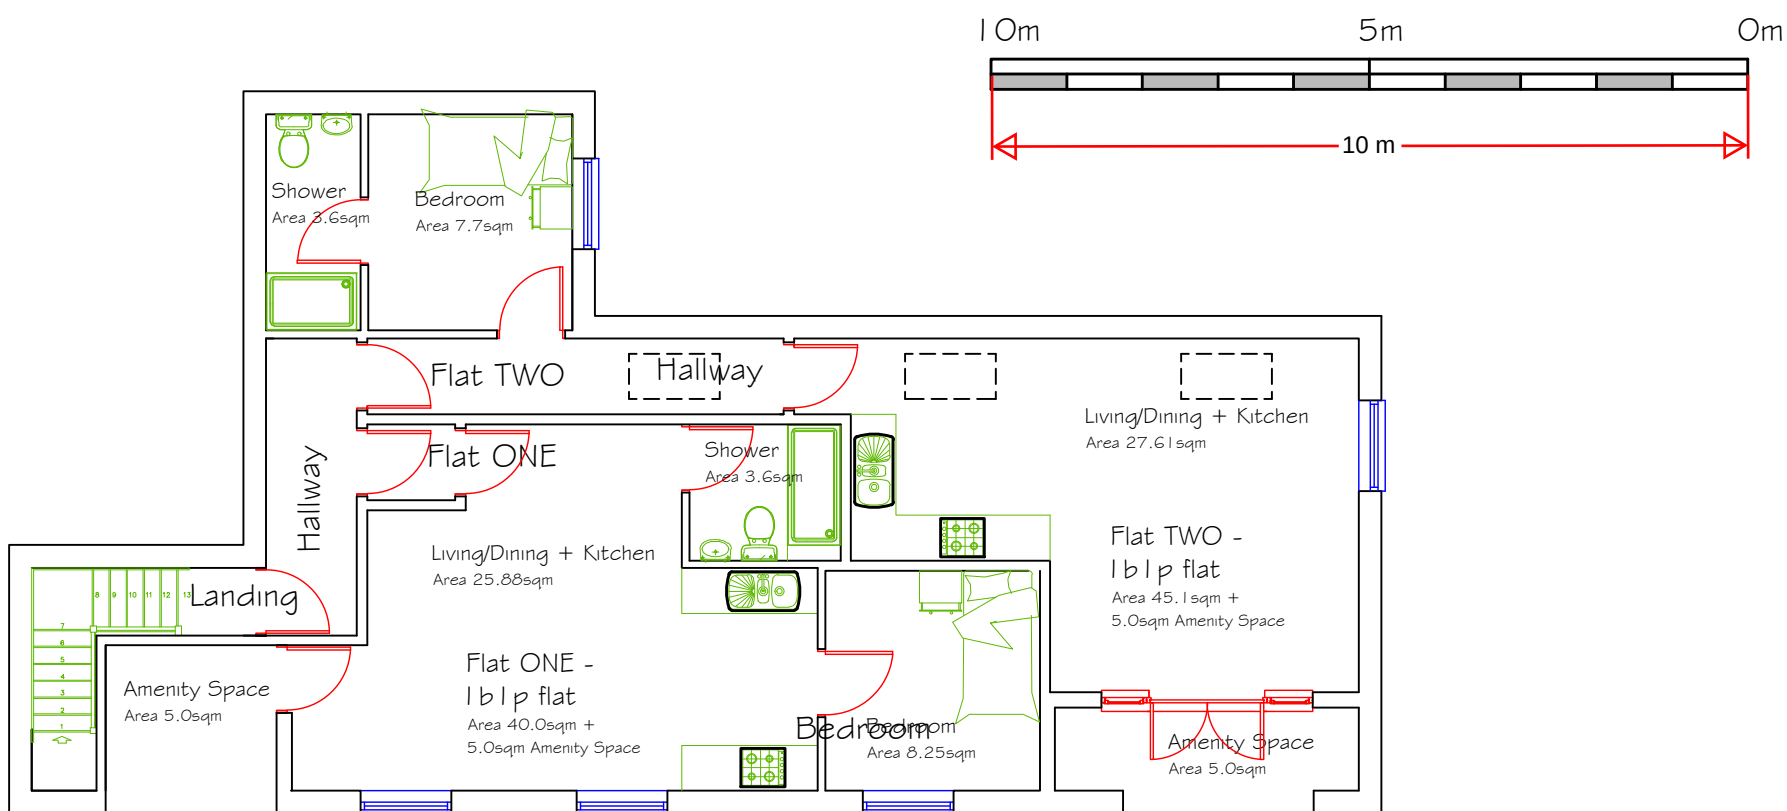

Proposed Second Floor Plan - Scale 1:100

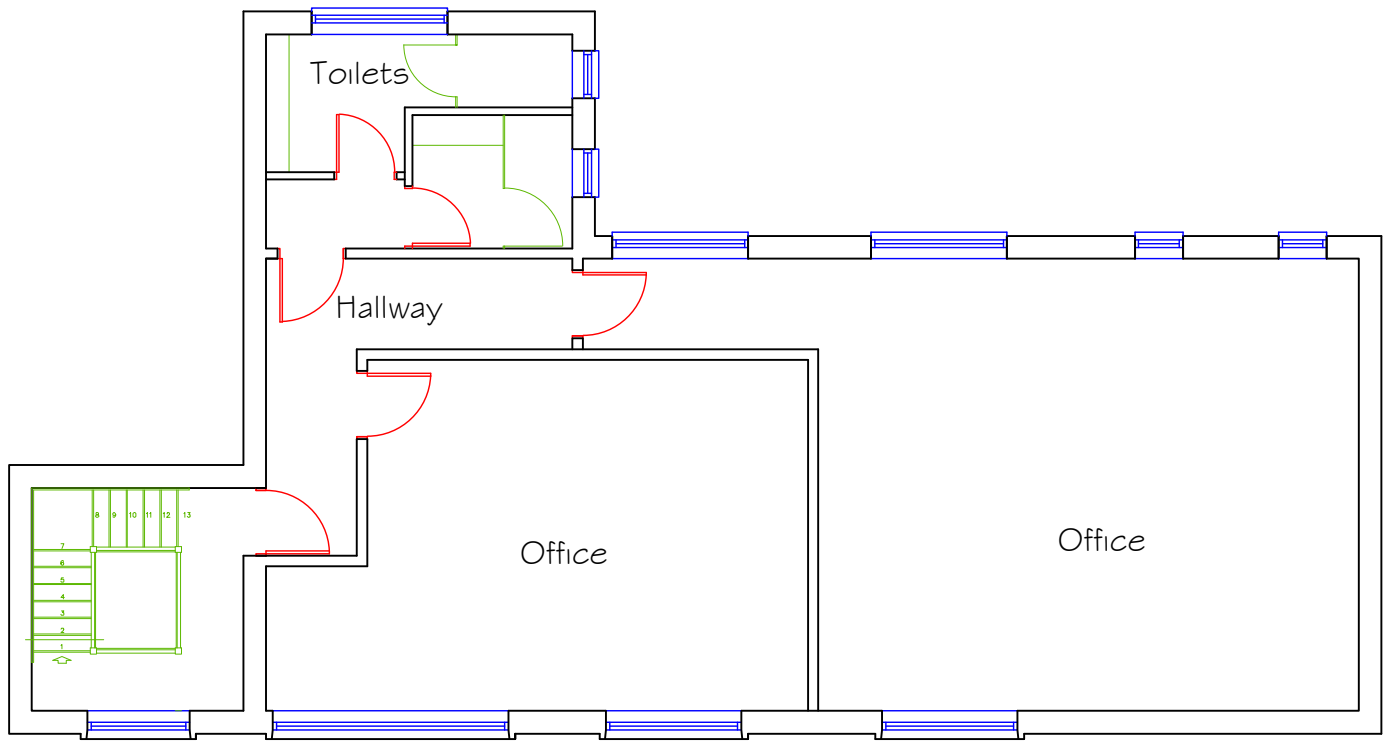

Proposed First Floor Plan - Scale 1:100

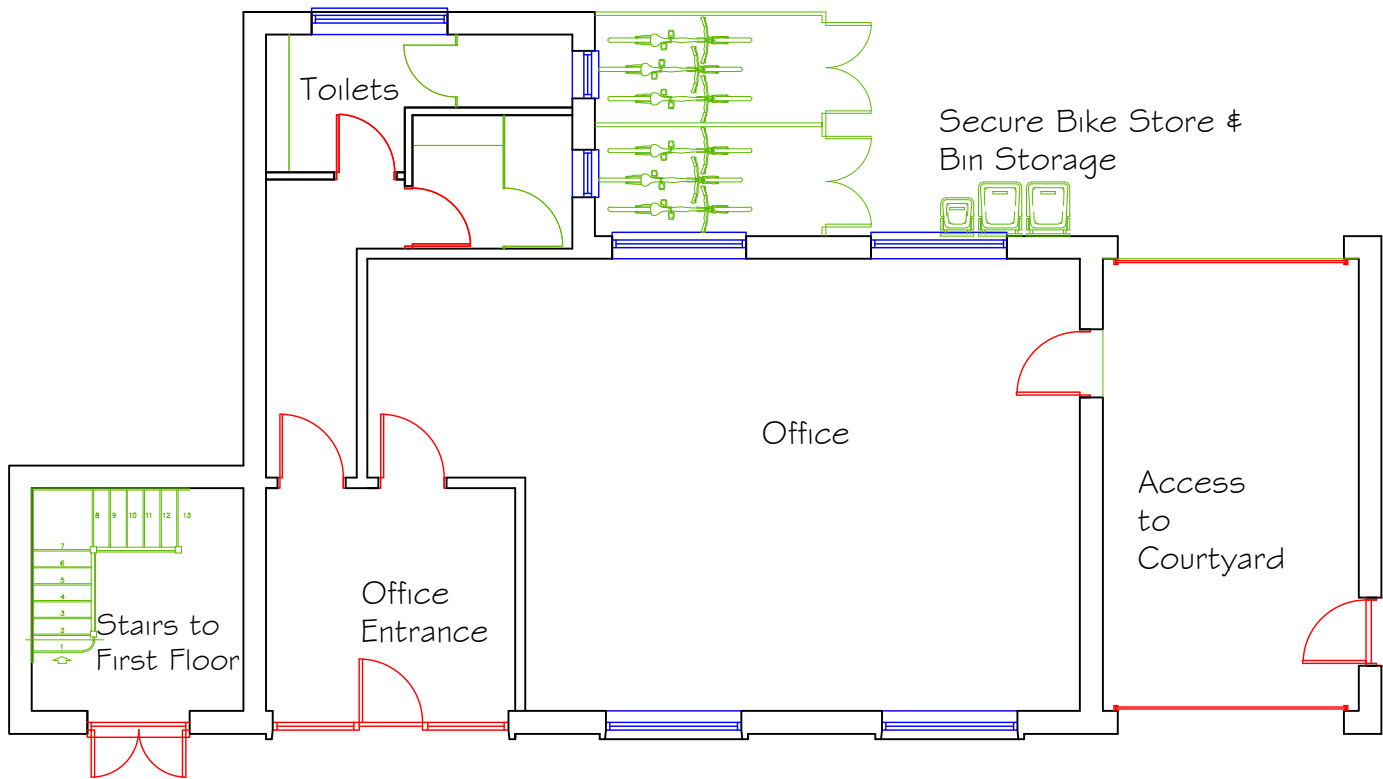

Proposed Ground Floor Plan - Scale 1:100

Rev D - 30/10/25 -
Elevations amended following
Pre-App Comments
Rev C - 200125 - Floor
Plan amended
Rev B - 21/10/23 -
Additional details added
Rev A - 160923 - Amended
following receipt of photos
from Client

Proposed Second Floor construction over
Offices to provide 2no. One bedroom, One
person Flats at 73-75 West Street,
Gravesend, Kent DA11 OBS