

Up and over
garage door

Single brick wall
construction

Felt flat roof

Single brick wall
construction


FRONT ELEVATION

REAR ELEVATION

White Upvc windows
and door

SIDE ELEVATION

FLOOR PLAN

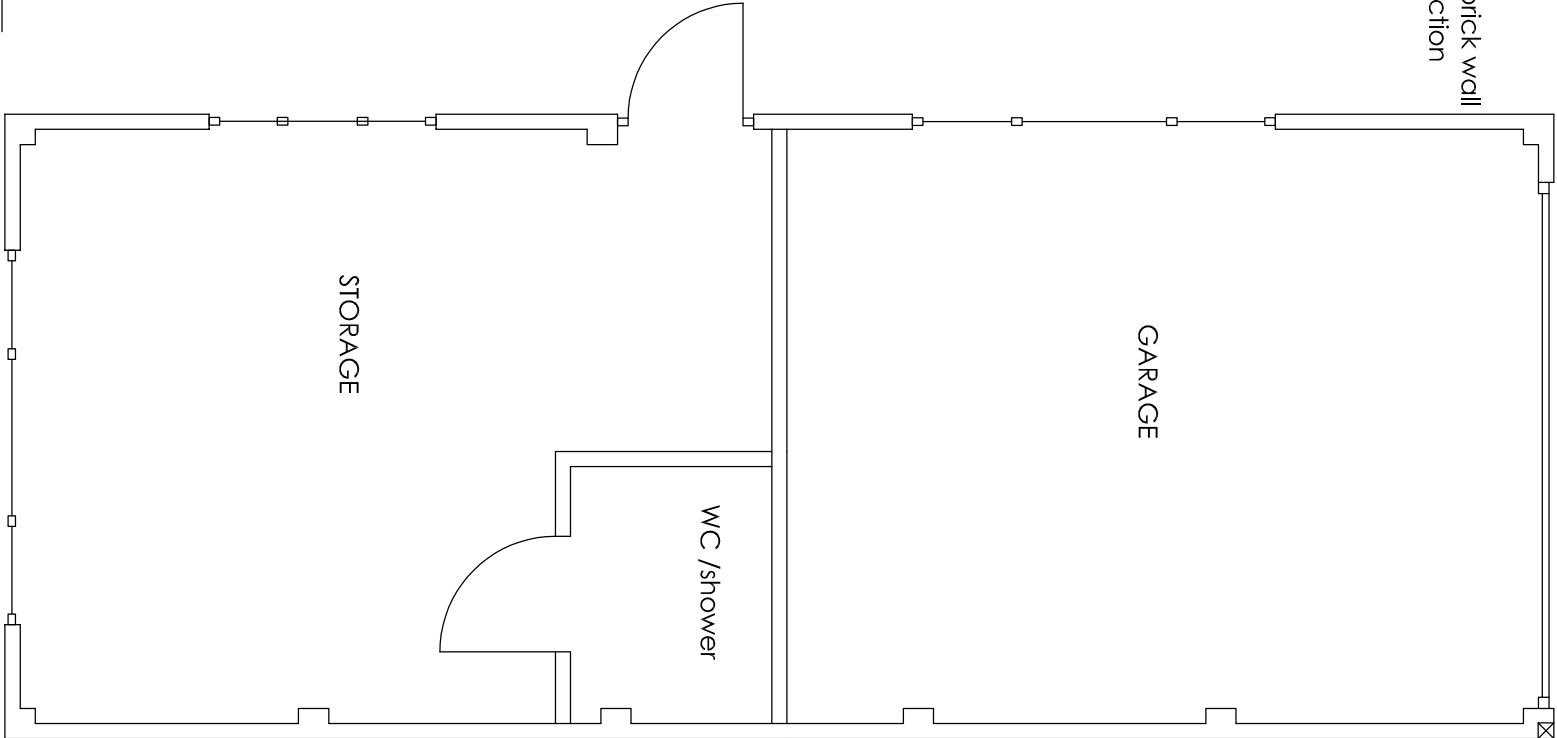

Project

42 Cambria Crescent Gravesend Kent DA12 4NH

Retrospective application for the inclusion of a shower room, toilet, and small kitchenette within an approved outbuilding to be used as a home office and gym.

Drawing Title
Existing Garage Floor Plan and Elevations

Rev	Description	Date

H Channa

Picaroons Maidstone Road Platt Kent TN15 8LB
Tel: 07828277909 E-mail: hbachanna@tiscali.co.uk

Drawn	Date	Scale	Drawing No.
HC	Dec 25	1:50	42CC/A3/04