




Front Elevation - Current

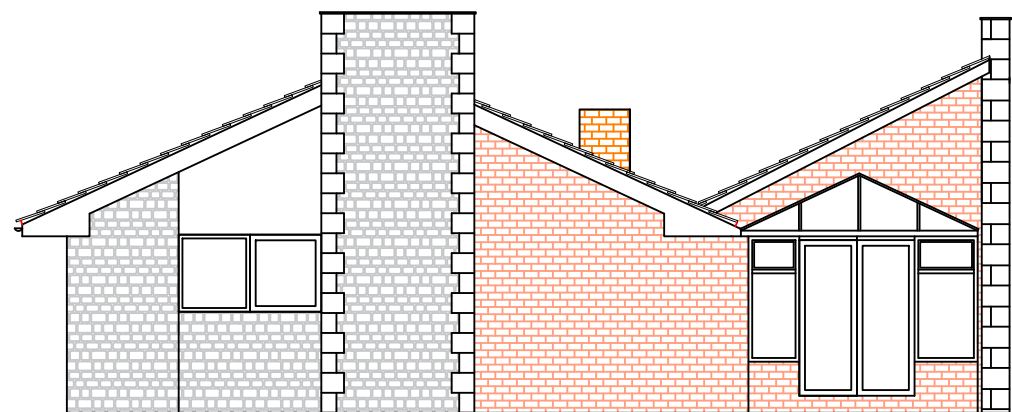


Side Elevation - Current

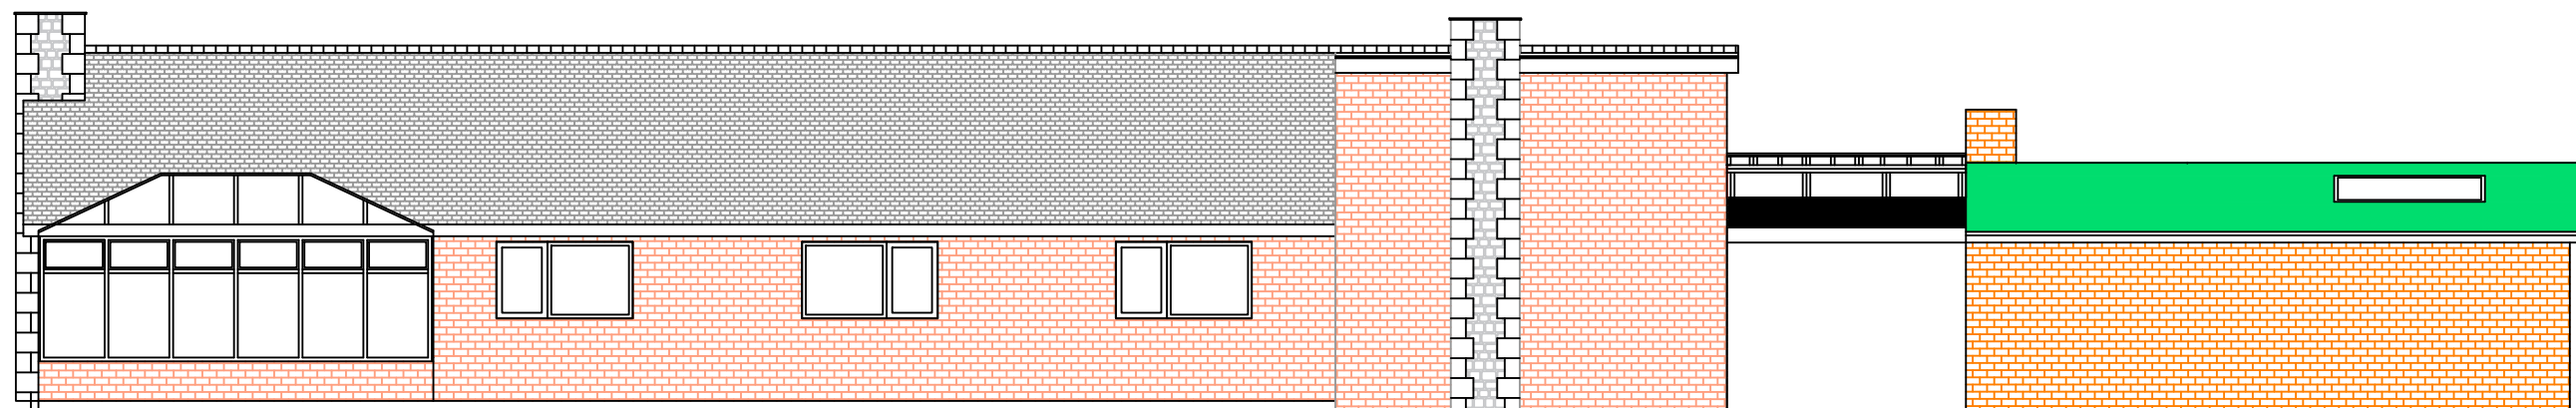

Rear Elevation - Current

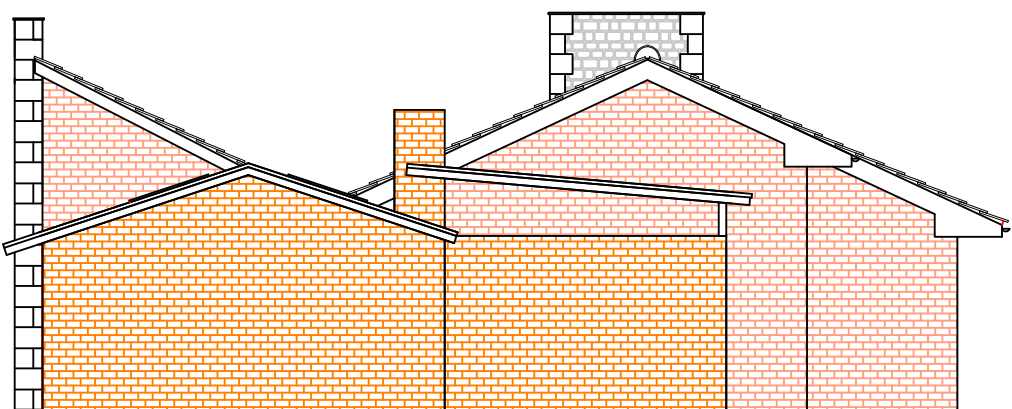

Side Elevation - Current

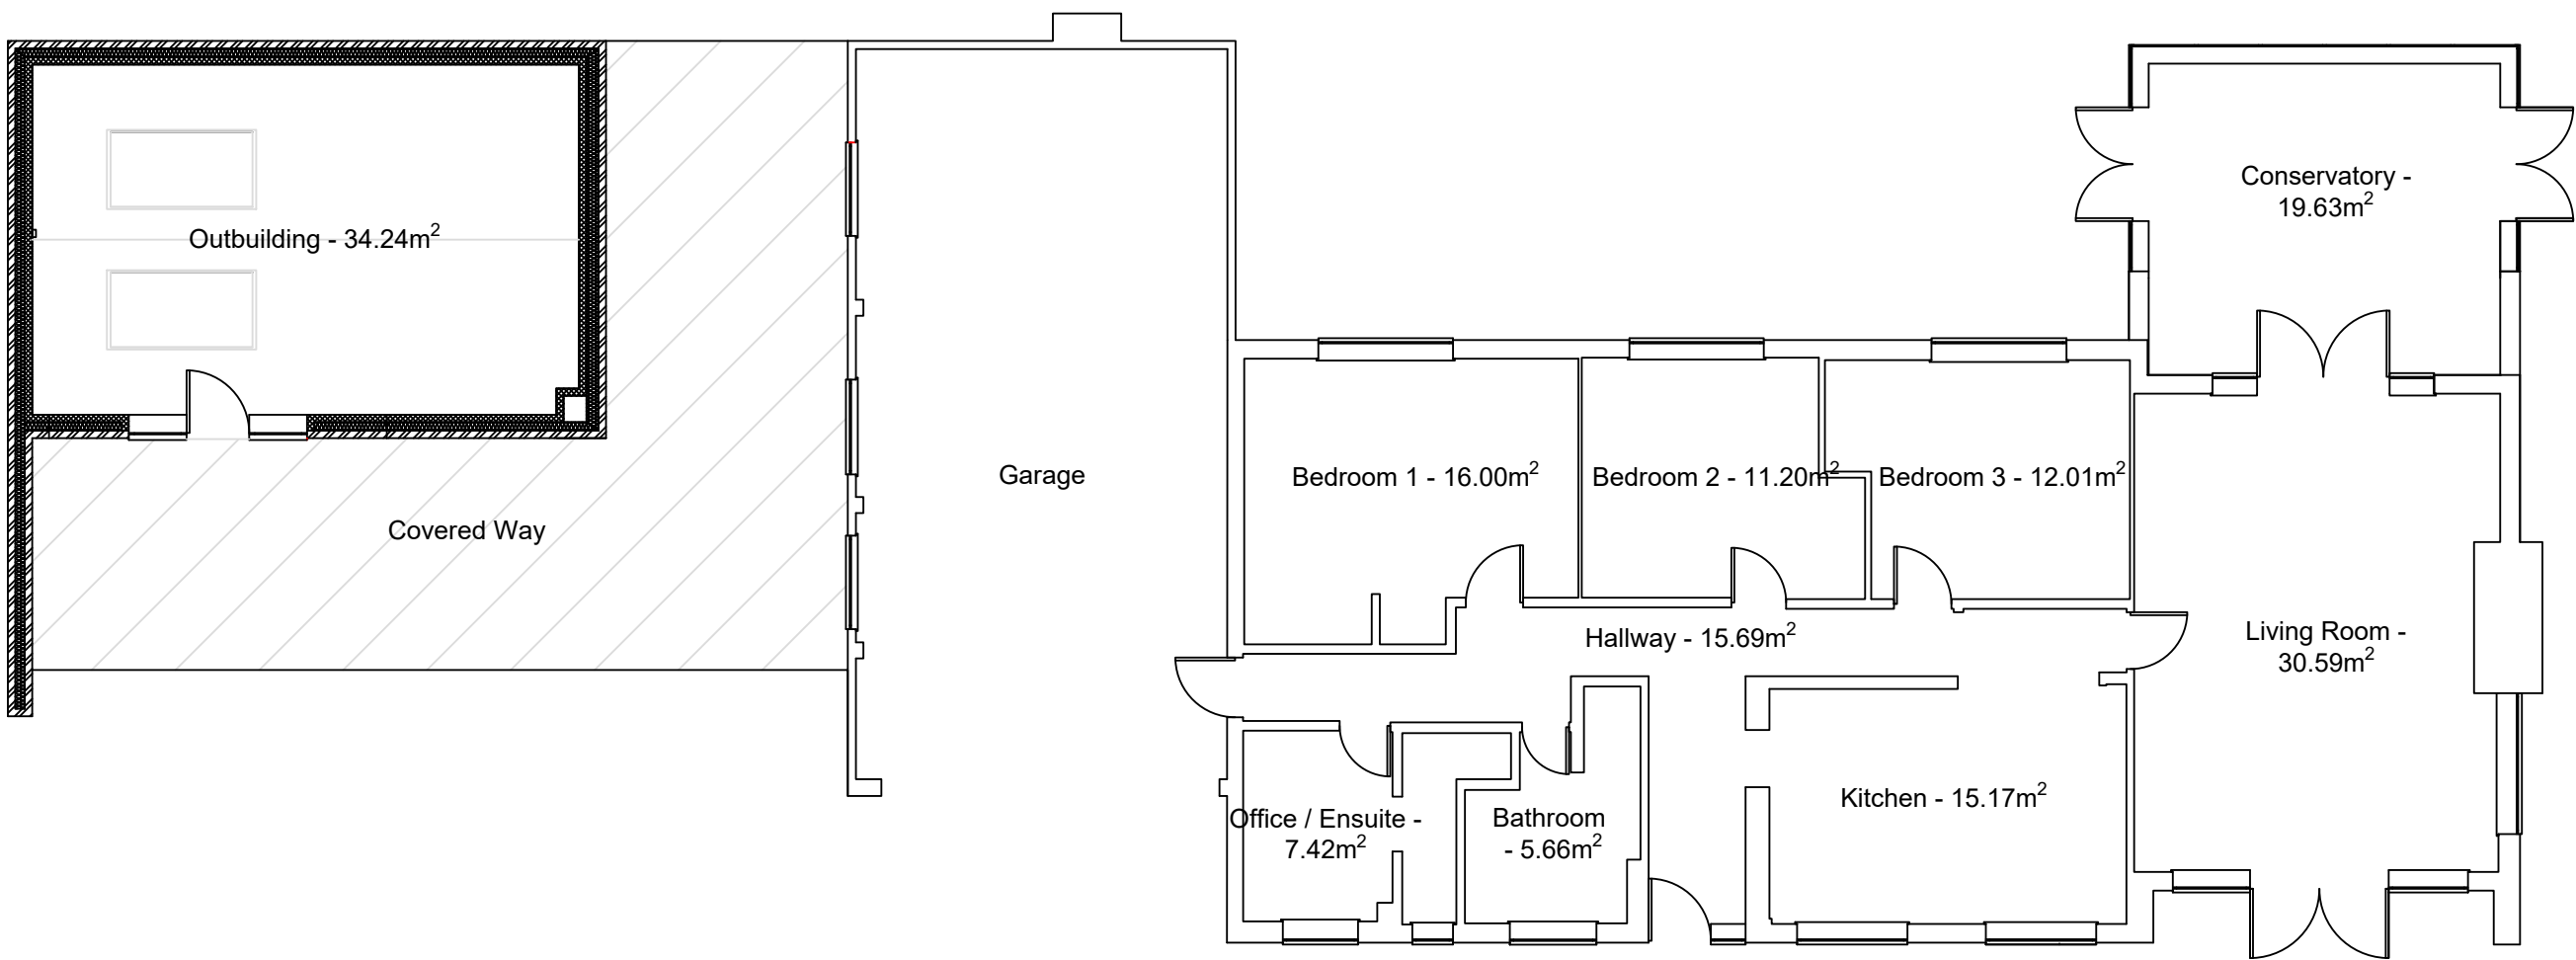

Floor Plan - Current

G and C Designs



135 Rainham Road,
Gillingham,
Kent.
ME7 5NQ
Tel: 01634 856 936
Mob: 07970 734 835
E-mail: info@gandcdesigns.com

www.gandcdesigns.com

Internal Alterations and New Roof

Site: Fleethouse Beechwood Drive Meopham, Kent DA13 0TX	Client: Mr Darius Pinsk Fleethouse Beechwood Drive Meopham, Kent DA13 0TX	Date : 08/05/2023	
		Scale : 1:100 @ A3	
		Status: Planning Application	
		Drm By. TG	Revision no.

Drg No. FH2001 - Existing Plans and Elevations