



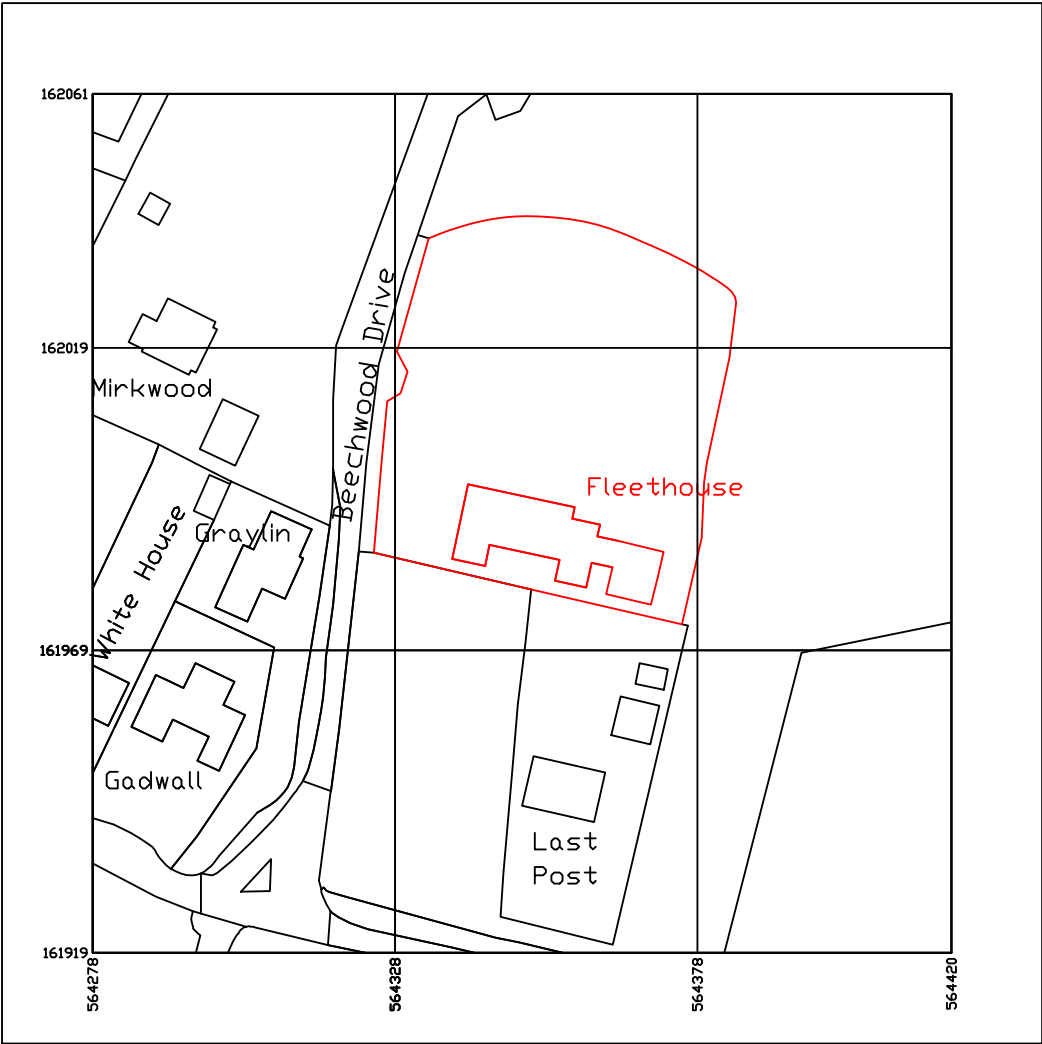

Existing

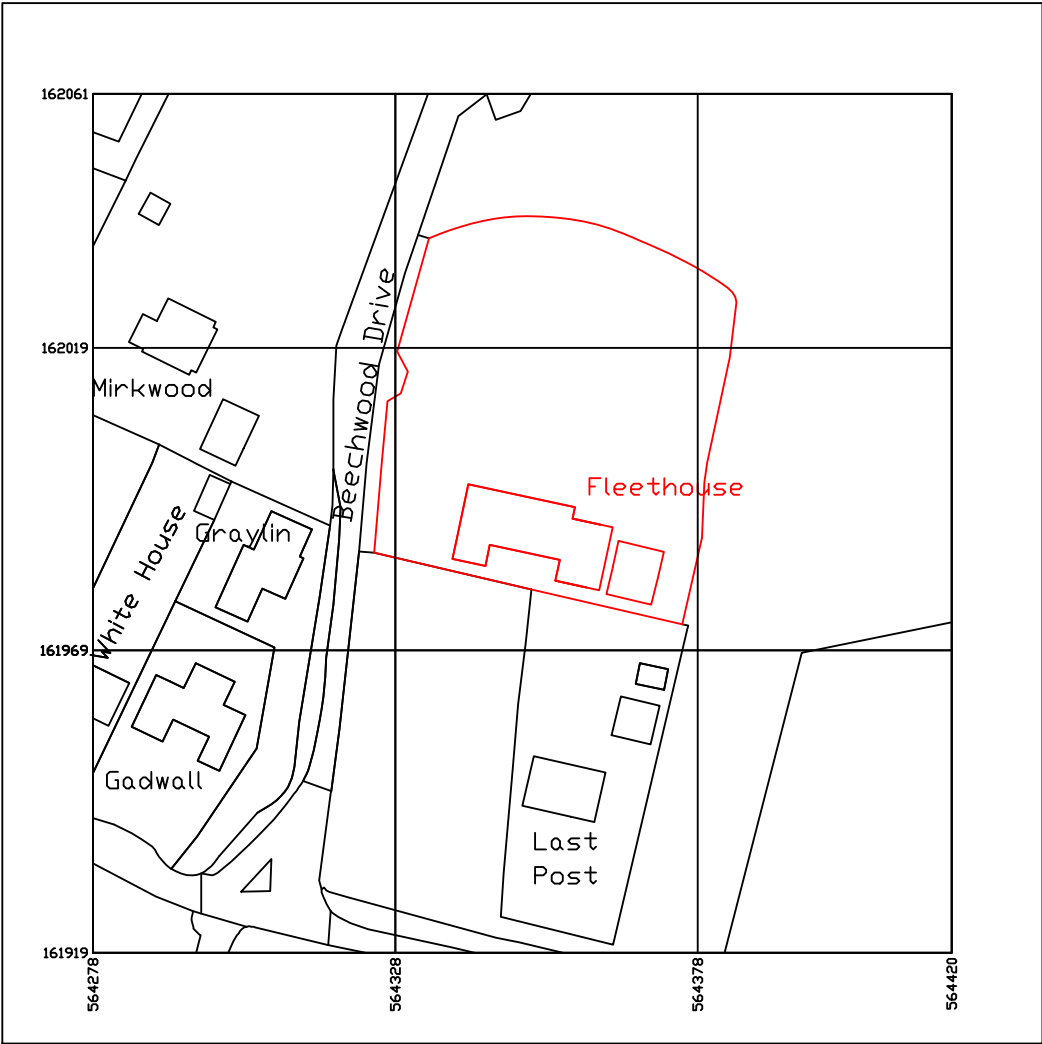

Proposed

G and C Designs



135 Rainham Road,
Gillingham,
Kent.
ME7 5NQ
Tel: 01634 856 936
Mob: 07973 721 761



Single Storey Side and Rear Extension		
Mr Darius Pimsk Fleethouse Beechwood Drive Meopham Kent DA13 0TX		Proposed Site Plans
		Date : 08/05/2023 Drn By. TG
		Scale : 1:1250 @ A3
Drg No. FH2003		Status: Planning