




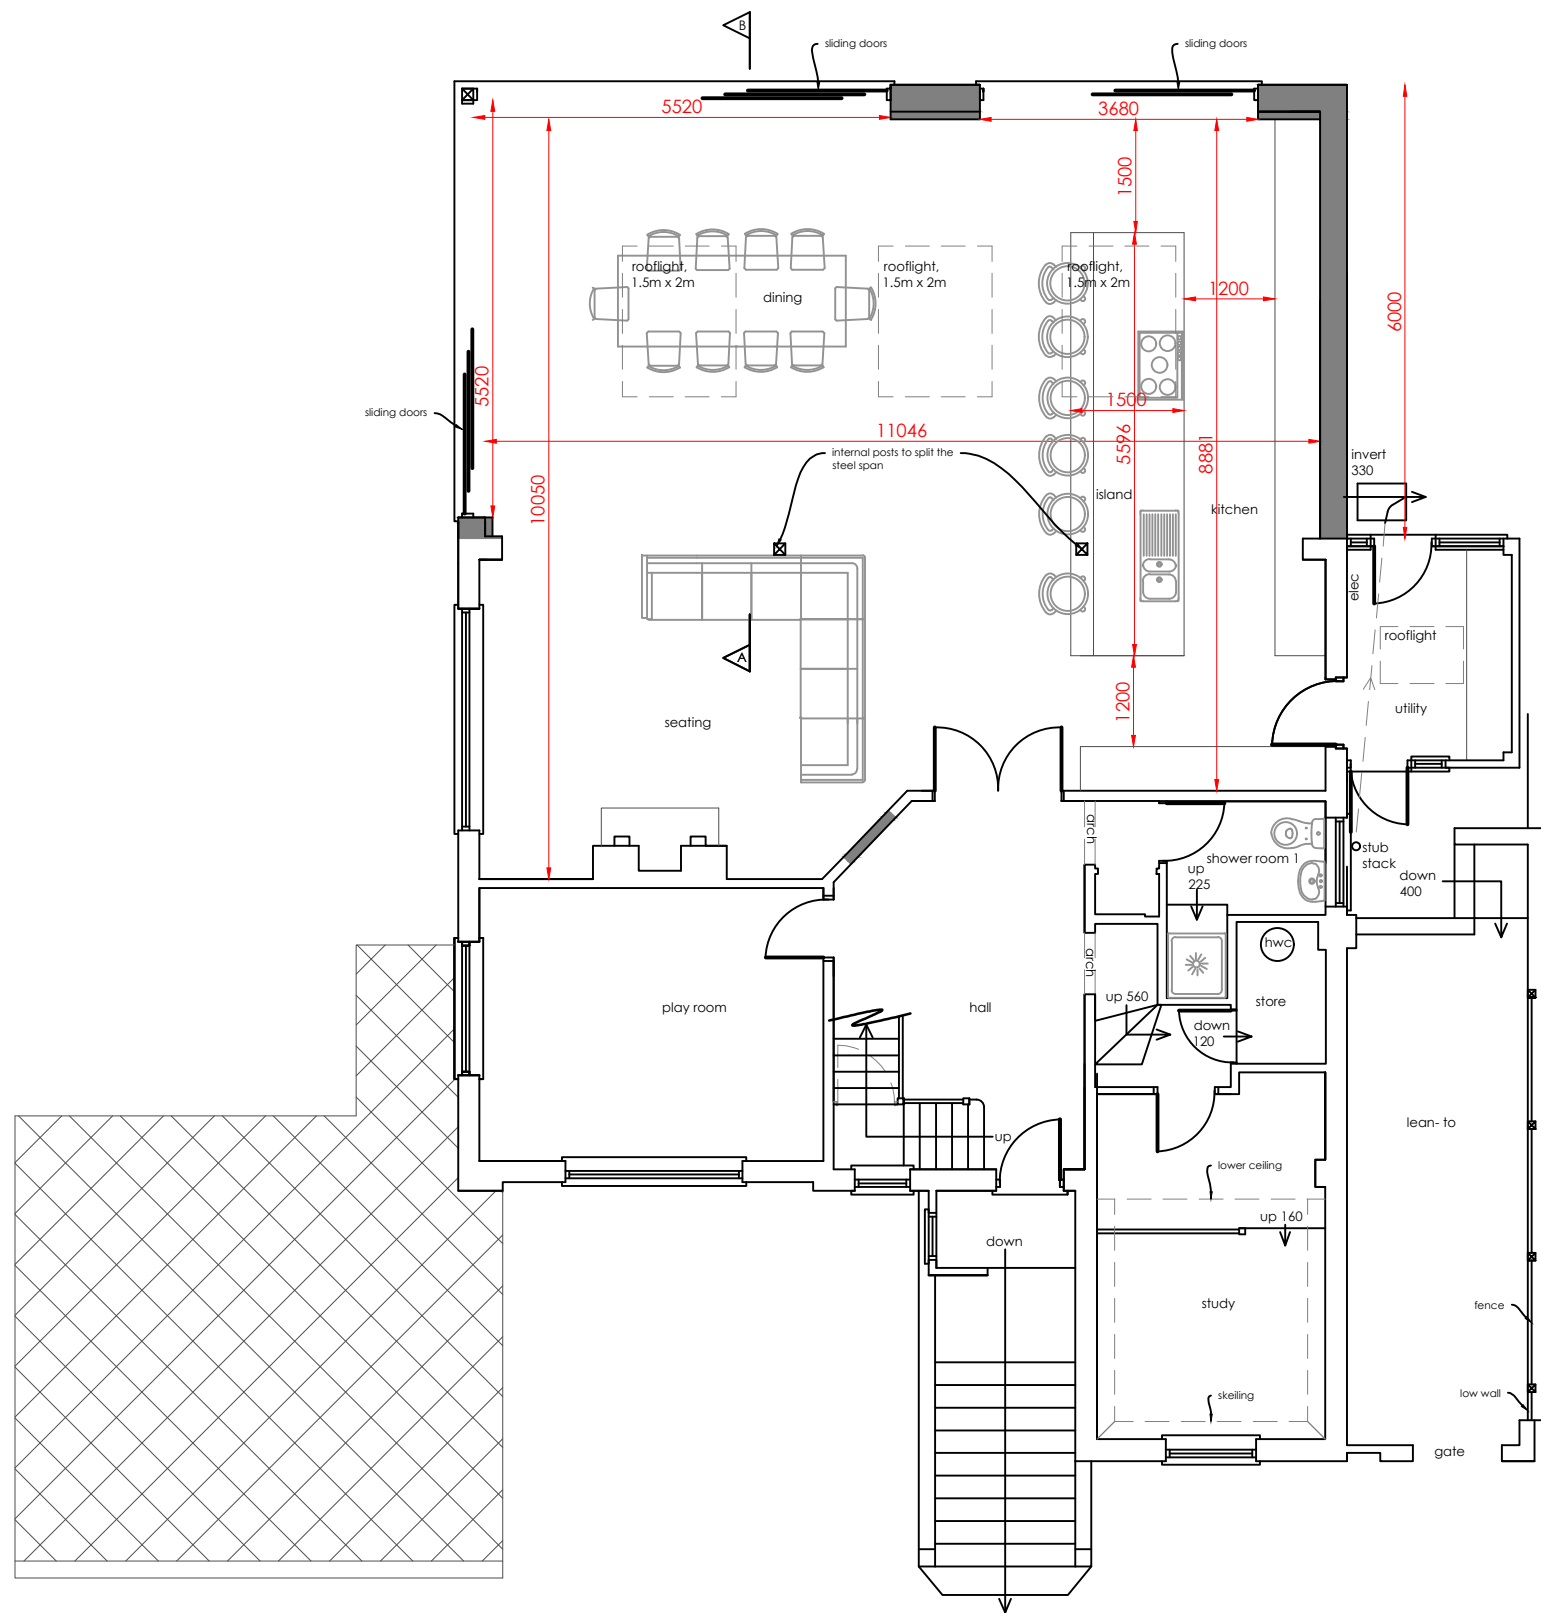


Ground floor plan (no changes to the other floor plans)
1:100

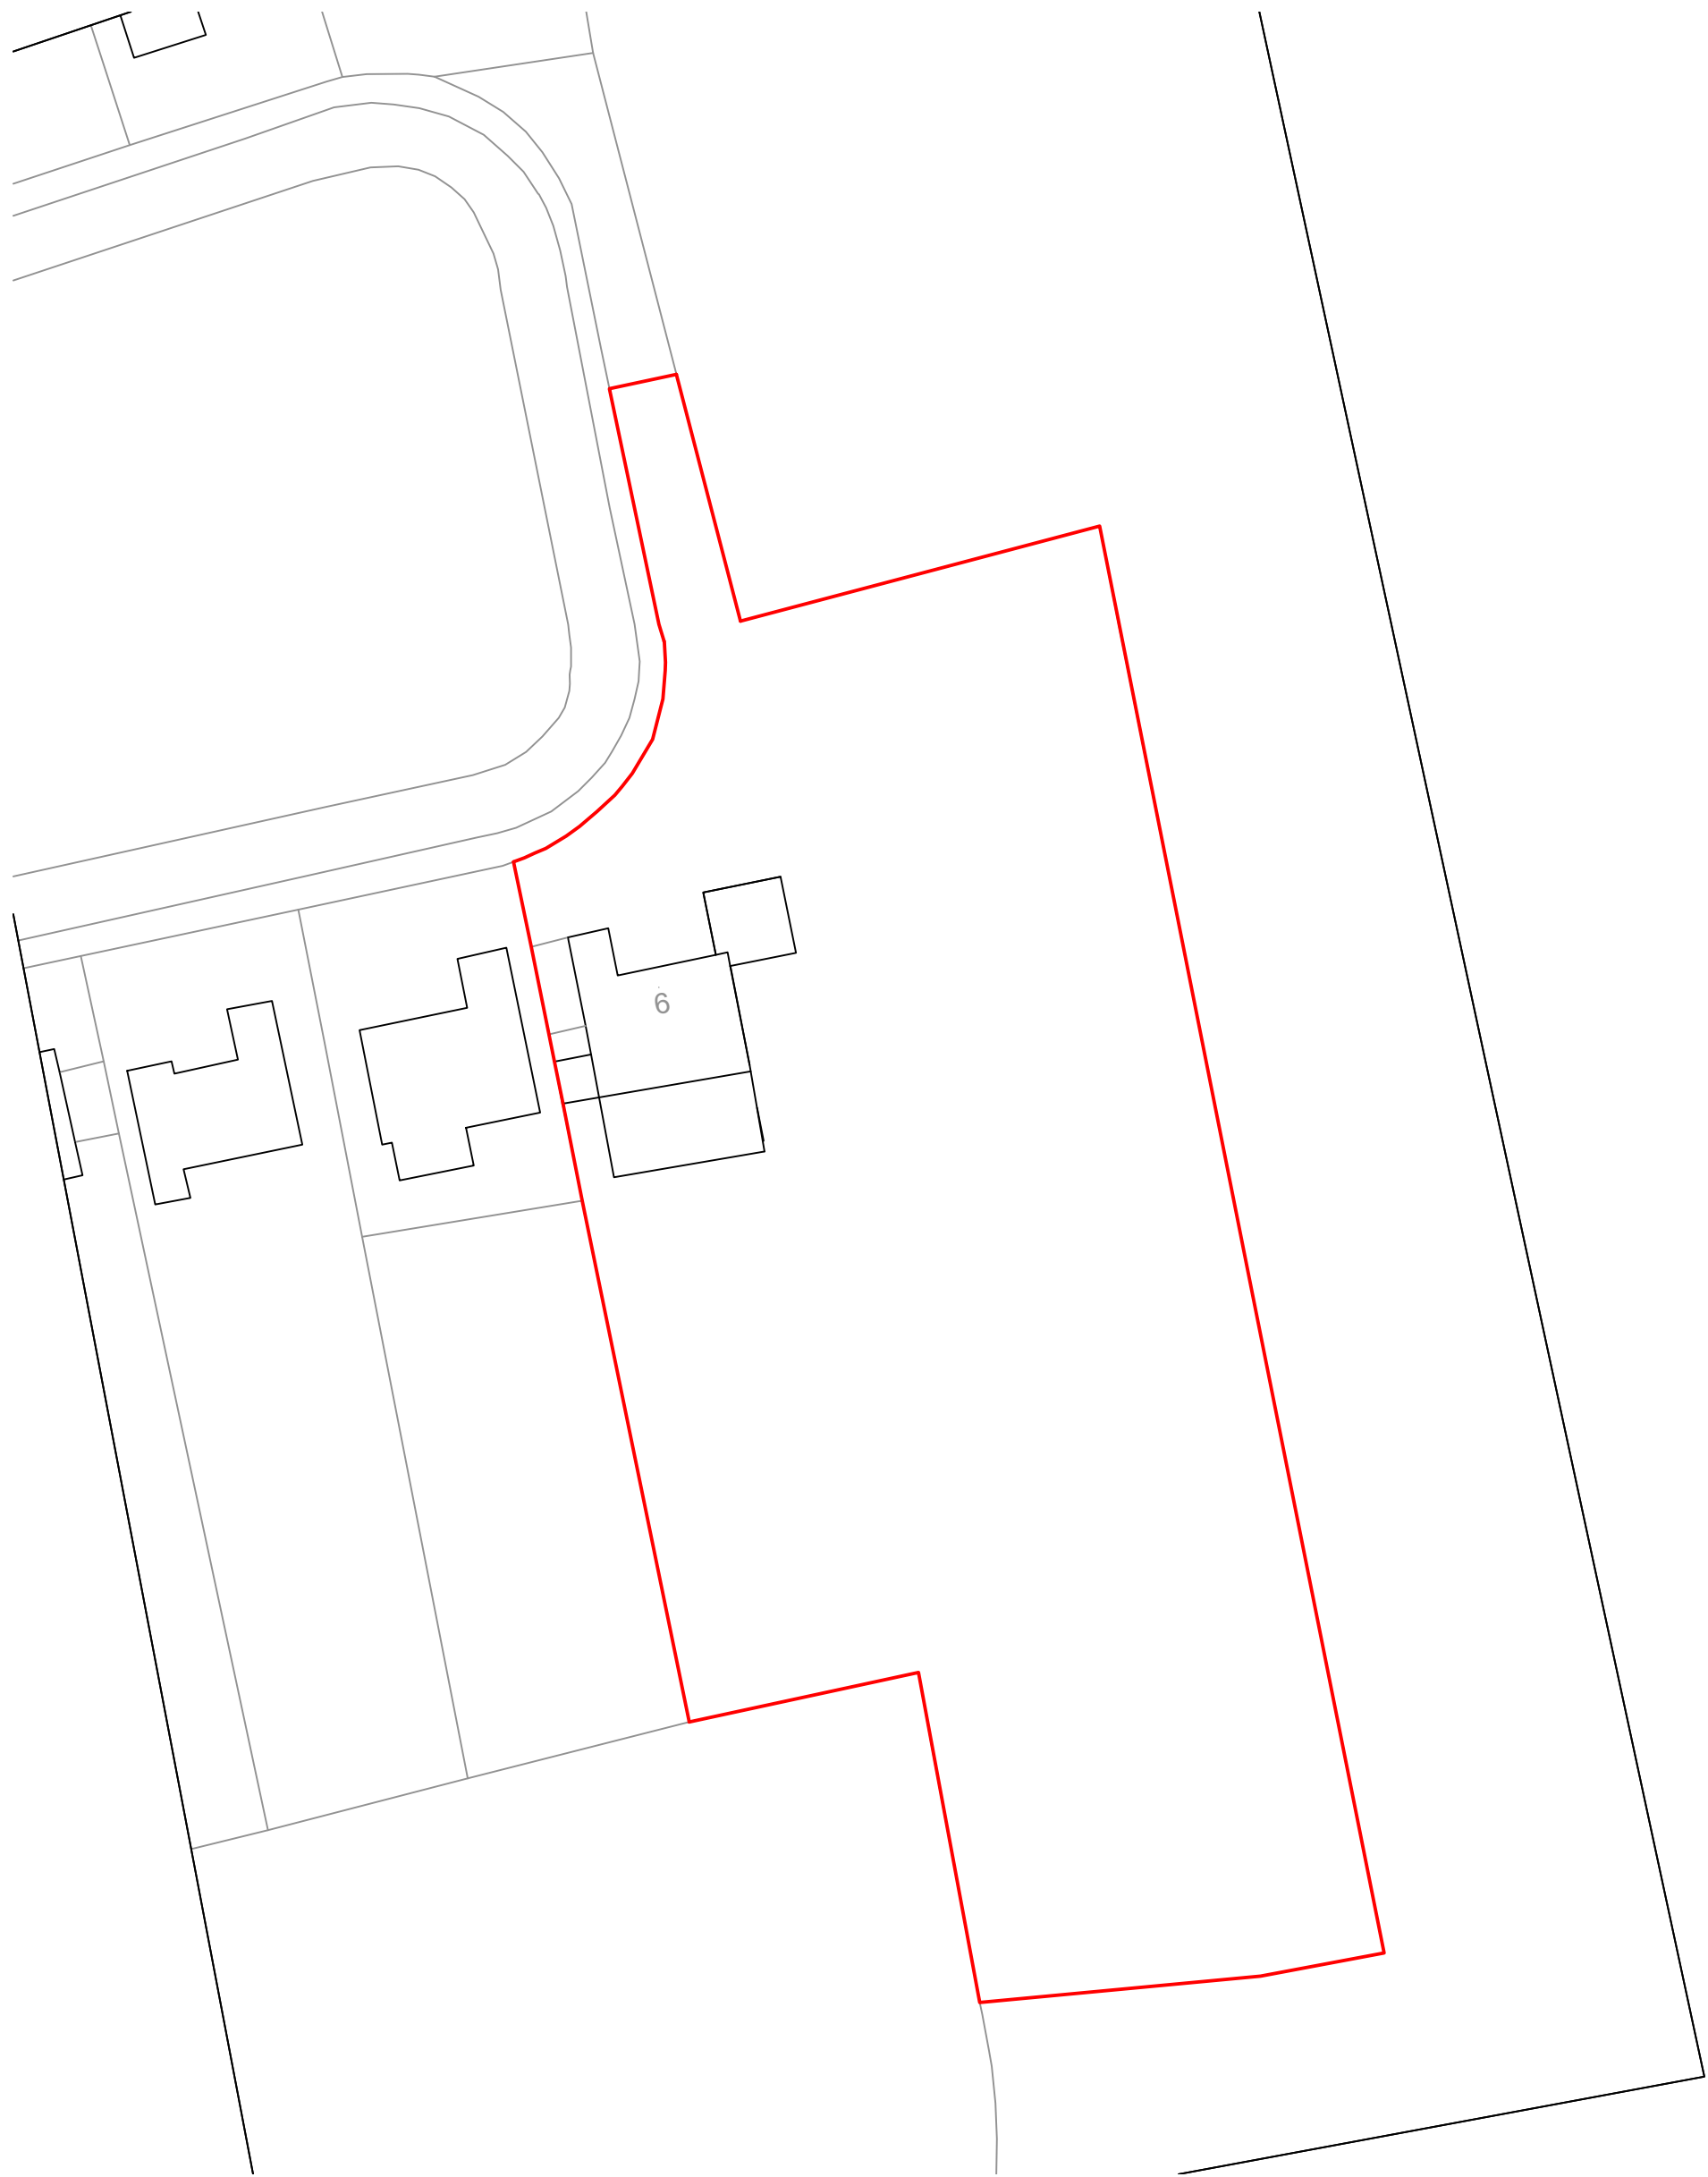

Proposed block plan
1:500

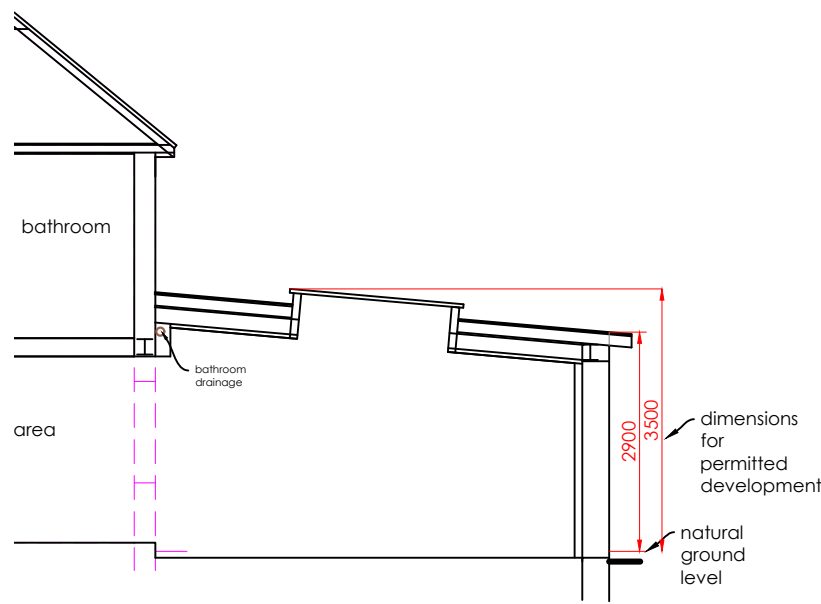

Section A - B
1:100

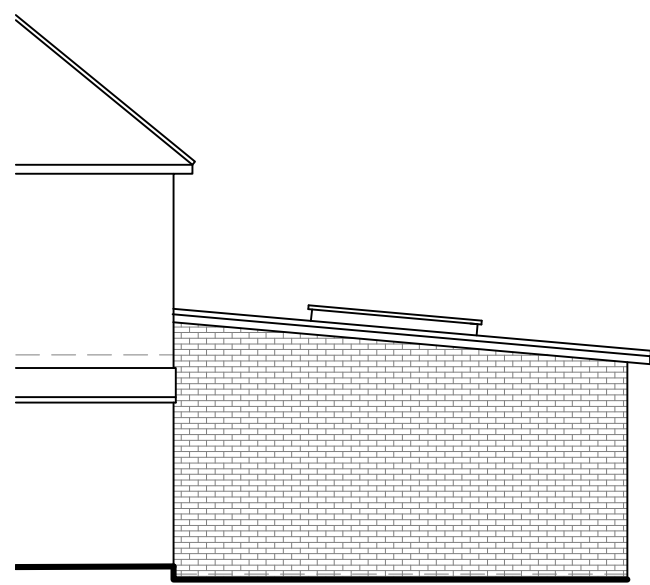


Flank elevation
1:100



Rear elevation
1:100

No changes to the elevations and parts of elevations
that are not shown

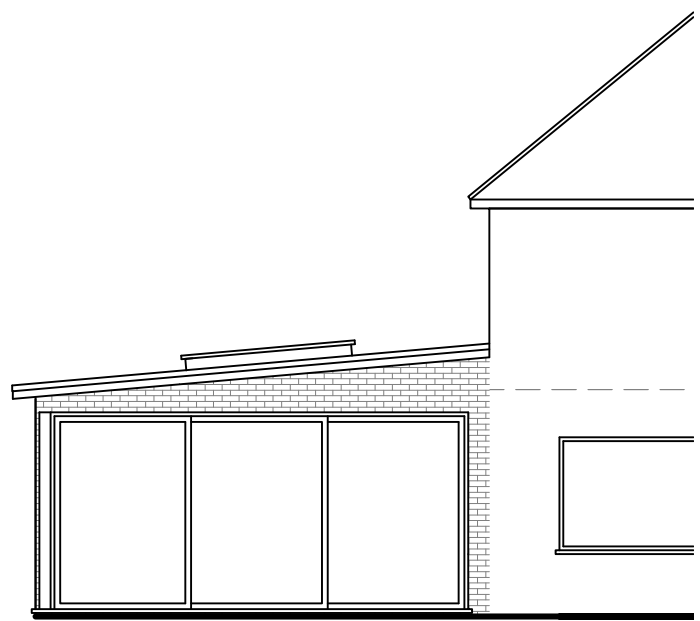

Flank elevation
1:100

Construction (Design and Management) Regulations 2015. Virtually everyone involved in a construction project has legal duties under CDM 2015. See further information at www.HSE.gov.uk				
Asbestos - get your property tested. Further information and your responsibilities can be found at www.HSE.gov.uk .				
These plans are for identification purposes only. Do not scale from these plans - take measurements on site. All dimensions are approximations. This plan is for viewing at the scales indicated only. This plan is suitable for planning permission purposes.				
Revision	Description	Date		
SAMUEL MOSS LTD 01322 408573 / 07796 454747 office@samuelmossLtd.co.uk www.samuelmossLtd.co.uk				
Client: Mr Yershov				
Project: 9 Warren View, Shorne, DA12 3EJ				
Title: Proposed plans for permitted development				
Date: May 2023	Scale: @ A1	Drawn: SM	Plan no: SM389.10	Revision