



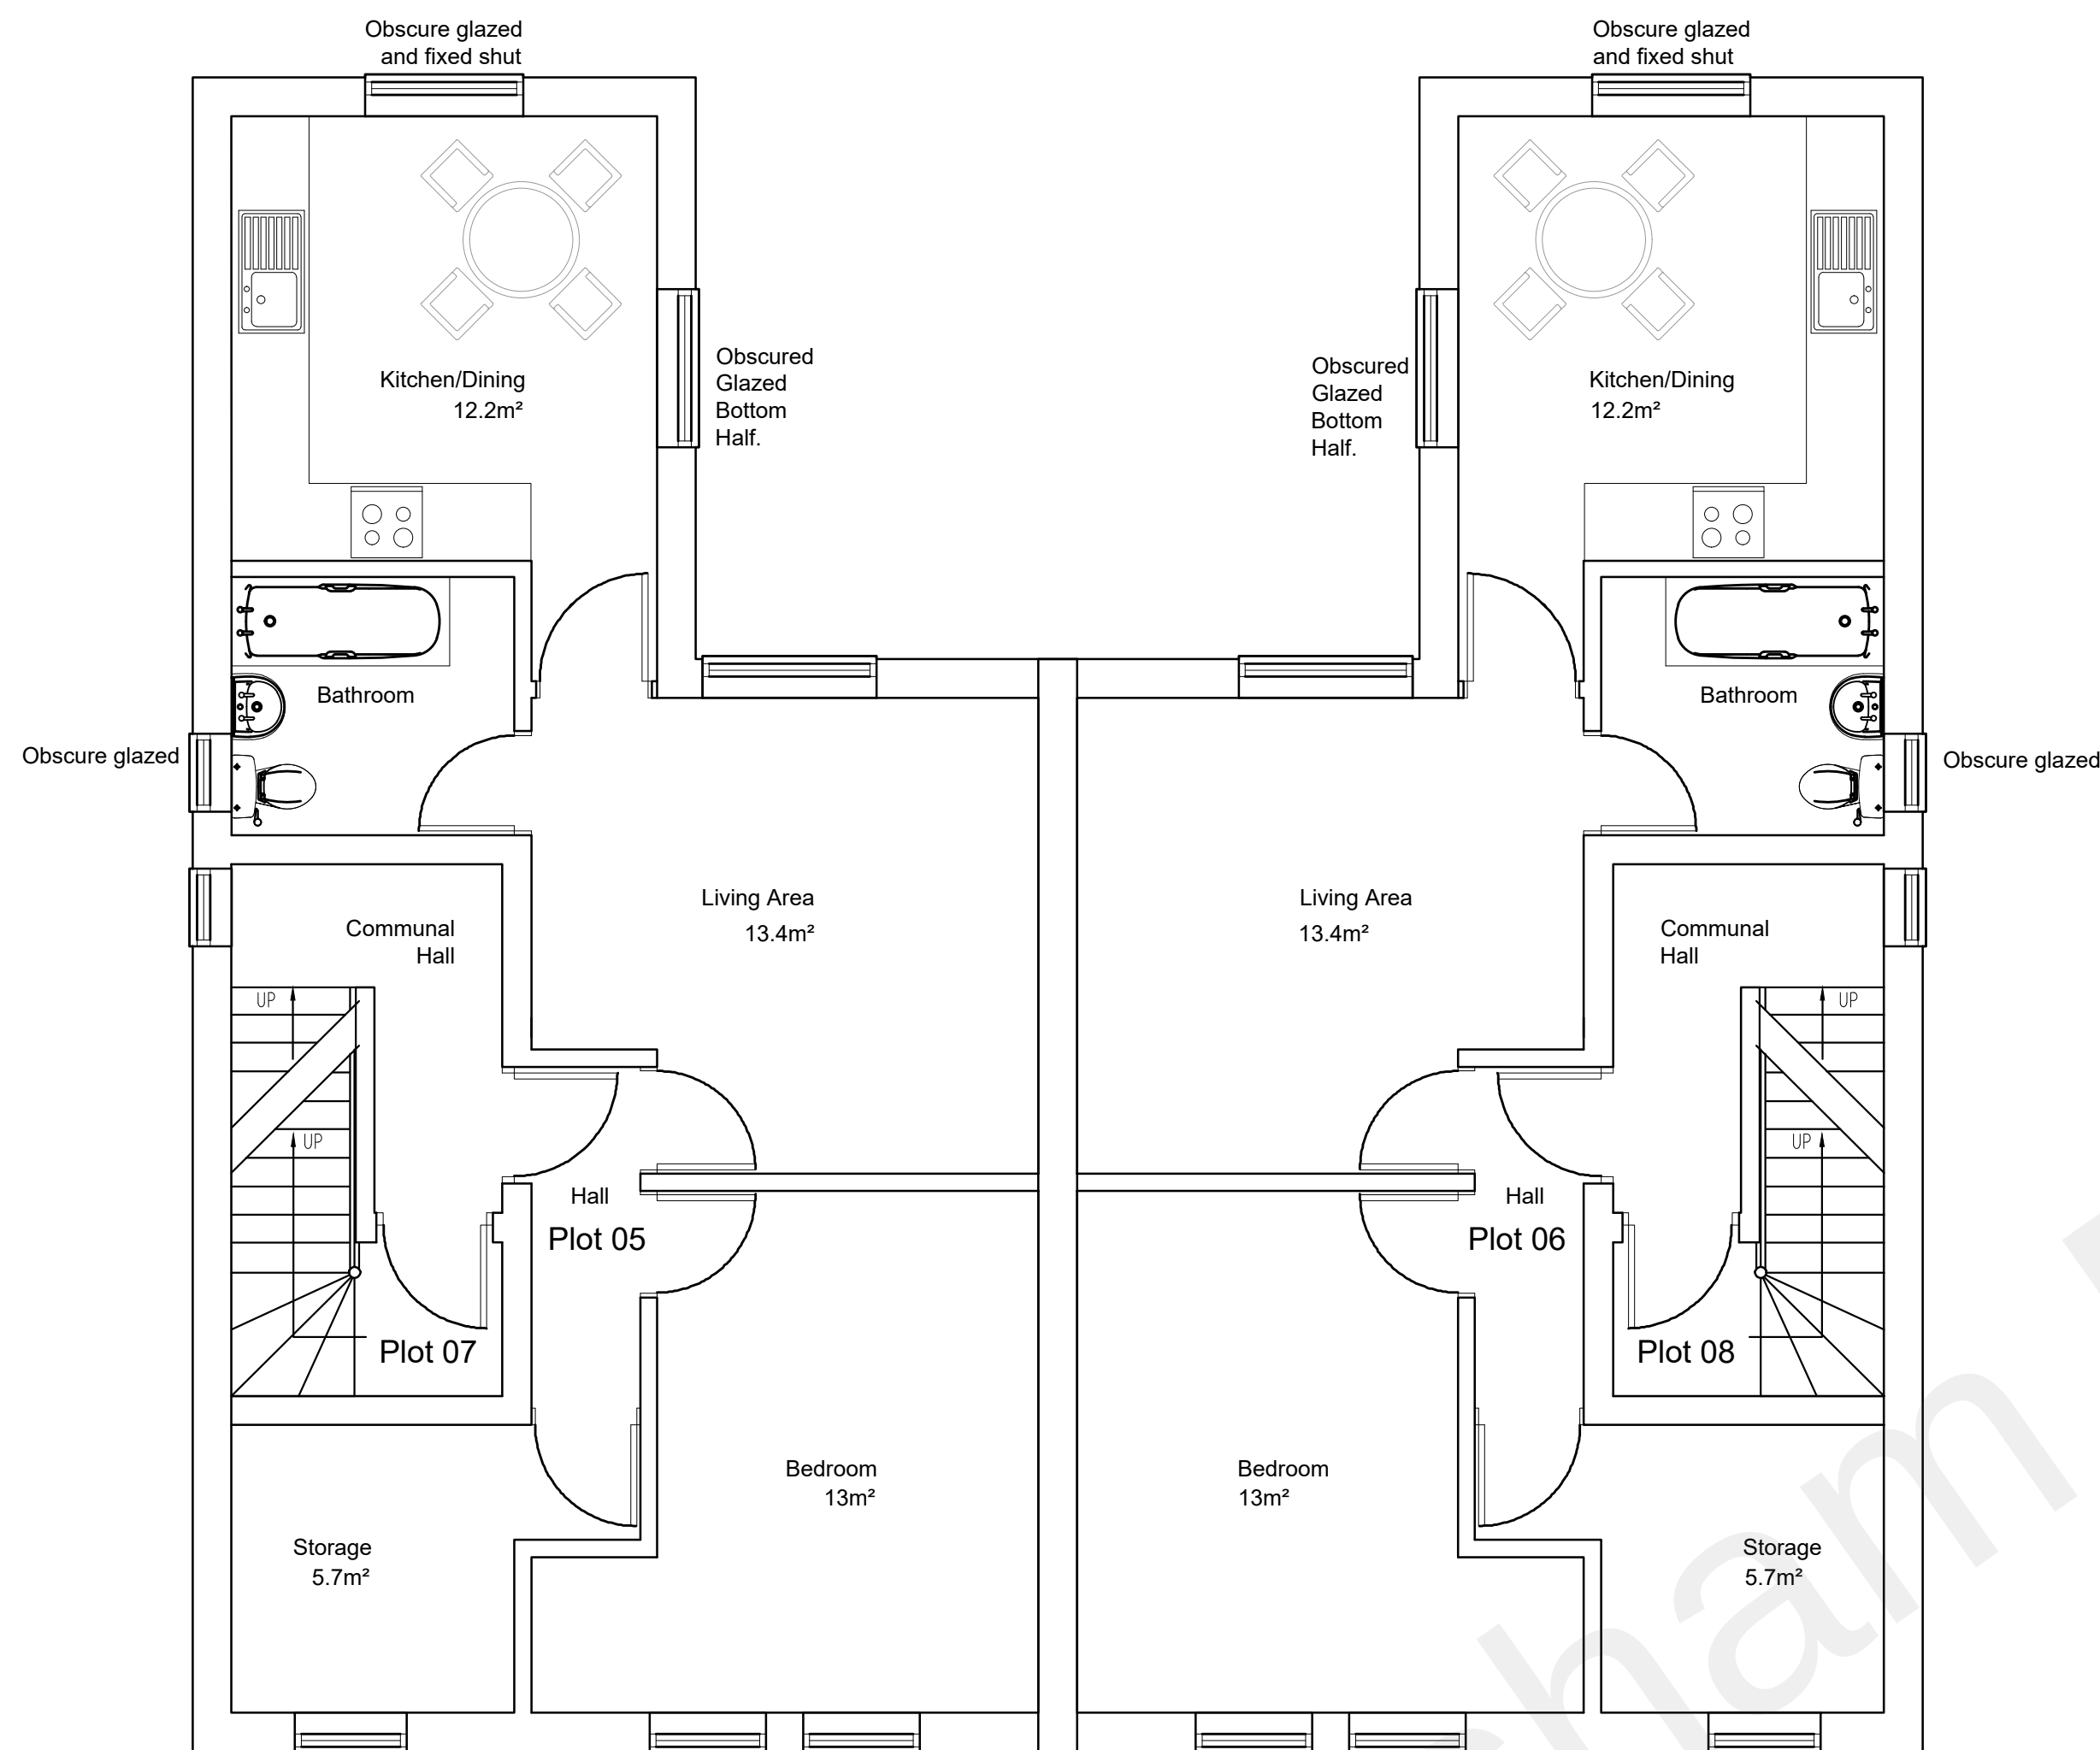

First Floor Plan

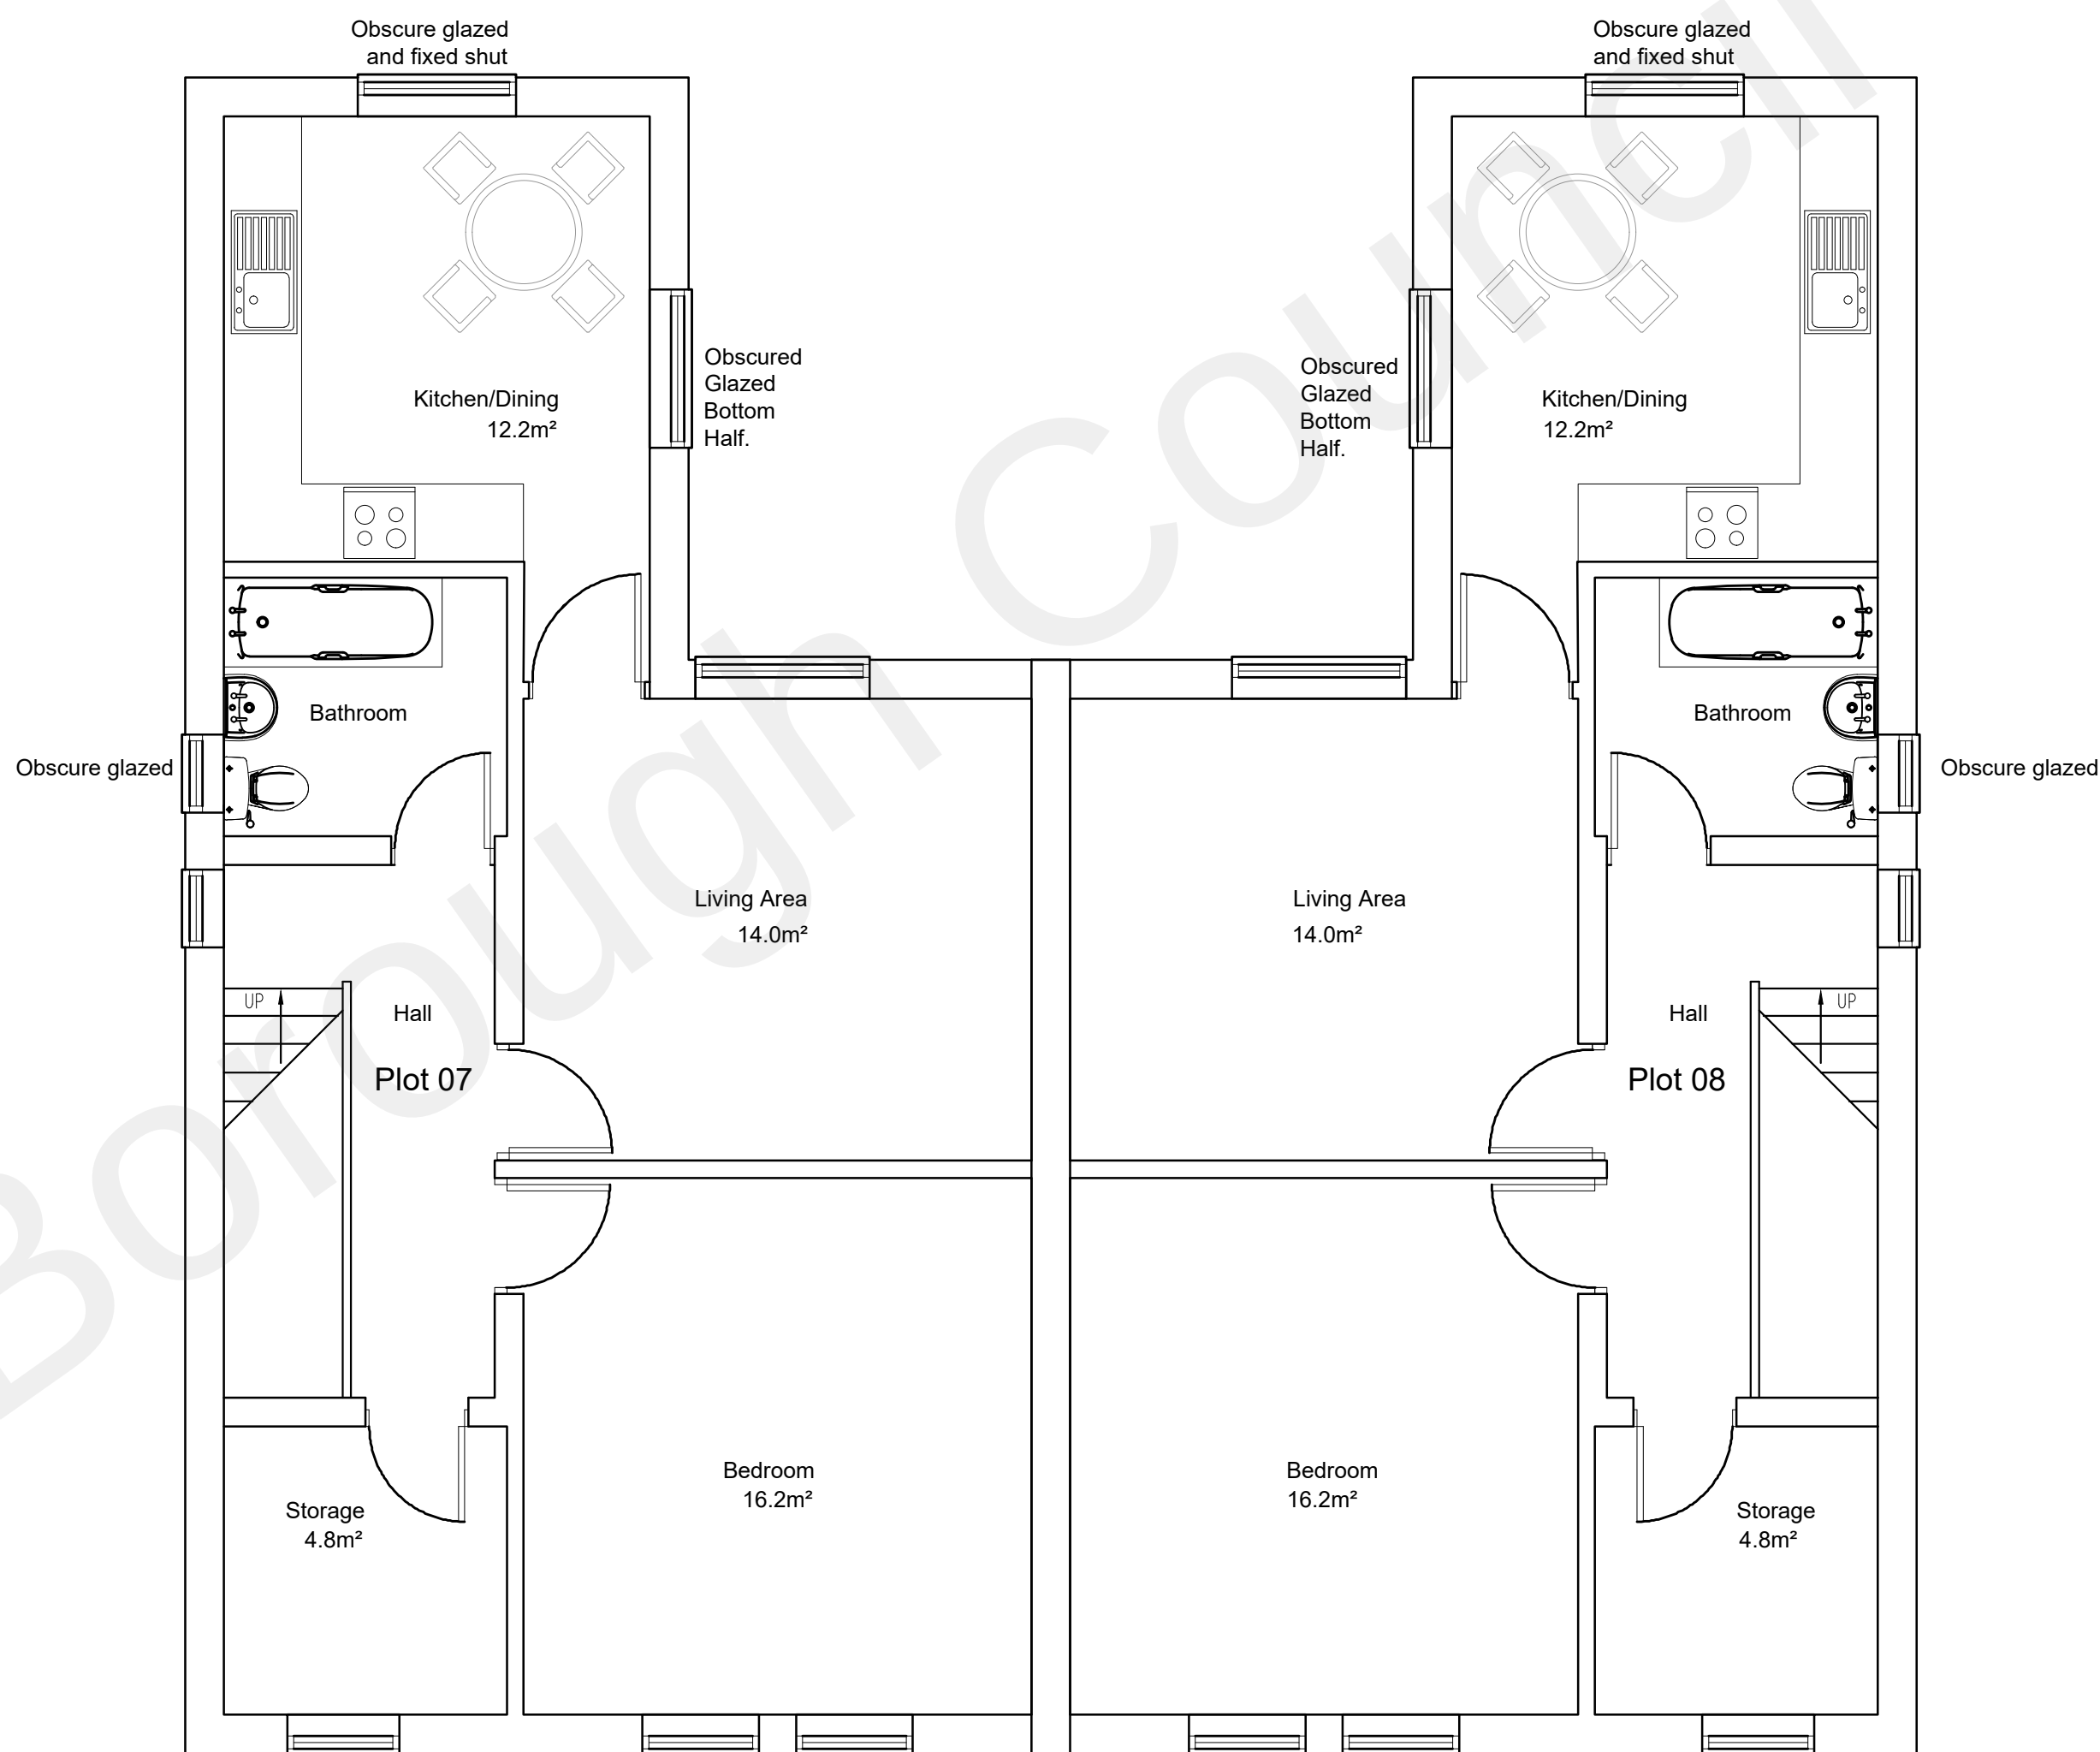

Second Floor Plan

|        |                                      |                 |      |      |  |
|--------|--------------------------------------|-----------------|------|------|--|
| C      | Updated to client comments.          | July '21        |      |      |  |
| B      | First & Second floor plans indicated | 07.09.20        |      |      |  |
| A      | Updated to client comments.          | 27.08.20        |      |      |  |
| REV    | DESCRIPTION                          | DATE            | INIT | CHKD |  |
| STATUS |                                      | FOR INFORMATION |      |      |  |

Client  
Mr T Panaser

Project  
Land Adjacent to 59 Darnley Street,  
Gravesend, Kent, DA11 0PJ

Title  
Proposed First & Second Floor Plans

|                         |                    |               |                |
|-------------------------|--------------------|---------------|----------------|
| Scale<br>1:50@A1        | Date<br>25.08.20   | Drawn<br>N/A  | Checked<br>N/A |
| Project No:<br>2019/069 | Drawing No.<br>203 | Revision<br>C |                |