


DO NOT SCALE FROM THIS DRAWING
ALL DIMENSIONS TO BE VERIFIED BY THE CONTRACTOR ON SITE

1:100 2 4 6 8 10m




Front elevation

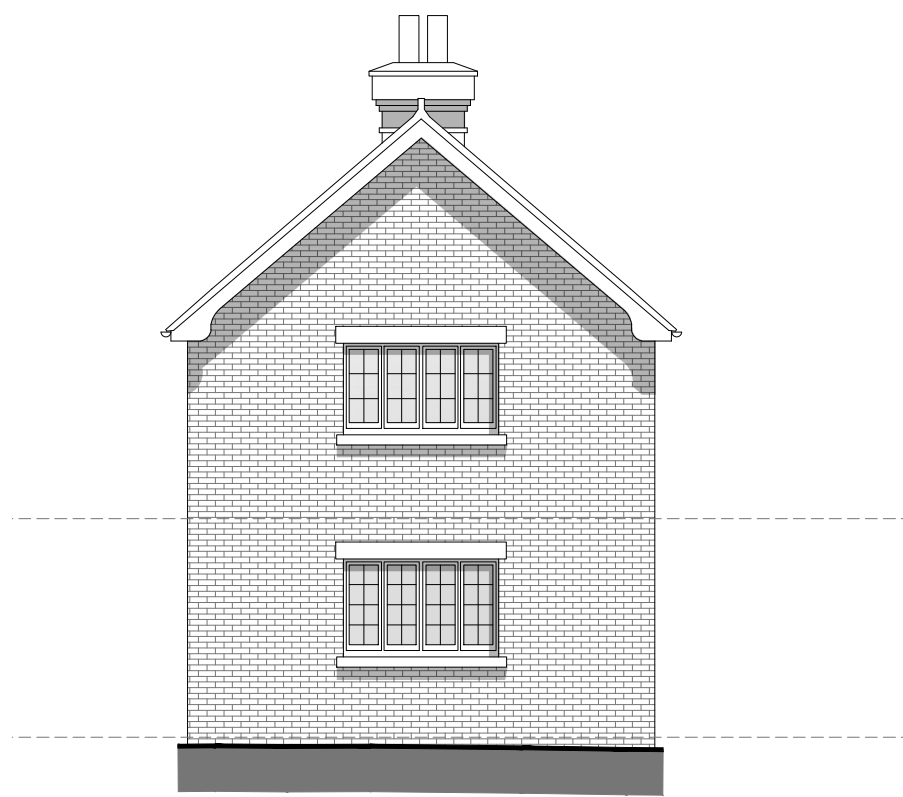


Right flank elevation


- Repair and if necessary replace wooden balustrade to match original
- Replacement black rainwater pipes
- 3no. new opening created for front entrance doors.

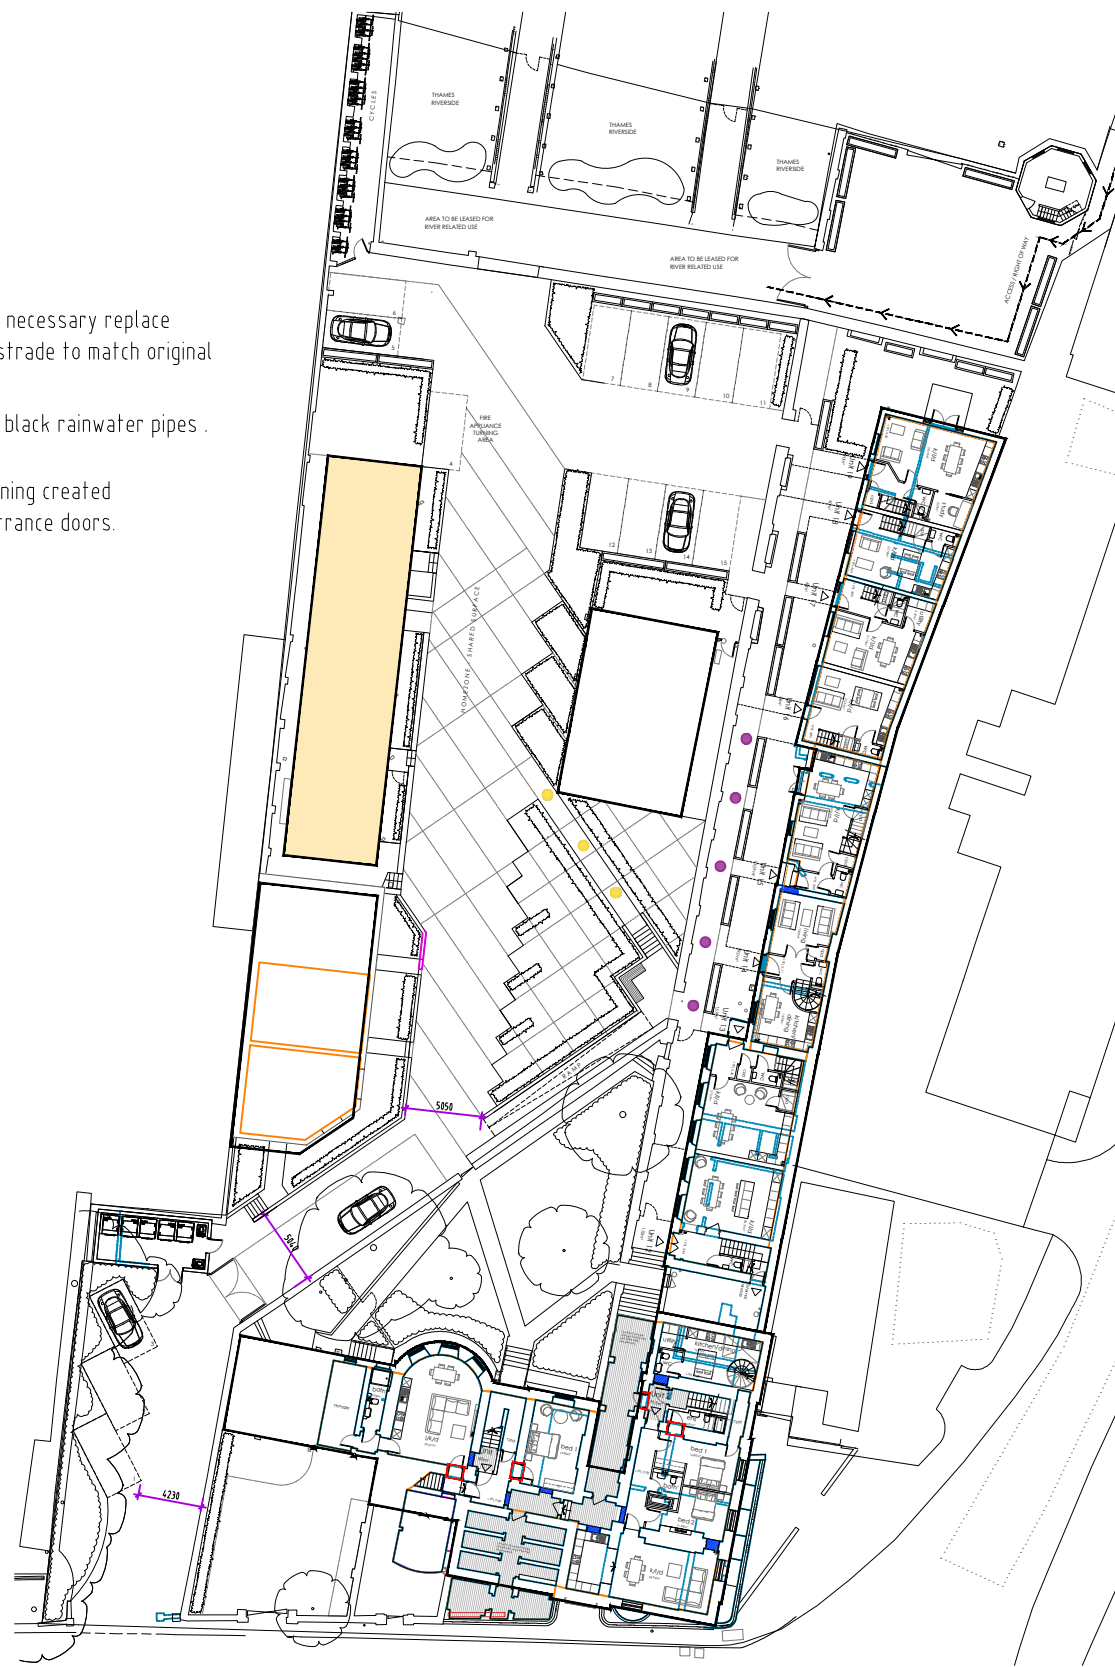


Key plan

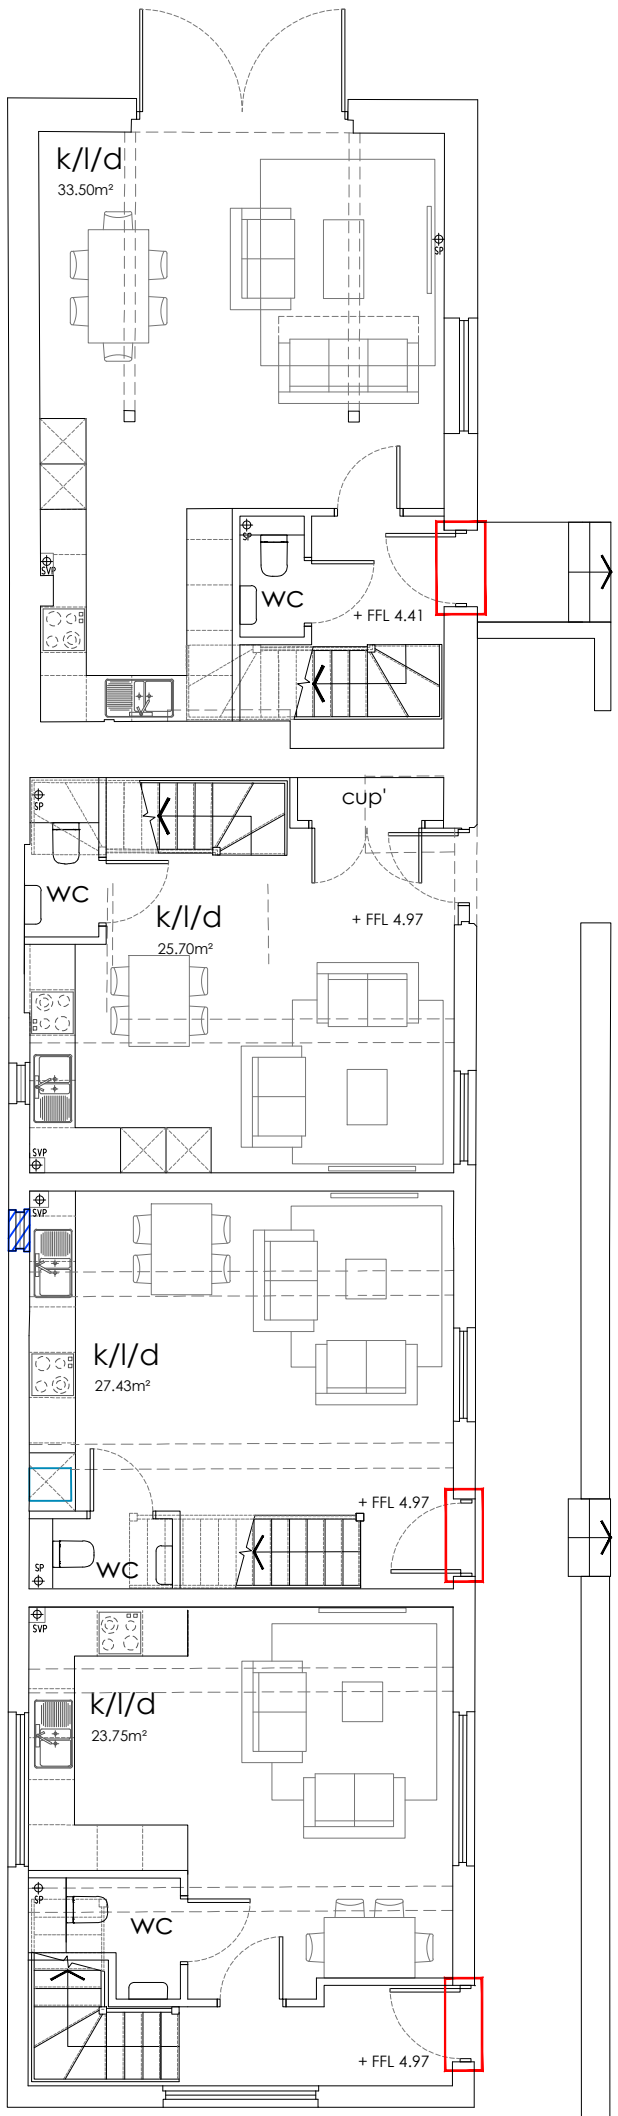

Lower ground floor plan

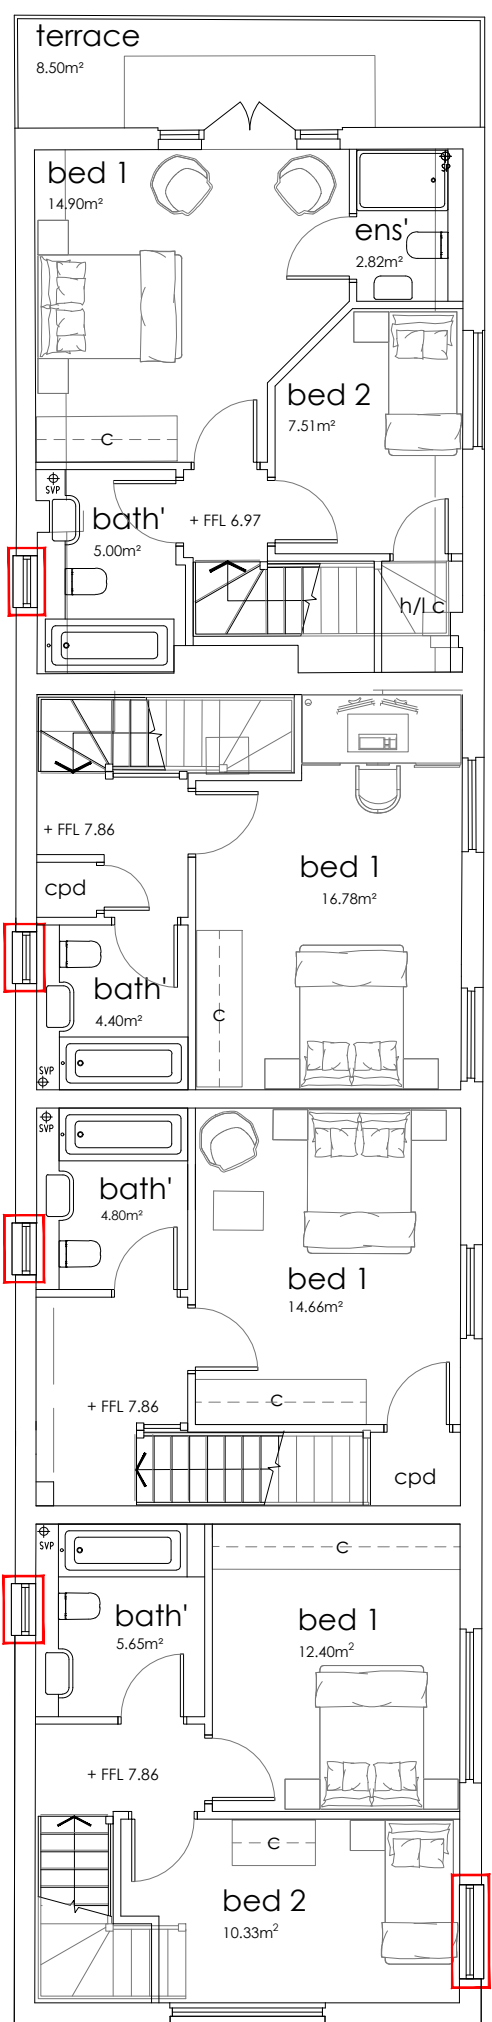

Upper ground floor plan

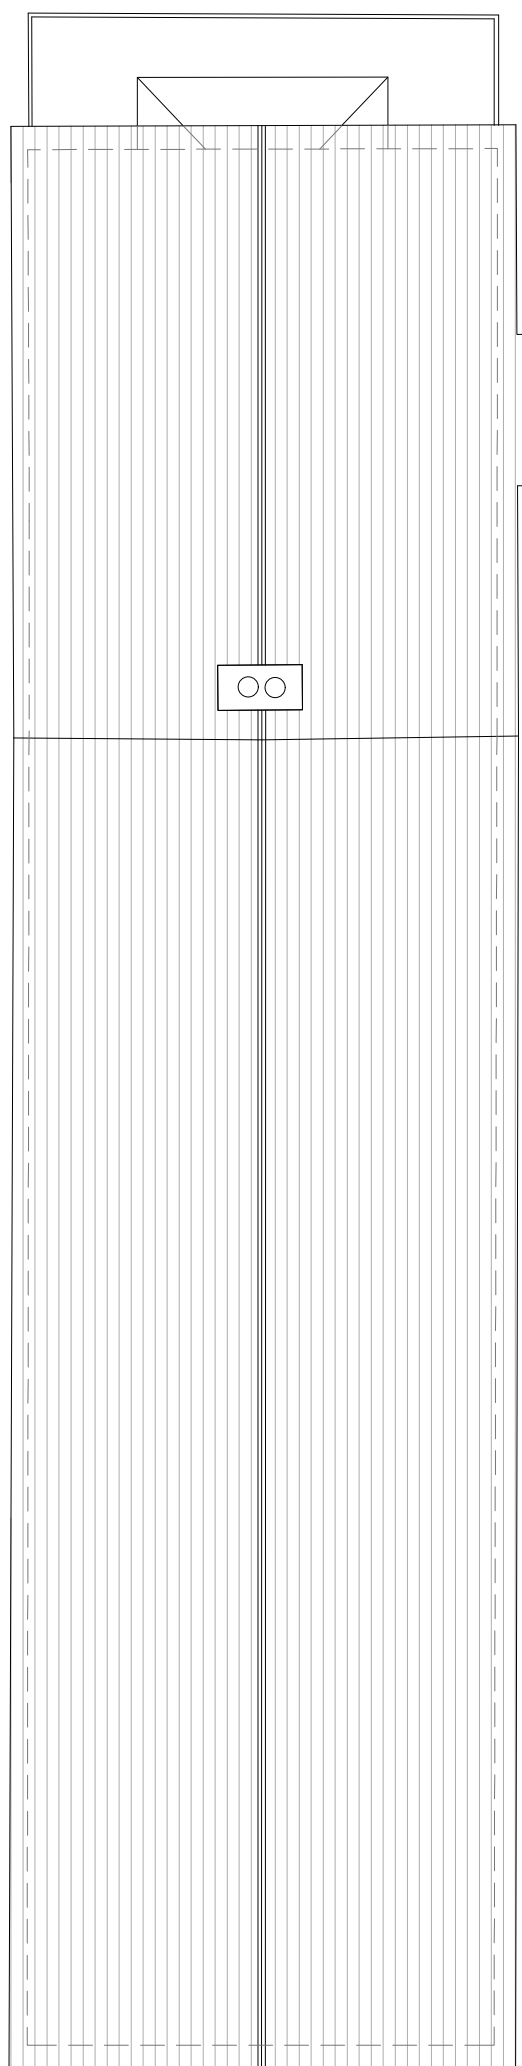

Roof plan

- KEY
- Blocking up of existing openings in wall. To be detailed accordingly.
 - New door / window opening in existing wall.
 - Reinstating door / window opening in existing wall.
 - Existing building linings to be enhanced if required.
 - To be demolished.



**TURNER
JACKSON+DAY
ASSOCIATES**

Radio House
Thanet Way, Whitstable
Kent CT15 3DX
t: 01227 261453
e: enquiries@tjda.co.uk
www.turnerjacksonday.co.uk


client details
Mile Property Group Ltd

project details
**Custom House
The Terrace, Gravesend, DA12 2DE**

drawing title
**Units 21, 22, 23 & 24
The Boathouse Proposed Plans**


date scale drawn by checked by
Aug'23 1:100@A1 AR

project no.	drawing no.	revision
1735	031	A

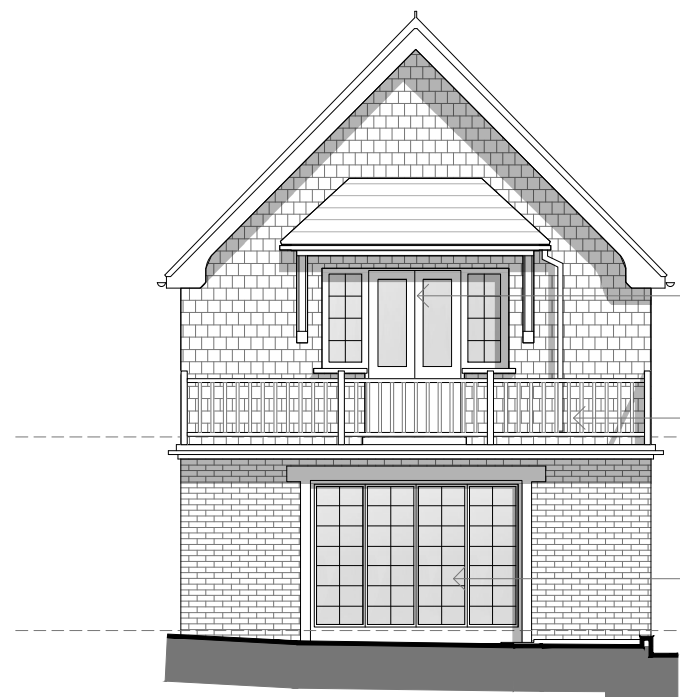

Rear elevation

- Repair original terrace, external doors and windows
- Repair and if necessary replace wooden balustrade to match original
- Original boathouse opening to be glazed.

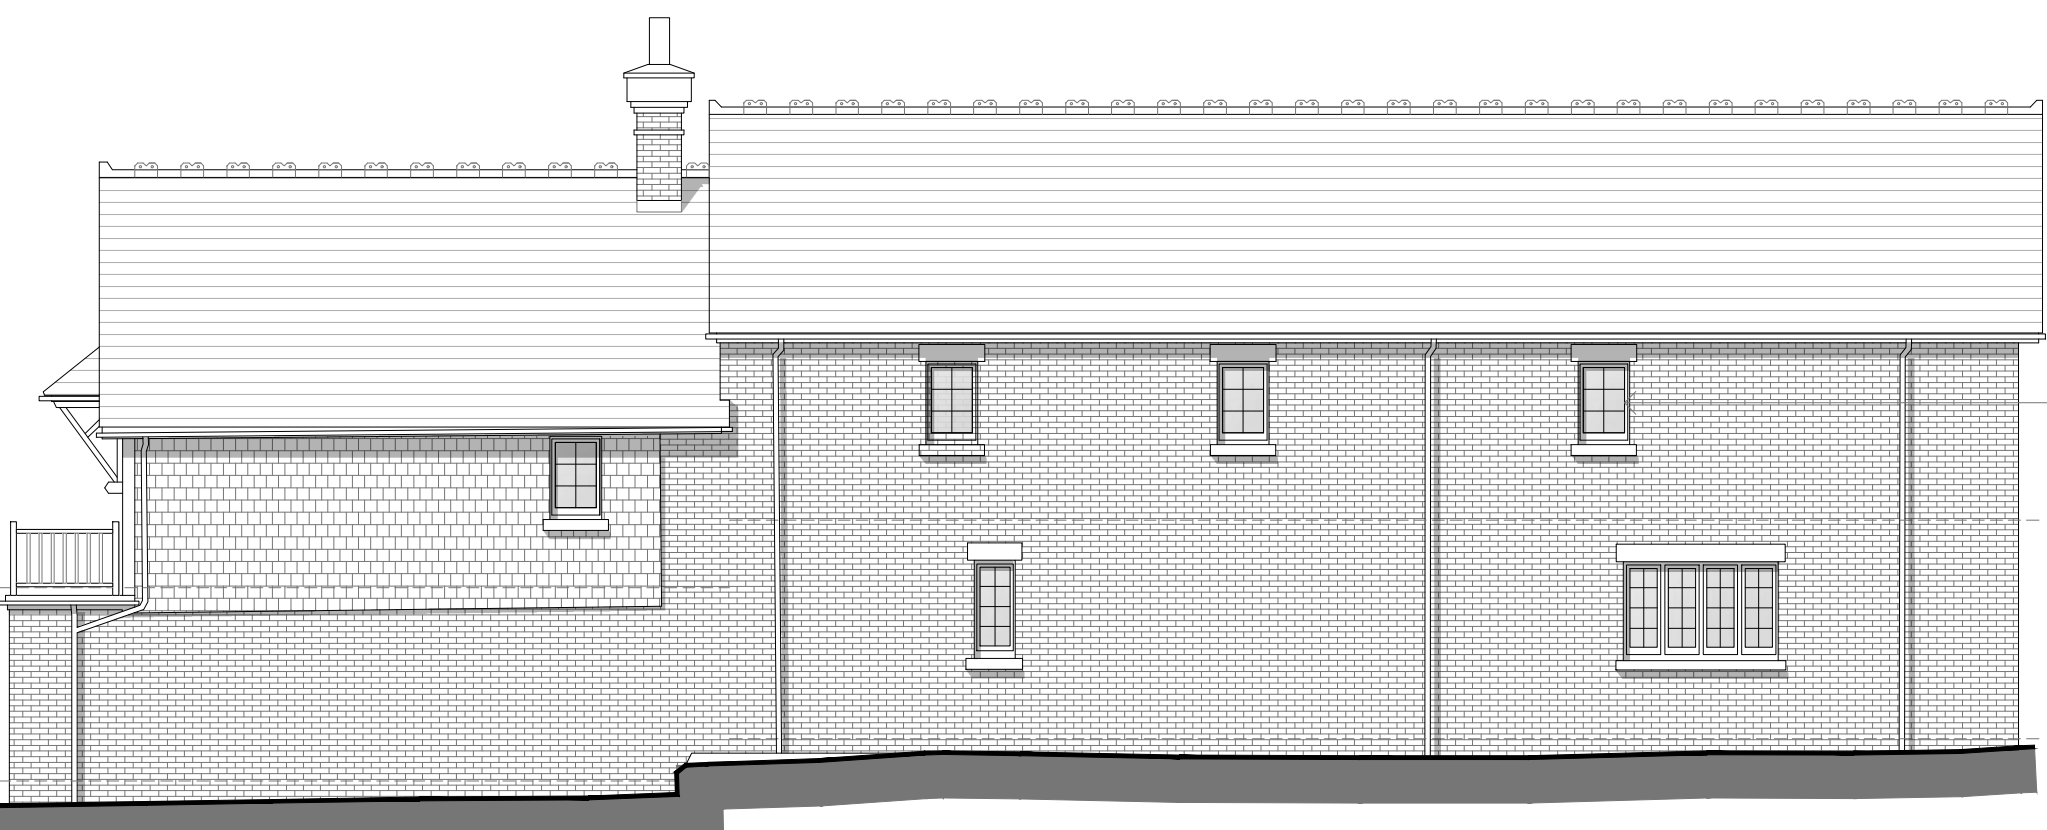

Left flank elevation

4 no. new windows to match existing

PRELIMINARY