


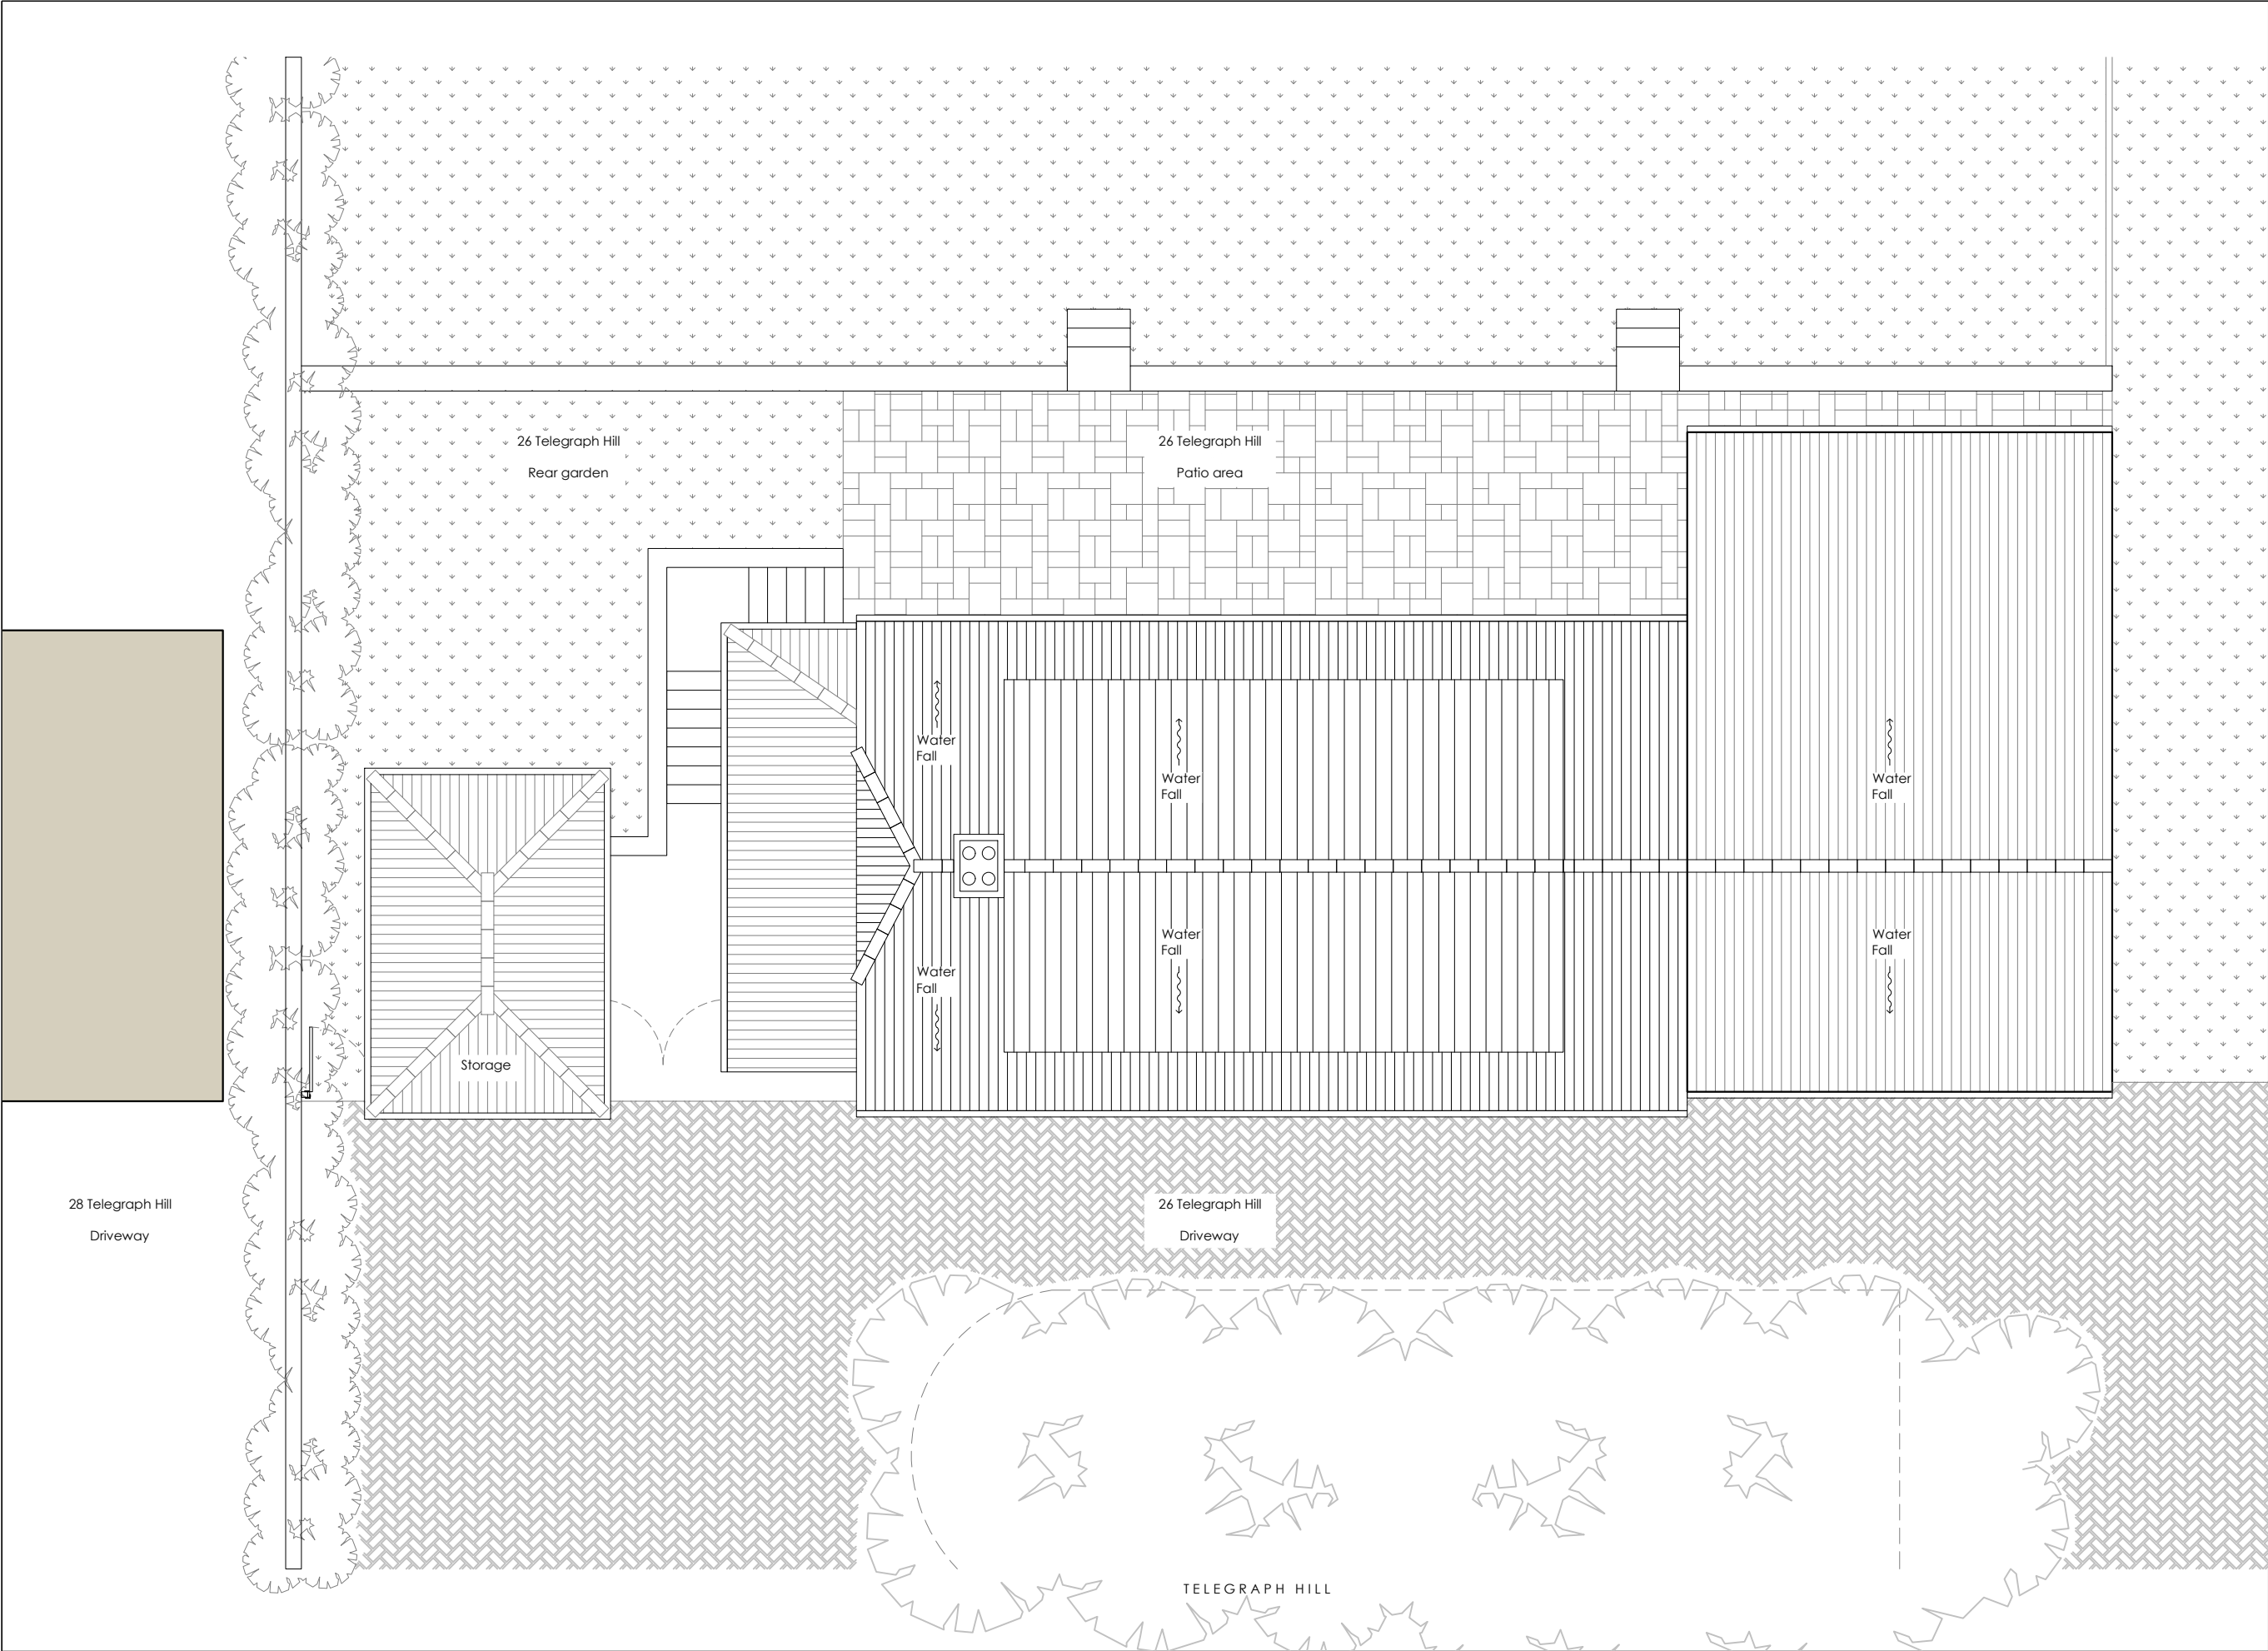

- NOTES:
1. All dimensions and levels are to be checked on site by the main contractor before work commences.
 2. The Architect is to be informed immediately of any discrepancies.
 3. Do not scale this drawing, use written dimensions only.
 4. All dimensions are in millimeters unless otherwise stated.
 5. If in doubt ask.

26TH
26 Telegraph Hill
Higham
ME3 7NW



**Replacement of Sun room on
the same footprint, rising
pitched roof, 2no windows
enlarged (rear elevation)**

**Site Plan
Existing**

26TH03/EX

Rev.--

Status: Lawful Development Certificate

01-06-2023 1:100@A3

GMA
Giovanni Mastromartino Architect

Innovation Centre Medway
Maidstone Road
Rochester ME5 9FD
M: +44(0)77 48231428
gmarchitect20@gmail.com

Scale 1:100

0 1 5 10 m