


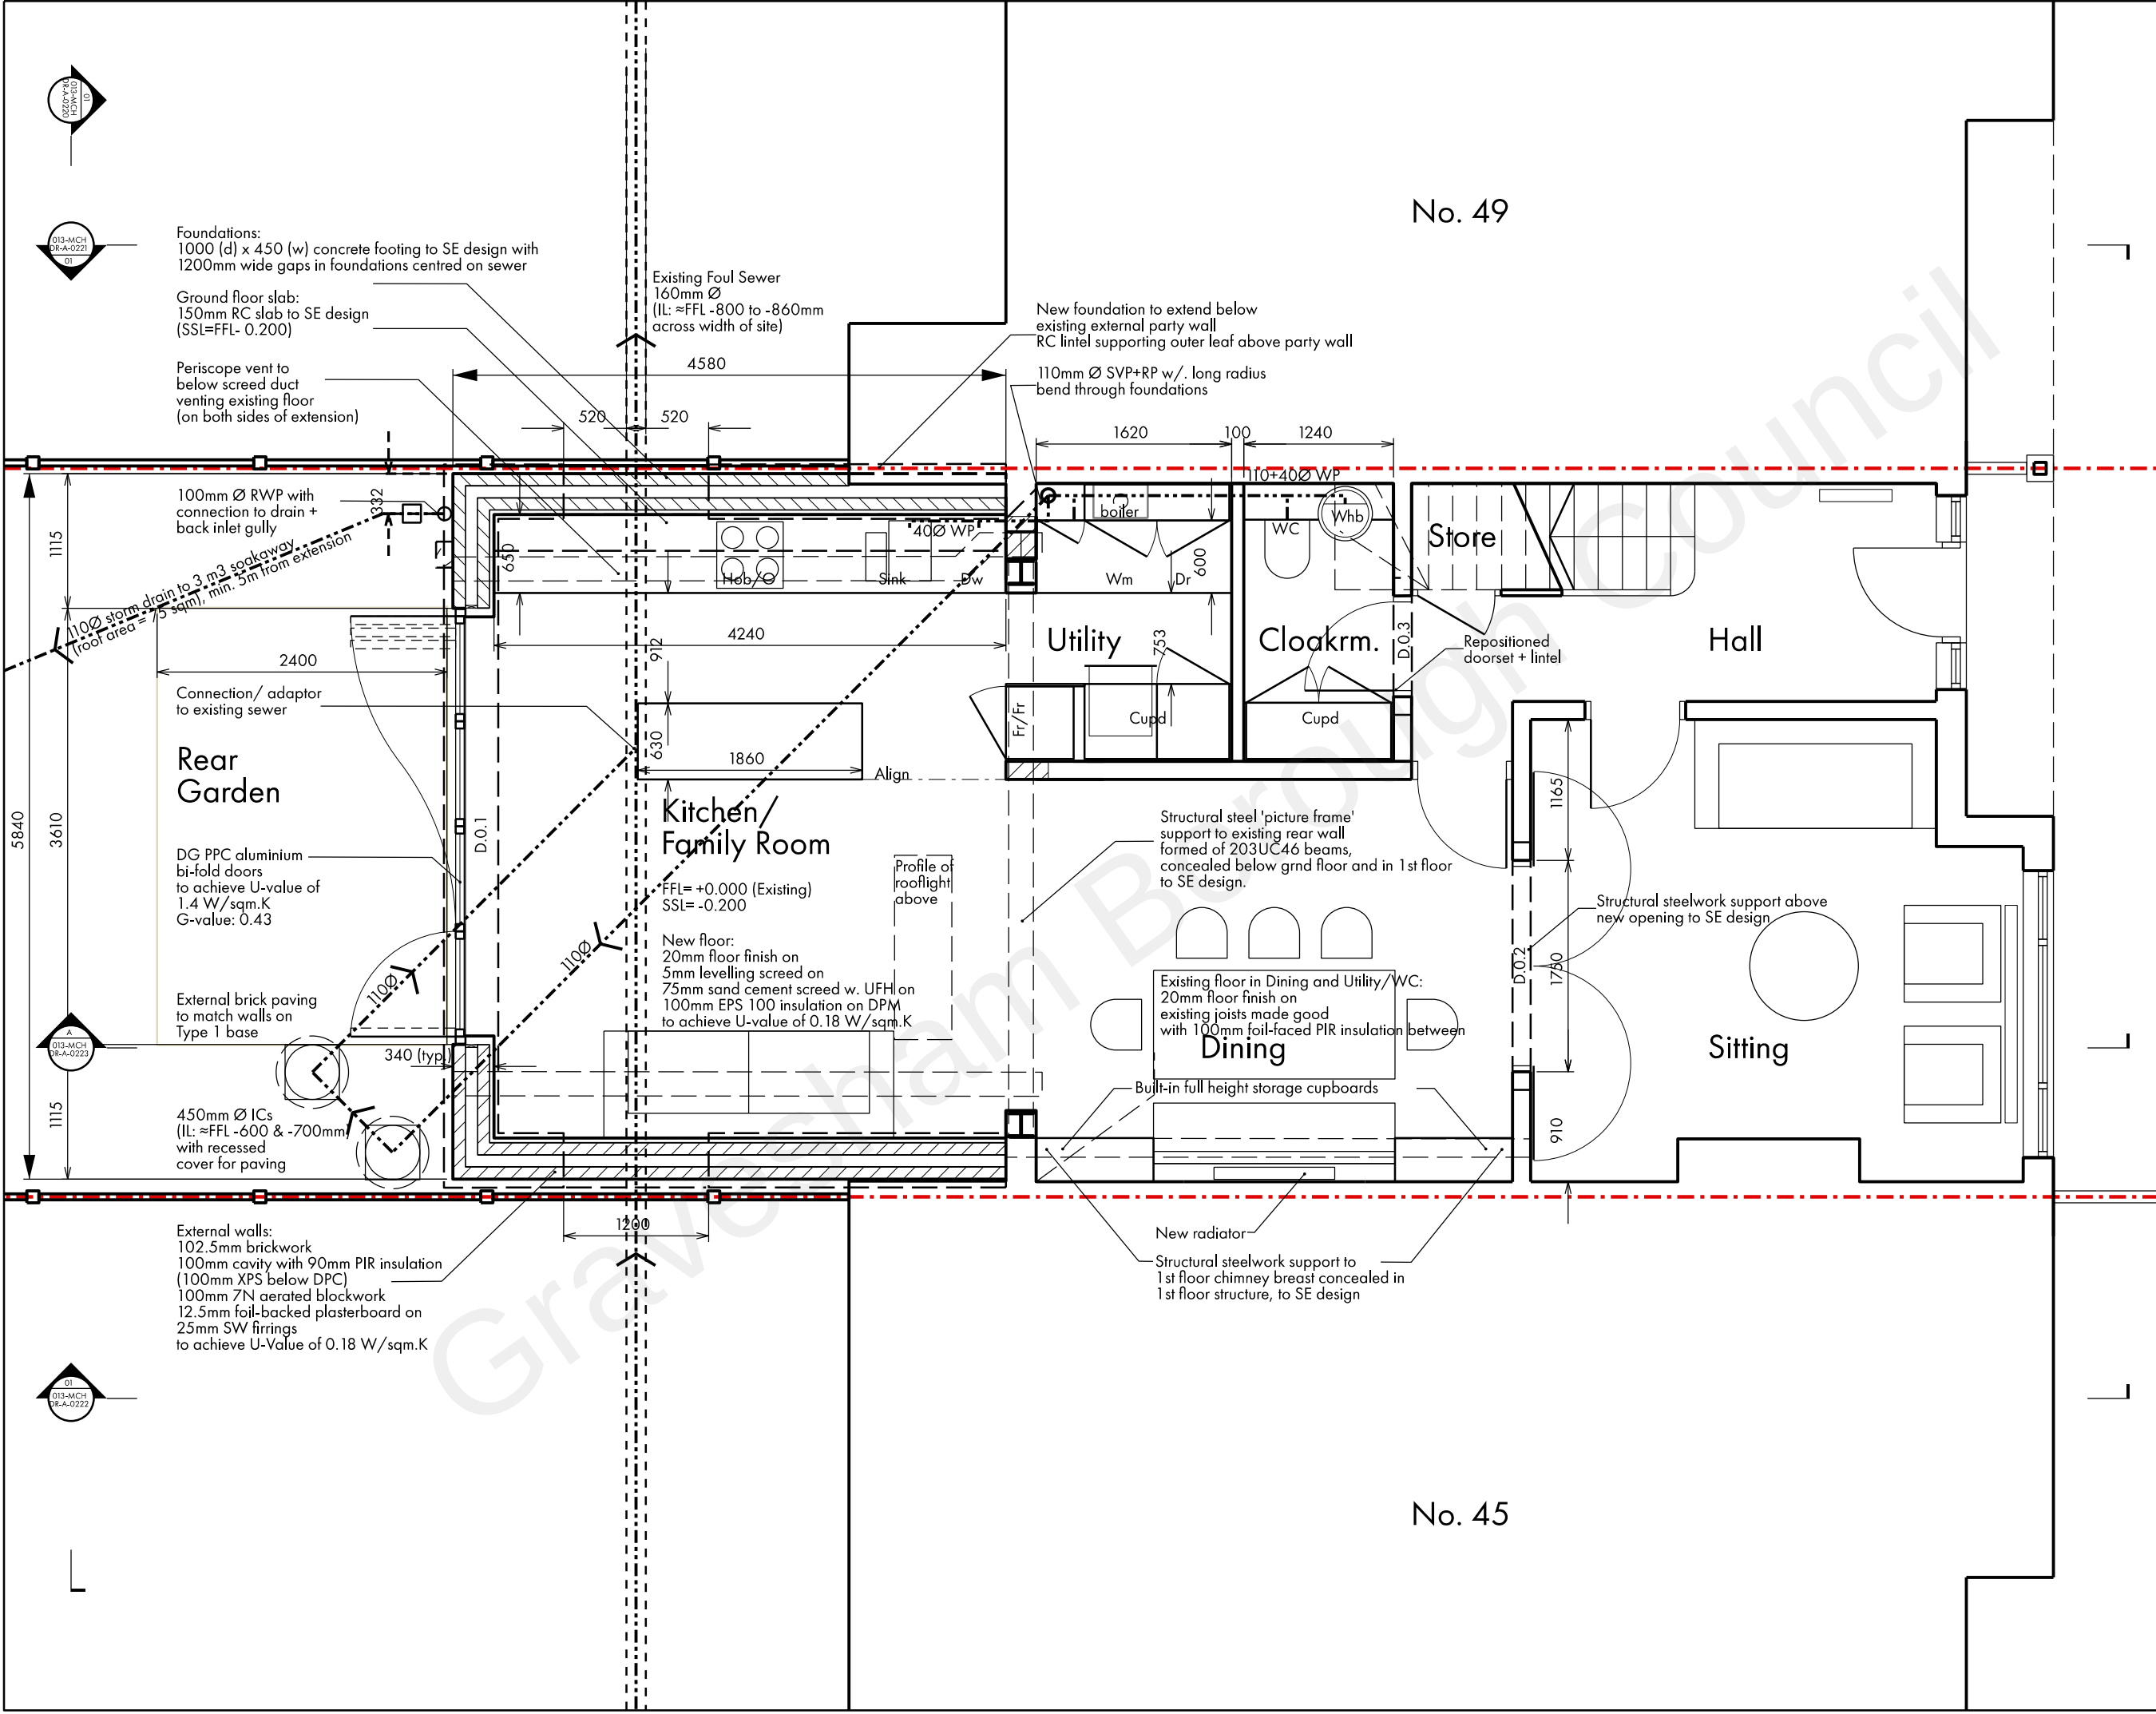

General Notes

DO NOT SCALE. All dimensions must be checked on site, errors are to be reported.

All illustrated material is subject to copyright. Unless otherwise agreed in writing, all rights to use this document are subject to payment of all Architect's charges. This document may only be used for the express purpose and project for which it has been created and delivered, as notified in writing by the Architect. This document may not be otherwise used or copied. Any unauthorised use of this document is at the user's sole risk and without limiting the Architect's rights the user releases and indemnifies the Architect from and against all loss so arising.

Contractors must ensure that cross referenced drawings and specifications noted on these drawings are checked on a regular basis to ensure that the latest revisions are used.

Key

Planning
Boundary

Drawing Notes

Abbreviations:

FFL	Finishes floor level
SSL	Structural slab level
IC	Inspection chamber
IL	Invert level
RWP	Rainwater pipe
SVP	Soil & vent pipe
WP	Waste pipe
RE	Rodding eye
Whb	Washbasin
Wm	Washing machine
Dr	Dryer
Dw	Dishwasher
H/O	Hob over oven
Fr/Fr	Fridge freezer
Cupd	Cupboard
D.x.x	Door reference

Issue Record

	By	Chk	Date
03	Below ground drainage revised	MCH	MCH 07.12.2022
02	Utility room revised, minor amendments	MCH	MCH 30.11.2022
01	Annotation added	MCH	MCH 15.11.2022
00	First issue	MCH	MCH 09.11.2022

Title

PROPOSED GROUND FLOOR PLAN

Project

47 Woodfield Avenue

Address

47 Woodfield Avenue, Gravesend, Kent DA11 7QG

Scale

1:50 @ A3 1:25 @ A1

Status

For Information

Drawing Number	Revision
013-MCH-DR-A-0210	P03

Myshkin Clarke Hall RIBA
10 Leigh Road
London N5 1SS
T +44 (0)7341731949
www.myshkinclarkehall.com

Myshkin Clarke Hall