



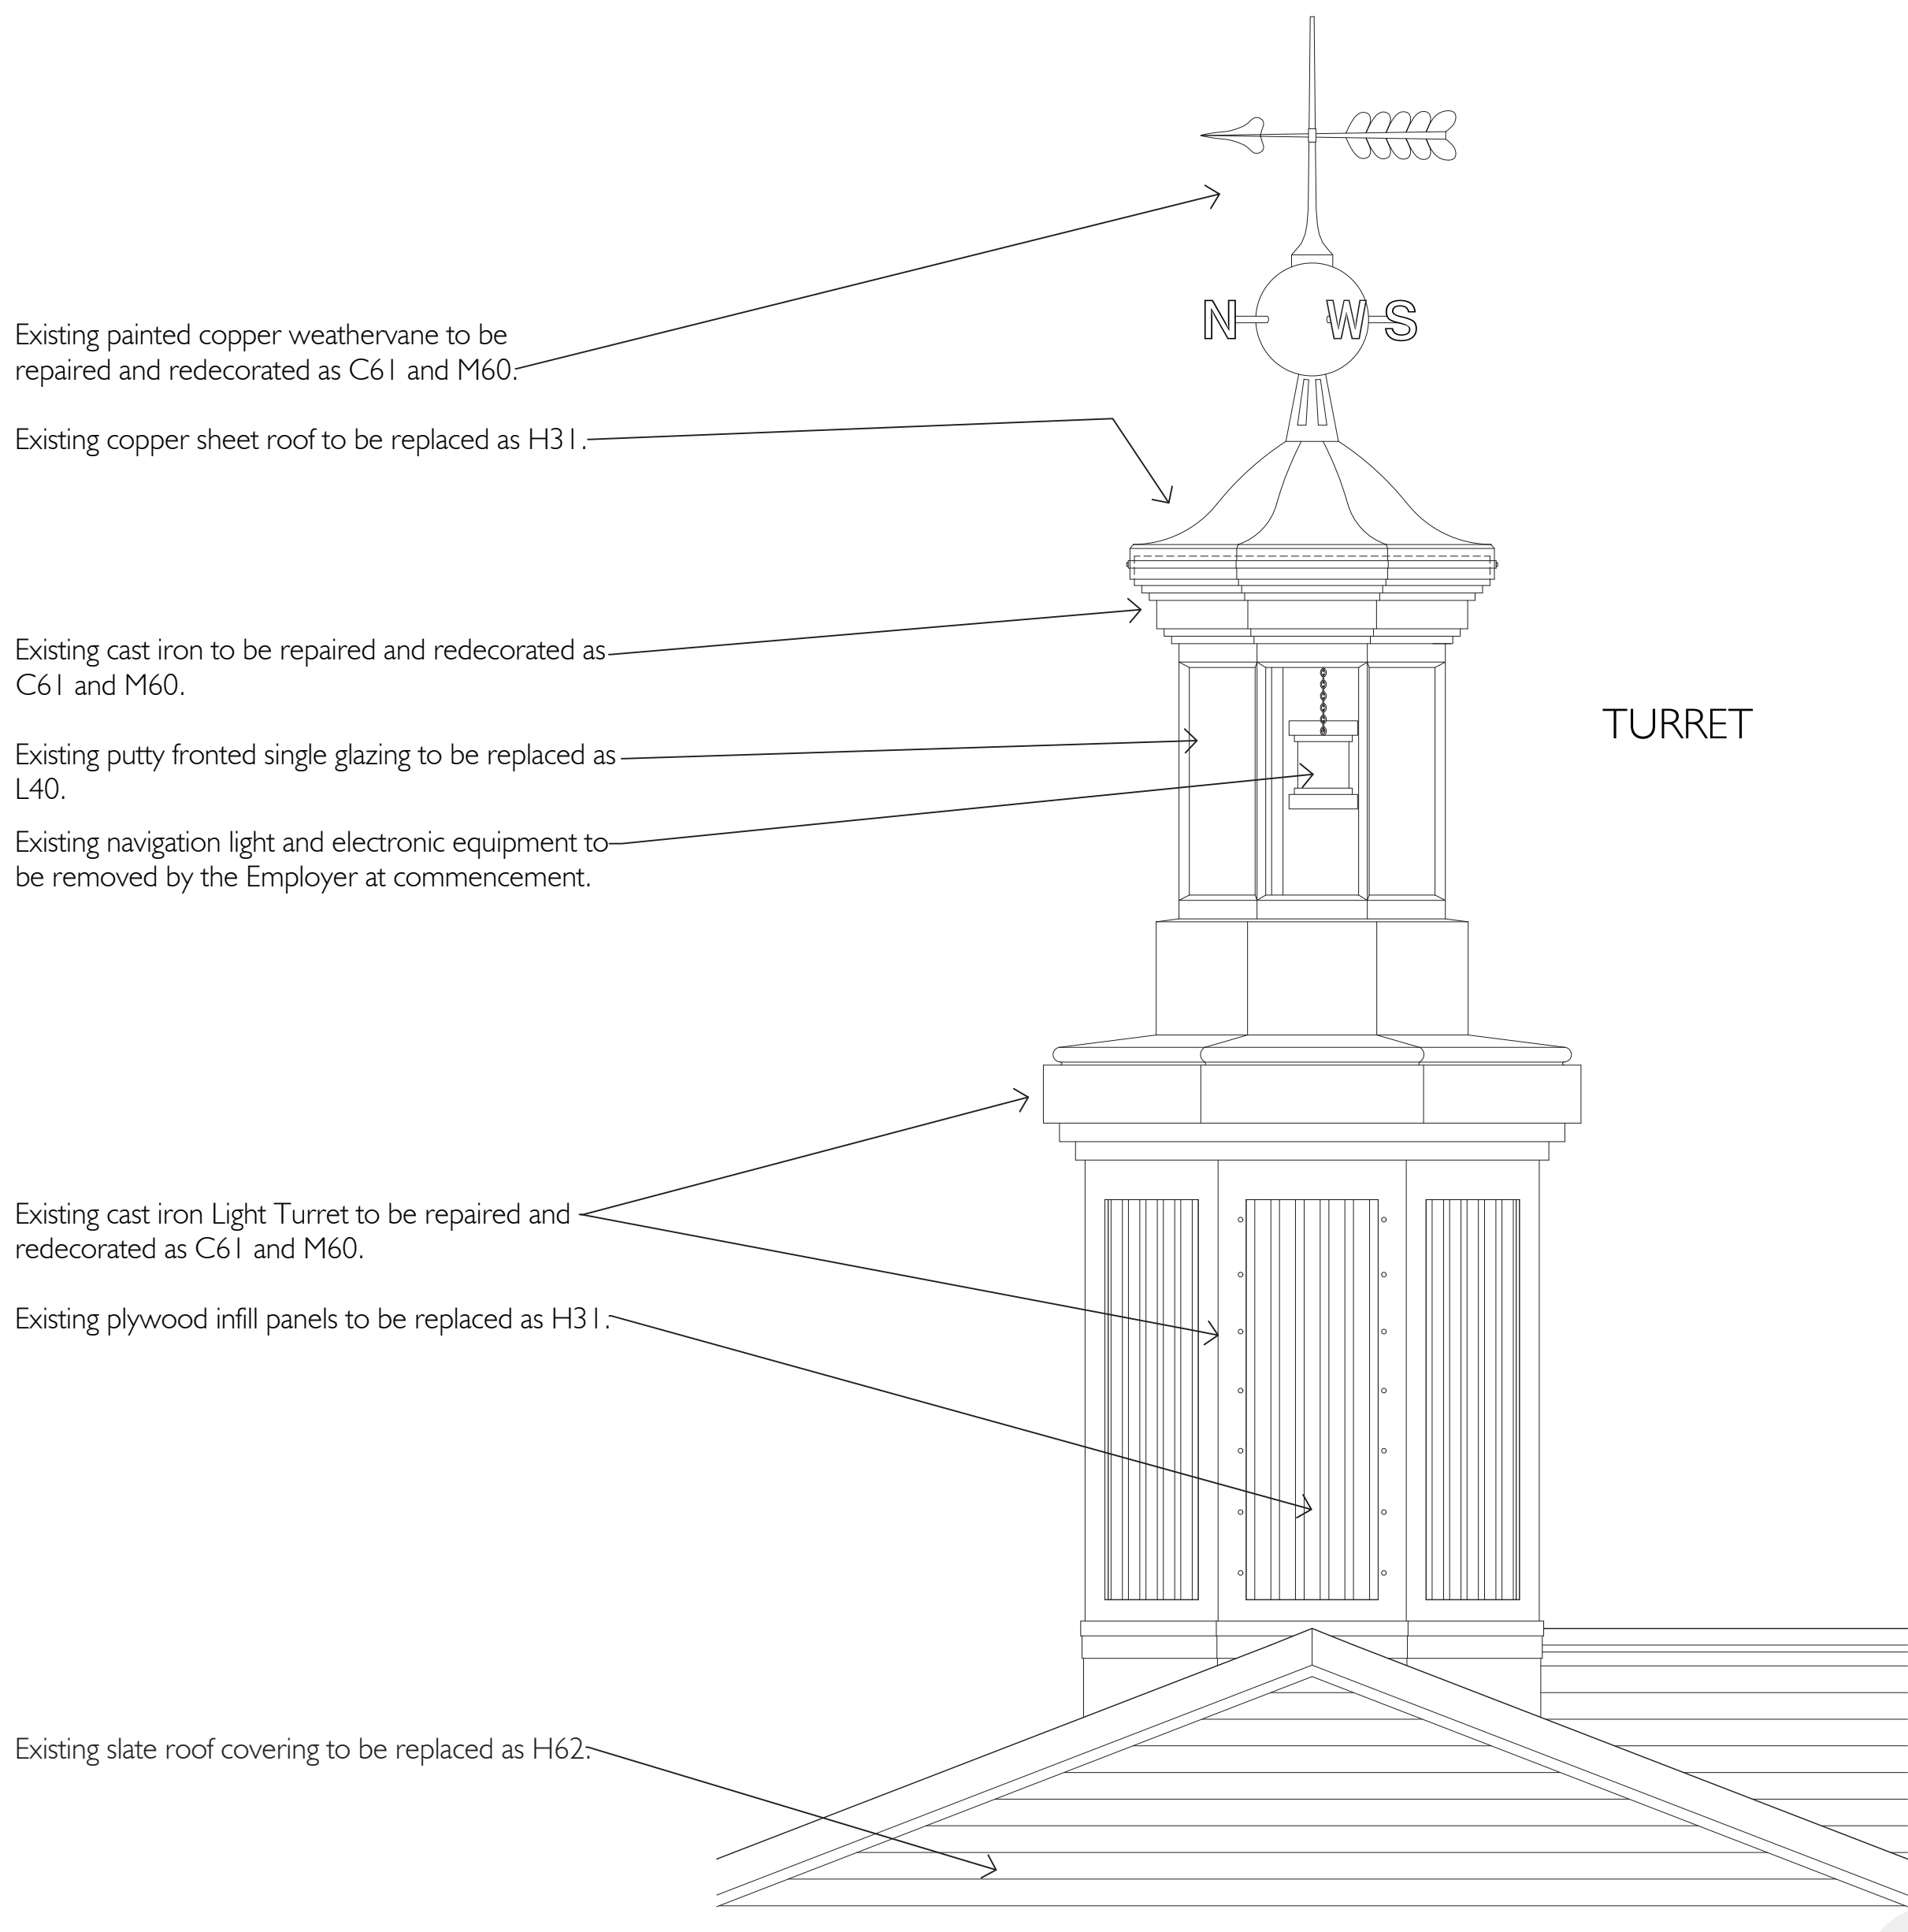


A
-
PIER HEAD LIGHT TURRET - WEST ELEVATION
EXISTING

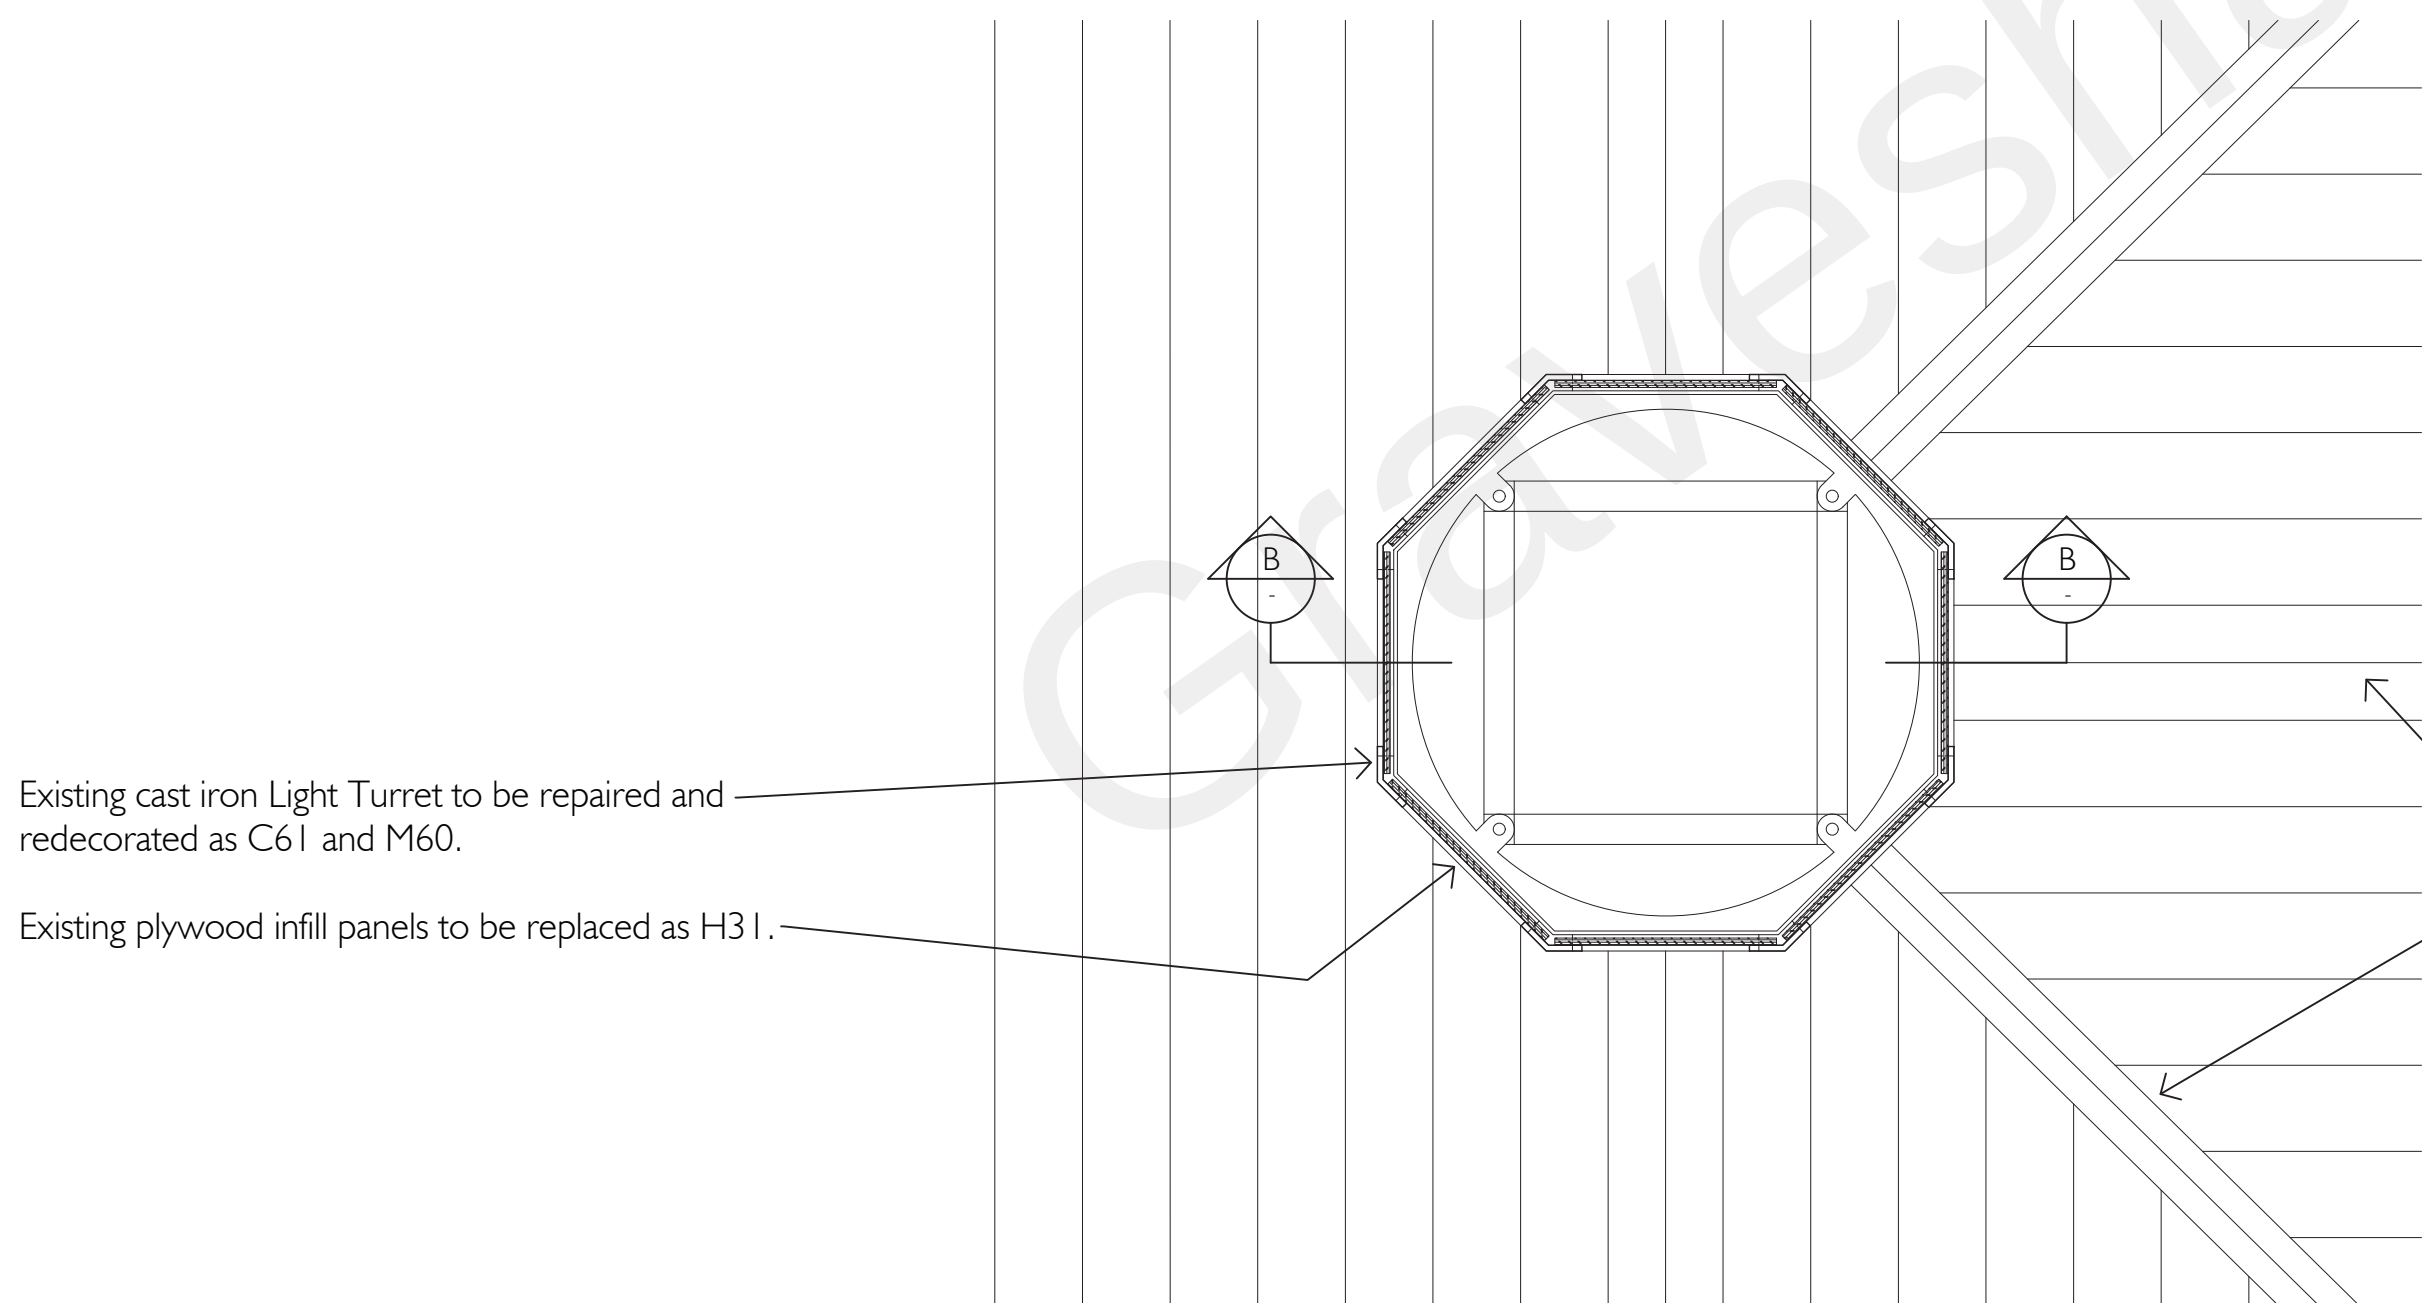


C
-
PLAN - AT TURRET PLINTH LEVEL
EXISTING

0 0.5 1 2
SCALE 1:20 (A1)
SCALE 1:40 (A3) METRES

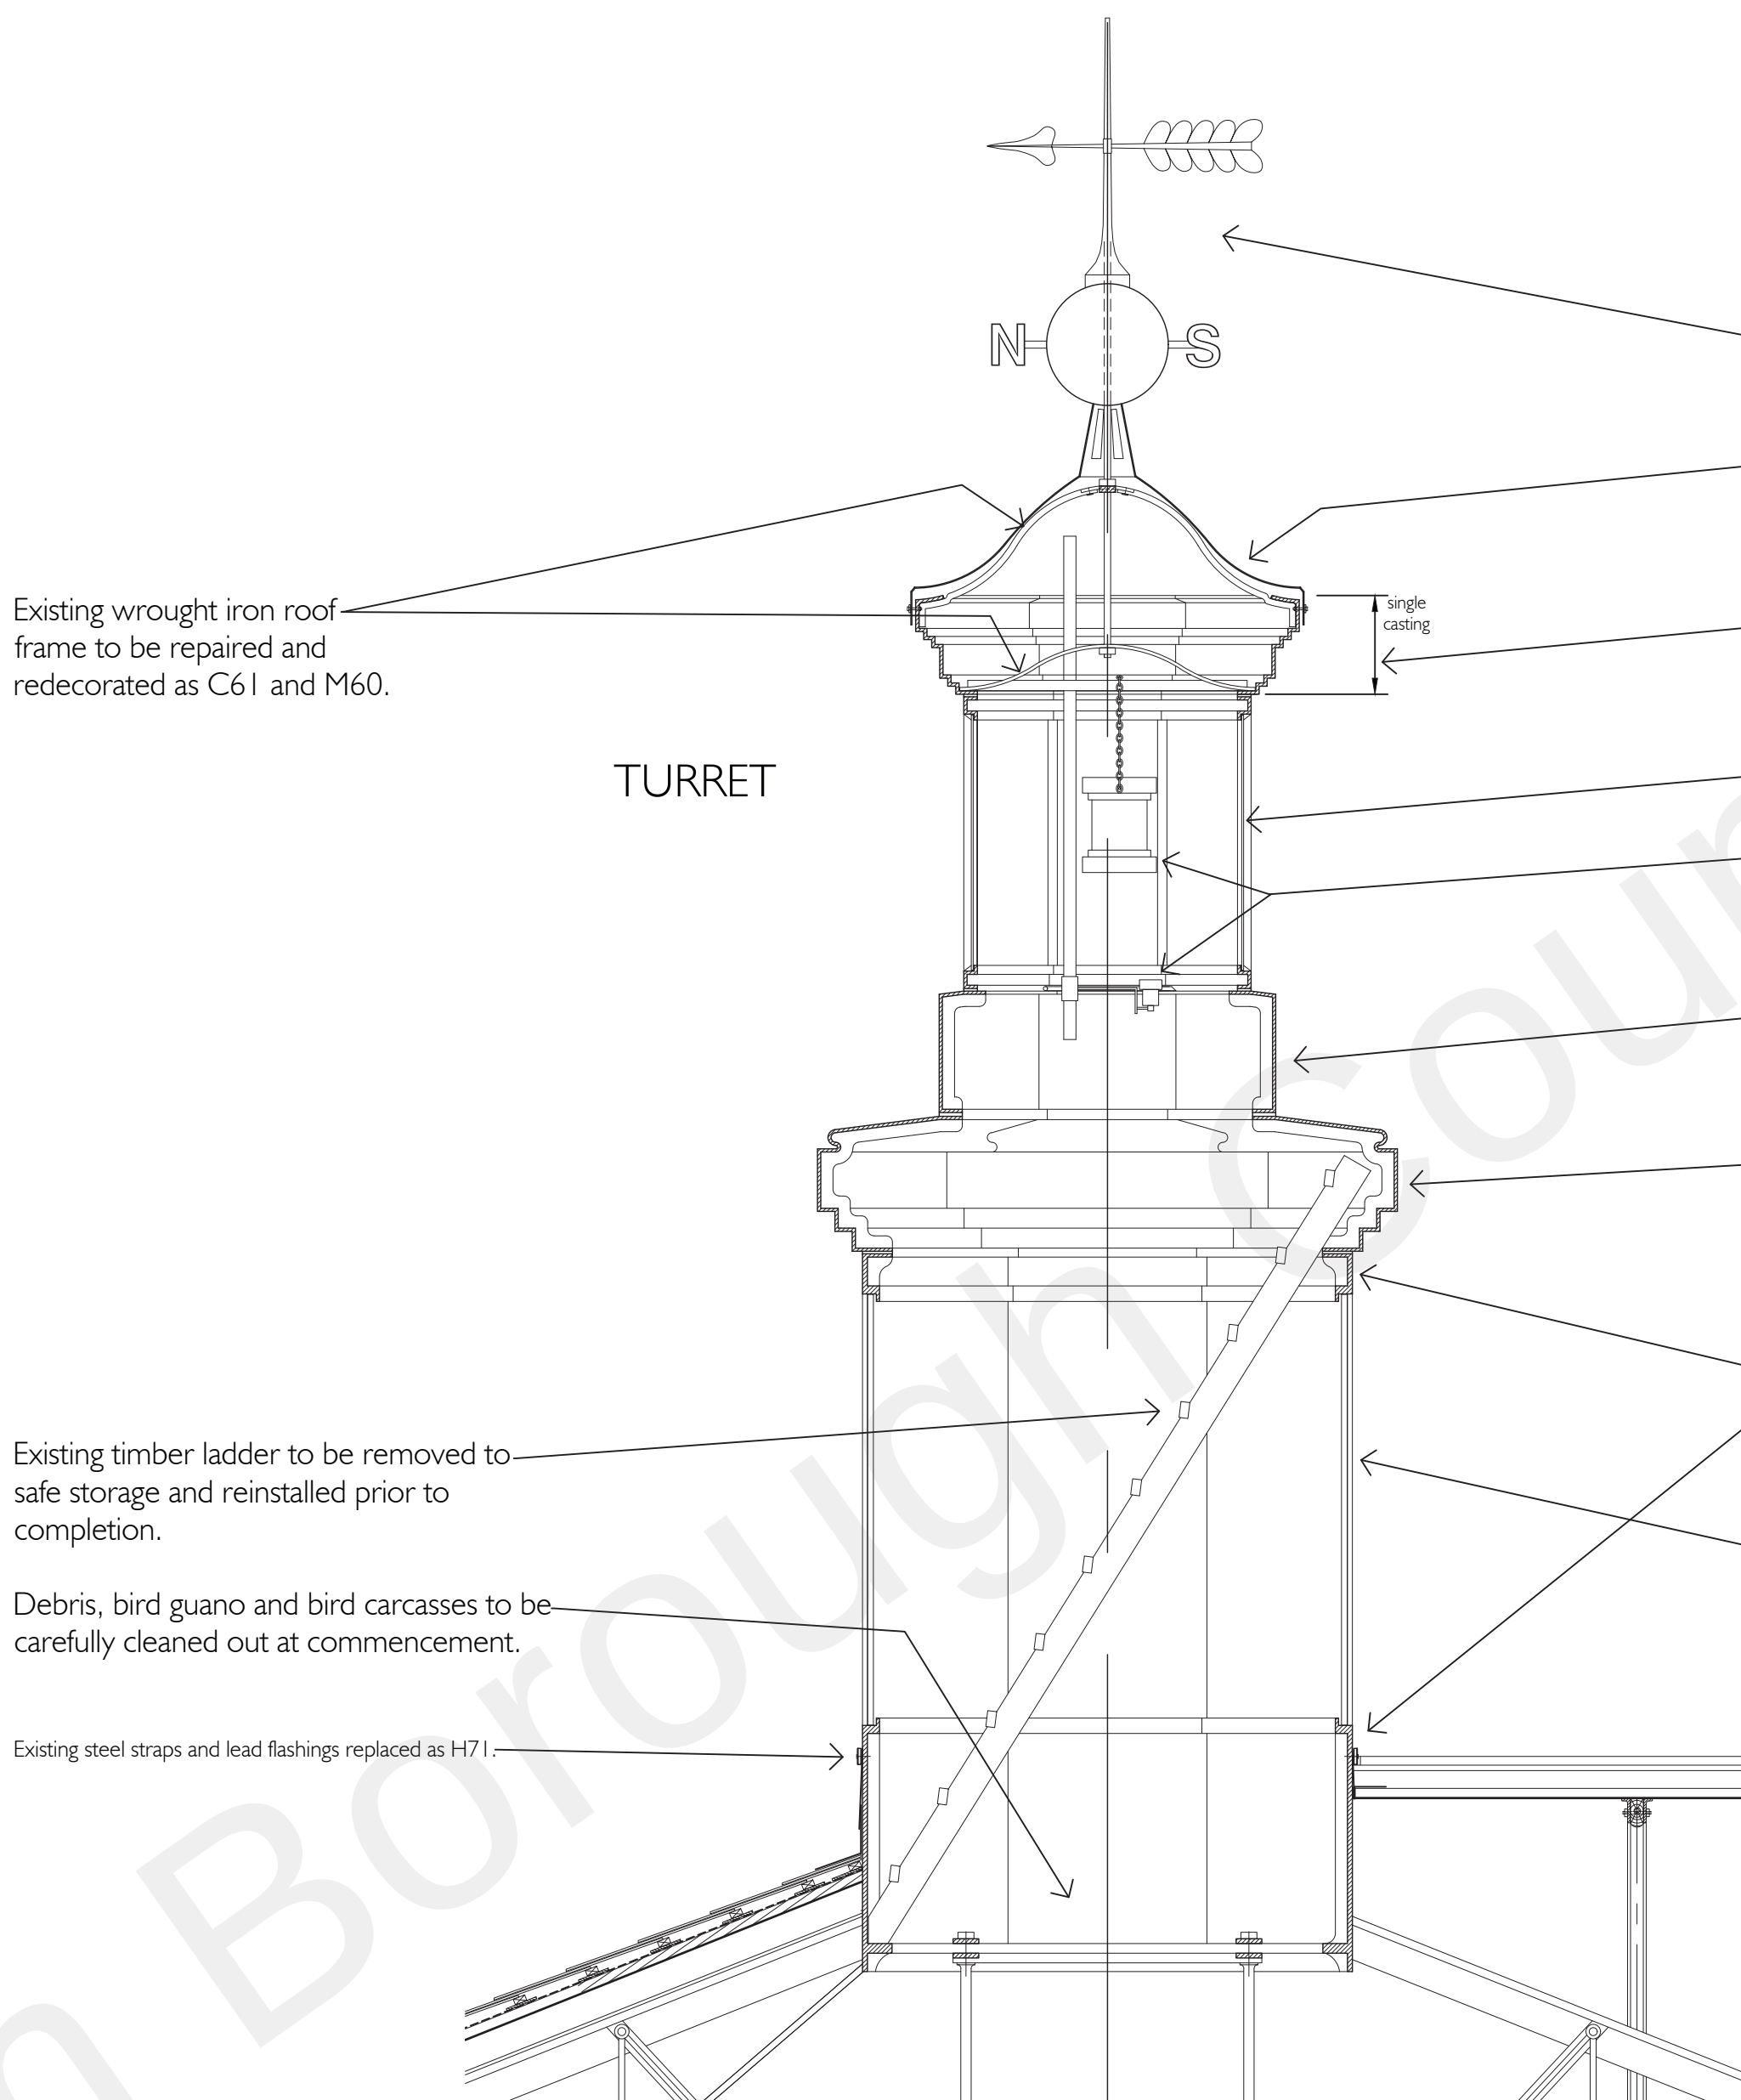


B
-
PIER HEAD LIGHT TURRET - SECTION
EXISTING

TURRET

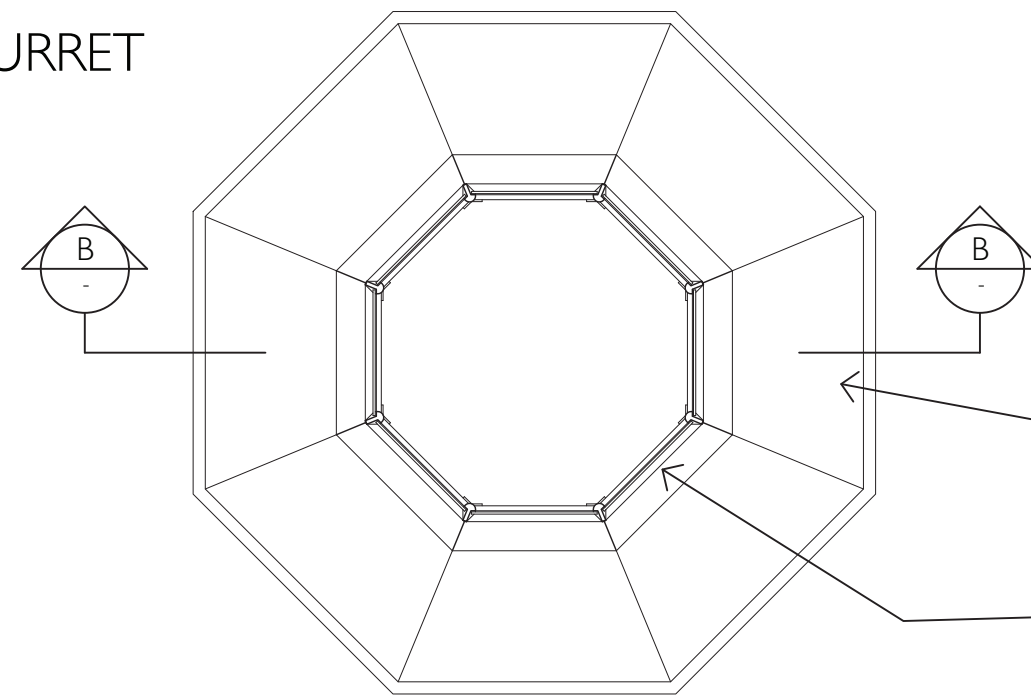

D
-
PLAN - AT TURRET LIGHT LEVEL
EXISTING

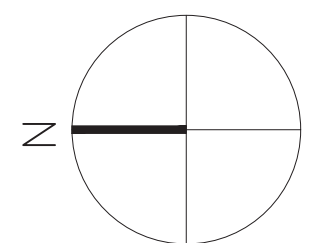

DO NOT SCALE DRAWINGS. THE CONTRACTOR IS RESPONSIBLE FOR CHECKING DIMENSIONS & ANY DISCREPANCY IS TO BE REFERRED TO THE ARCHITECT.

-	Issue for Tender	June 2022
REV.	AMENDMENT	DATE

THOMAS
FORD
& PARTNERS
CHARTERED
ARCHITECTS
SURVEYORS

177 KIRKDALE
SYDENHAM • LONDON • SE26 4QH
TEL 020 8659 3250 • FAX 020 8659 3146
EMAIL tfp@thomasford.co.uk

PROJECT GRAVESEND ROYAL TERRACE PIER ROOF & ASSOCIATED REPAIRS			
TITLE PIER HEAD LIGHT TURRET PLANS, ELEVATION & SECTION EXISTING			
DRAWN SMcC	DATE JAN 2022	SCALES 1:20 @ A1 1:40 @ A3	CHECKED SMcC
PROJECT REF. 353006	DWG. No. EX-201	REV. -	