



- Existing painted copper weathervane to be repaired as C61 and redecorated as M60.
- Existing copper sheet roof to be replaced as H31.
- Existing cast iron Light Turret to be repaired as C61, and redecorated as M60.
- Existing plywood infill panels to be replaced as H31.
- Existing slate roof covering to be replaced as H62.
- Existing painted galvanized steel box gutters to be repaired as C61 and redecorated as M60.

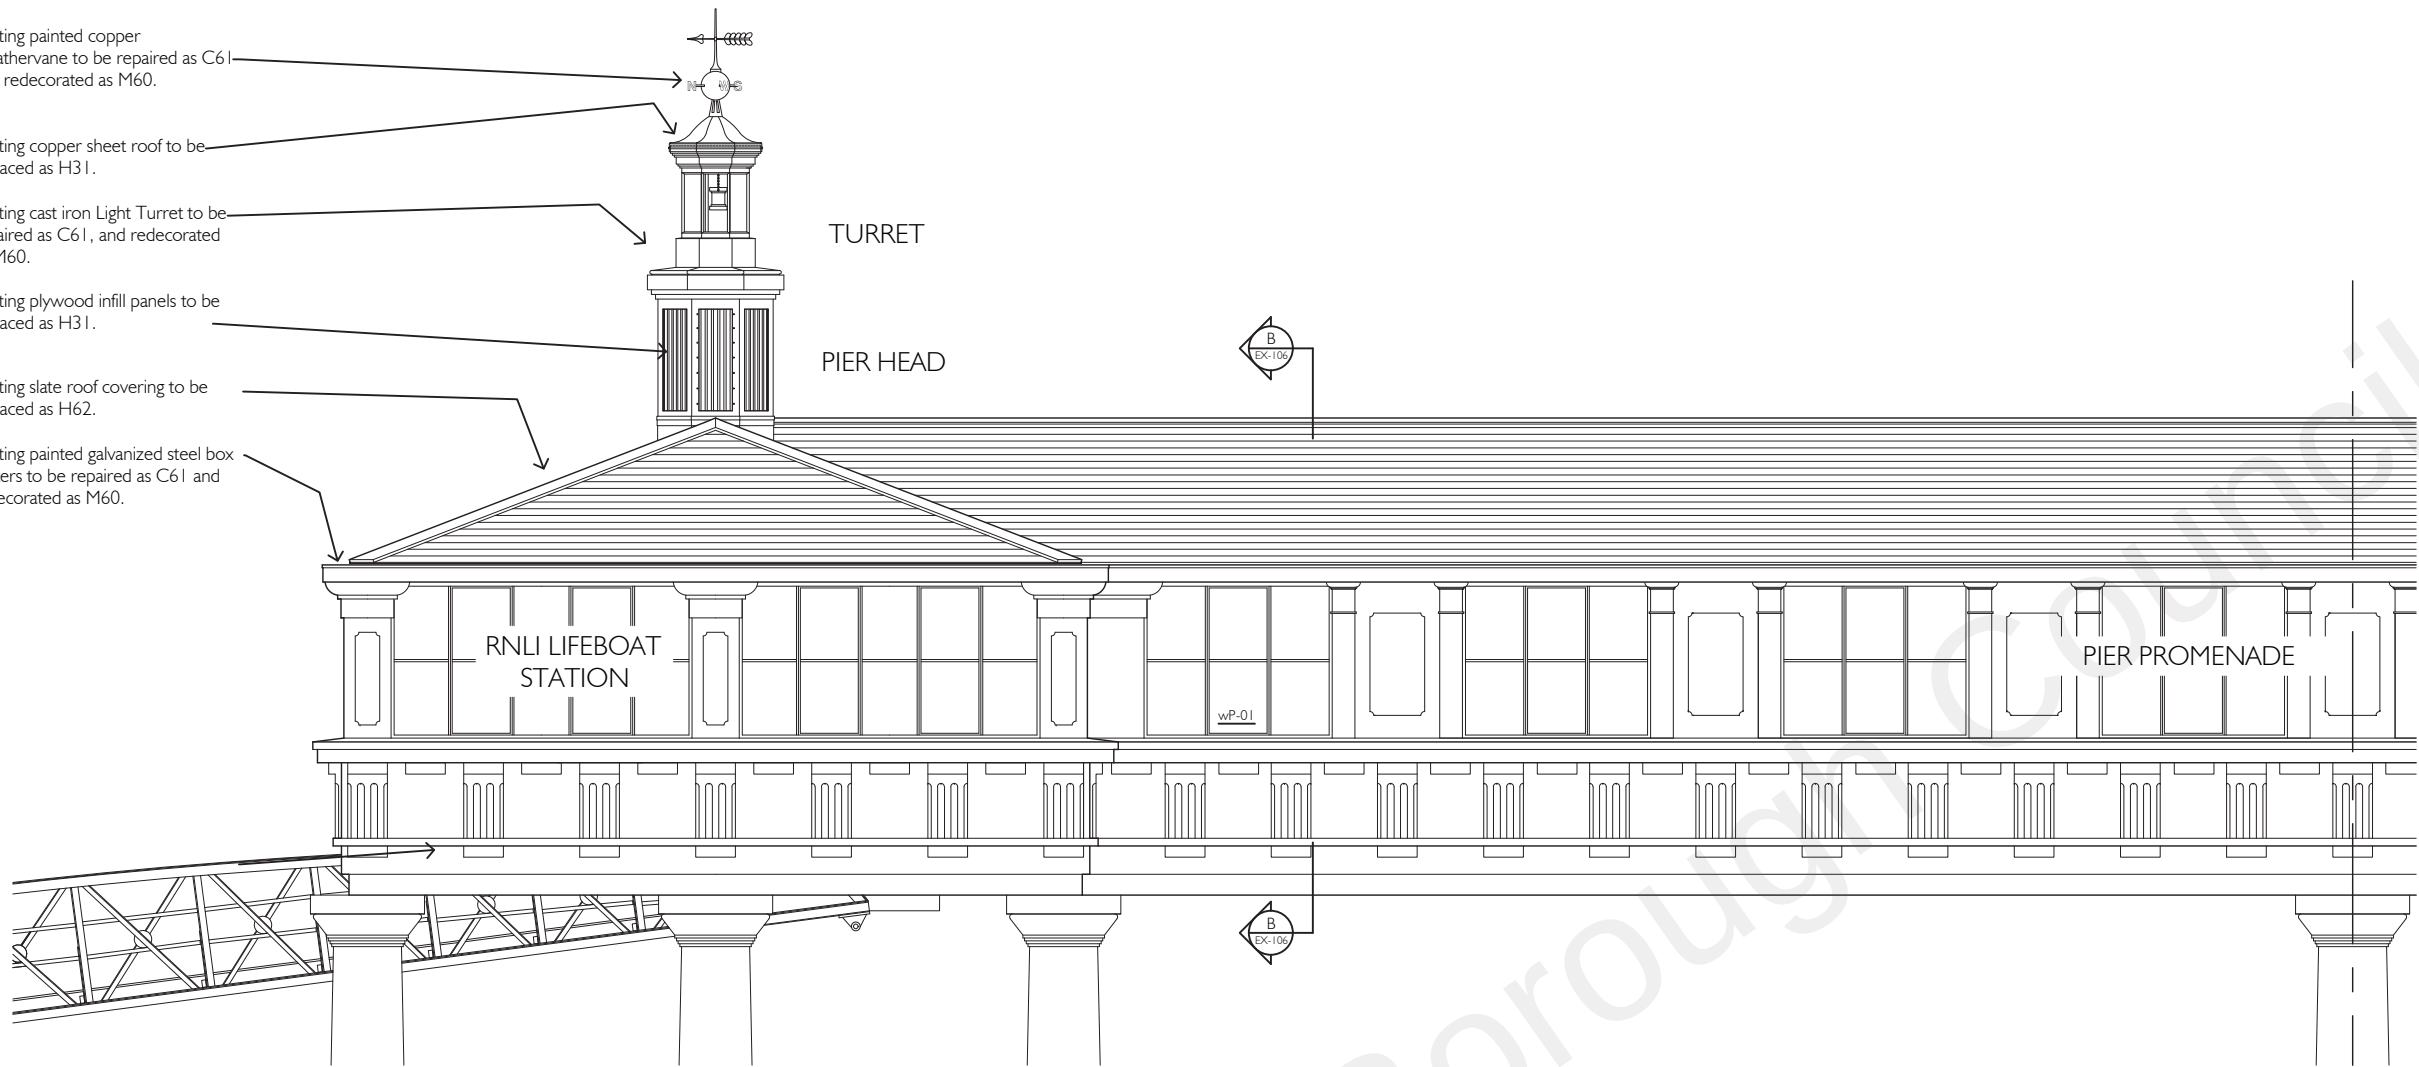

- Existing painted copper weathervane to be repaired as C61 and redecorated as M60.
- Existing copper sheet roof to be replaced as H31.
- Existing cast iron Light Turret to be repaired as C61, and redecorated as M60.
- Existing plywood infill panels to be replaced as H31.
- Existing slate roof covering to be replaced as H62.
- Existing painted galvanized steel box gutters to be repaired as C61 and redecorated as M60.

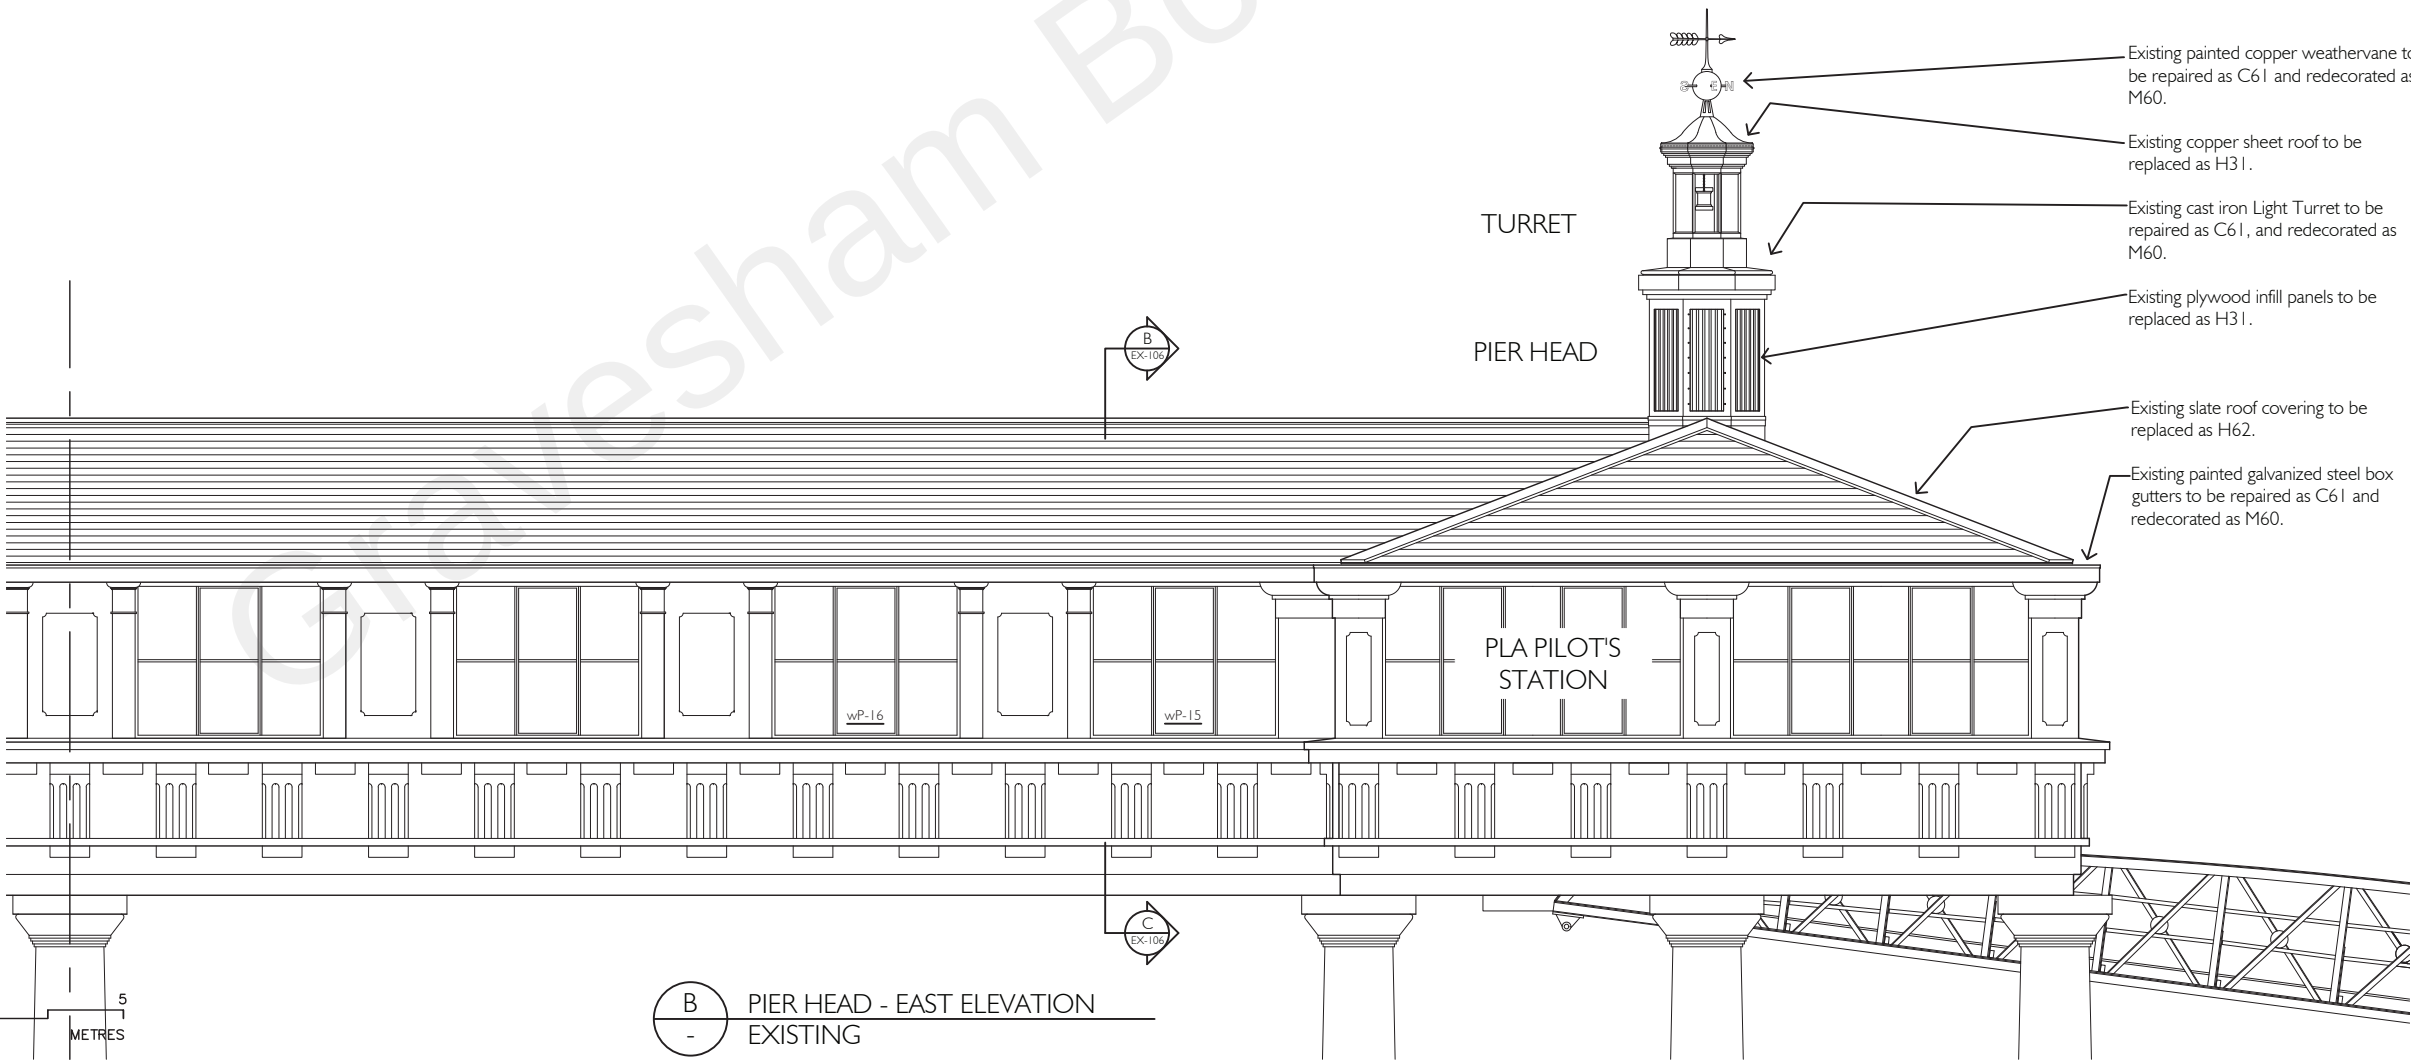

B  
-  
PIER HEAD - EAST ELEVATION  
EXISTING

DO NOT SCALE DRAWINGS. THE CONTRACTOR IS RESPONSIBLE FOR CHECKING DIMENSIONS & ANY DISCREPANCY IS TO BE REFERRED TO THE ARCHITECT.

|      |                  |           |
|------|------------------|-----------|
| -    | Issue for Tender | June 2022 |
| REV. | AMENDMENT        | DATE      |

THOMAS  
FORD  
& PARTNERS  
CHARTERED  
ARCHITECTS  
SURVEYORS

177 KIRKDALE  
SYDENHAM • LONDON • SE26 4QH  
TEL 020 8659 3250 • FAX 020 8659 3146  
EMAIL tfp@thomasford.co.uk

PROJECT  
GRAVESEND  
ROYAL TERRACE PIER  
PIER HEAD ROOF REPAIRS

TITLE  
PIER HEAD  
WEST & EAST ELEVATIONS  
EXISTING

|              |          |           |         |
|--------------|----------|-----------|---------|
| DRAWN        | DATE     | SCALE     | CHECKED |
| DE           | MAY '11  | 1:50 @ A1 | DE      |
| PROJECT REF. | DRG. No. | REV.      |         |
| 353006       | EX-104   | -         |         |