




DO NOT SCALE DRAWINGS. THE CONTRACTOR IS RESPONSIBLE FOR CHECKING DIMENSIONS & ANY DISCREPANCY IS TO BE REFERRED TO THE ARCHITECT.

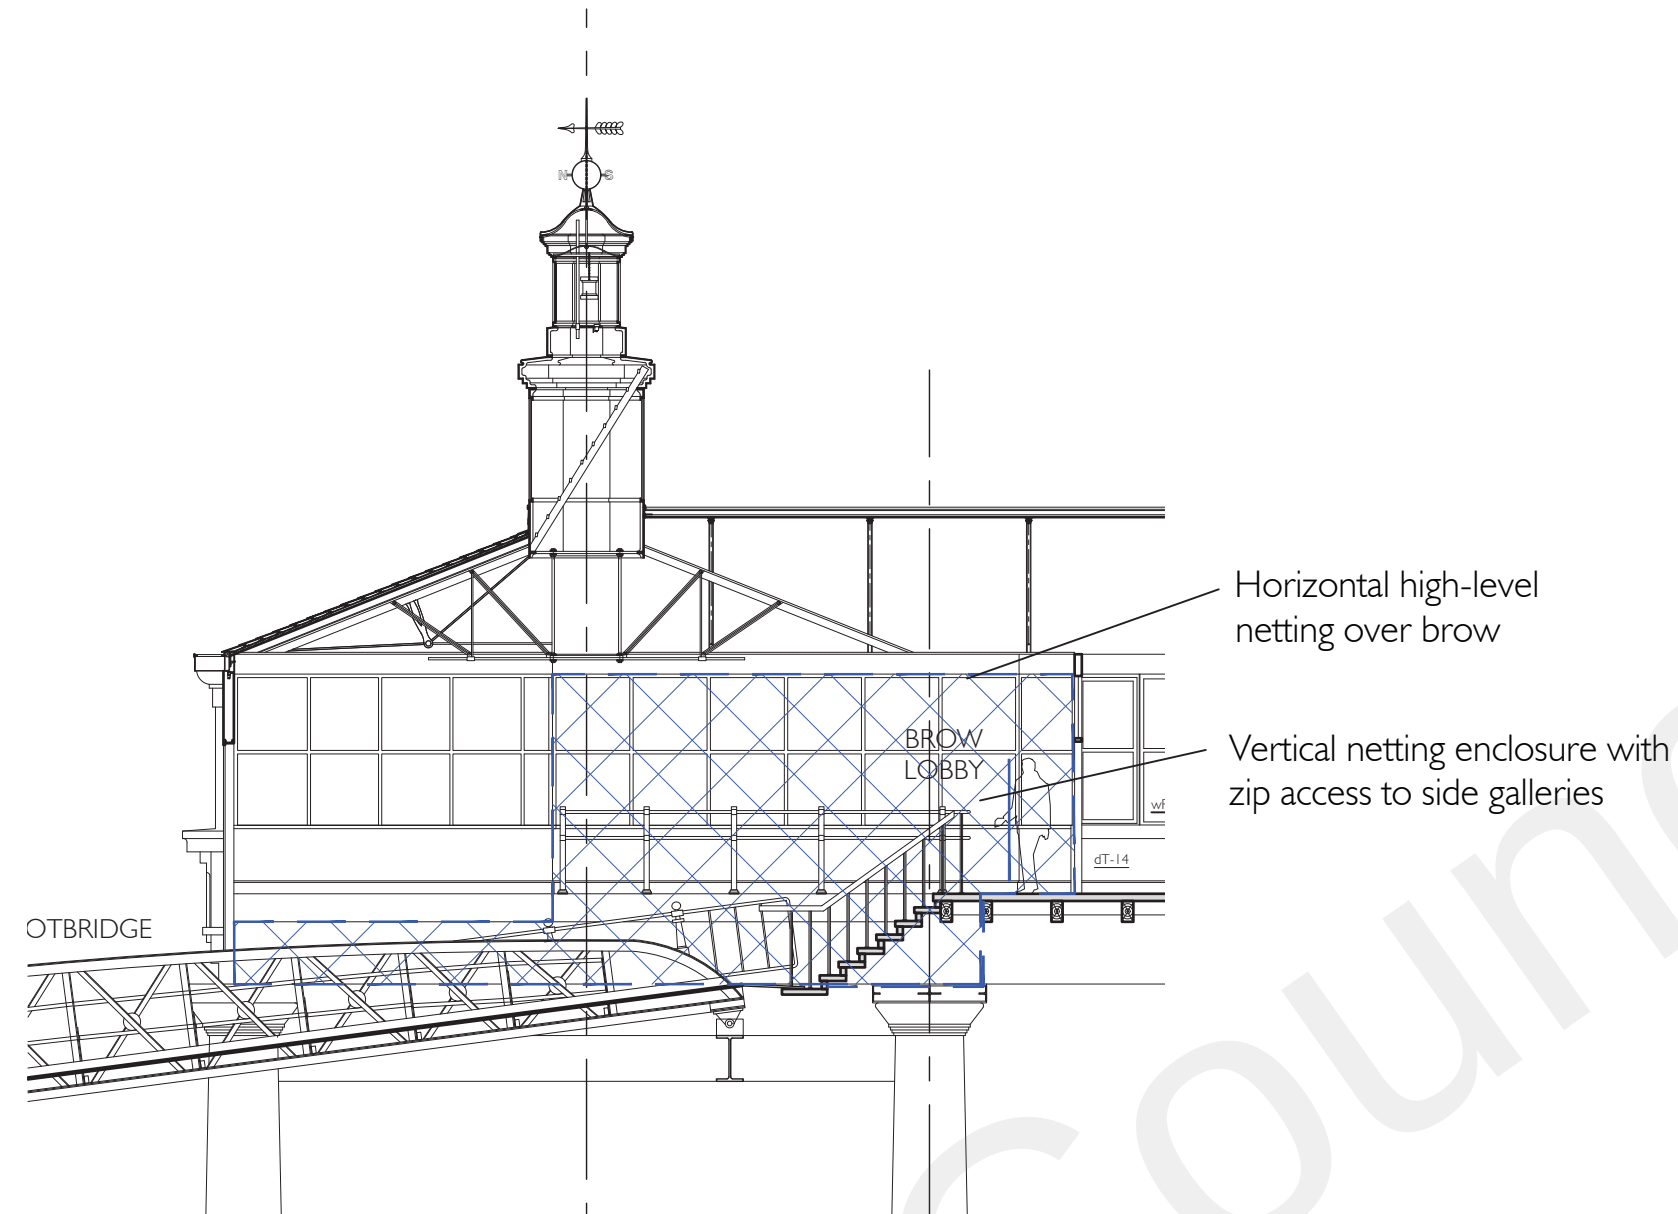

C
-
PIER HEAD - SECTION
SHOWING PIGEON NETTING

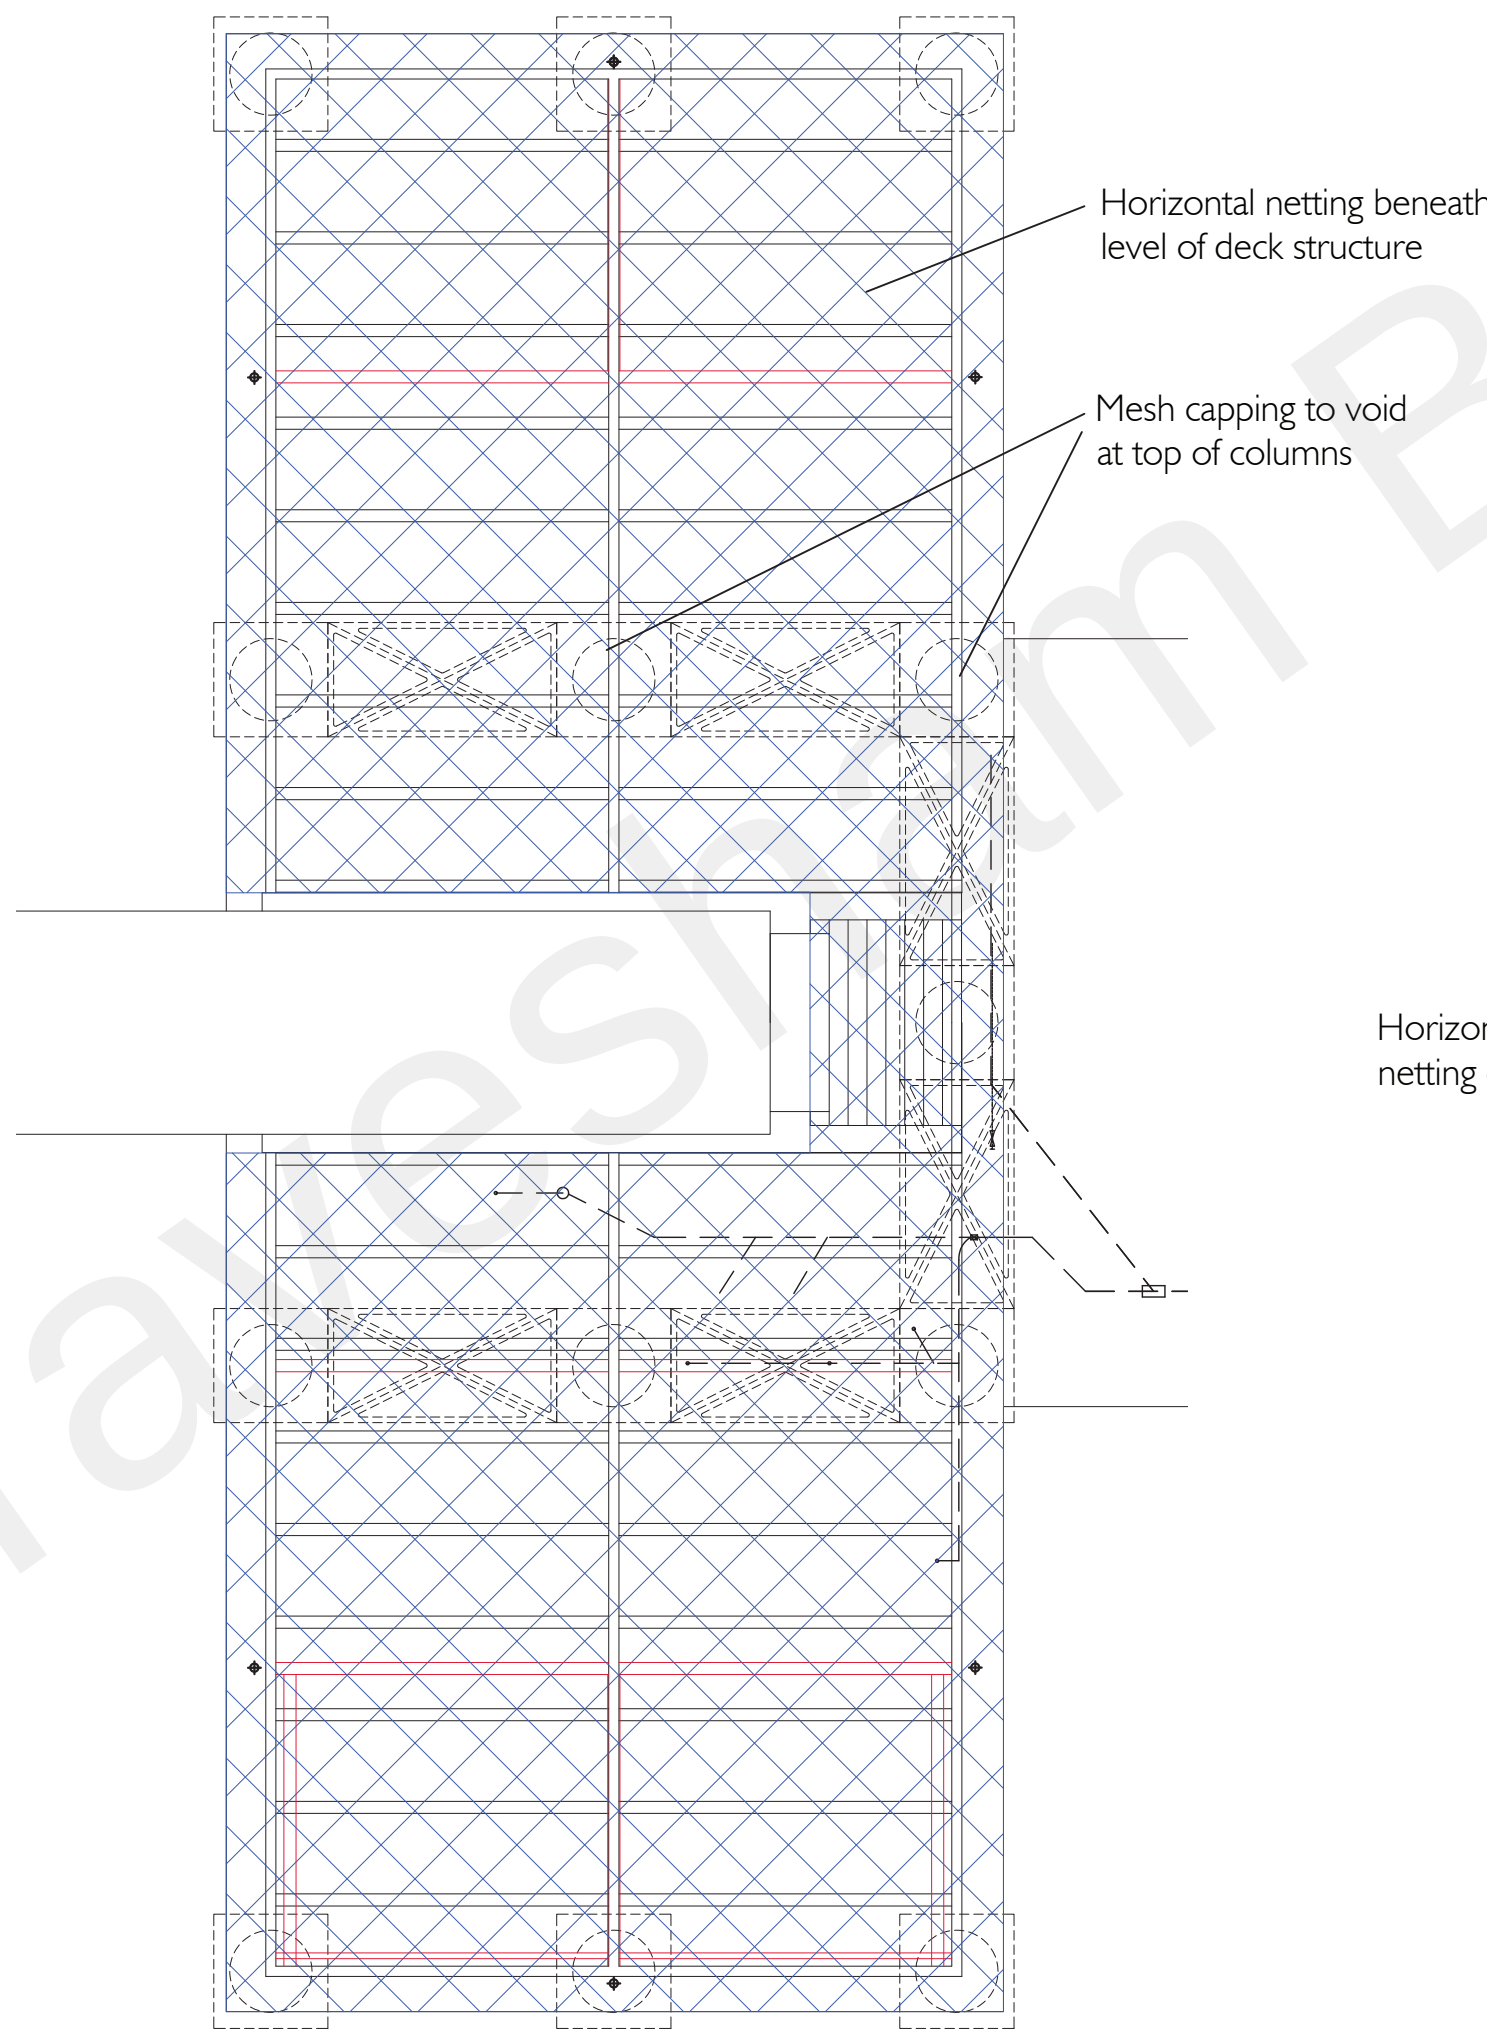


A
-
PIER HEAD - REFLECTED PLAN OF DECK
SHOWING PIGEON NETTING

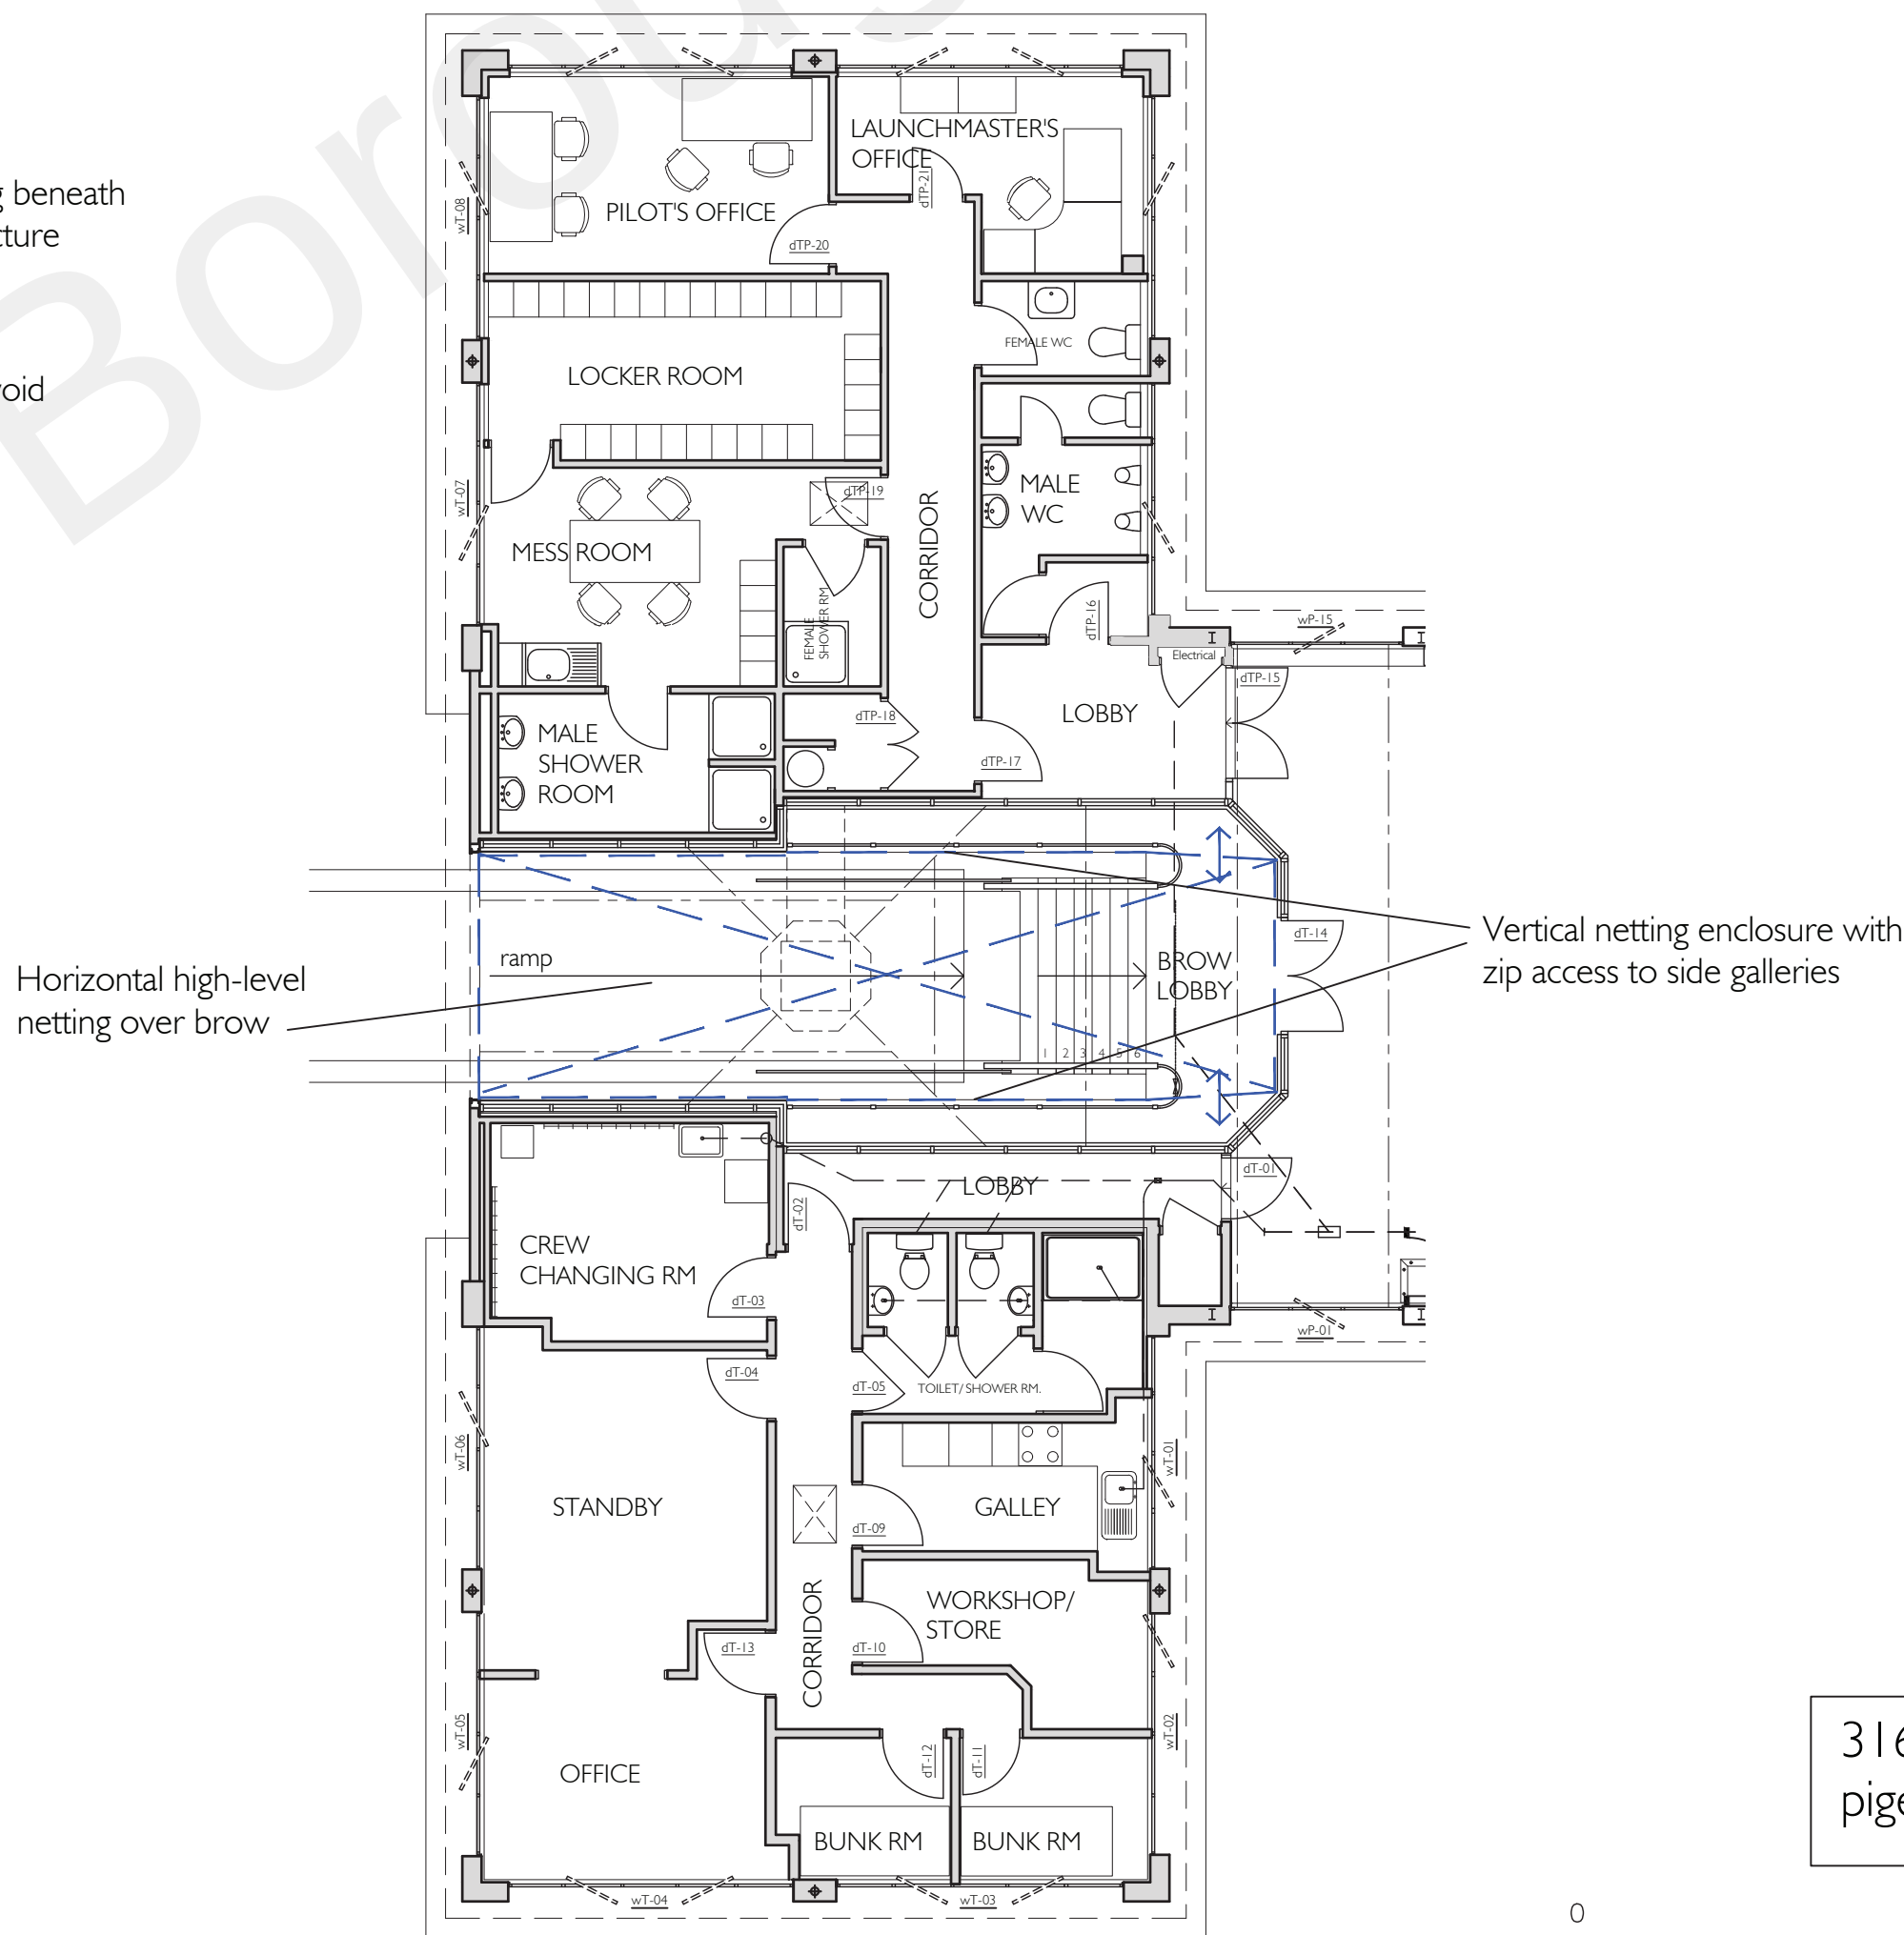

B
-
PIER HEAD - FLOOR PLAN AT PROMENADE LEVEL
SHOWING PIGEON NETTING

0 5 10
SCALE 1:100 (A1)
SCALE 1:200 (A3)
METRES

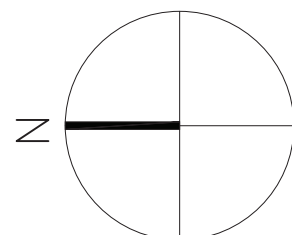

-	Issue for Tender	June 2022
REV.	AMENDMENT	DATE

THOMAS
FORD
& PARTNERS
CHARTERED
ARCHITECTS
SURVEYORS

177 KIRKDALE
SYDENHAM • LONDON • SE26 4QH
TEL 020 8659 3250 • FAX 020 8659 3146
EMAIL tfp@thomasford.co.uk

PROJECT
GRAVESEND
ROYAL TERRACE PIER
ROOF & ASSOCIATED REPAIRS

TITLE
PIER HEAD
PIGEON NETTING
PLANS & SECTIONS

DRAWN	DATE	SCALES	CHECKED
SMcC	MAY '11	1:100 @ A1	SMcC
PROJECT REF.	DWG. No.	REV	
353006	EX-107	-	