



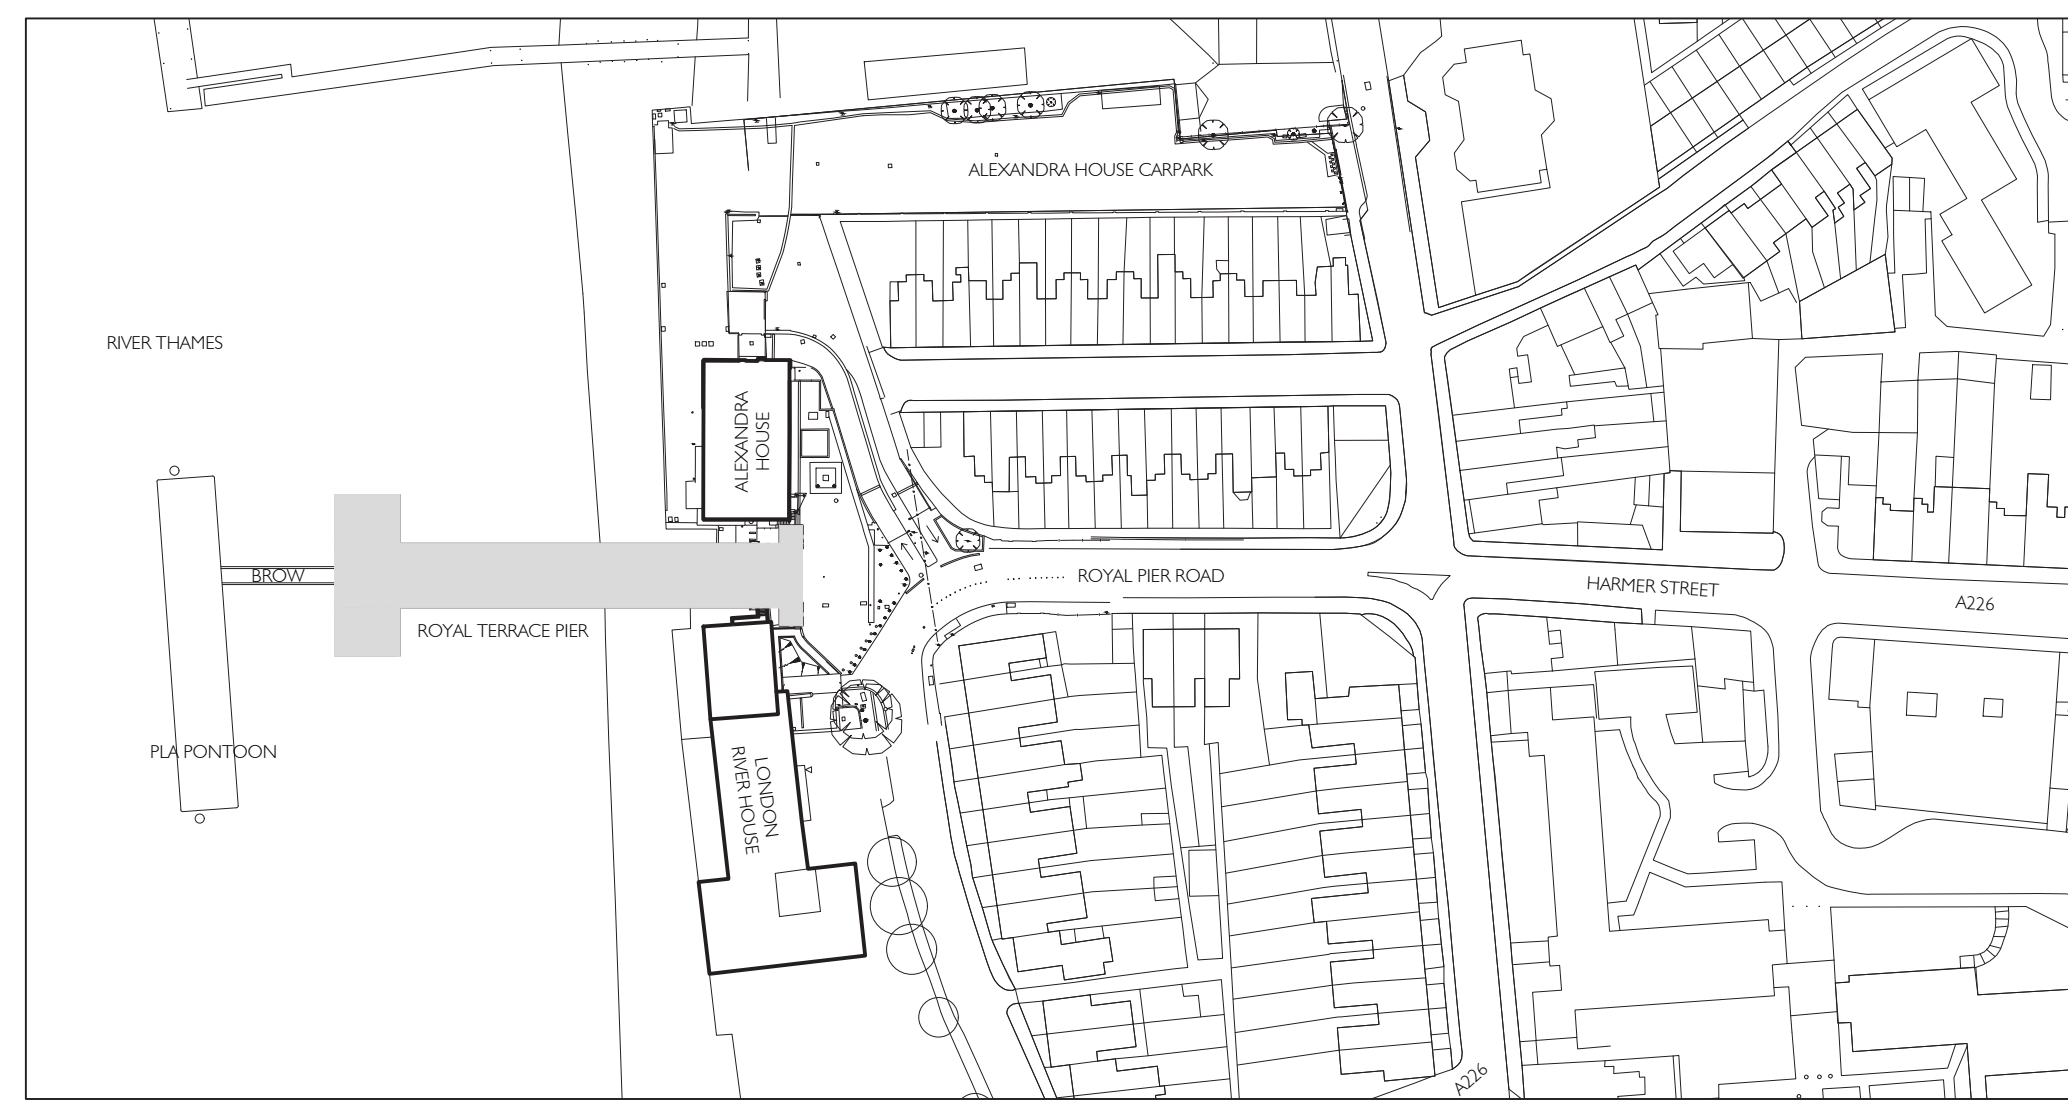


A SITE LOCATION PLAN
scale 1 : 1250

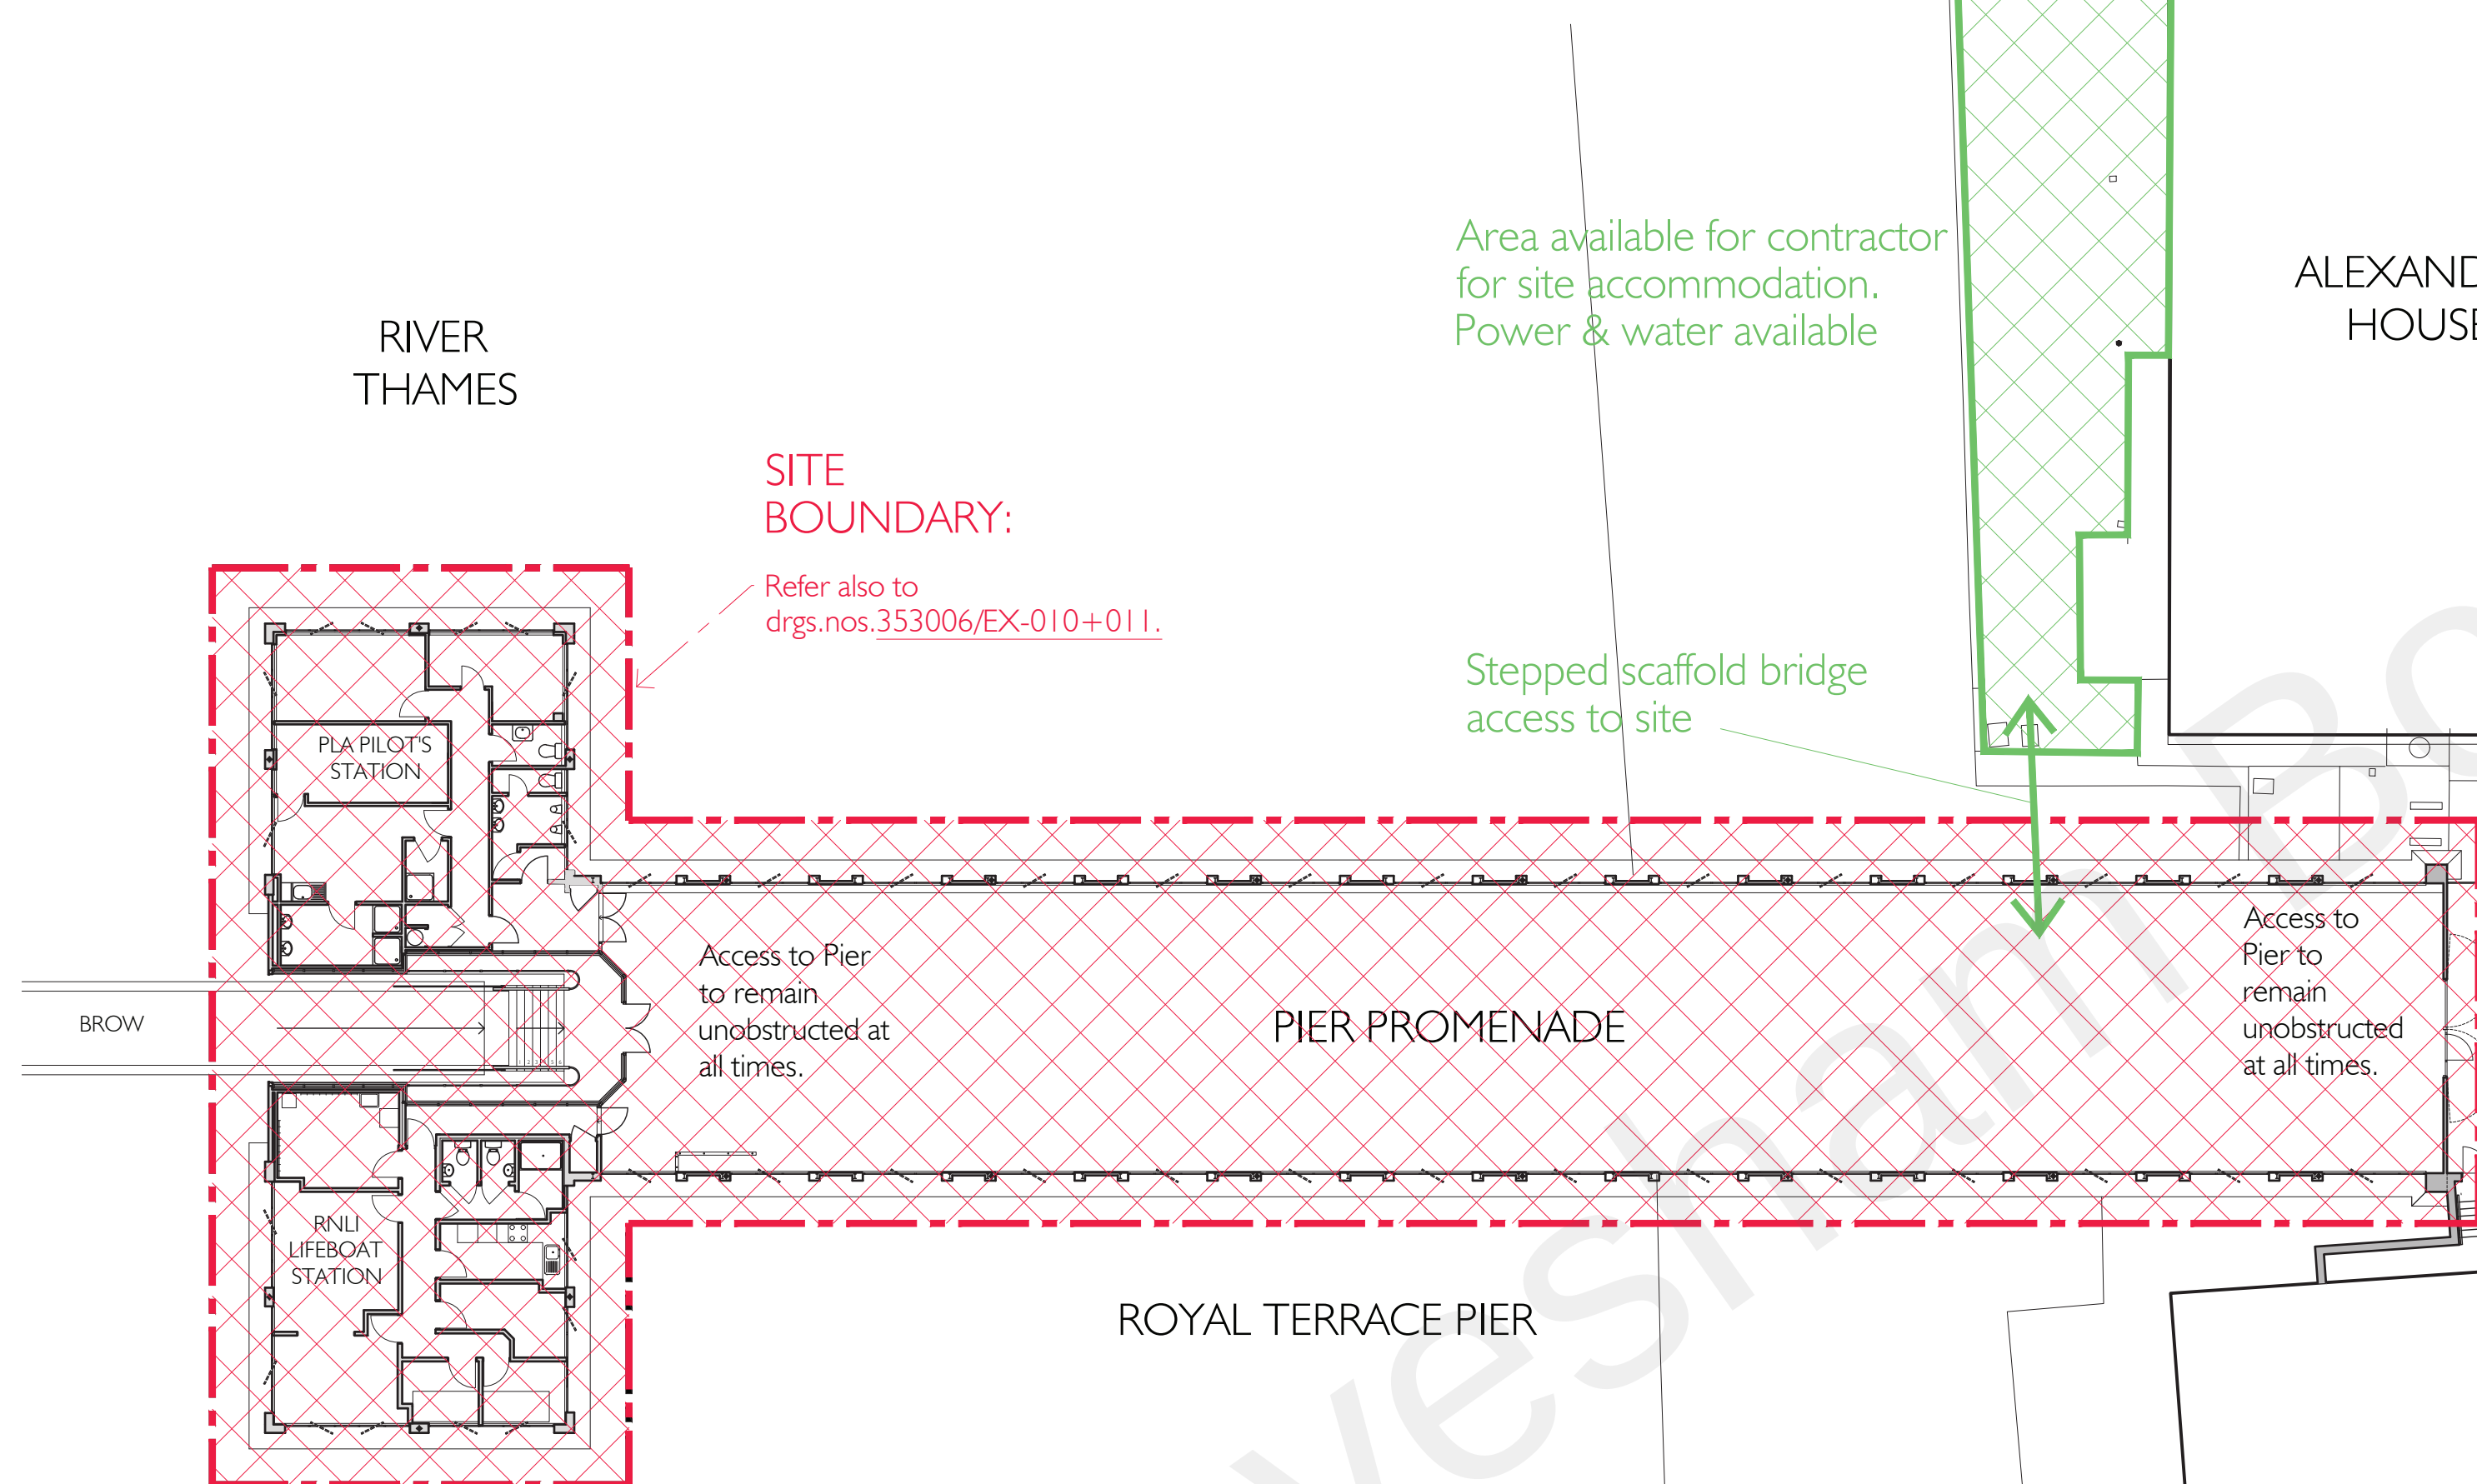

B SITE PLAN
scale 1 : 200

0 10 20
SCALE 1:200 (A1)
SCALE 1:400 (A3) METRES

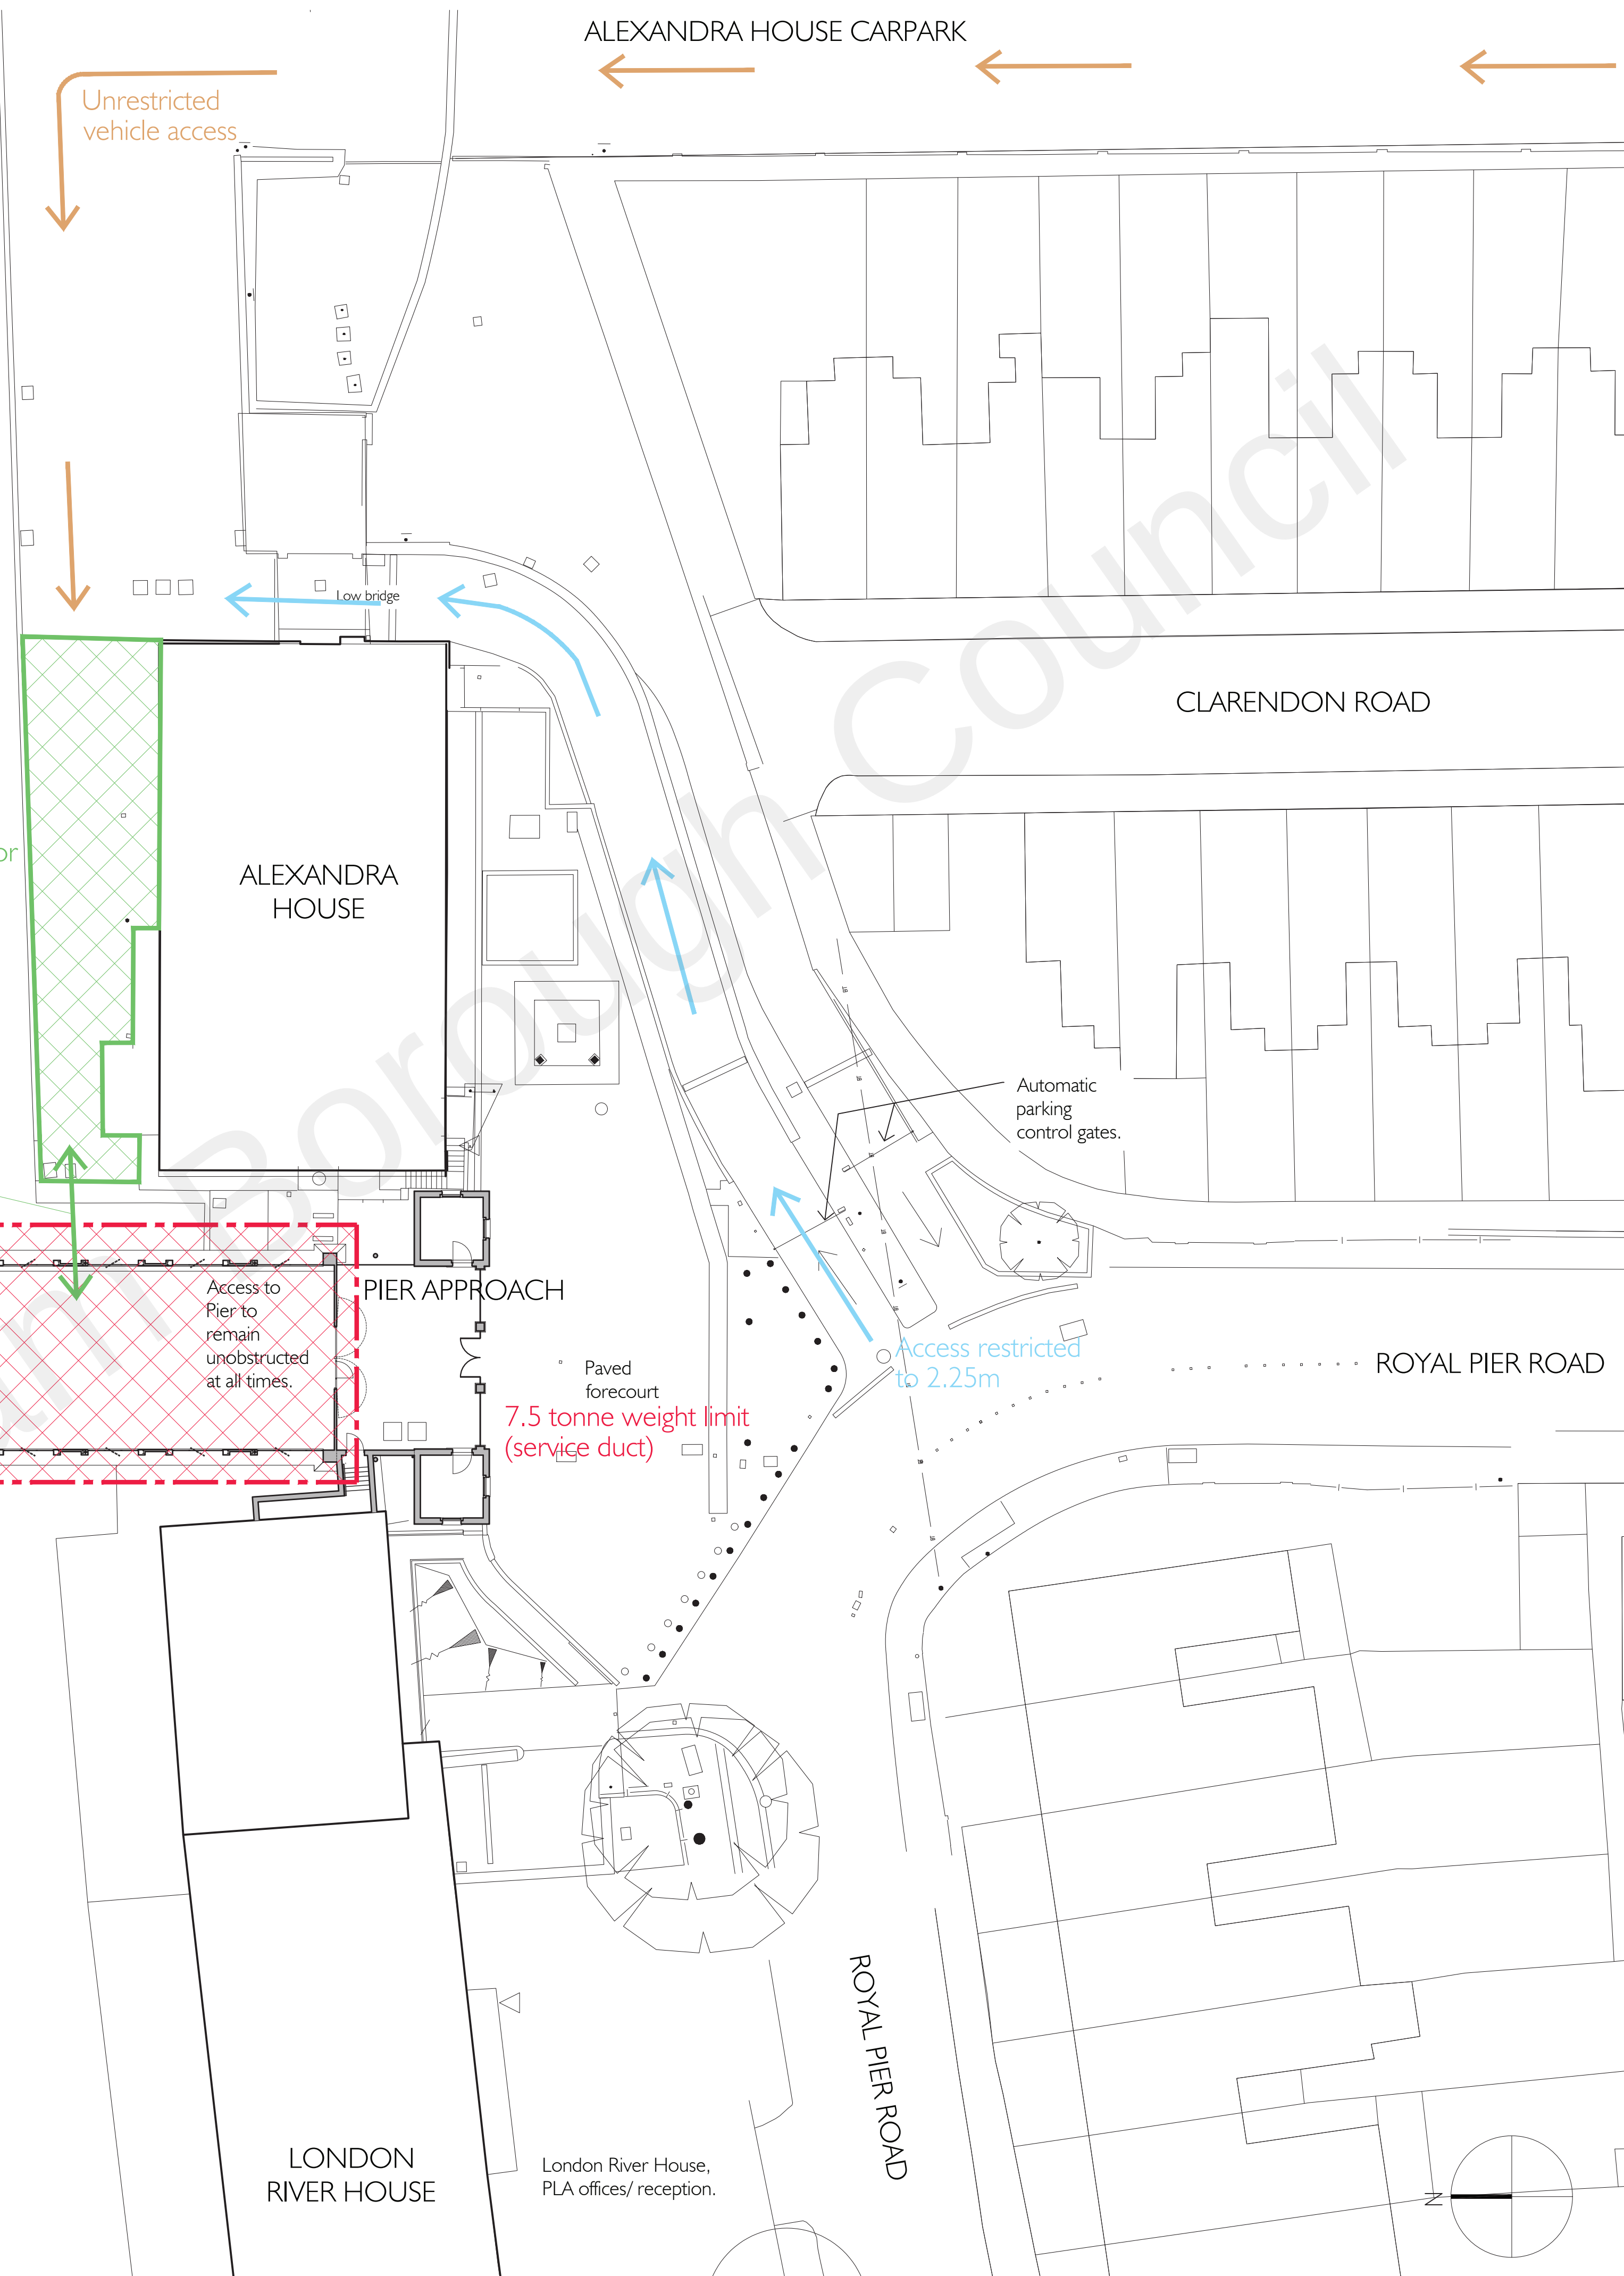

DO NOT SCALE DRAWINGS. THE CONTRACTOR IS RESPONSIBLE FOR CHECKING DIMENSIONS & ANY DISCREPANCY IS TO BE REFERRED TO THE ARCHITECT.

REV.	AMENDMENT	DATE
-	Issue for Tender	June 2022

THOMAS FORD & PARTNERS
CHARTERED ARCHITECTS SURVEYORS

177 KIRKDALE
SYDENHAM • LONDON • SE26 4QH
TEL 020 8659 3250 • FAX 020 8659 3146
EMAIL tfp@thomasford.co.uk

PROJECT
GRAVESEND
ROYAL TERRACE PIER
ROOF & ASSOCIATED REPAIRS

TITLE
LOCATION & SITE PLANS
EXISTING

DRAWN	DATE	SCALES	CHECKED
SMcC	JAN 2022	1:200 @ A1	SMcC

PROJECT REF.	DRG. No.	REV.
353006	EX-001	-